

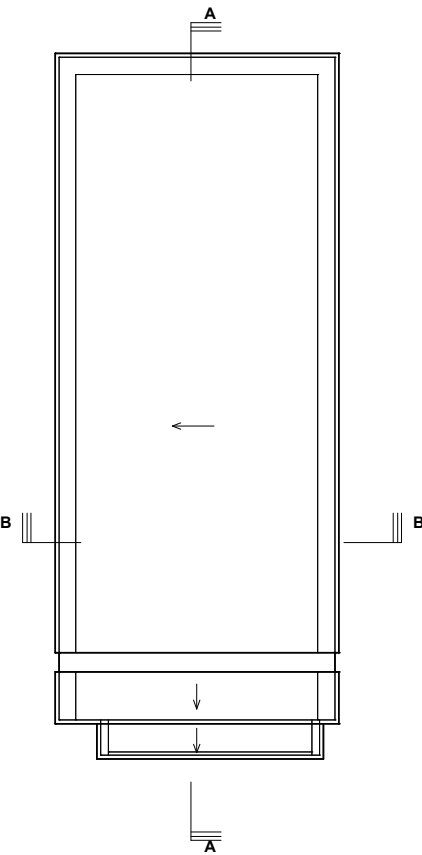
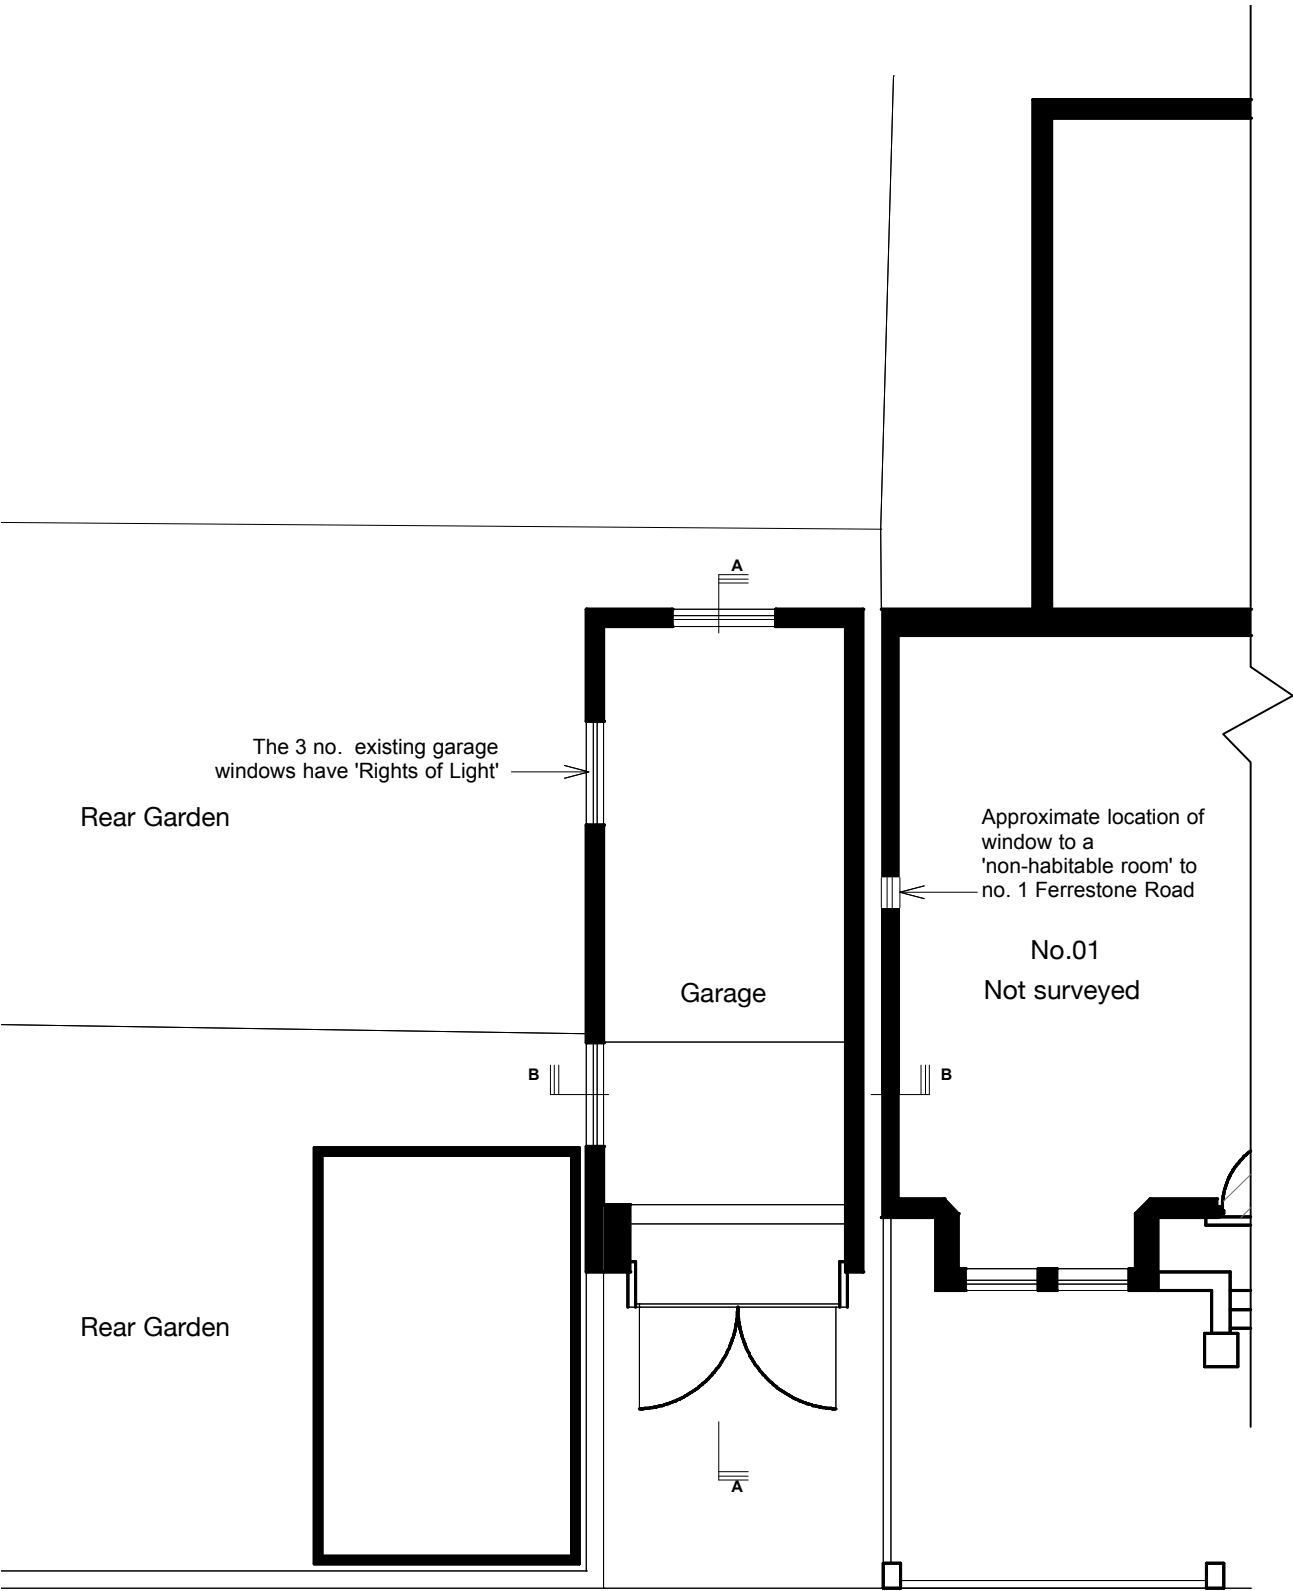


 

EXISTING
ROOF PLAN

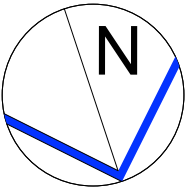

EXISTING
GROUND FLOOR PLAN

Revisions: B 27.02.2023 Additional site information added.	SITE:	JOB TITLE:	DRAWING TITLE:	SCALE:	DATE:
	Ferrestone road, London, N8 7BX	New house on the site of a single storey garage	EXISTING GROUND FLOOR AND ROOF PLANS	1:100@A3	24/02/22
				DRAWING No.: P9/002	Rev. B