



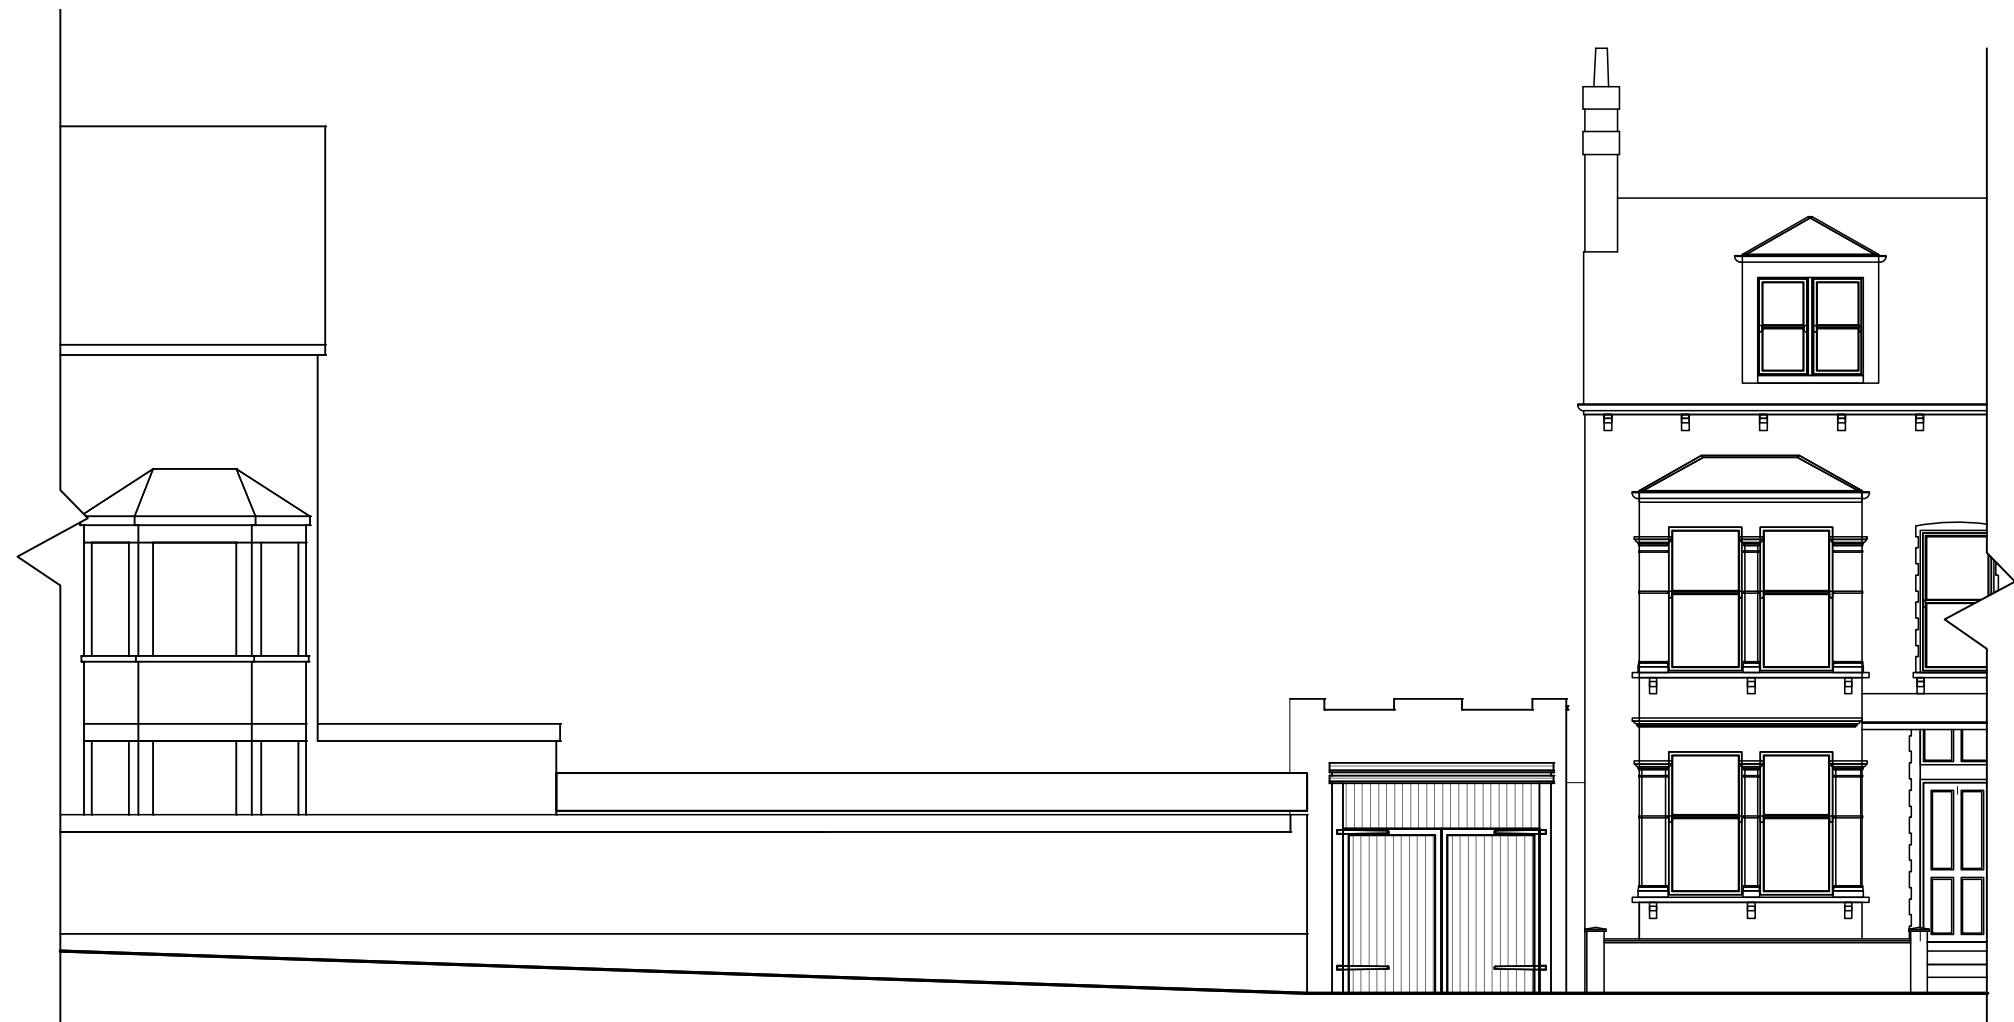

EXISTING FRONT ELEVATION

 

Revisions: B 27.02.2023 Additional site information added.	SITE: Ferrestone road, London, N8 7BX	JOB TITLE: New house on the site of a single storey garage	DRAWING TITLE: EXISTING FRONT ELEVATION	SCALE: 1:100@A3	DATE: 24/02/22
				DRAWING No.: P9/005	Rev. B