




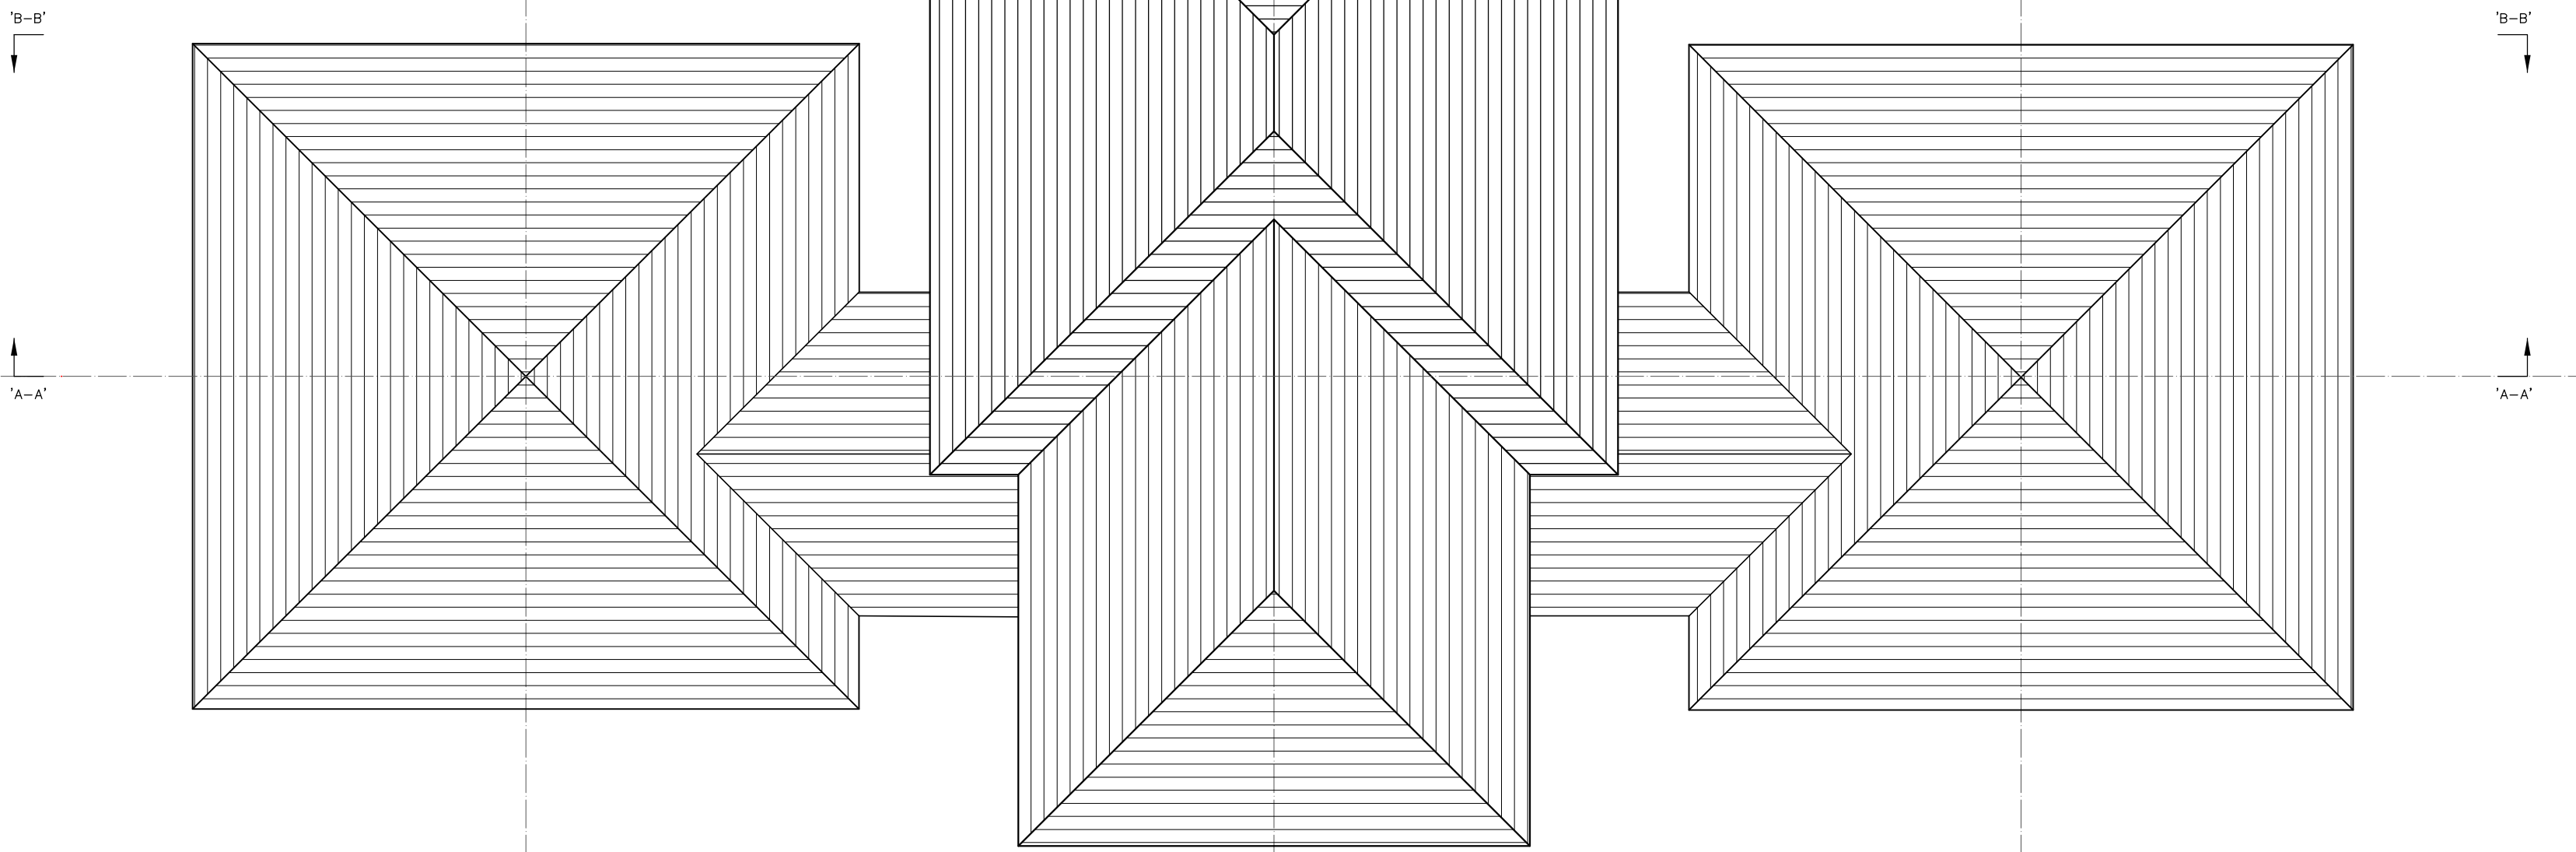

Roof floor

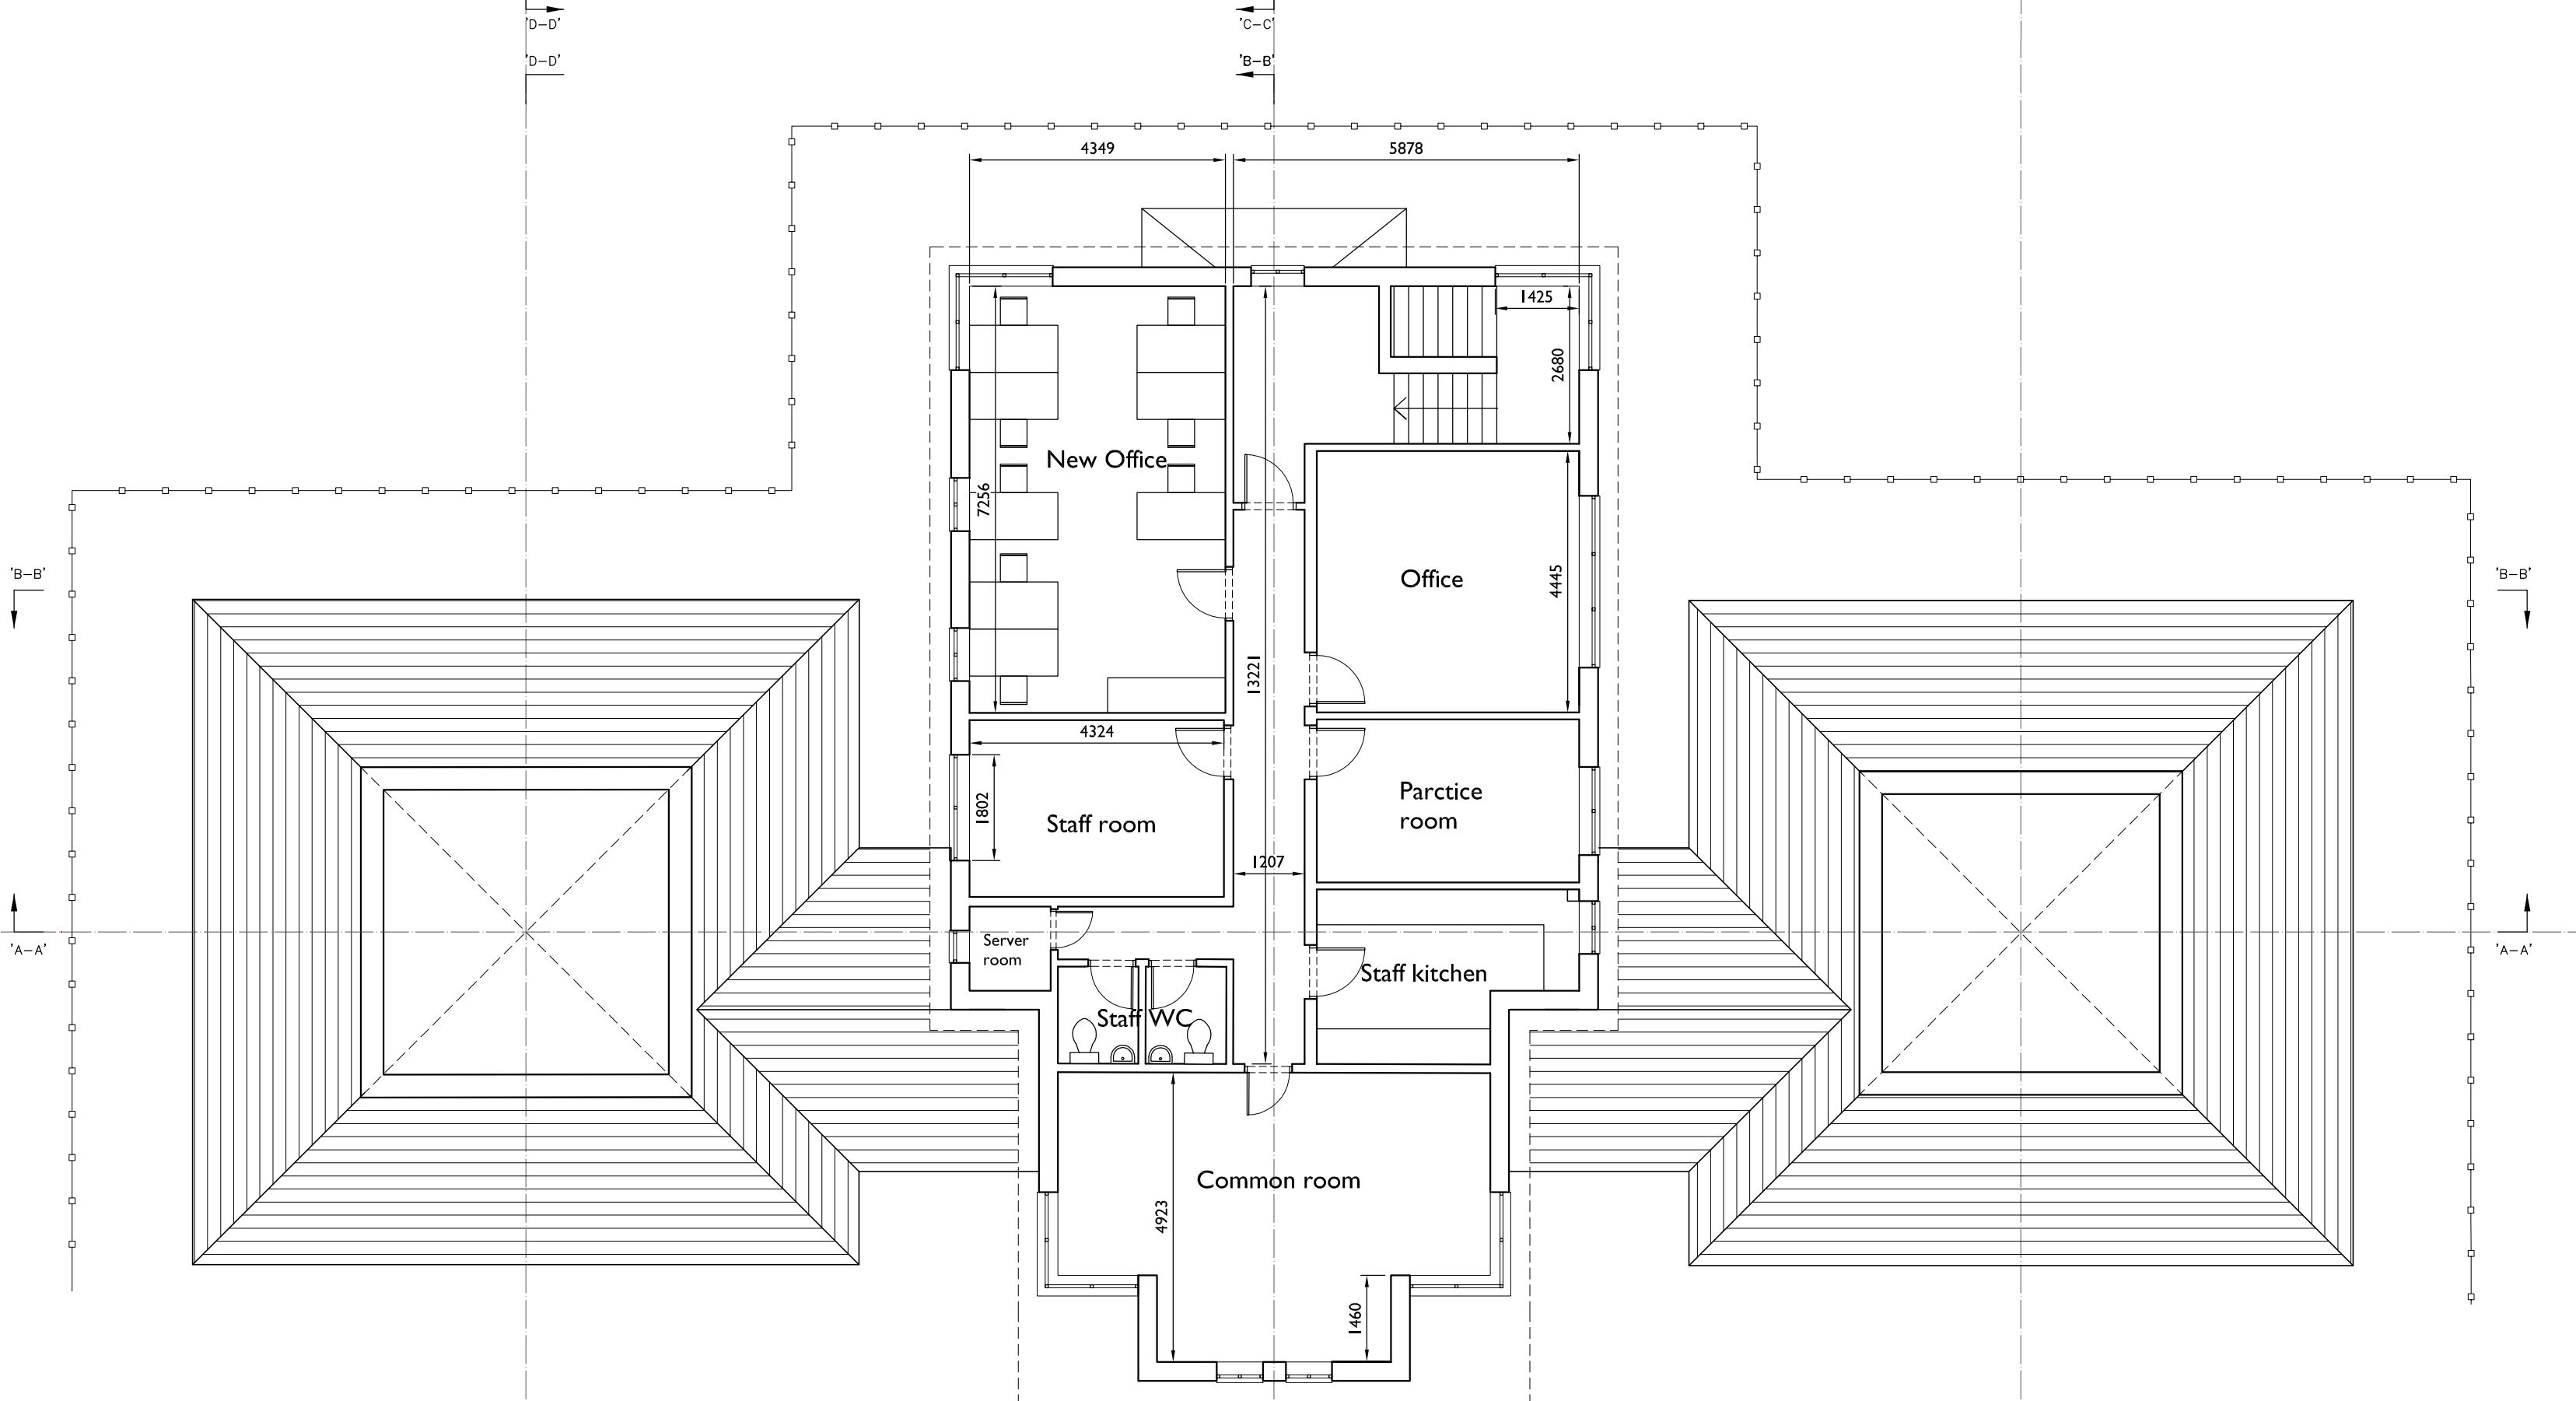

First floor

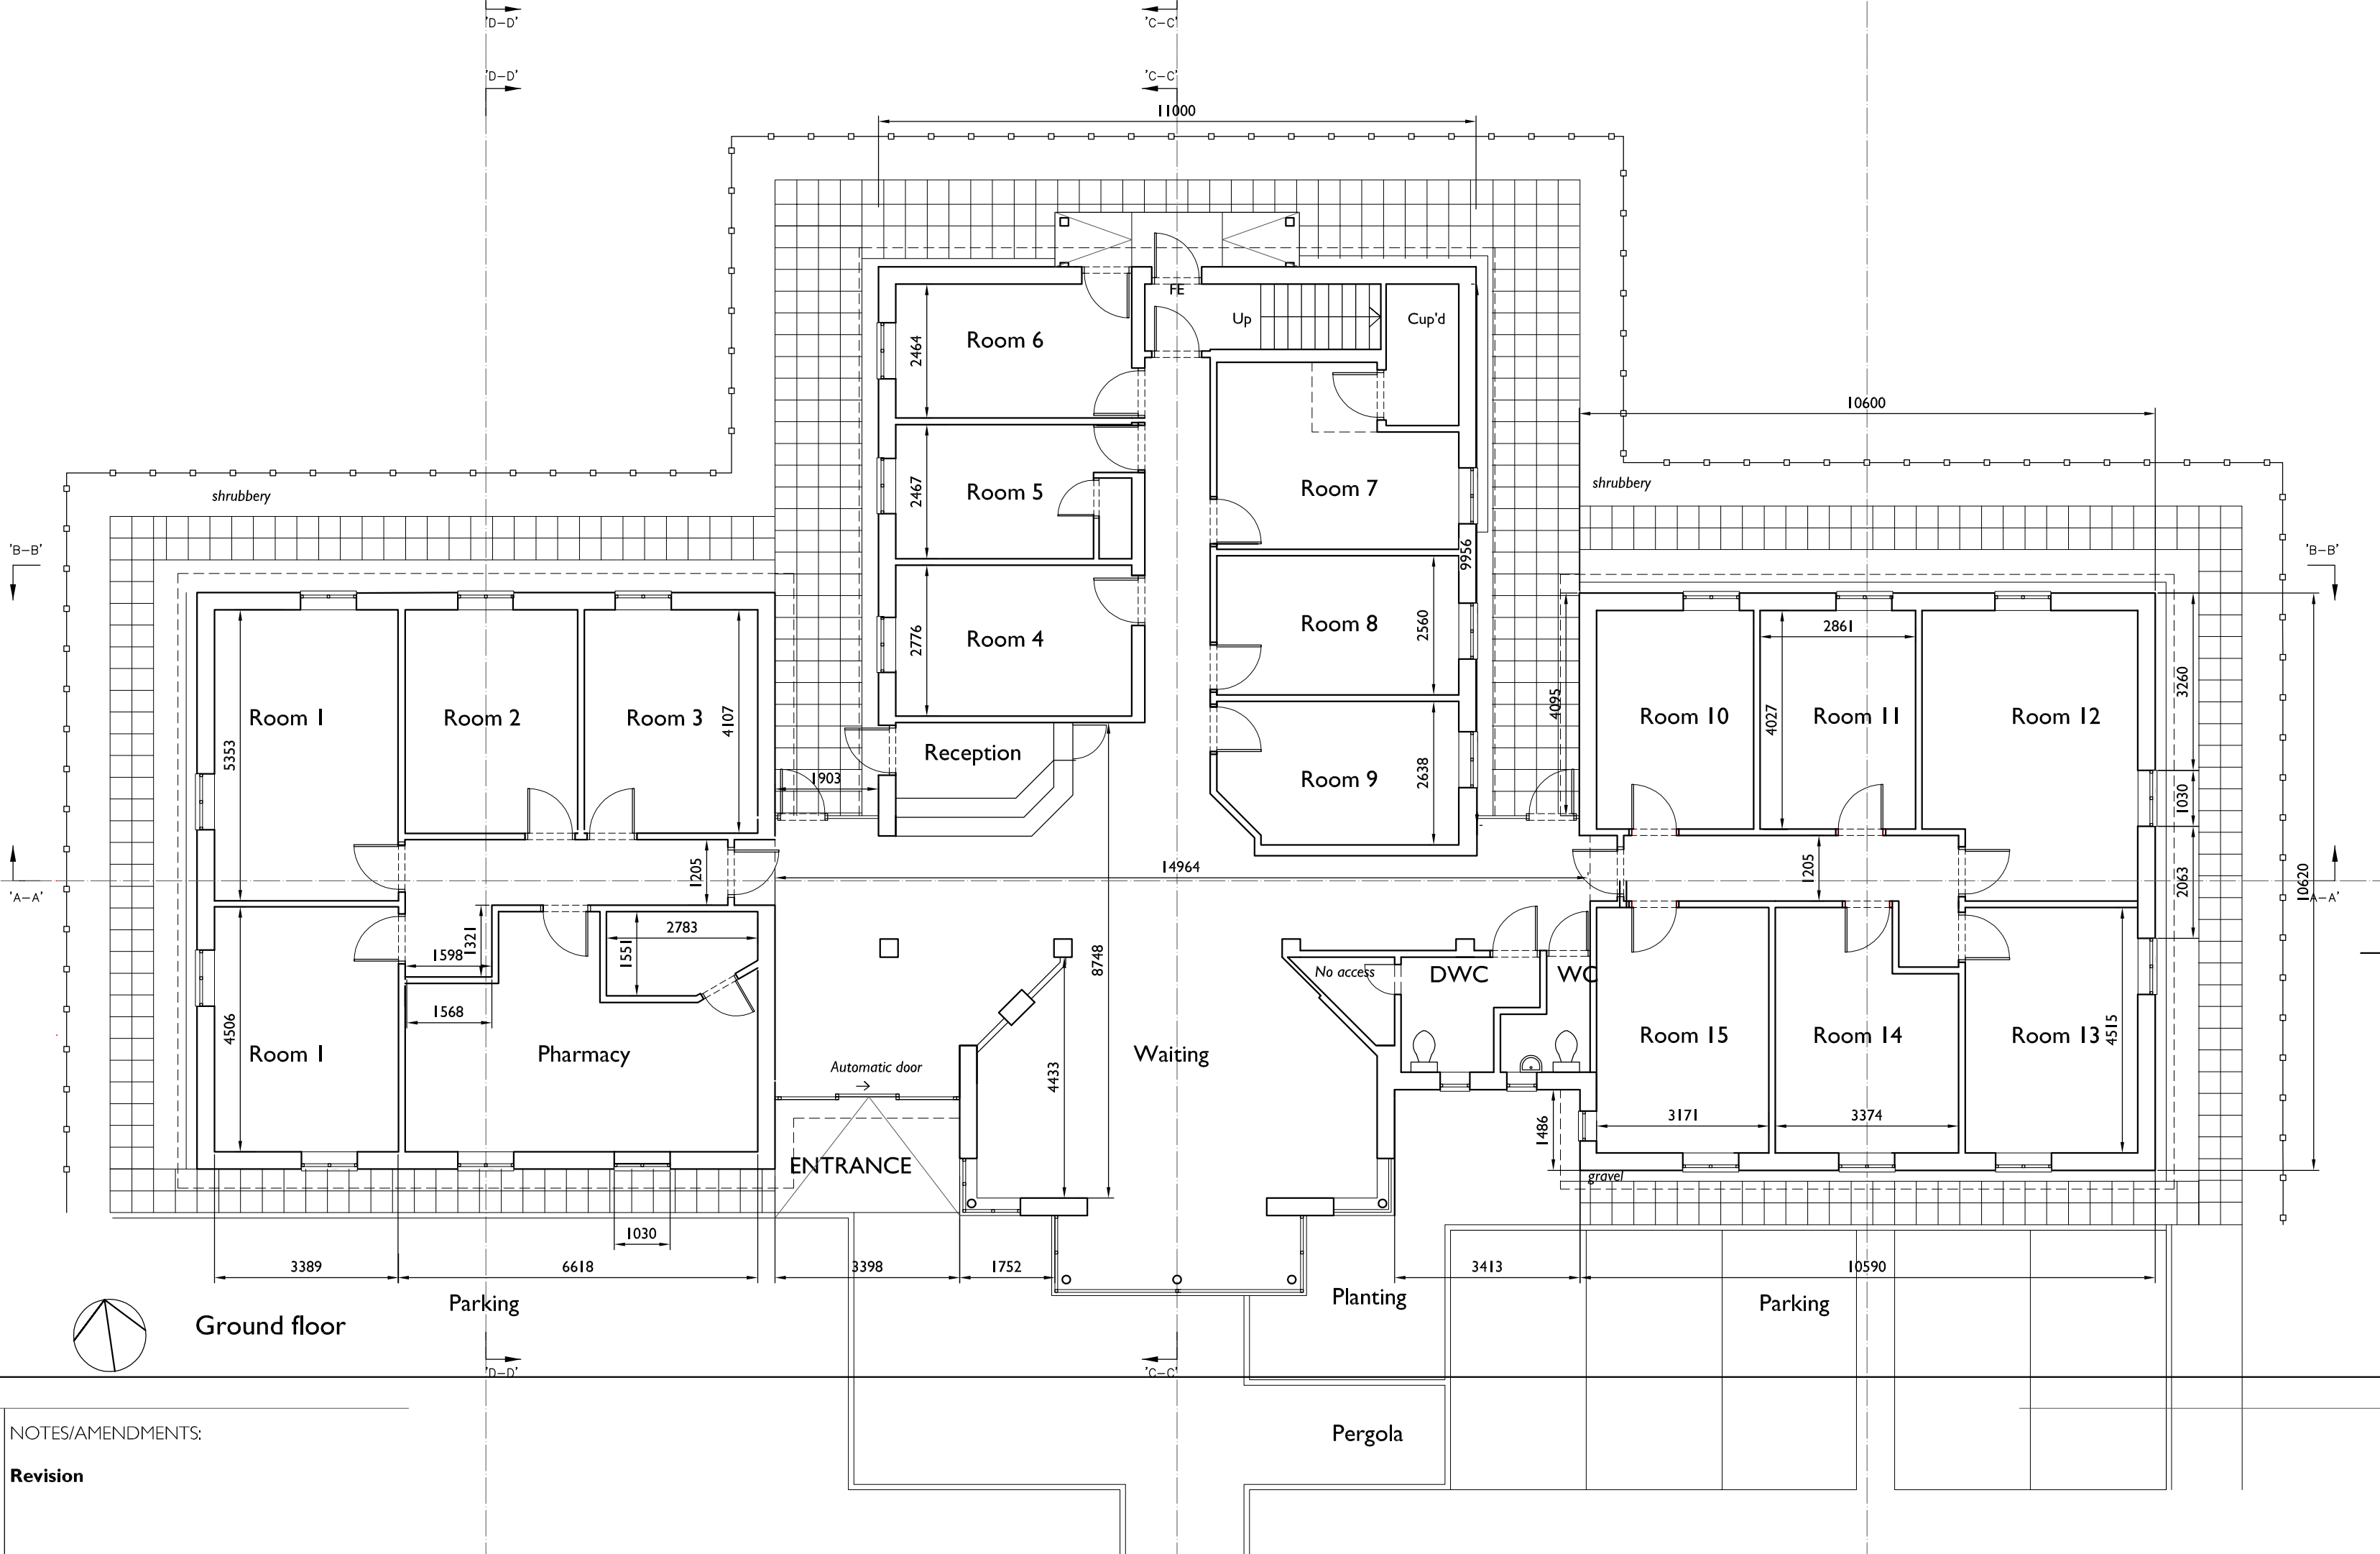

Ground floor




This Drawing is Copyright.
Note: All dimensions to be checked on site
and not to be scaled from drawing.

NOTES/AMENDMENTS:

Revision

Date

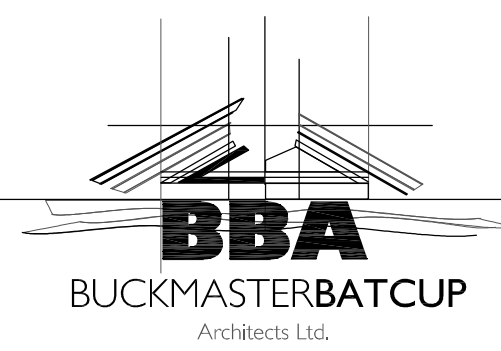

CUJENT:
NHS Harringey

PROJECT TITLE:
Somerset Gardens
Health Center
London

DRAWING TITLE:
Existing Floor Plans

SCALE: 1:100 @ A1 DATE: June 2015

SWANSEA

70 Walter Road
Swansea, SA1 4QA
T - 01792 466060
F - 01792 644646
www.bbarch.co.uk
info@bbarch.co.uk

LONDON

One Kingdom Street
Paddington Central
London, W2 6BD

BBA 672.F.01