





Front Elevation



Rear Elevation

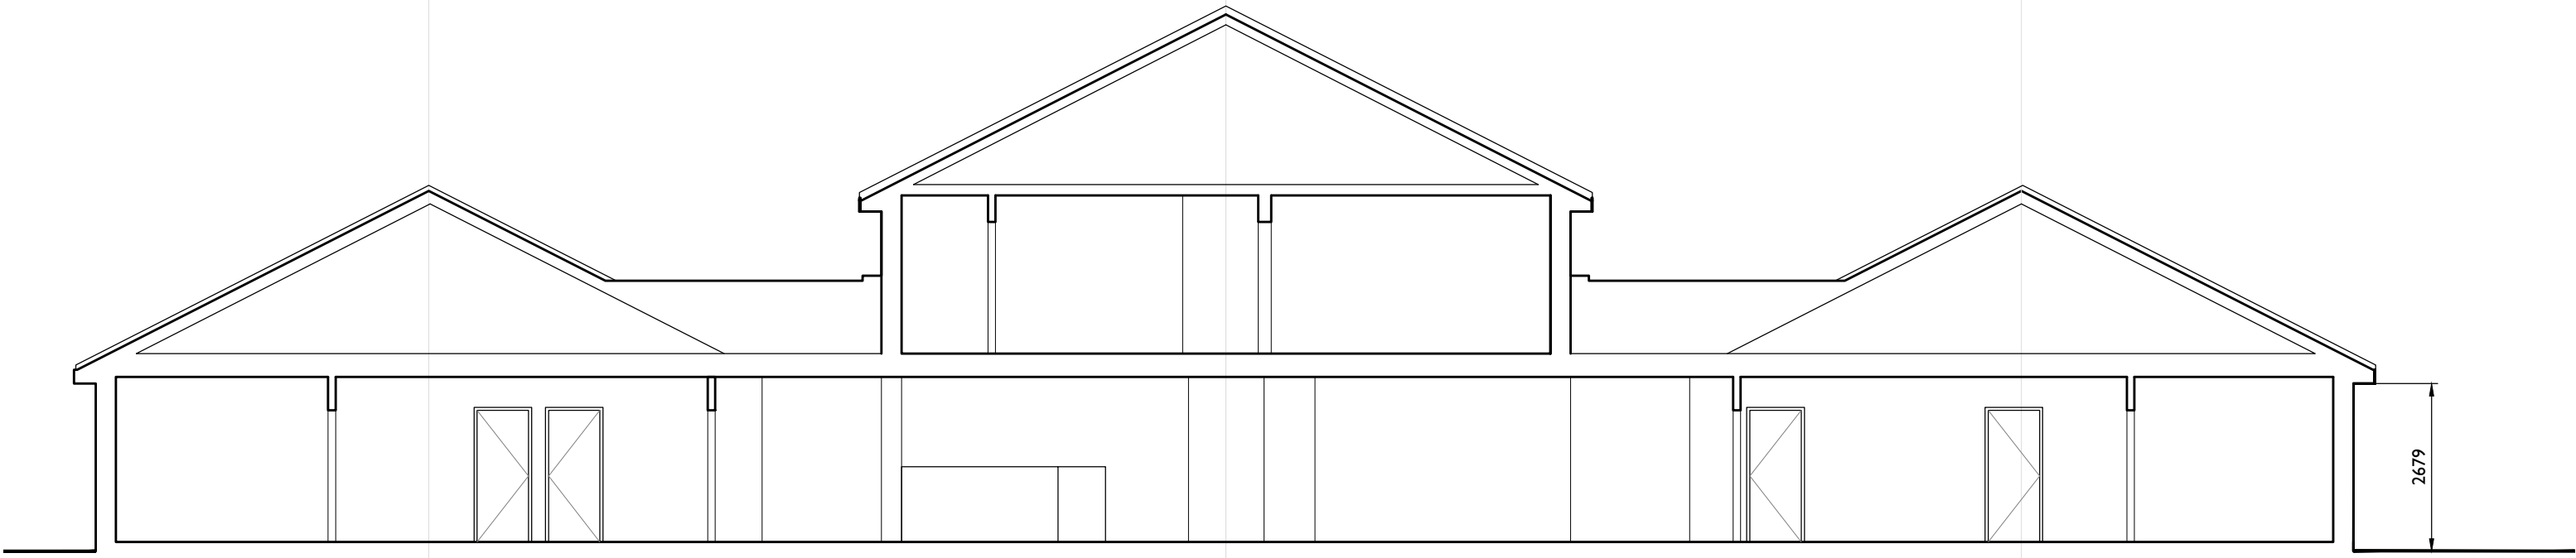

Section 'B-B'

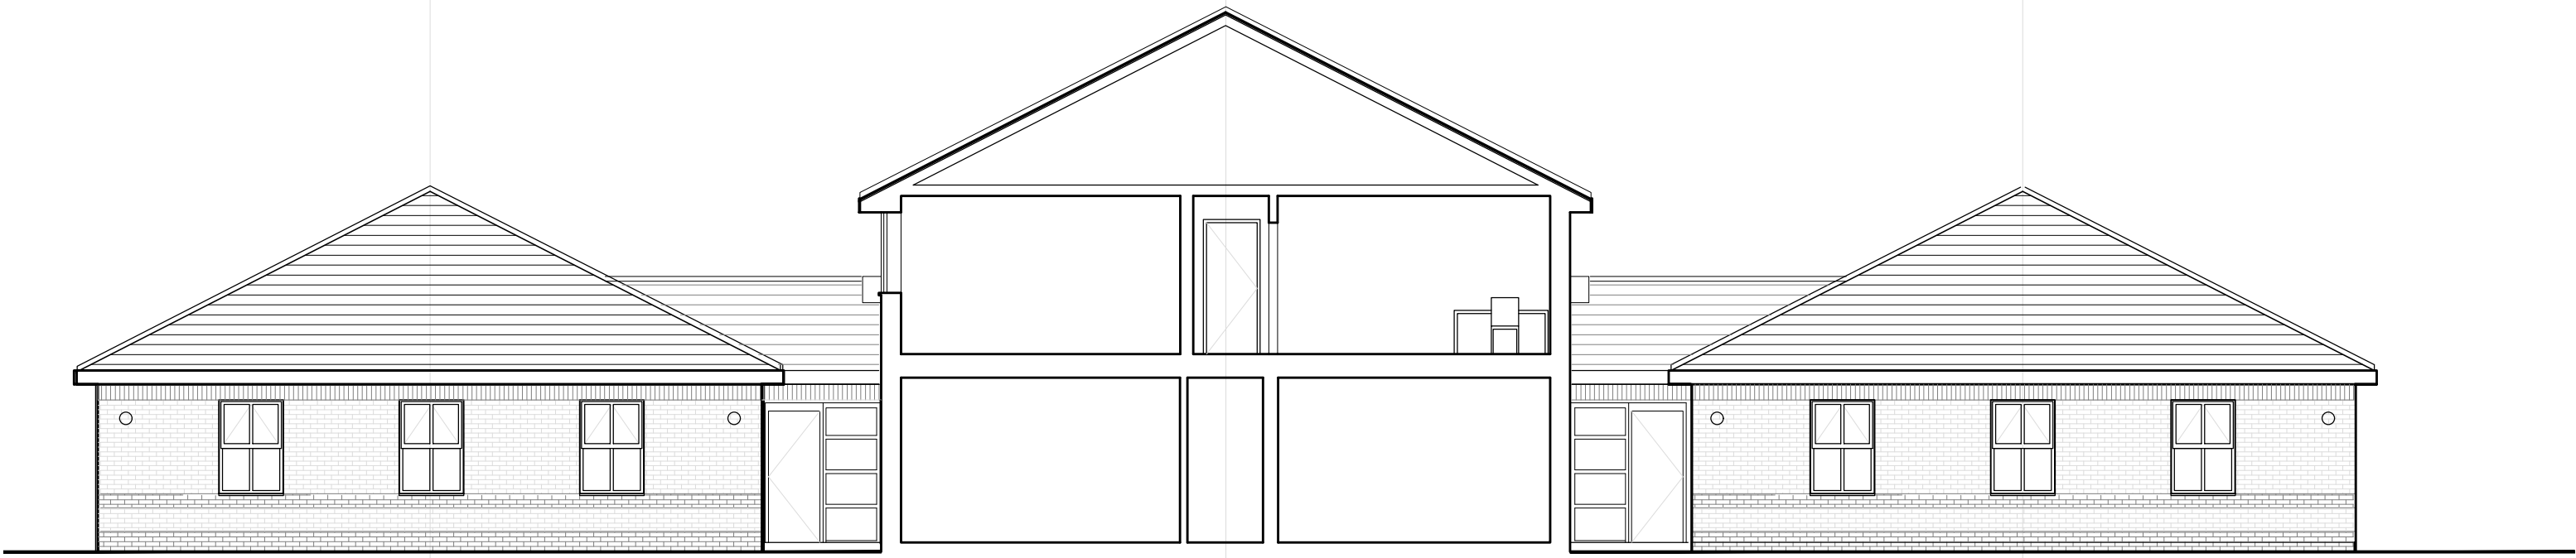

West Elevation




Section 'D-D'



This Drawing is Copyright. ©
Note: All dimensions to be checked on site and not to be scaled from drawing.

AMENDMENTS:
Revision **Date**

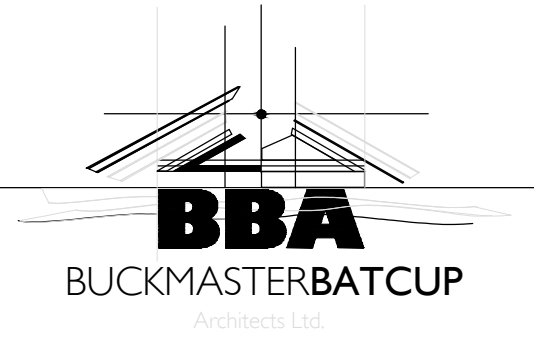

CLIENT:
NHS Haringey

PROJECT TITLE:
**Somerset Gardens
Health Center
London**

DRAWING TITLE:
Existing Sections & Elevations

SCALE: **1:100 @ A1** DATE: **July 2018**

SWANSEA 70 Water Road Swansea, SA1 4QA T - 01792 466060 F - 01792 644646 www.bbarch.co.uk info@bbarch.co.uk	LONDON One Kingdom Street Paddington Central London, W2 6BD
--	---

BBA 672.F.02