




East Elevation




West Elevation

 

This Drawing is Copyright. ©
Note: All dimensions to be checked on site and not to be scaled from drawing.

AMENDMENTS:		
Revision		Date
B.	issued for grant application	10.02.22
C.	lift shaft and velux added,	17.08.22
D.	lift removed from 2nd floor, dormers added	09.02.23

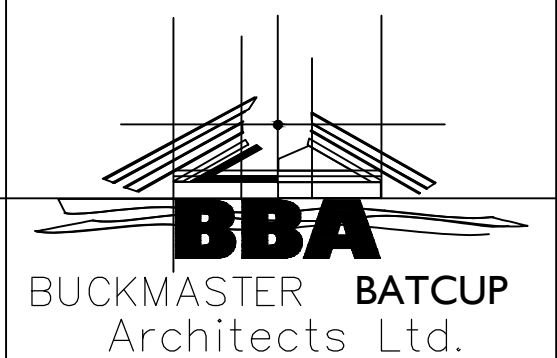

CLIENT:
NHS Haringey

PROJECT TITLE:
 Somerset Gardens
 Health Centre
 London

DRAWING TITLE:
 Proposed East & West Elevations

SCALE: 1:100 @ A2 DATE: Jan 2022

SWANSEA	LONDON
70 Walter Road	One Kingdom Street
Swansea, SA1 4QA	Paddington Central
T - 01792 466060	London, W2 6BD
F - 01792 644646	
www.bbarch.co.uk	
info@bbarch.co.uk	BBA 672.T17D