

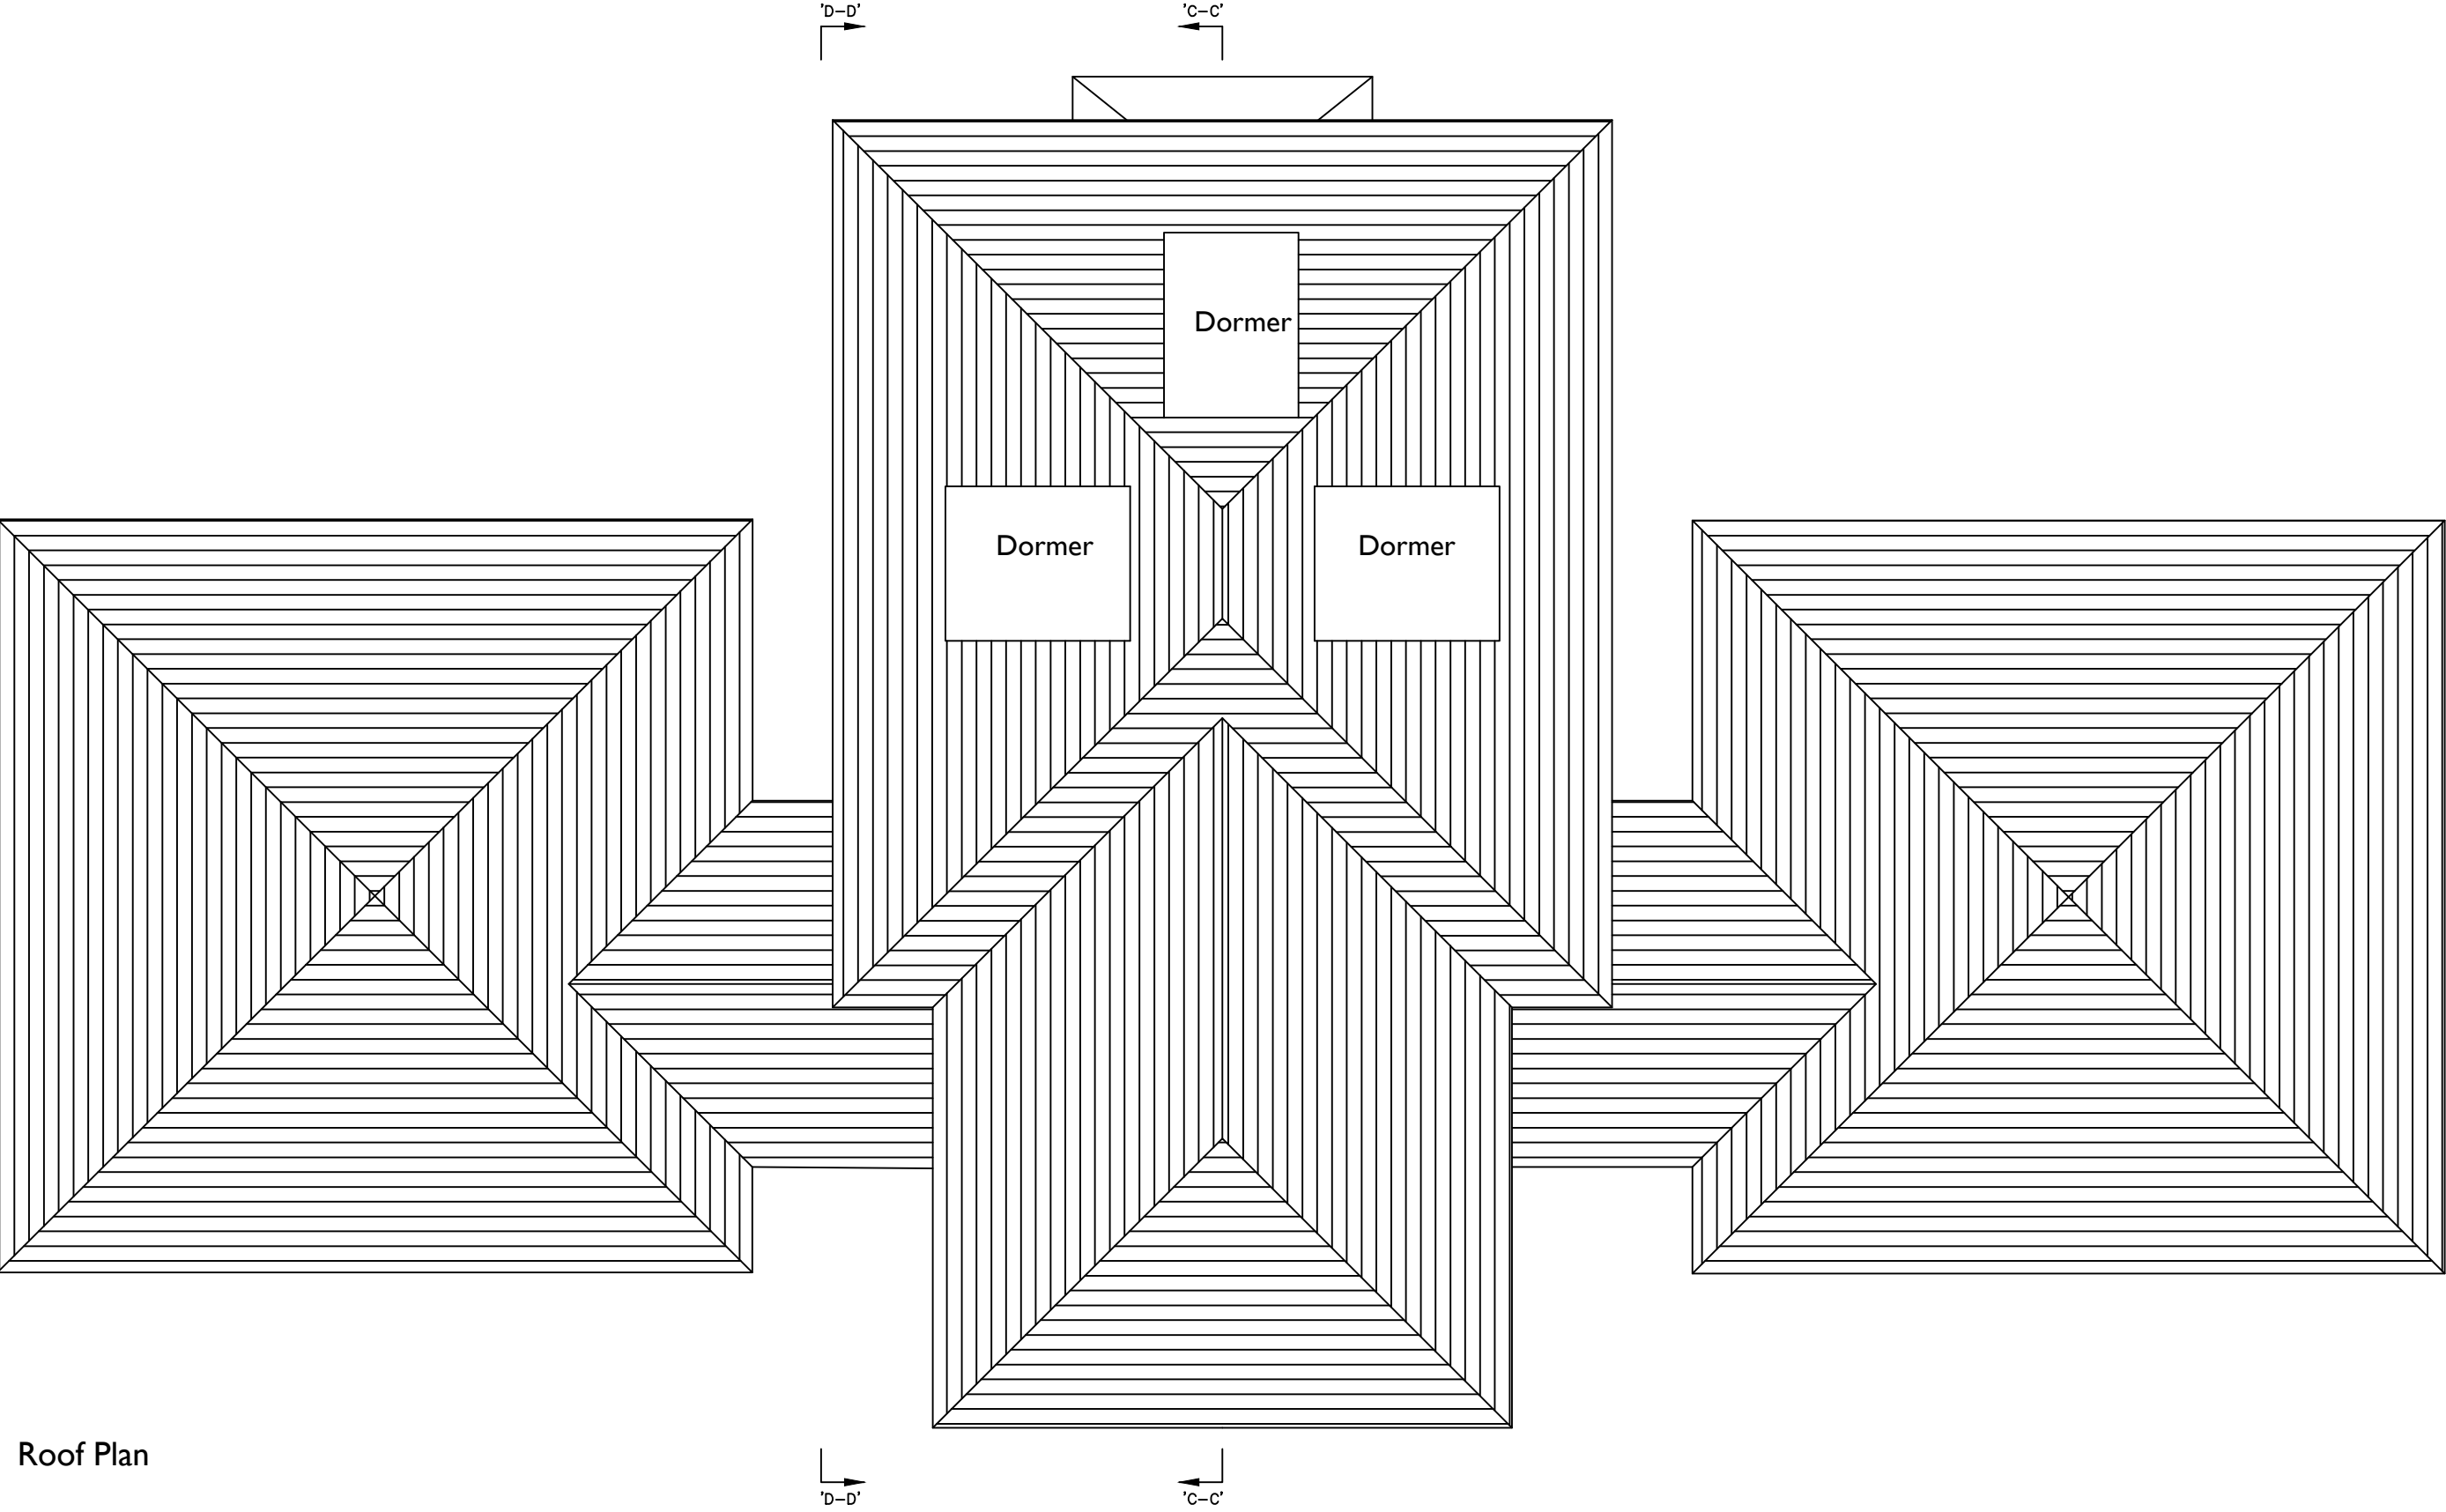


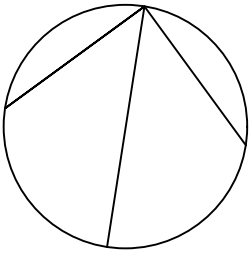


Roof Plan

 

This Drawing is Copyright. ©
Note: All dimensions to be checked on site and not to be scaled from drawing.

AMENDMENTS:	
Revision	Date

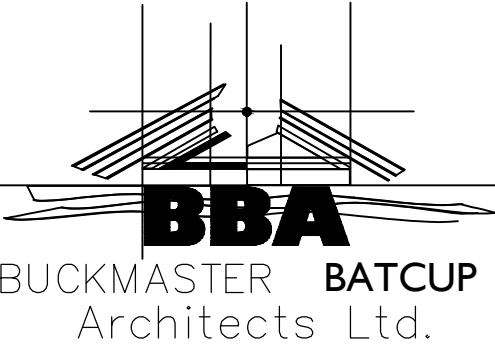

CLIENT: **NHS Haringey**

PROJECT TITLE:
Somerset Gardens
Health Centre
London

DRAWING TITLE:
Proposed Roof Plan

SCALE: 1:100 @ A2 DATE: Feb 2023

SWANSEA	LONDON
70 Walter Road Swansea, SA1 4QA T - 01792 466060 F - 01792 644646 www.bbarch.co.uk info@bbarch.co.uk	One Kingdom Street Paddington Central London, W2 6BD

BBA 672.T 19