

MapServe



LOCATION PLAN
1:1250 @ A4



BLOCK PLAN
1:500 @ A4



adress. 4 Grosvenor way - E5 9ND - London.
tel. 0203781 8008
mail. office@redwoodsprojects.co.uk
web. www.redwoodsprojects.co.uk

Any errors on Dimensions to be reported to the Architect prior to commencement of Works. Dimensions and areas are based on survey information. This drawing is copyright © Redwoods Projects. All dimensions to be checked on site Prior work,

ADDRESS: 109-111 Craven Park Road,
London - N15 6AE
TITLE: EXISTING DRAWINGS
Location & Block Plan

PROJECT No 475 | **Date:** 22-03-2023


NAME: **E 00**

SEC A


SEC A

SEC A

SEC A

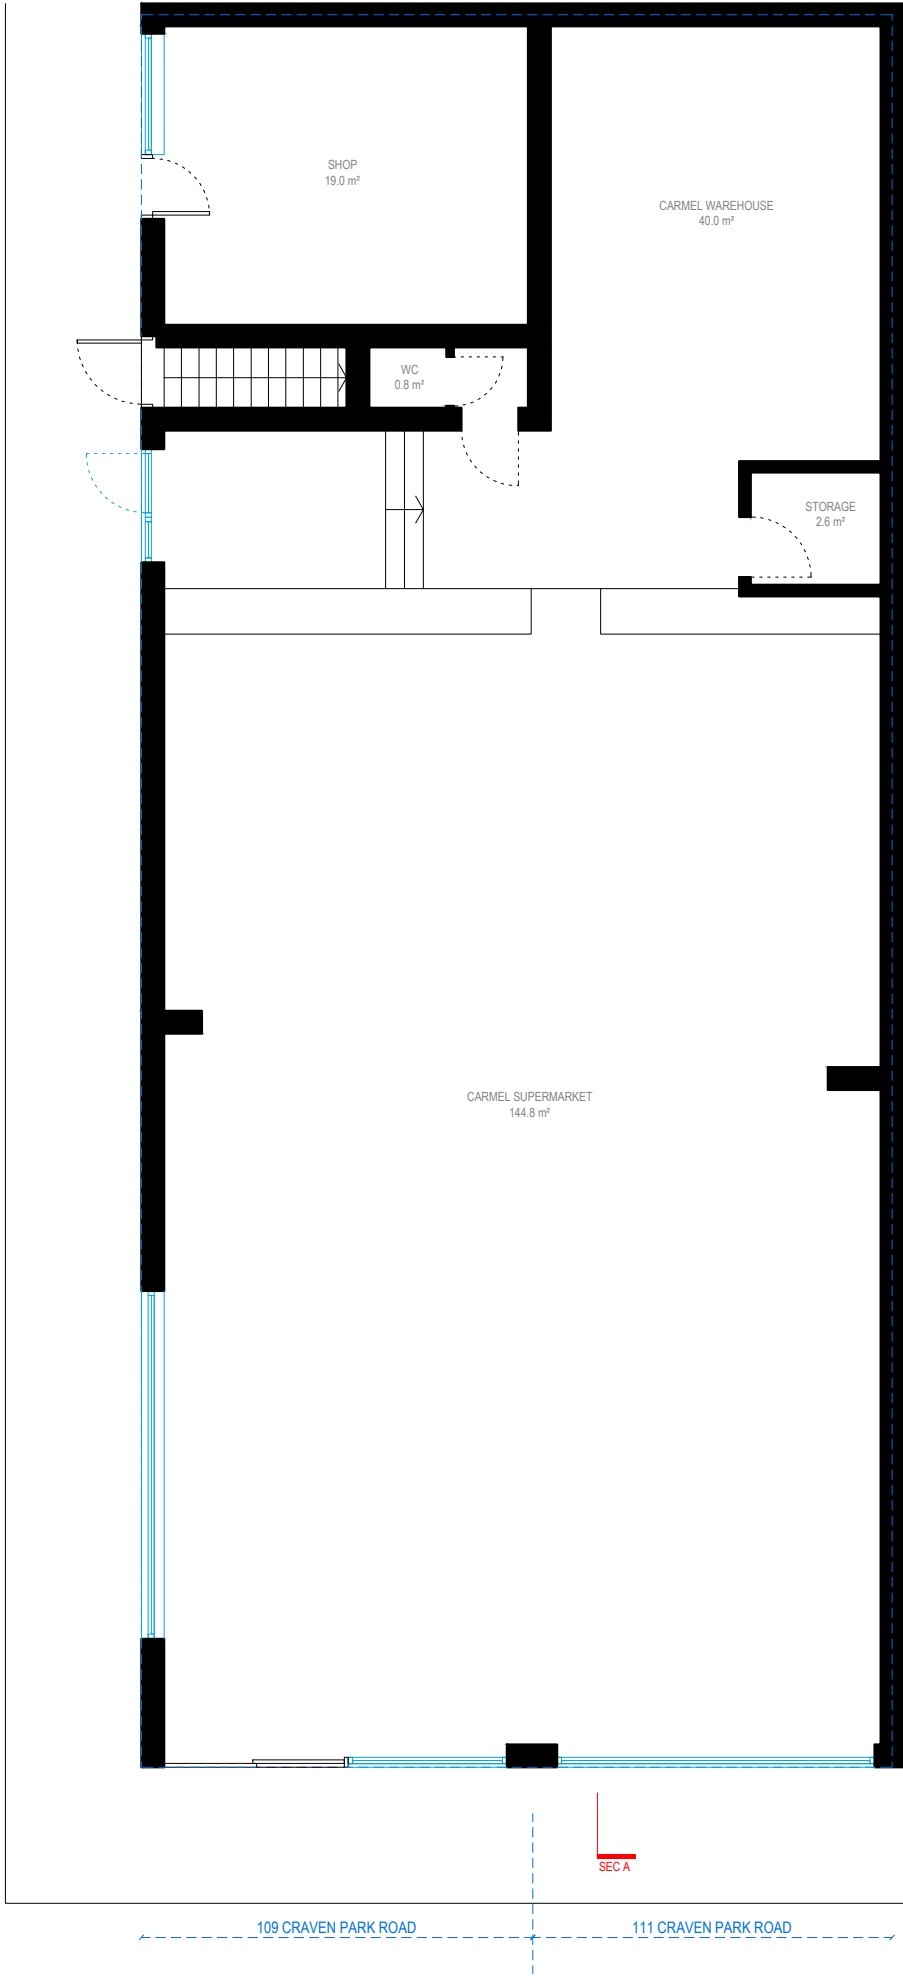

GROUND FLOOR

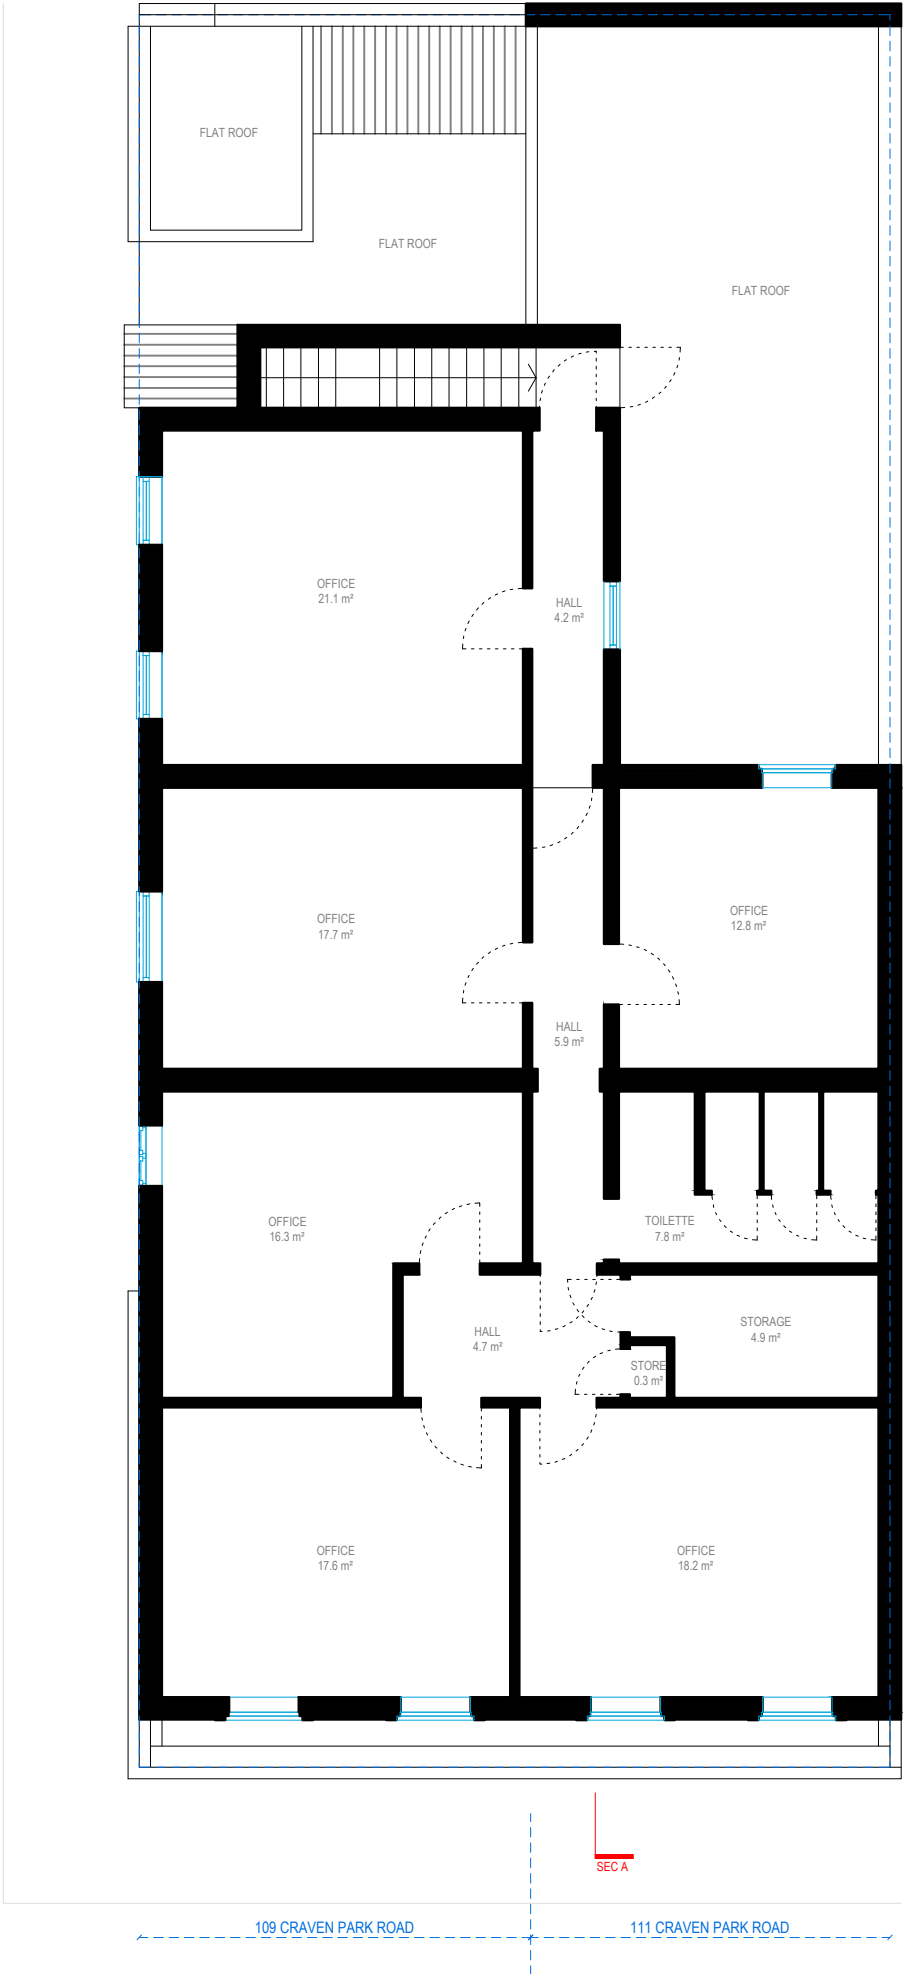

FIRST FLOOR




Redwoods

adress. 4 Grosvenor way - E5 9ND - London.
tel. 0203781 8008
mail. office@redwoodsprojects.co.uk
web. www.redwoodsprojects.co.uk

Any errors on Dimensions to be reported to the Architect prior to commencement of Works. Dimensions and areas are based on survey information. This drawing is copyright © Redwoods Projects. All dimensions to be checked on site Prior work,

ADDRESS: 109-111 Craven Park Road, London - N15 6AE
TITLE: EXISTING DRAWINGS Floor Plans
PROJECT No 475 | Date: 22-03-2023
NAME: **E 01**

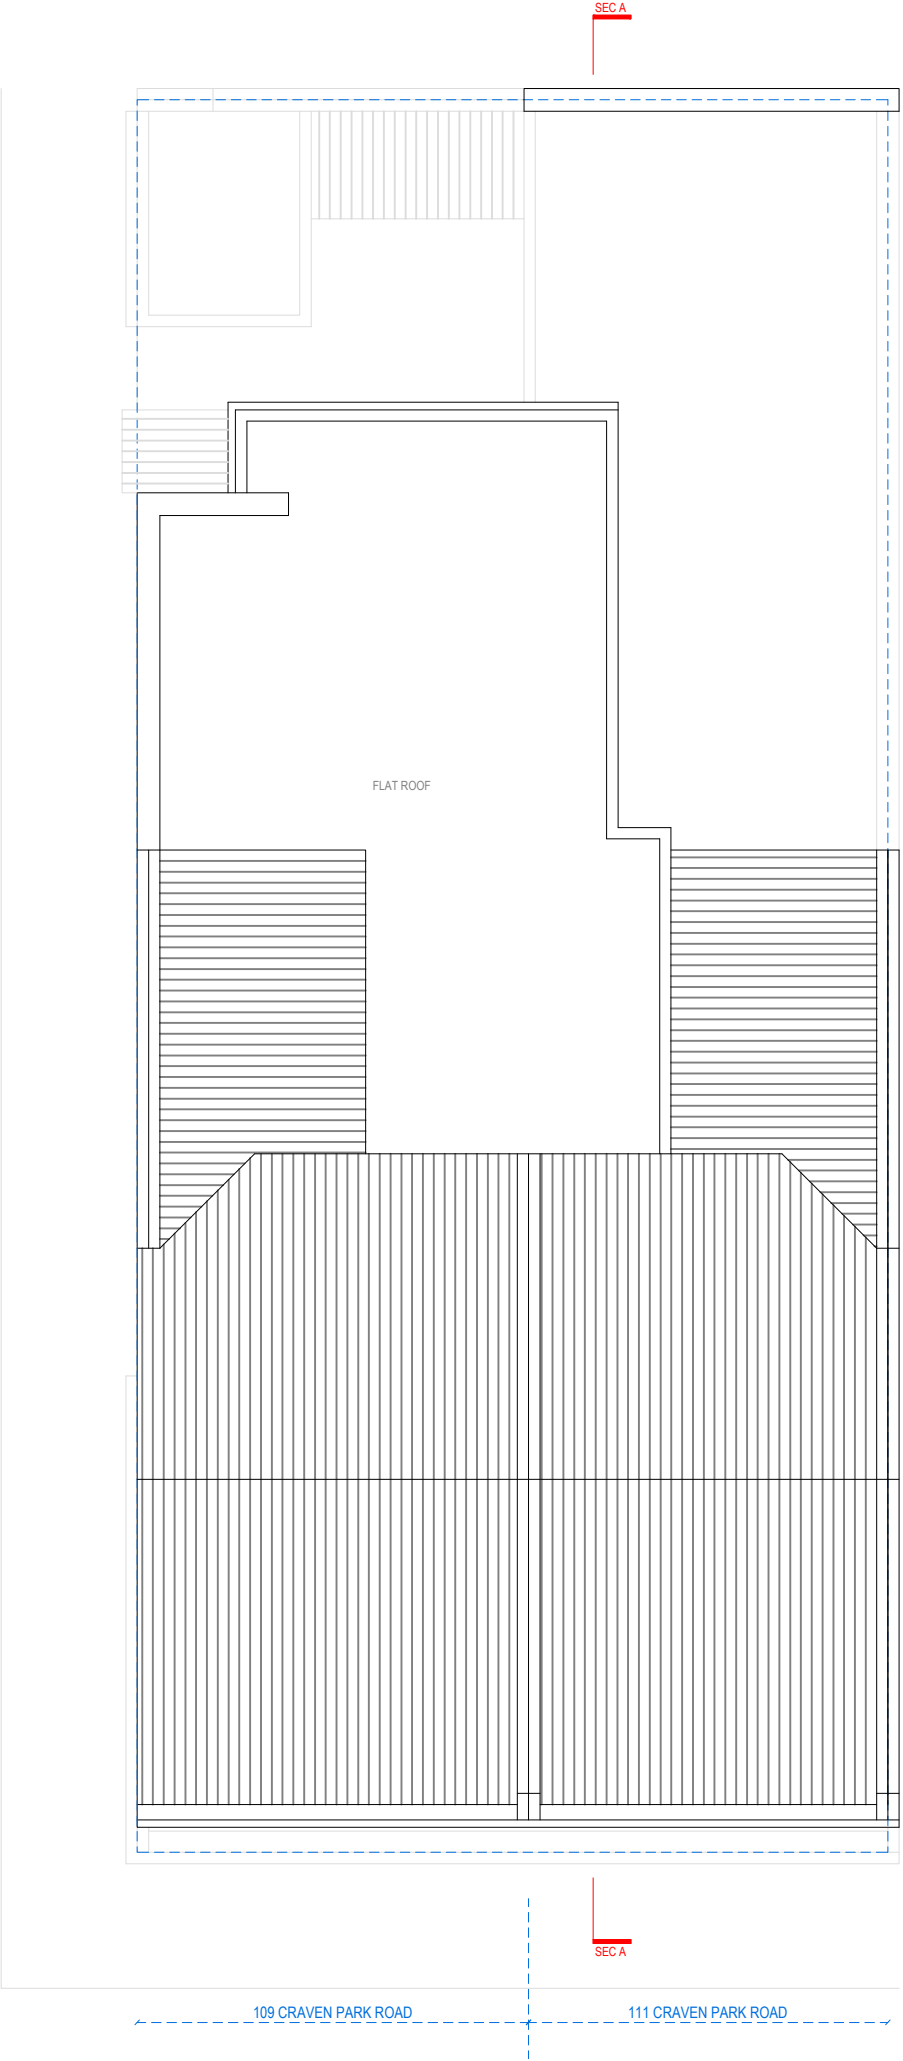

ROOF FLOOR

EXISTING BUILDING G.I.A.

GROUND FLOOR	215.5 m ²
FIRST FLOOR	146.6 m ²
TOTAL OF	362.1 m ²



adress. 4 Grosvenor way - E5 9ND - London.
tel. 0203781 8008
mail. office@redwoodsprojects.co.uk
web. www.redwoodsprojects.co.uk

Any errors on Dimensions to be reported to the Architect prior to commencement of Works. Dimensions and areas are based on survey information. This drawing is copyright © Redwoods Projects. All dimensions to be checked on site Prior work,

ADDRESS: 109-111 Craven Park Road,
London - N15 6AE


TITLE: EXISTING DRAWINGS
Floor Plans

PROJECT No 475 | Date: 22-03-2023

NAME: E 02



SOUTH ELEVATION
FRONT ELEVATION

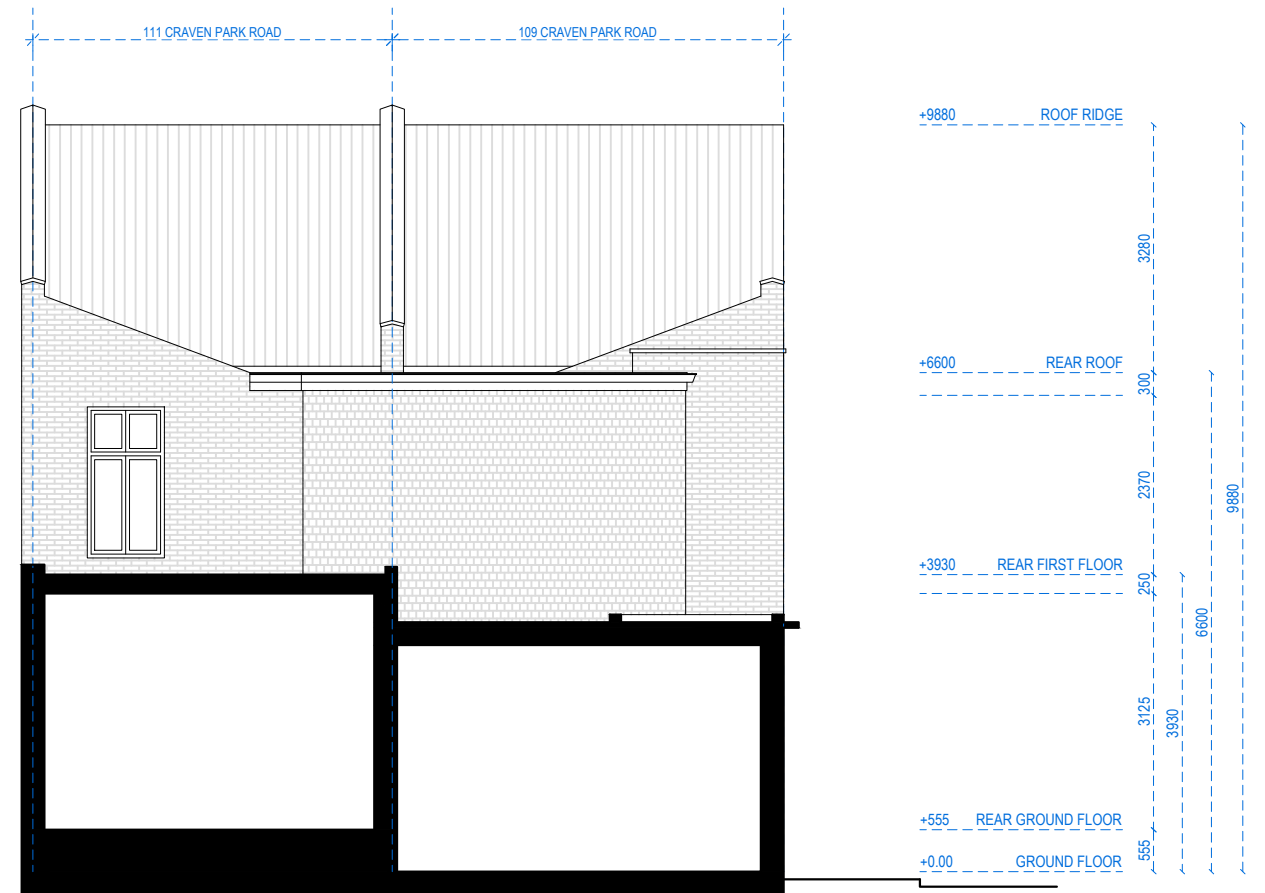

NORTH ELEVATION
REAR ELEVATION

0 1 2 5m scale 1:100 @A3



Redwoods

adress. 4 Grosvenor way - E5 9ND - London.
tel. 0203781 8008
mail. office@redwoodsprojects.co.uk
web. www.redwoodsprojects.co.uk

Any errors on Dimensions to be reported to the Architect prior to commencement of Works. Dimensions and areas are based on survey information. This drawing is copyright © Redwoods Projects. All dimensions to be checked on site Prior work,

ADDRESS: 109-111 Craven Park Road,
London - N15 6AE
TITLE: EXISTING DRAWINGS
Elevations
PROJECT No 475 | Date: 22-03-2023
NAME: **E 03**



WEST ELEVATION
SIDE ELEVATION




Redwoods

adress. 4 Grosvenor way - E5 9ND - London.
tel. 0203781 8008
mail. office@redwoodsprojects.co.uk
web. www.redwoodsprojects.co.uk

Any errors on Dimensions to be reported to the Architect prior to commencement of Works. Dimensions and areas are based on survey information. This drawing is copyright © Redwoods Projects. All dimensions to be checked on site Prior work,

ADDRESS: 109-111 Craven Park Road,
London - N15 6AE
TITLE: EXISTING DRAWINGS
Elevation
PROJECT No 475 | Date: 22-03-2023
NAME: **E 04**

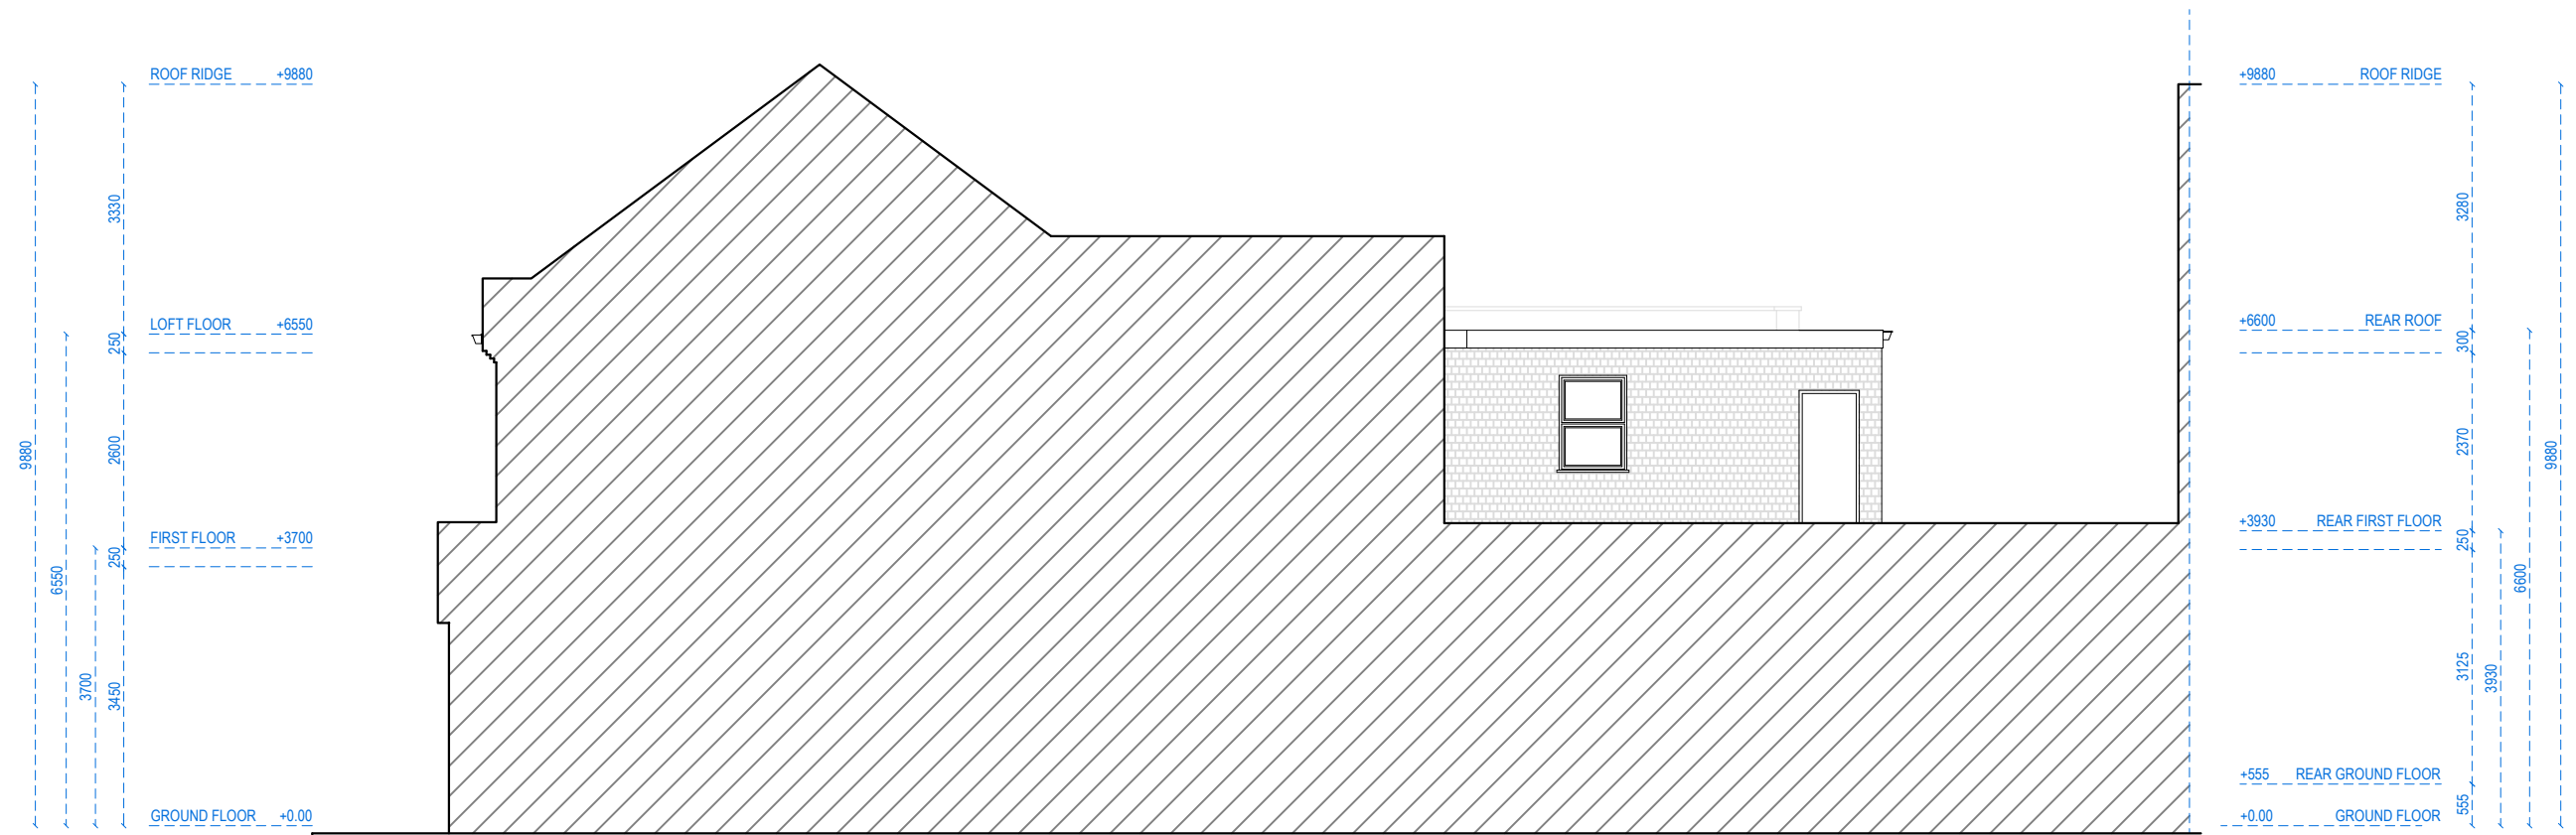

EAST ELEVATION
SIDE ELEVATION

0 1 2 5m scale
1:100 @A3




Redwoods

adress. 4 Grosvenor way - E5 9ND - London.
tel. 0203781 8008
mail. office@redwoodsprojects.co.uk
web. www.redwoodsprojects.co.uk

Any errors on Dimensions to be reported to the Architect prior to commencement of Works. Dimensions and areas are based on survey information. This drawing is copyright © Redwoods Projects. All dimensions to be checked on site Prior work,

ADDRESS: 109-111 Craven Park Road,
London - N15 6AE
TITLE: EXISTING DRAWINGS
Elevation
PROJECT No 475 | Date: 22-03-2023
NAME: **E 05**

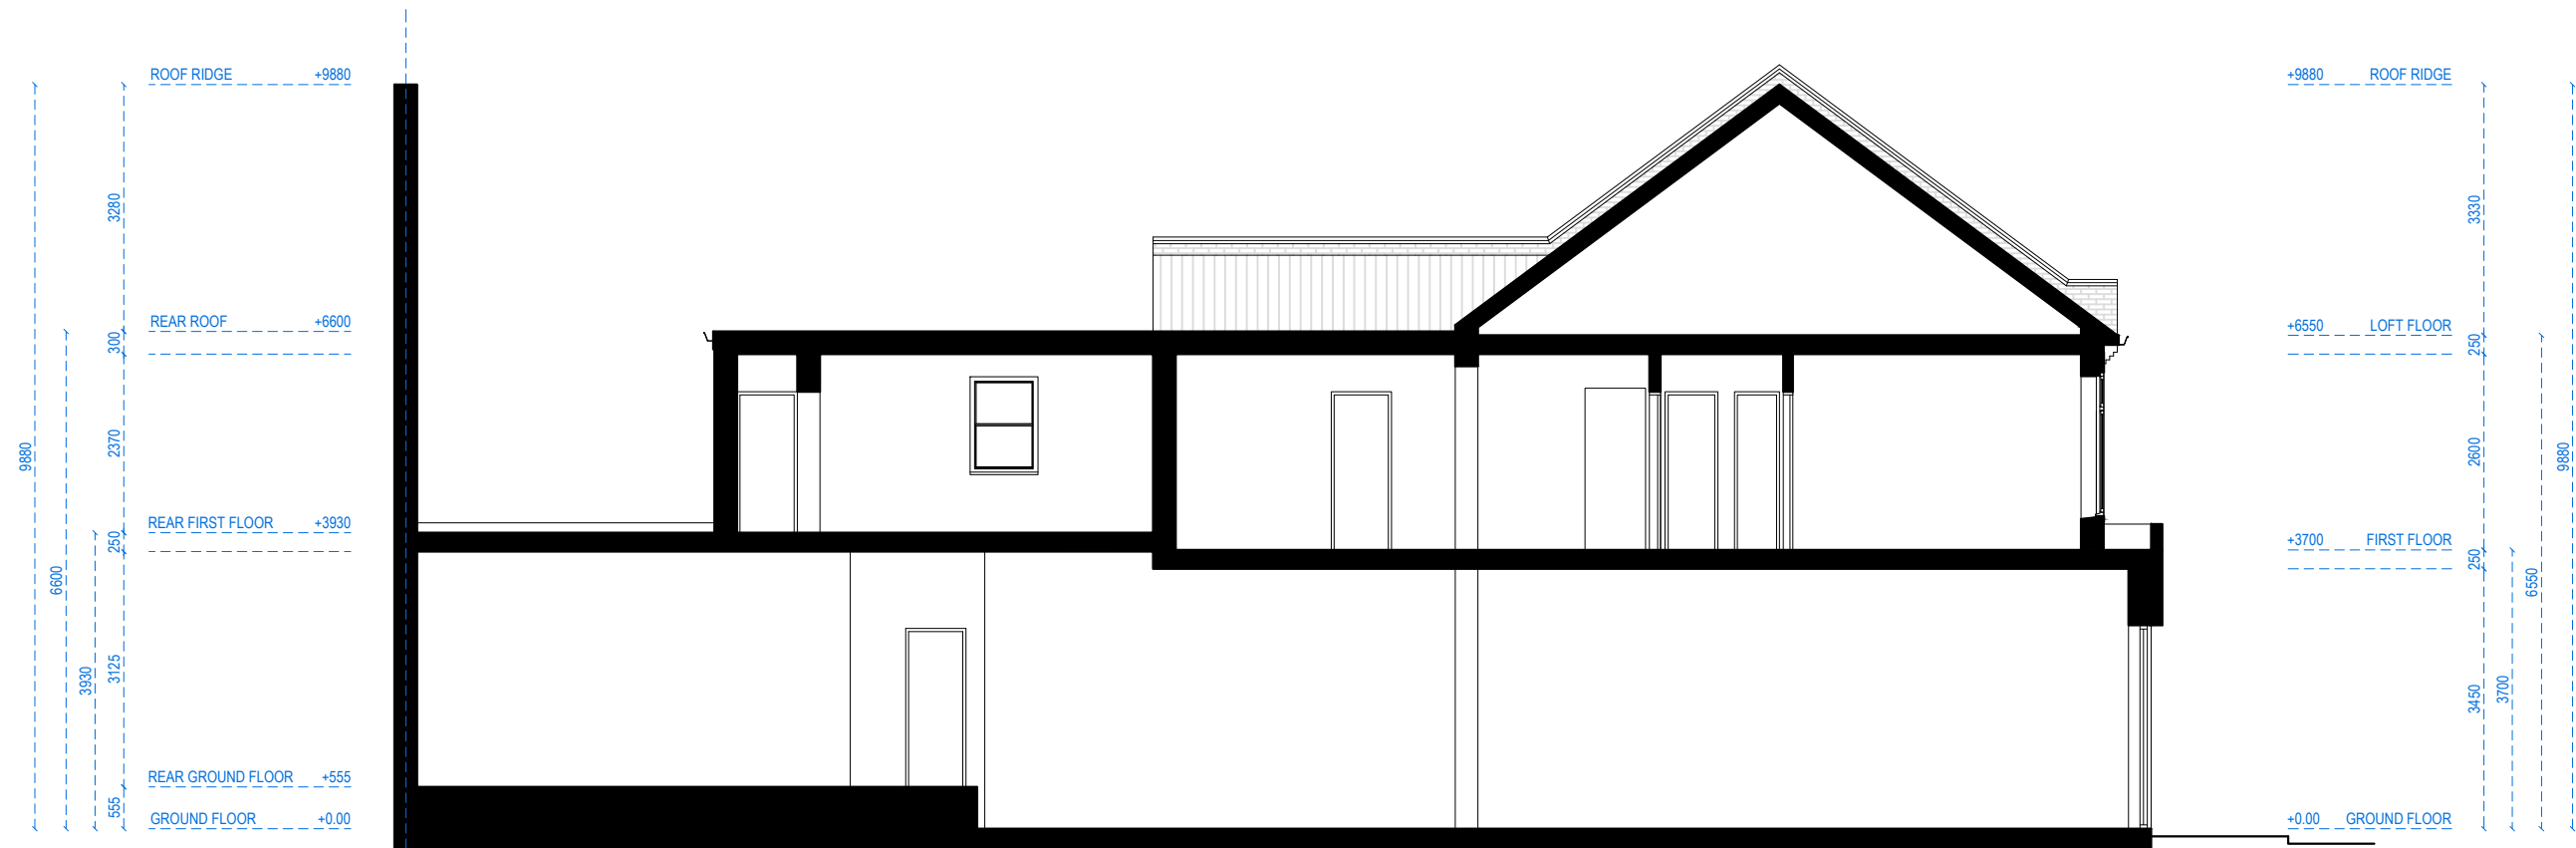

SECTION A-A

0 1 2 5m scale 1:100 @A3




Redwoods


adress. 4 Grosvenor way - E5 9ND - London.
tel. 0203781 8008
mail. office@redwoodsprojects.co.uk
web. www.redwoodsprojects.co.uk

Any errors on Dimensions to be reported to the Architect prior to commencement of Works. Dimensions and areas are based on survey information. This drawing is copyright © Redwoods Projects. All dimensions to be checked on site Prior work,

ADDRESS: 109-111 Craven Park Road,
London - N15 6AE
TITLE: EXISTING DRAWINGS
Section
PROJECT No 475 | Date: 22-03-2023
NAME: **E 06**

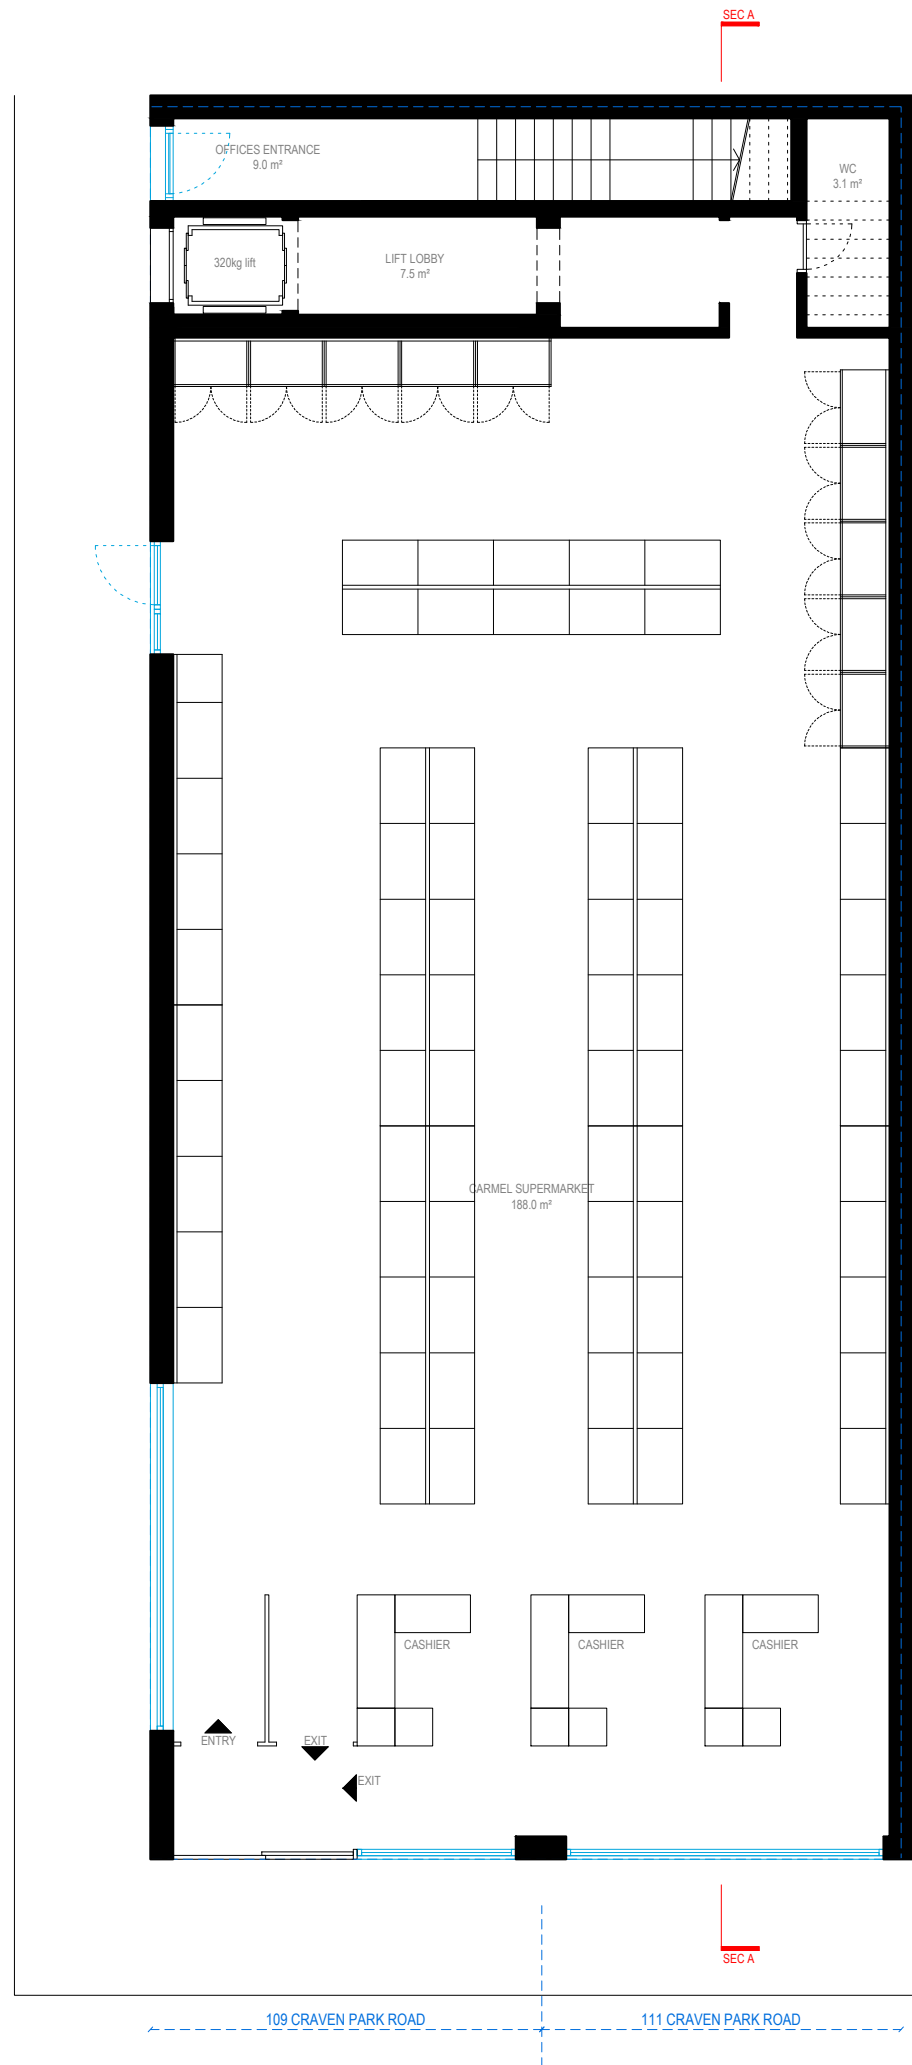

GROUND FLOOR

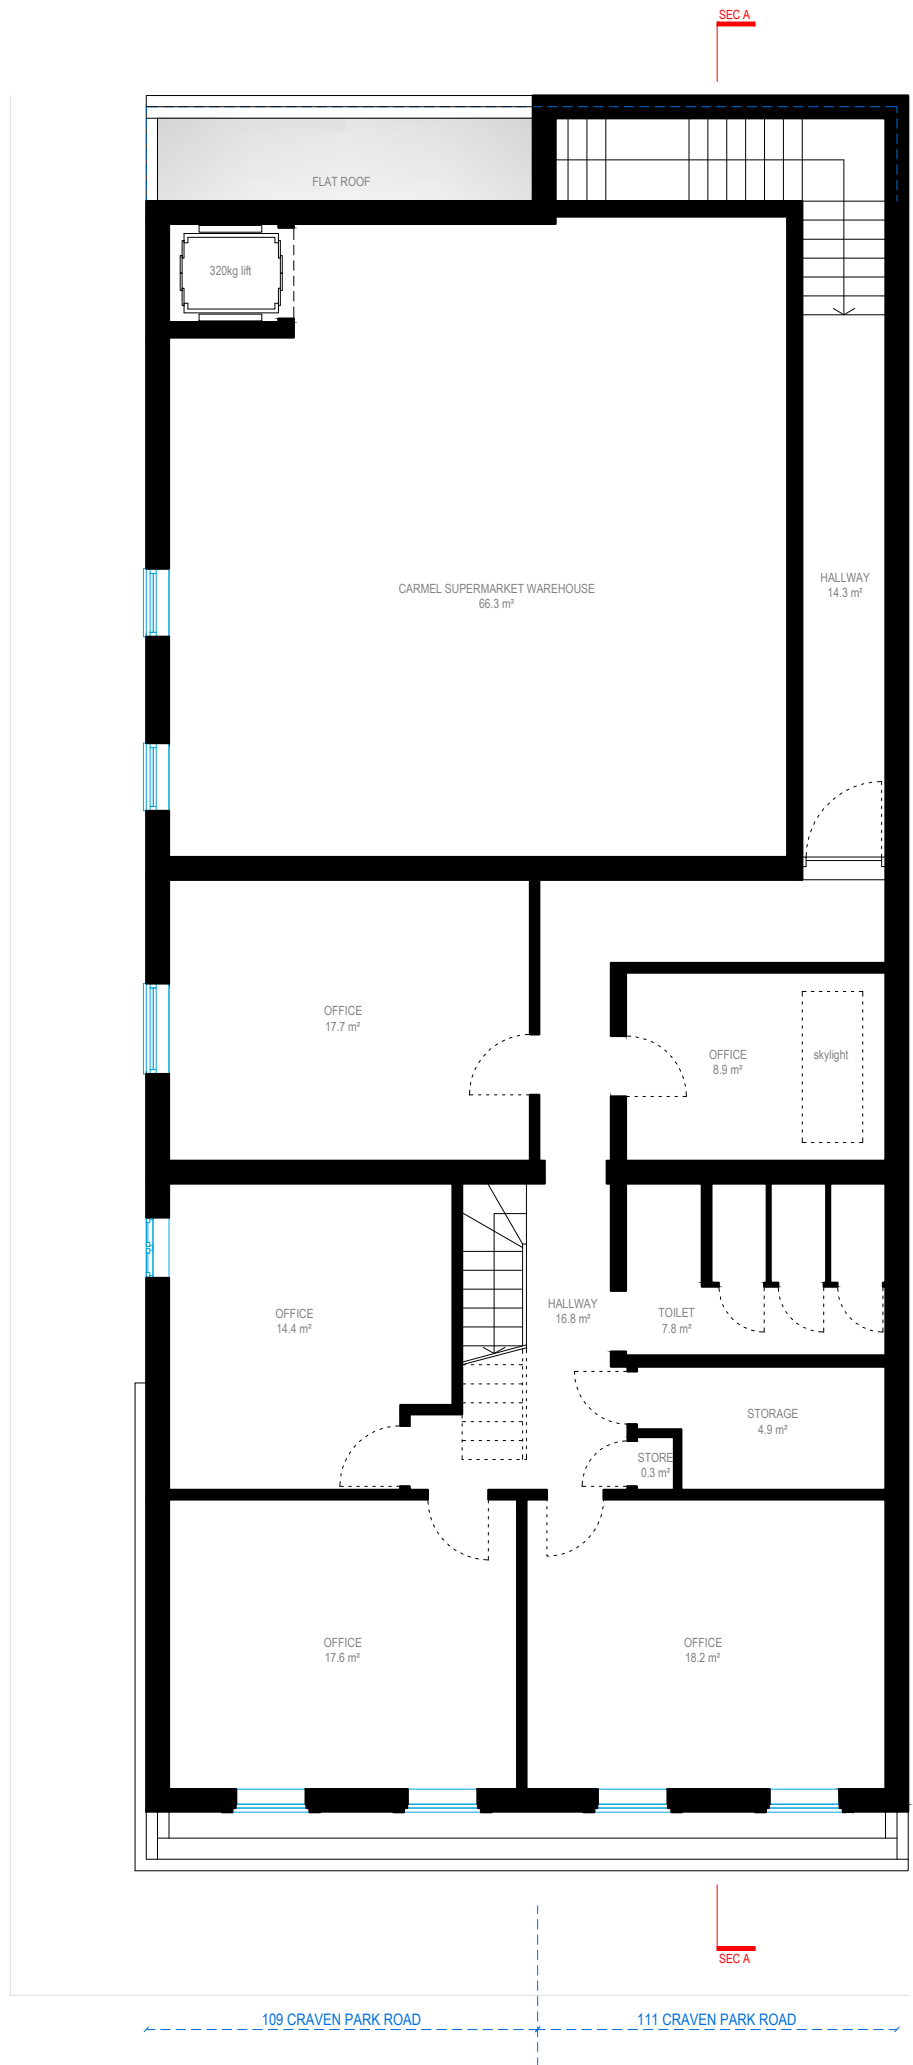

FIRST FLOOR




Redwoods


adress. 4 Grosvenor way - E5 9ND - London.
tel. 0203781 8008
mail. office@redwoodsprojects.co.uk
web. www.redwoodsprojects.co.uk

Any errors on Dimensions to be reported to the Architect prior to commencement of Works. Dimensions and areas are based on survey information. This drawing is copyright © Redwoods Projects. All dimensions to be checked on site Prior work,

ADDRESS: 109-111 Craven Park Road,
London - N15 6AE
TITLE: PROPOSED DRAWINGS
Floor Plans
PROJECT No 475 | Date: 22-03-2023
NAME: **P 01 - REV A**

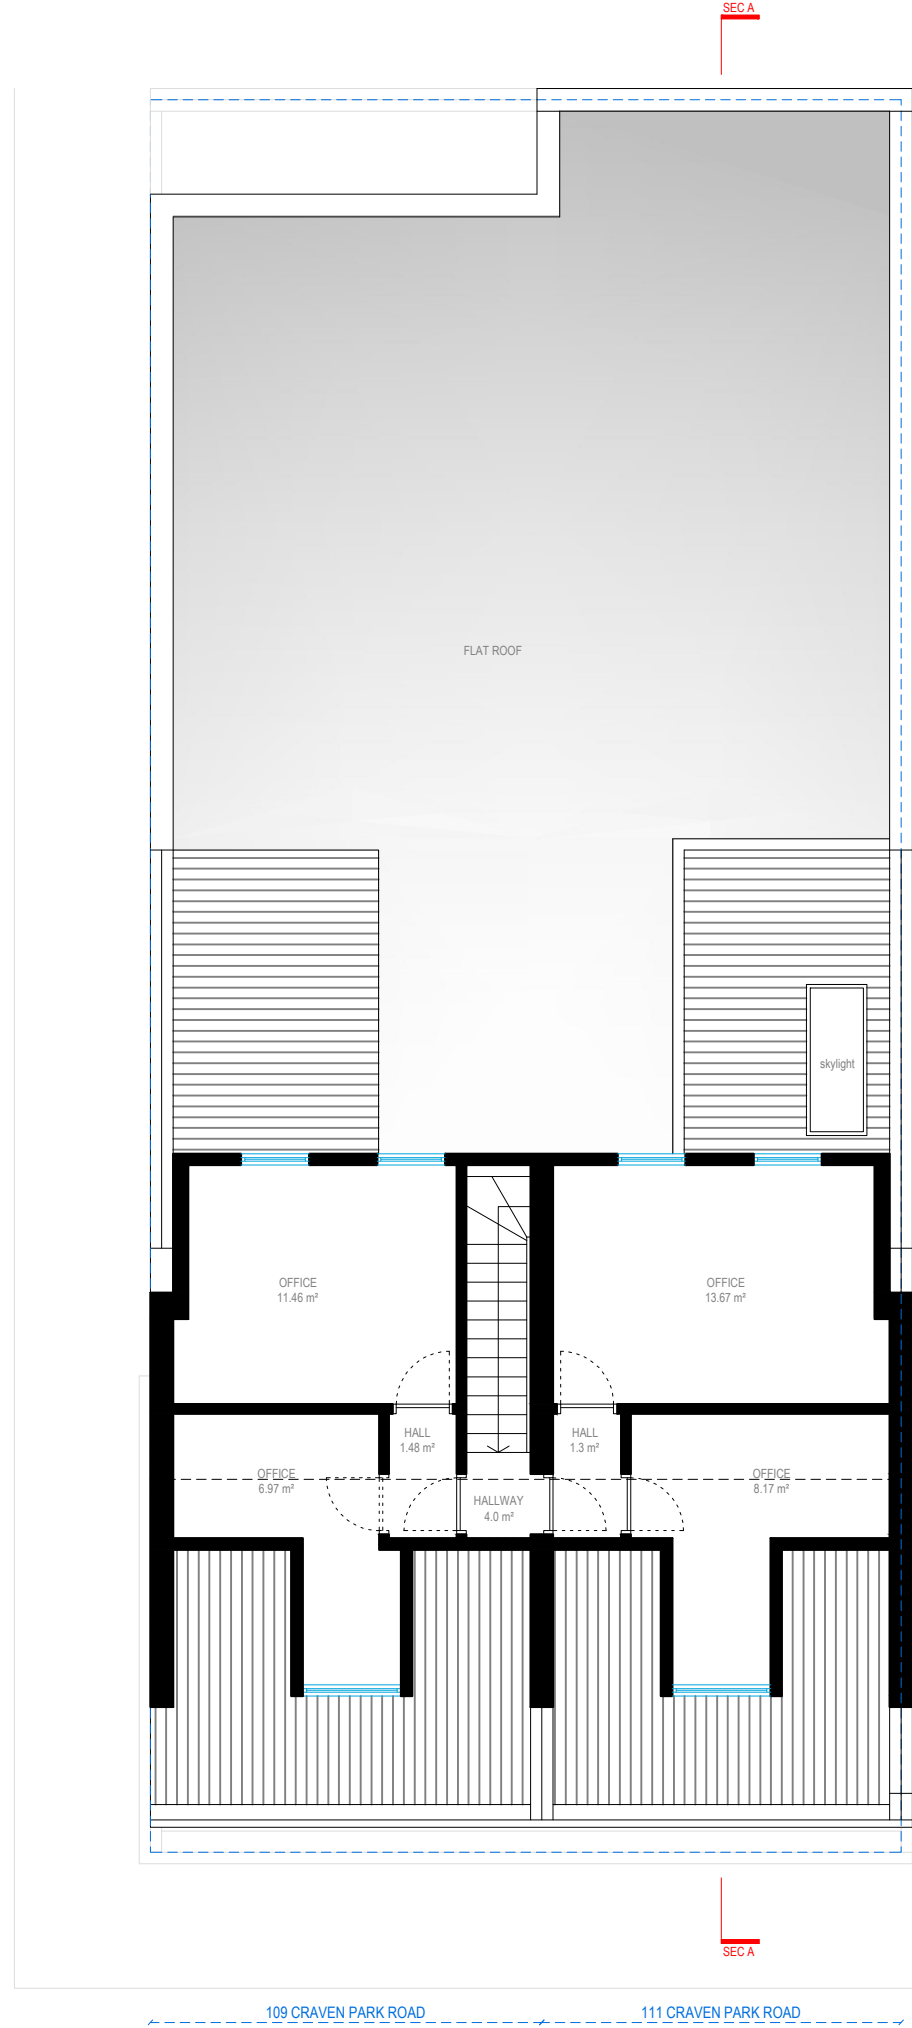

LOFT FLOOR

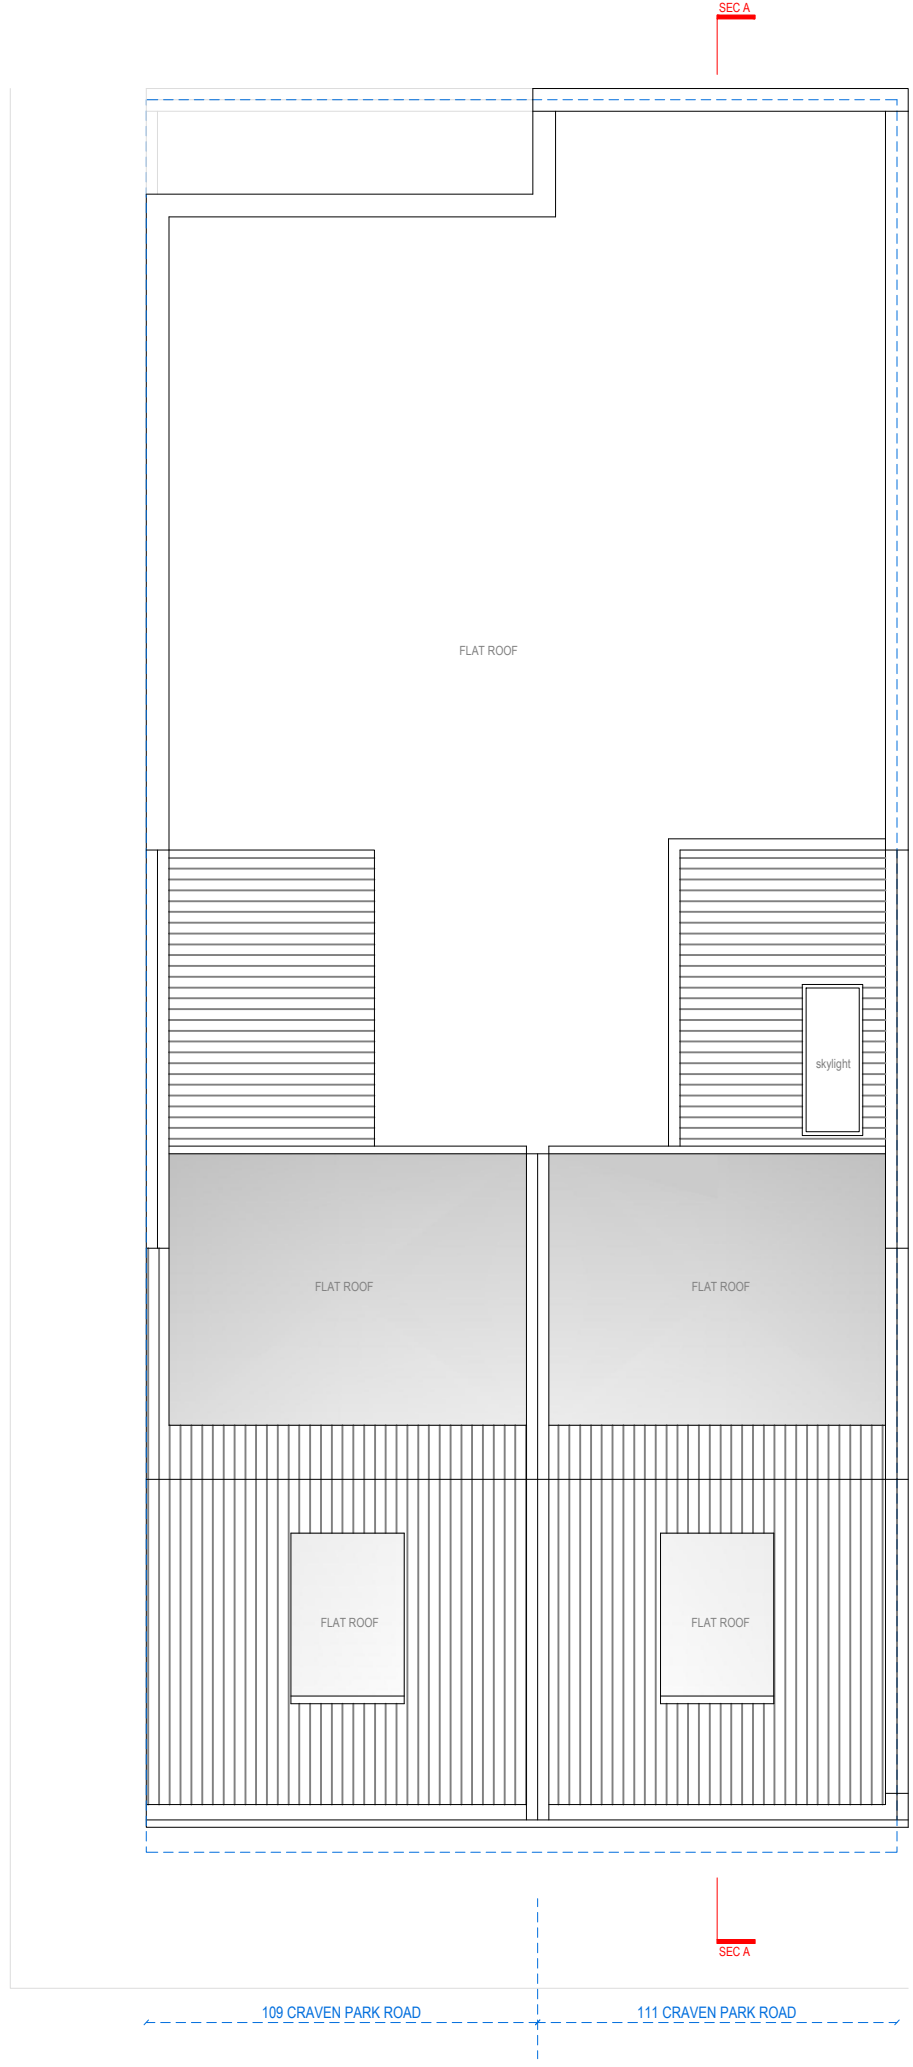

ROOF FLOOR




adress. 4 Grosvenor way - E5 9ND - London.
tel. 0203781 8008
mail. office@redwoodsprojects.co.uk
web. www.redwoodsprojects.co.uk

Any errors on Dimensions to be reported to the Architect prior to commencement of Works. Dimensions and areas are based on survey information. This drawing is copyright © Redwoods Projects. All dimensions to be checked on site Prior work,

ADDRESS: 109-111 Craven Park Road, London - N15 6AE
TITLE: PROPOSED DRAWINGS Floor Plans
PROJECT No 475 | Date: 22-03-2023
NAME: P 02 - REV A



SOUTH ELEVATION
FRONT ELEVATION

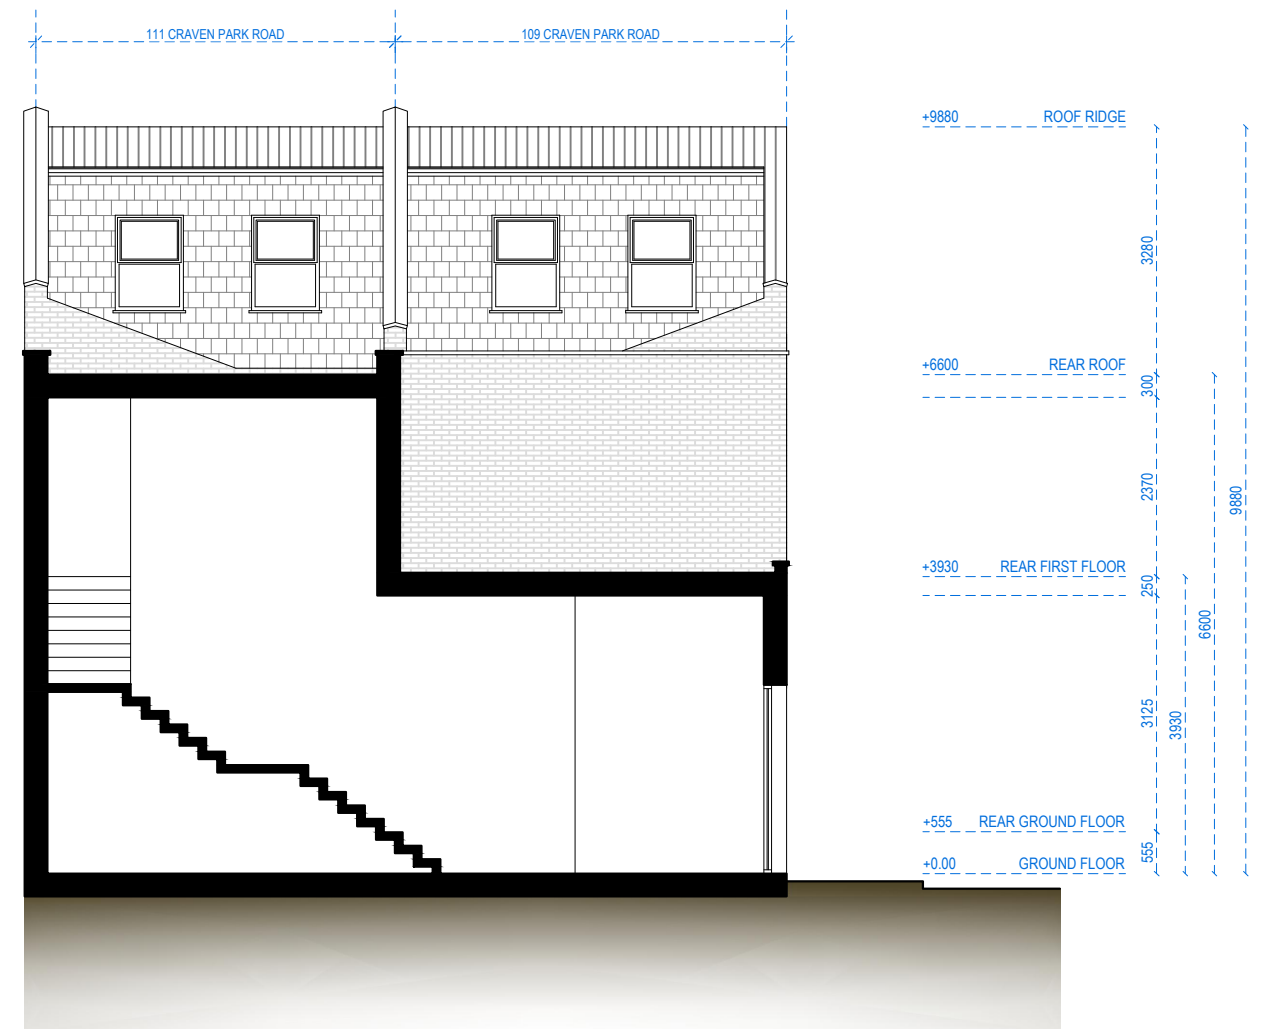

NORTH ELEVATION
REAR ELEVATION

0 1 2 5m scale 1:100 @A3



Redwoods


address. 4 Grosvenor way - E5 9ND - London.
tel. 0203781 8008
mail. office@redwoodsprojects.co.uk
web. www.redwoodsprojects.co.uk

Any errors on Dimensions to be reported to the Architect prior to commencement of Works. Dimensions and areas are based on survey information. This drawing is copyright © Redwoods Projects. All dimensions to be checked on site Prior work,

ADDRESS: 109-111 Craven Park Road,
London - N15 6AE
TITLE: PROPOSED DRAWINGS
Elevations

PROJECT No 475 | Date: 22-03-2023

NAME: **P 03 - REV A**

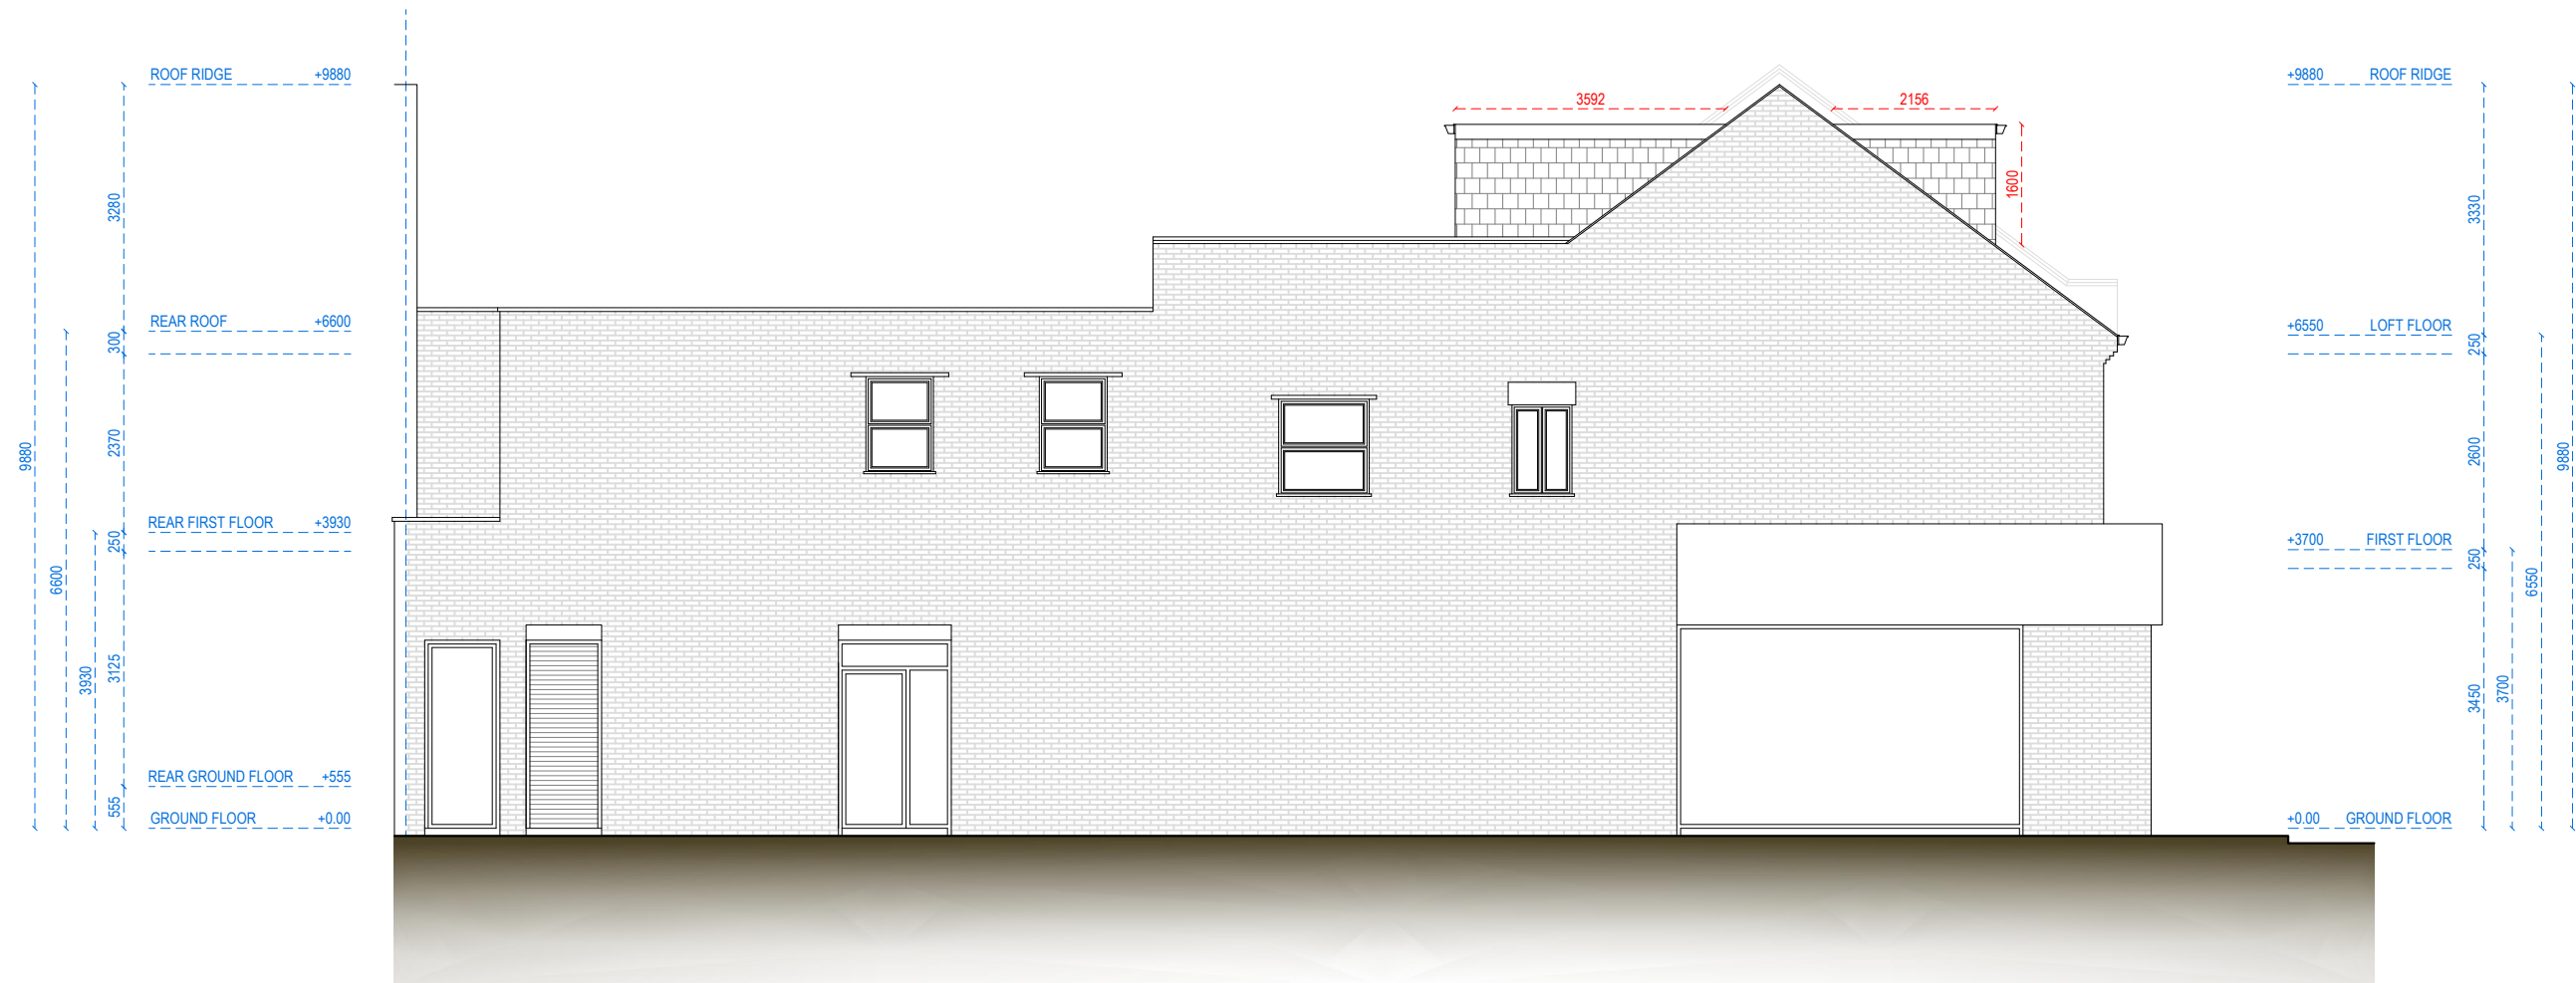

WEST ELEVATION
SIDE ELEVATION




Redwoods

adress. 4 Grosvenor way - E5 9ND - London.
tel. 0203781 8008
mail. office@redwoodsprojects.co.uk
web. www.redwoodsprojects.co.uk

Any errors on Dimensions to be reported to the Architect prior to commencement of Works. Dimensions and areas are based on survey information. This drawing is copyright © Redwoods Projects. All dimensions to be checked on site Prior work,

ADDRESS: 109-111 Craven Park Road,
London - N15 6AE
TITLE: PROPOSED DRAWINGS
Elevation
PROJECT No 475 | Date: 22-03-2023
NAME: **P 04 - REV A**

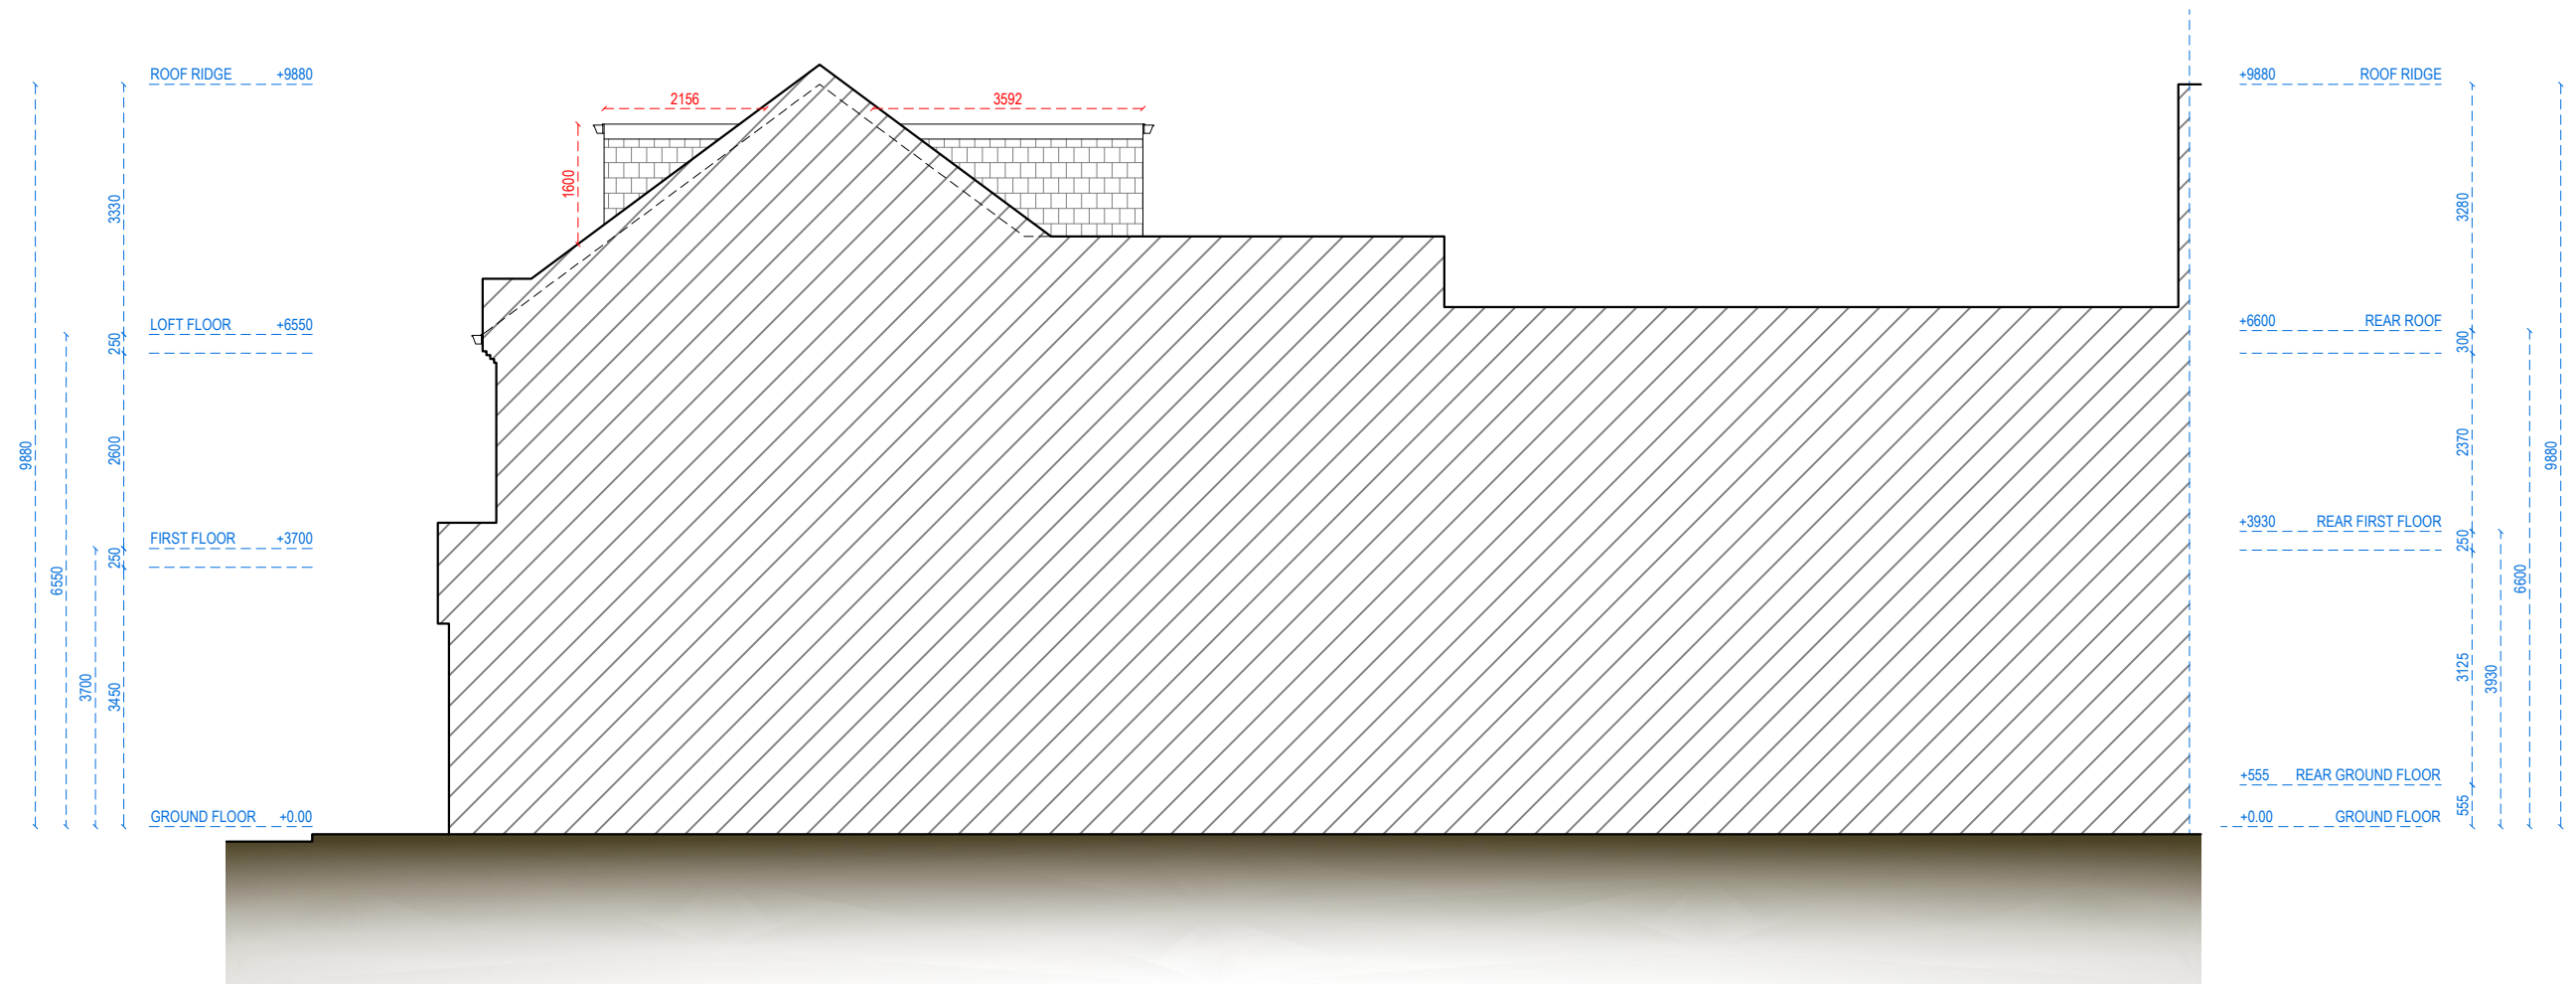

EAST ELEVATION
SIDE ELEVATION

0 1 2 5m scale 1:100 @A3



Redwoods


adress. 4 Grosvenor way - E5 9ND - London.
tel. 0203781 8008
mail. office@redwoodsprojects.co.uk
web. www.redwoodsprojects.co.uk

Any errors on Dimensions to be reported to the Architect prior to commencement of Works. Dimensions and areas are based on survey information. This drawing is copyright © Redwoods Projects. All dimensions to be checked on site Prior work,

ADDRESS: 109-111 Craven Park Road,
London - N15 6AE
TITLE: PROPOSED DRAWINGS
Elevation

PROJECT No 475 | Date: 22-03-2023

NAME: **P 05 - REV A**

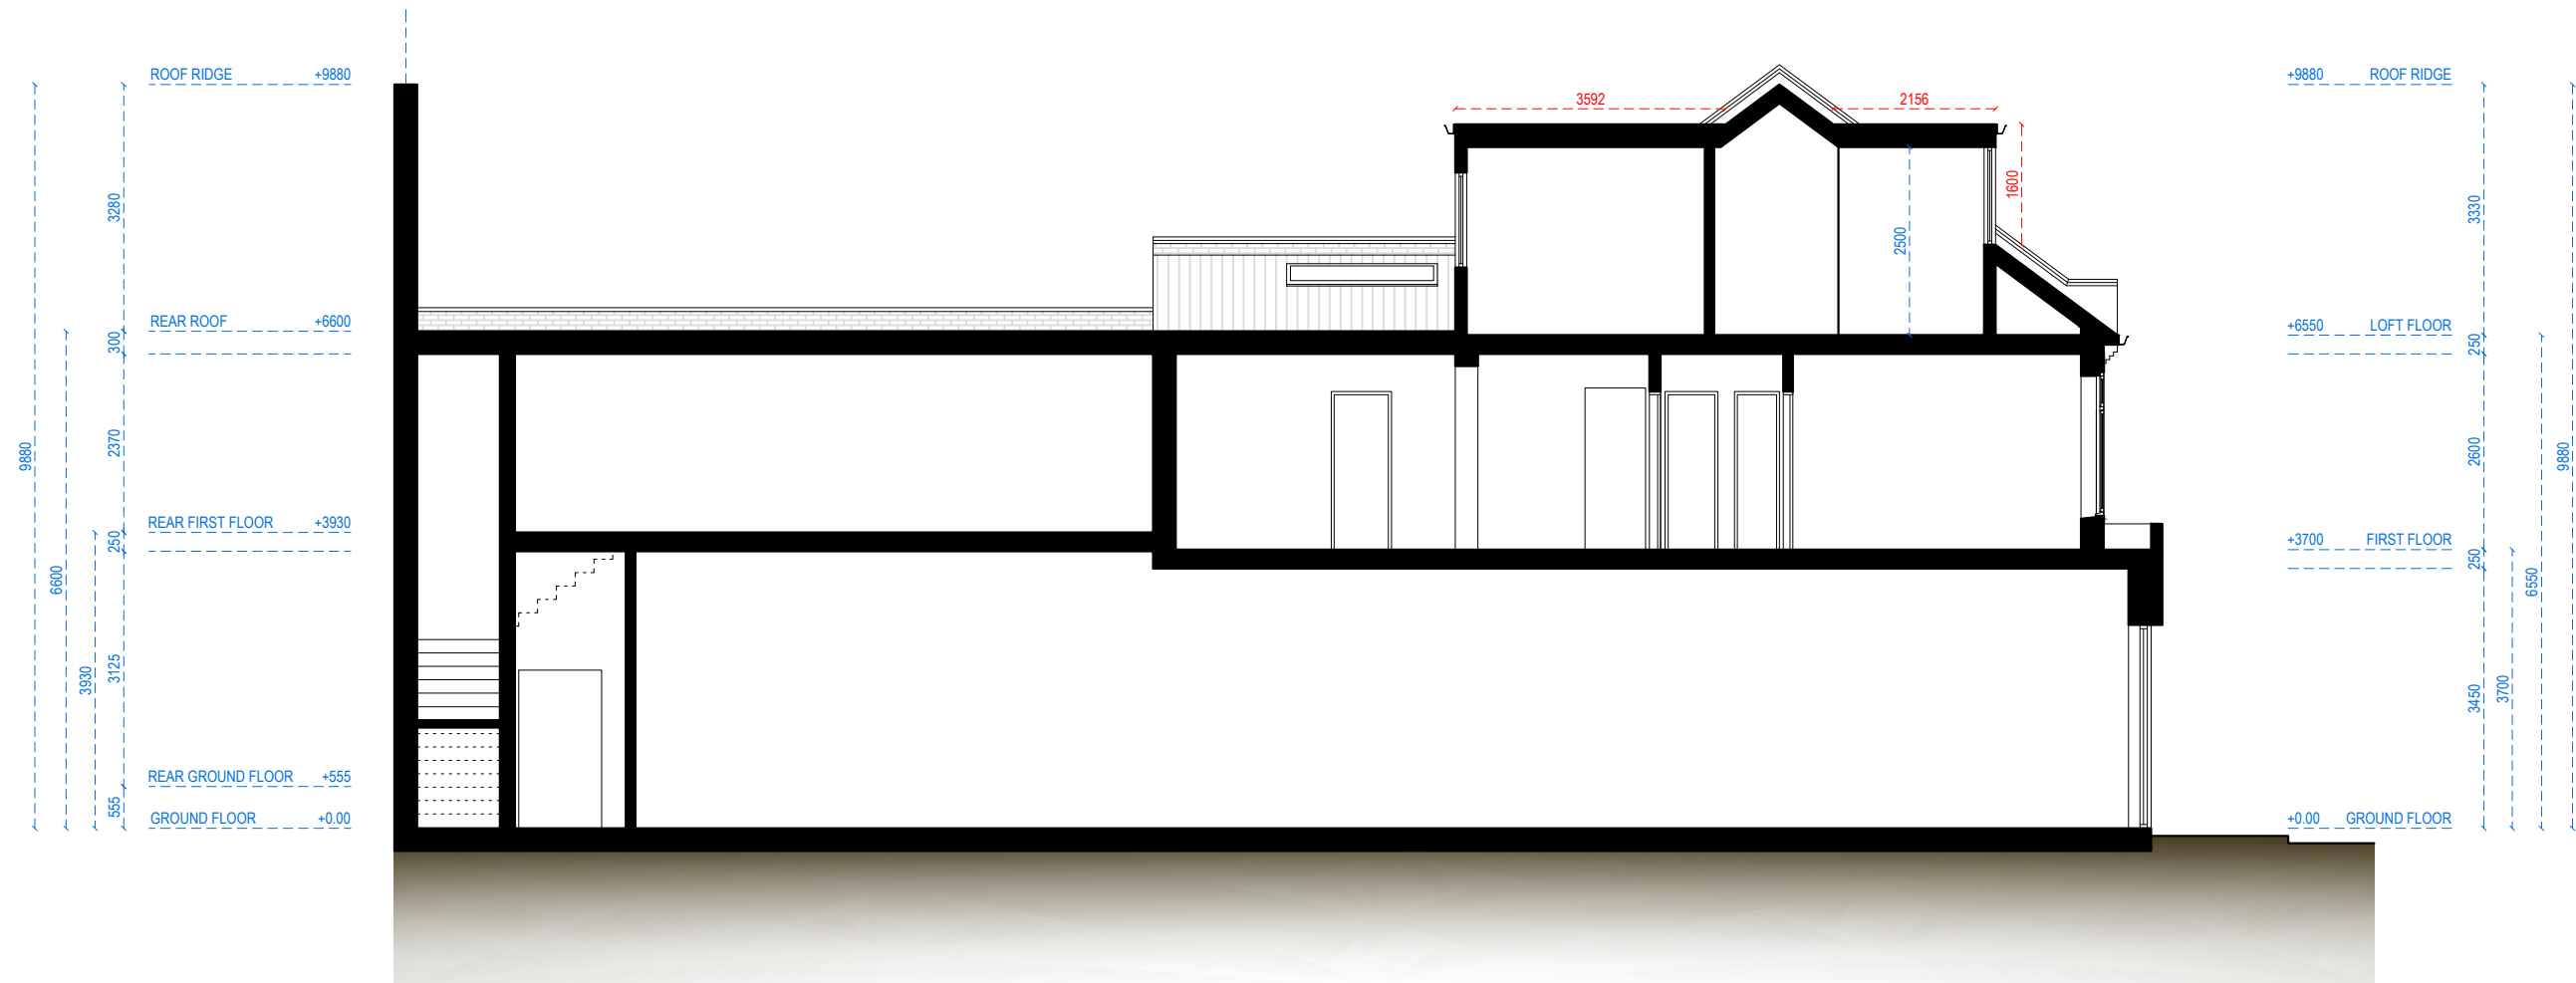

SECTION A-A

3462

0 1 2 5m scale 1:100 @A3



Redwoods

adress. 4 Grosvenor way - E5 9ND - London.
tel. 0203781 8008
mail. office@redwoodsprojects.co.uk
web. www.redwoodsprojects.co.uk

Any errors on Dimensions to be reported to the Architect prior to commencement of Works. Dimensions and areas are based on survey information. This drawing is copyright © Redwoods Projects. All dimensions to be checked on site Prior work,

ADDRESS: 109-111 Craven Park Road,
London - N15 6AE
TITLE: PROPOSED DRAWINGS
Section
PROJECT No 475 | Date: 22-03-2023
NAME: **P 06 - REV A**