



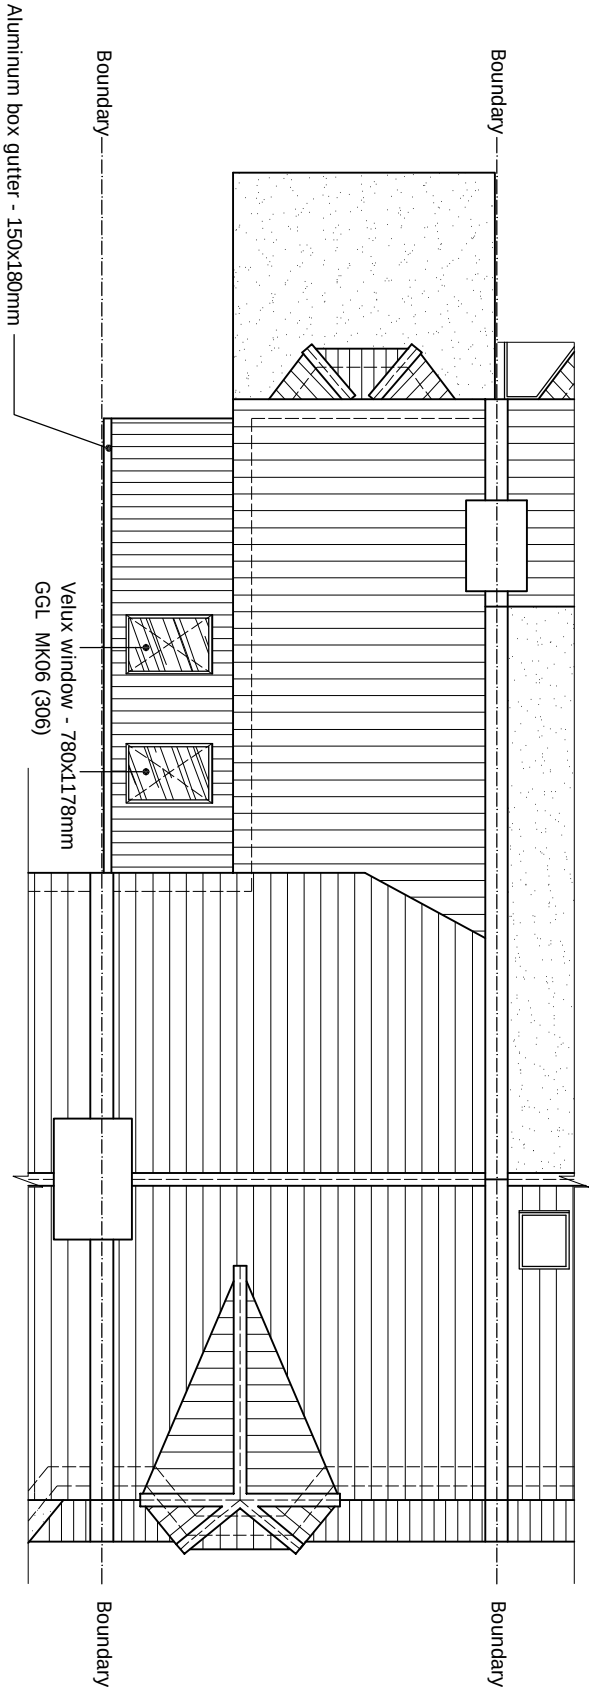

PROPOSED ROOF PLAN

Scale 1:100

 

© This drawing and the works shown are the copyright of DISCOUNT PLANS LTD and may not be reproduced except by written permission