


NOTES:
ALL DIMENSIONS, LEVELS AND CLEARANCES TO BE CHECKED
ON SITE PRIOR TO WORKS COMMENCING

THIS DRAWING SHOULD BE READ IN CONJUNCTION WITH ALL
OTHER PROJECT RELATED DRAWINGS, SPECIFICATIONS AND
DOCUMENTS.


THIS DRAWING IS COPYRIGHT OF GEBHARD AND GOODWIN

LEGEND

- 1 REMOVAL OF BAY WINDOW AND FRENCH DOOR
OPENINGS, TWO OPENINGS COMBINED AND NEW
SLIDING GLAZED DOOR FITTED

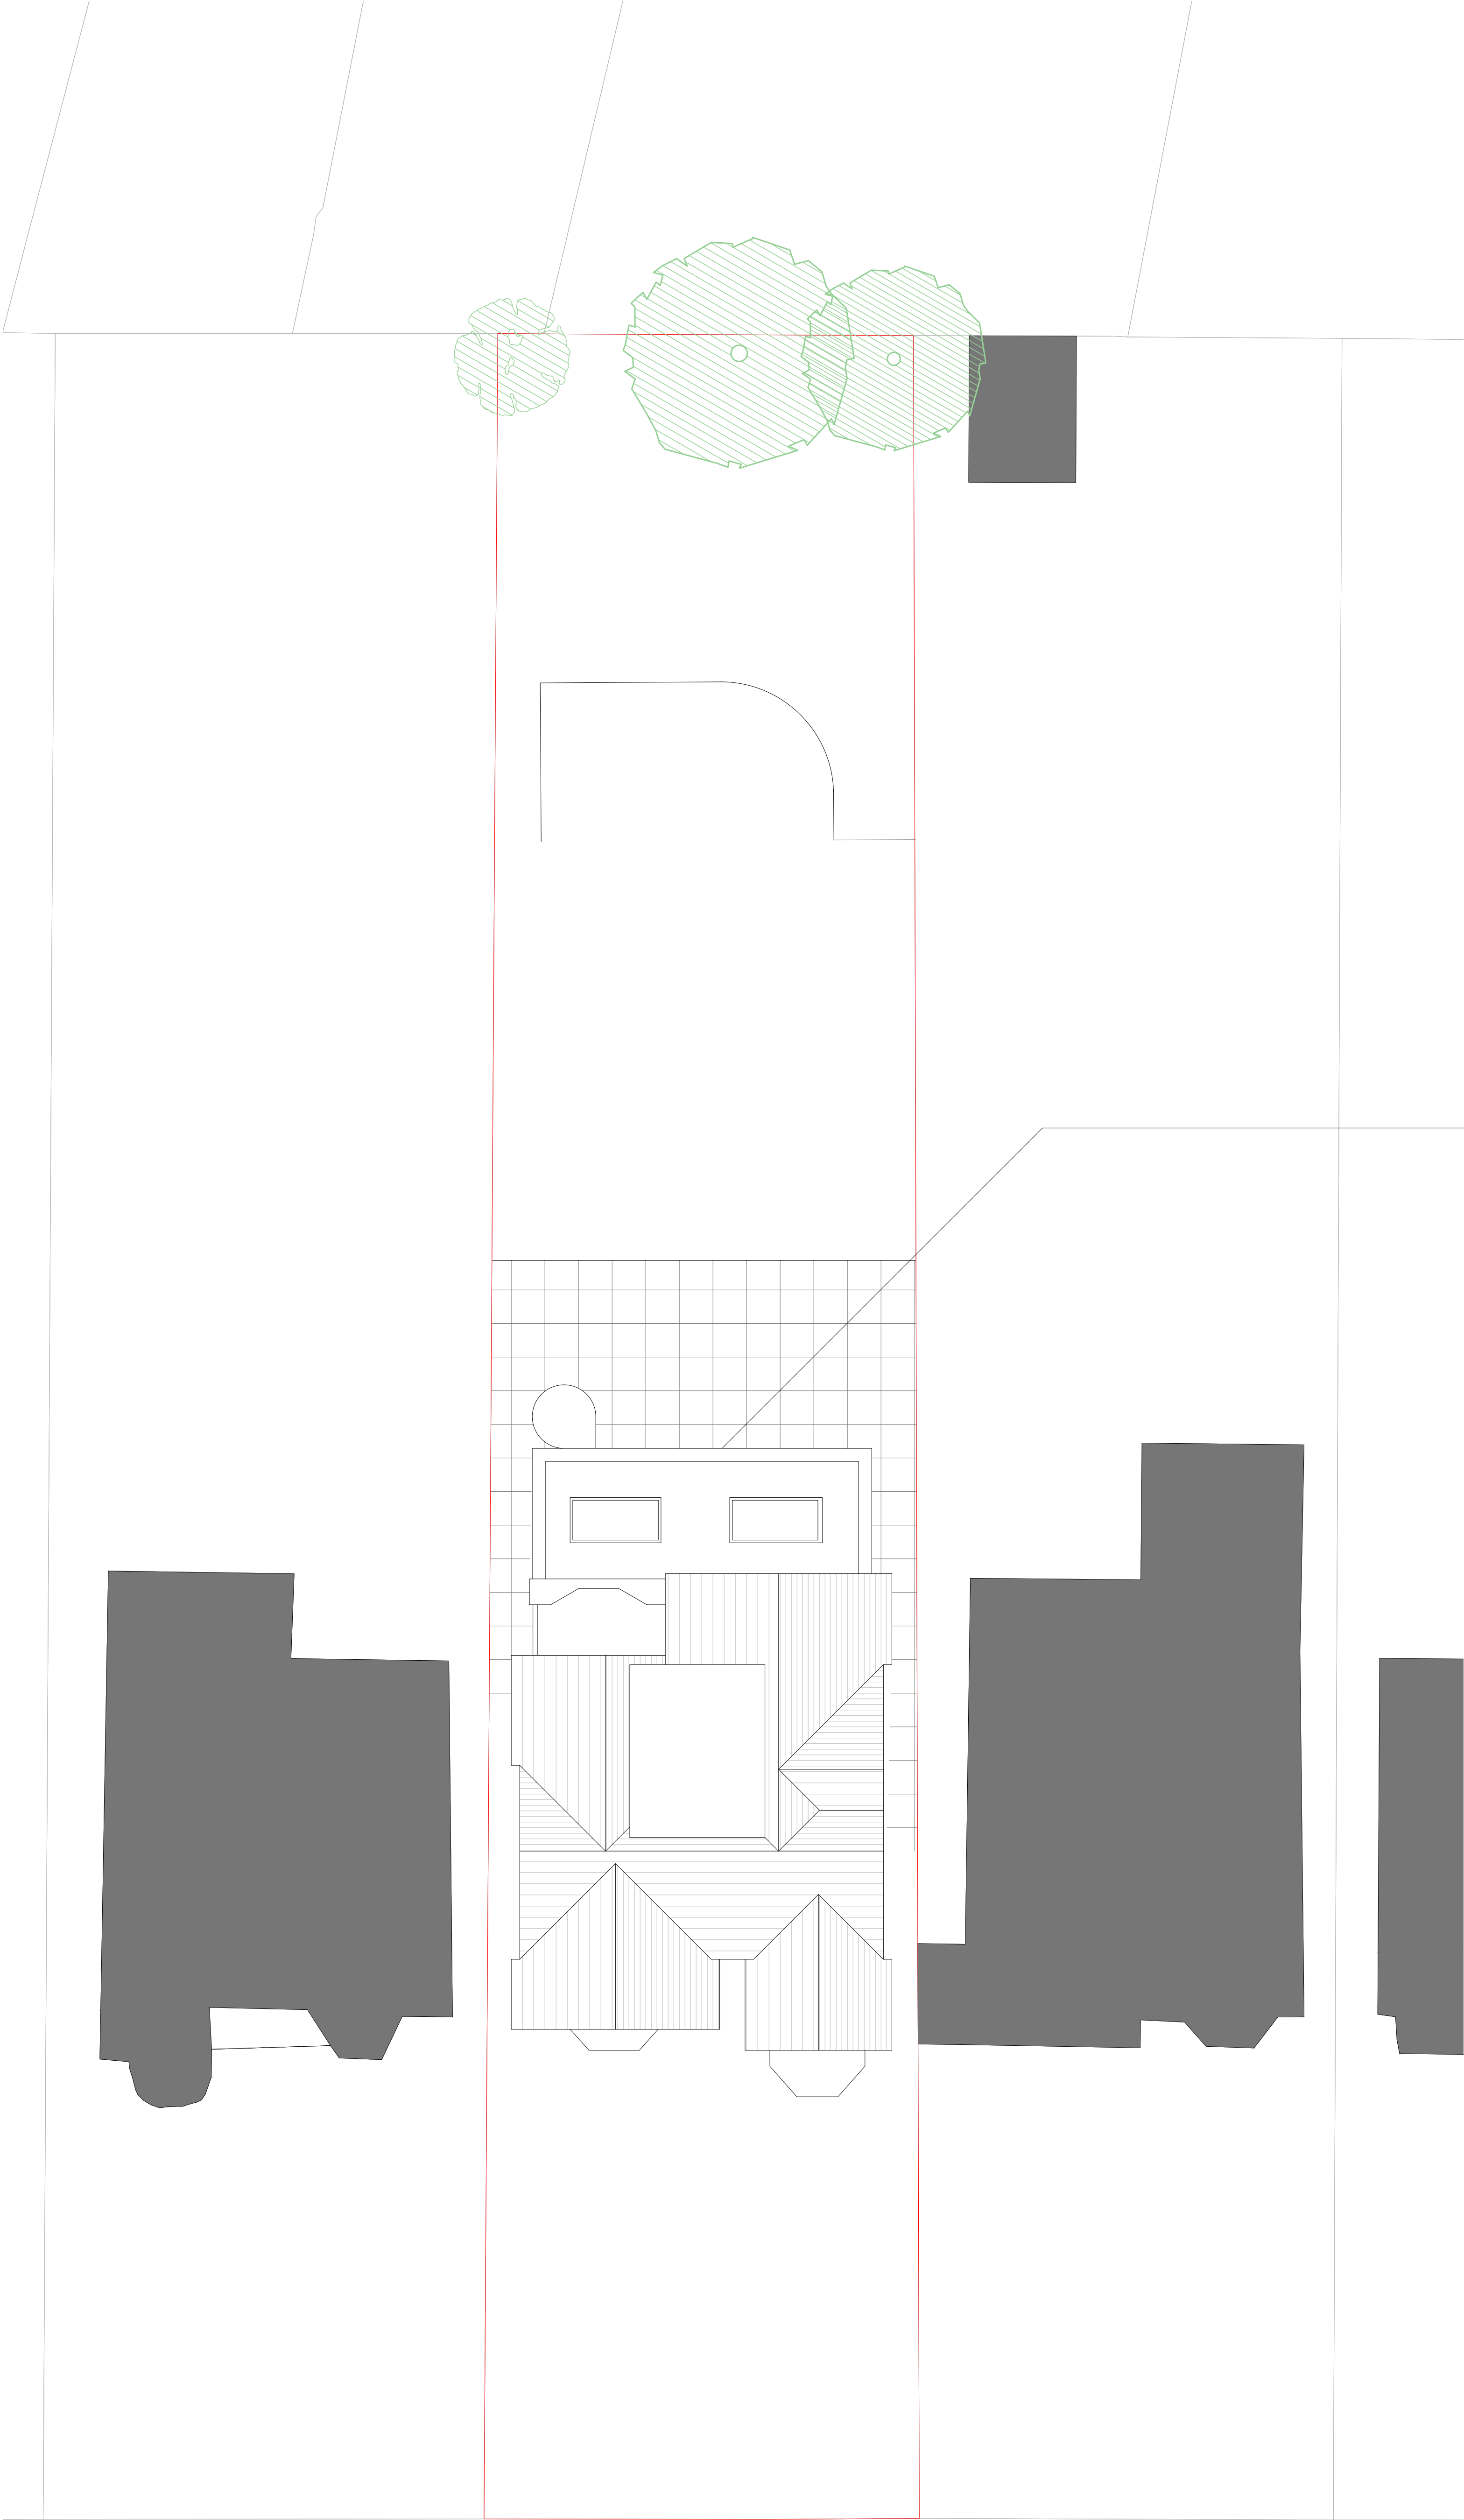

PROPOSED SITE PLAN

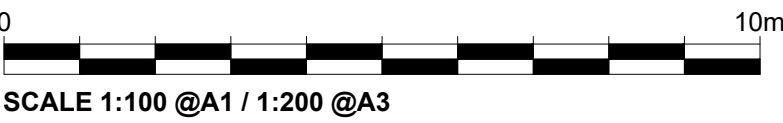

D 23.03.23 Planning Issue

Rev. Date Notes

PLANNING

PROJECT
RIKESH AND KATE

SITE ADDRESS
13 SHEPHERDS HILL
LONDON
N6 5QJ

DRAWING TITLE:
PROPOSED SITE PLAN

DRAWING NO:
1269-110

BY: GG CHK: GG DATE: 10.11.21 SCALE @A1 1:100

GG