



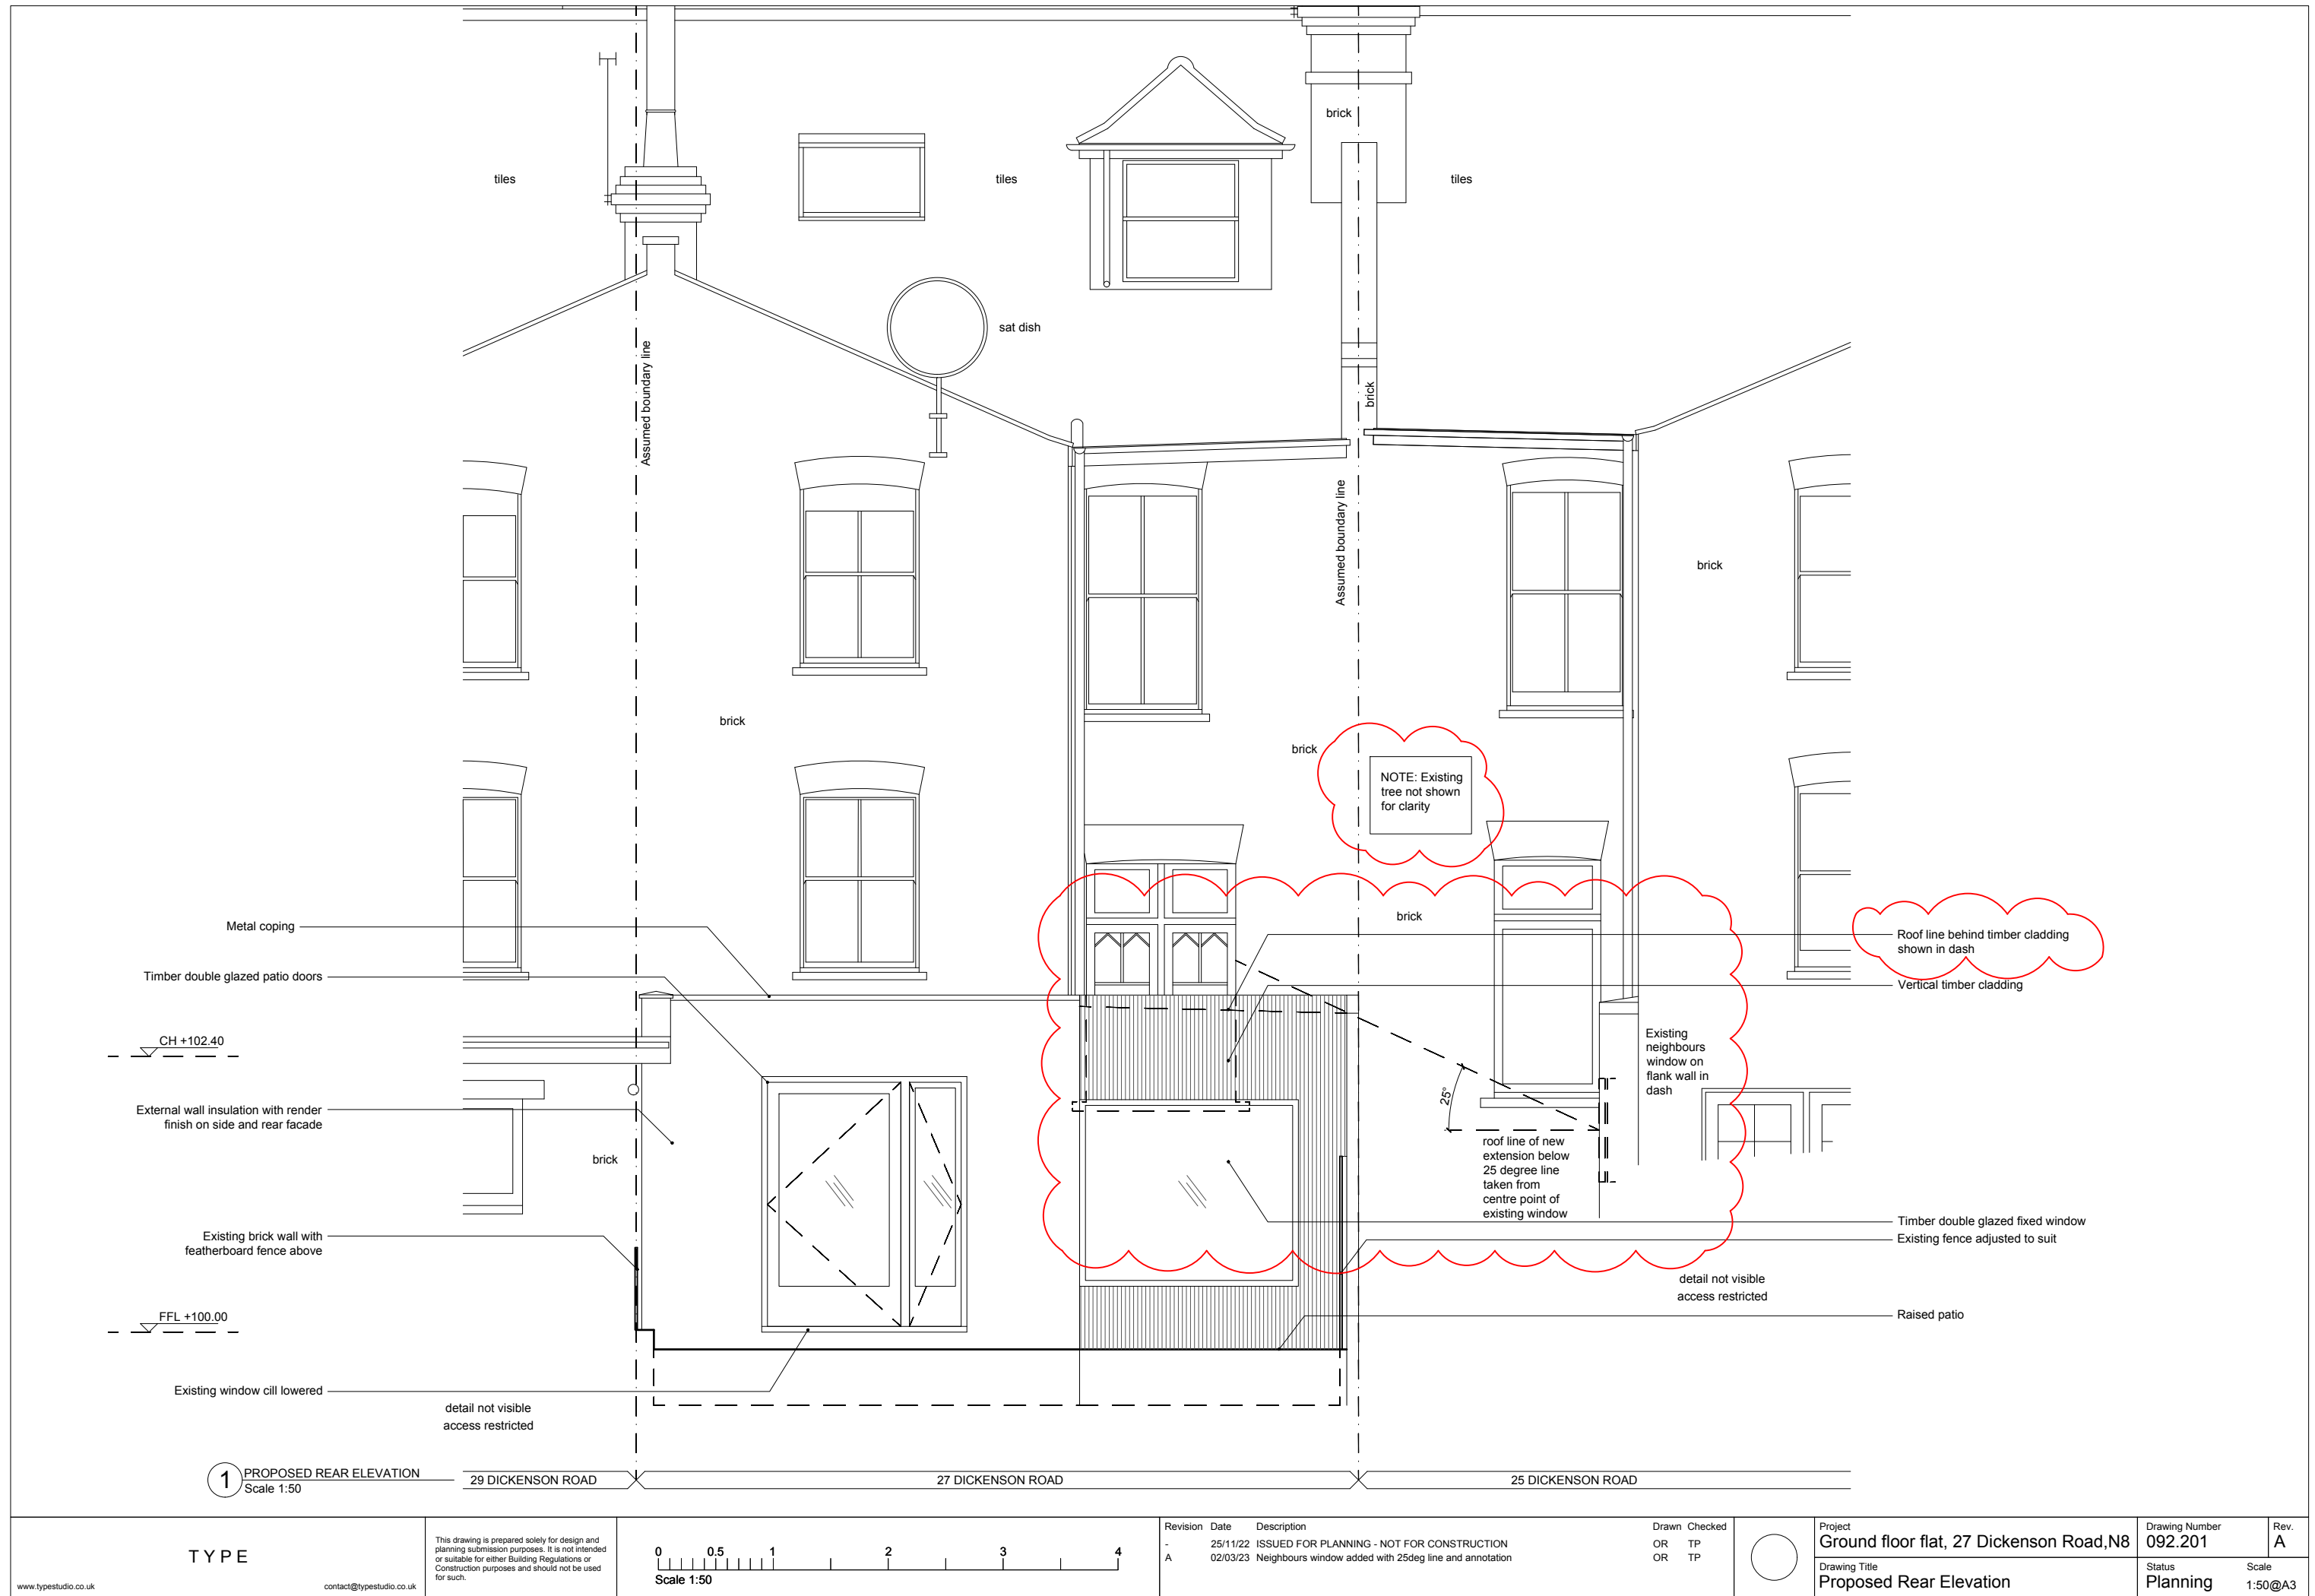

TYPE

This drawing is prepared solely for design and planning submission purposes. It is not intended or suitable for either Building Regulations or Construction purposes and should not be used for such.

 

Revision	Date	Description
-	25/11/22	ISSUED FOR PLANNING - NOT FOR CONSTRUCTION
A	02/03/23	Neighbours window added with 25deg line and annotation

Drawn	Checked
OR	TP
OR	TP



Project	Drawing Number	Rev.
Ground floor flat, 27 Dickenson Road, N8	092.201	A
Drawing Title	Status	Scale
Proposed Rear Elevation	Planning	1:50@A3