




Front elevation

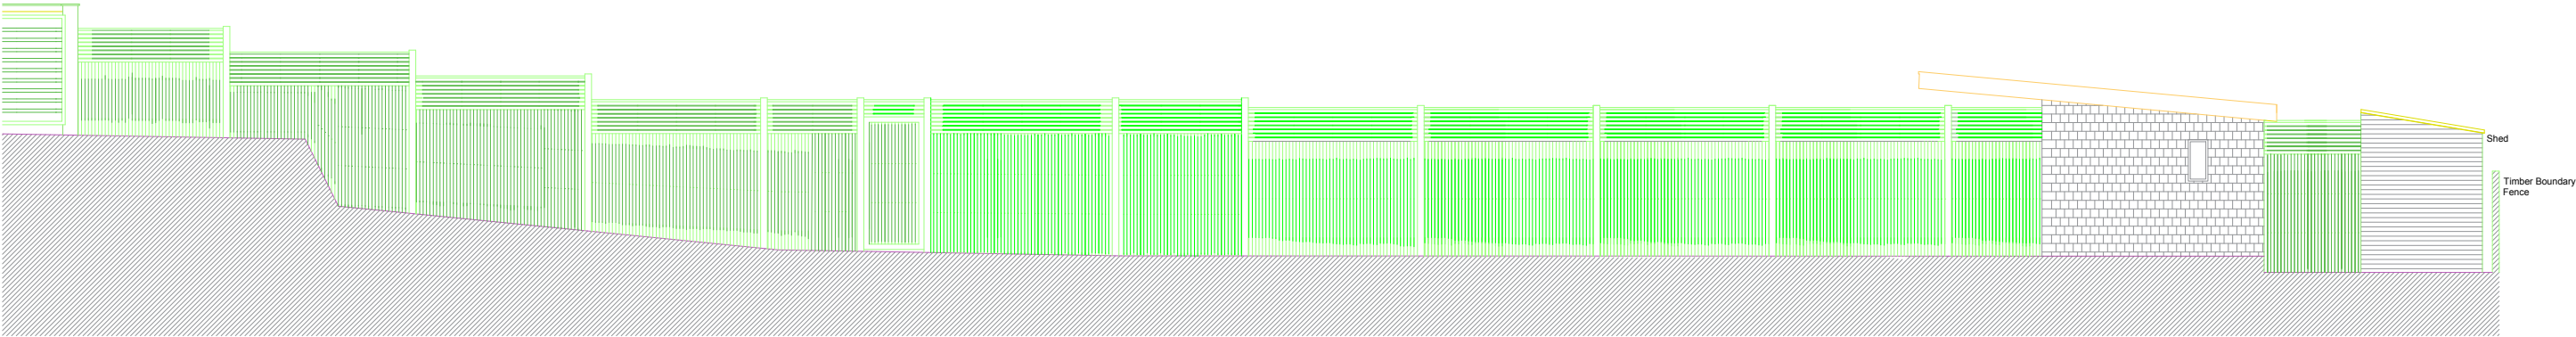

Side elevation

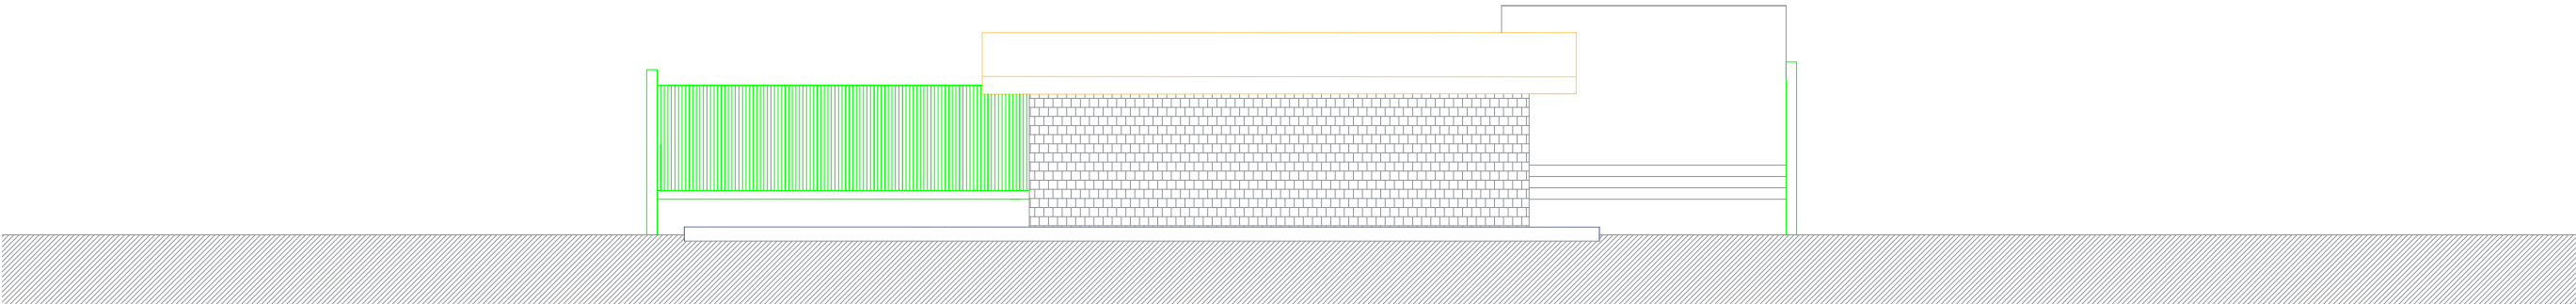

Back elevation

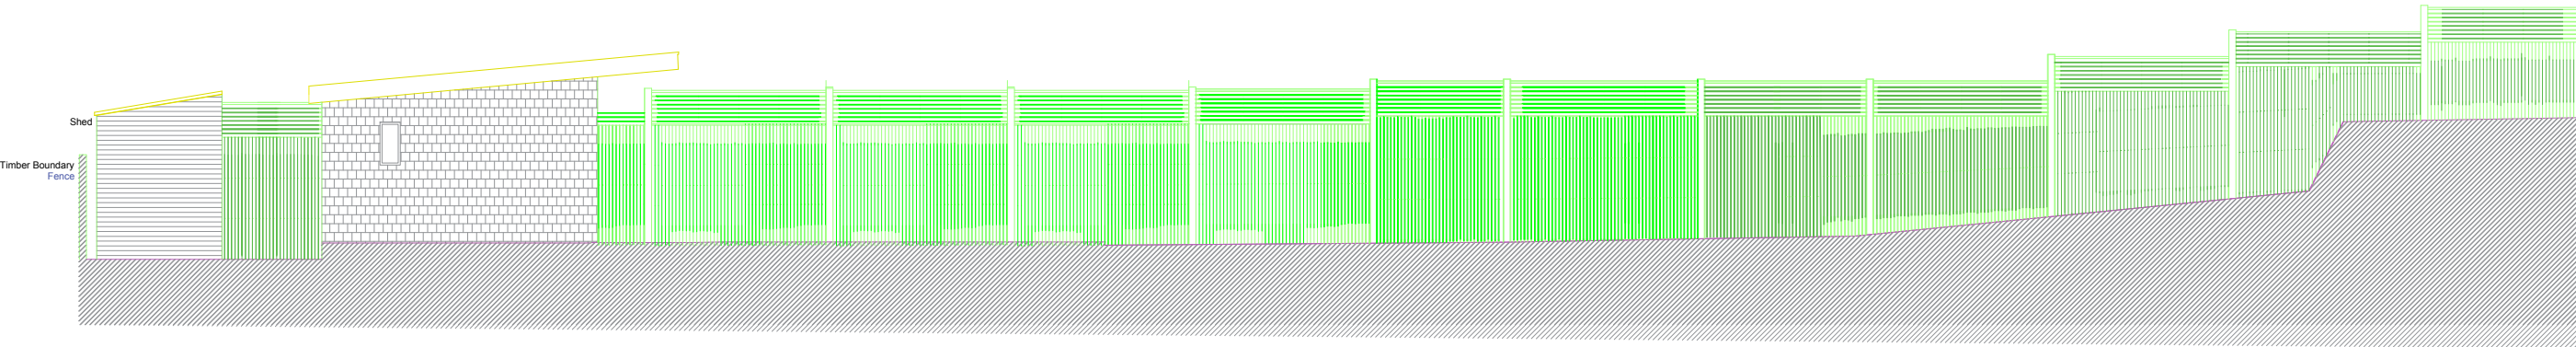

Side elevation

Project No. 101	Project 10 Grange Road Storage Unit	Drawings No. 001	Date 15/03/2023	CAPE CONSTRUCTION DESIGN & BUILD	email:sam@capeconstruction.net Web:www.capeconstruction.net 30 GRATTON TERRACE, NW2 6QE TEL:02084505703, Mobile:07725304556
Client Ms Lynagh & Mr MacCabe	Drawings Title Existing Elevations		Scale 1:100 @ A3		