



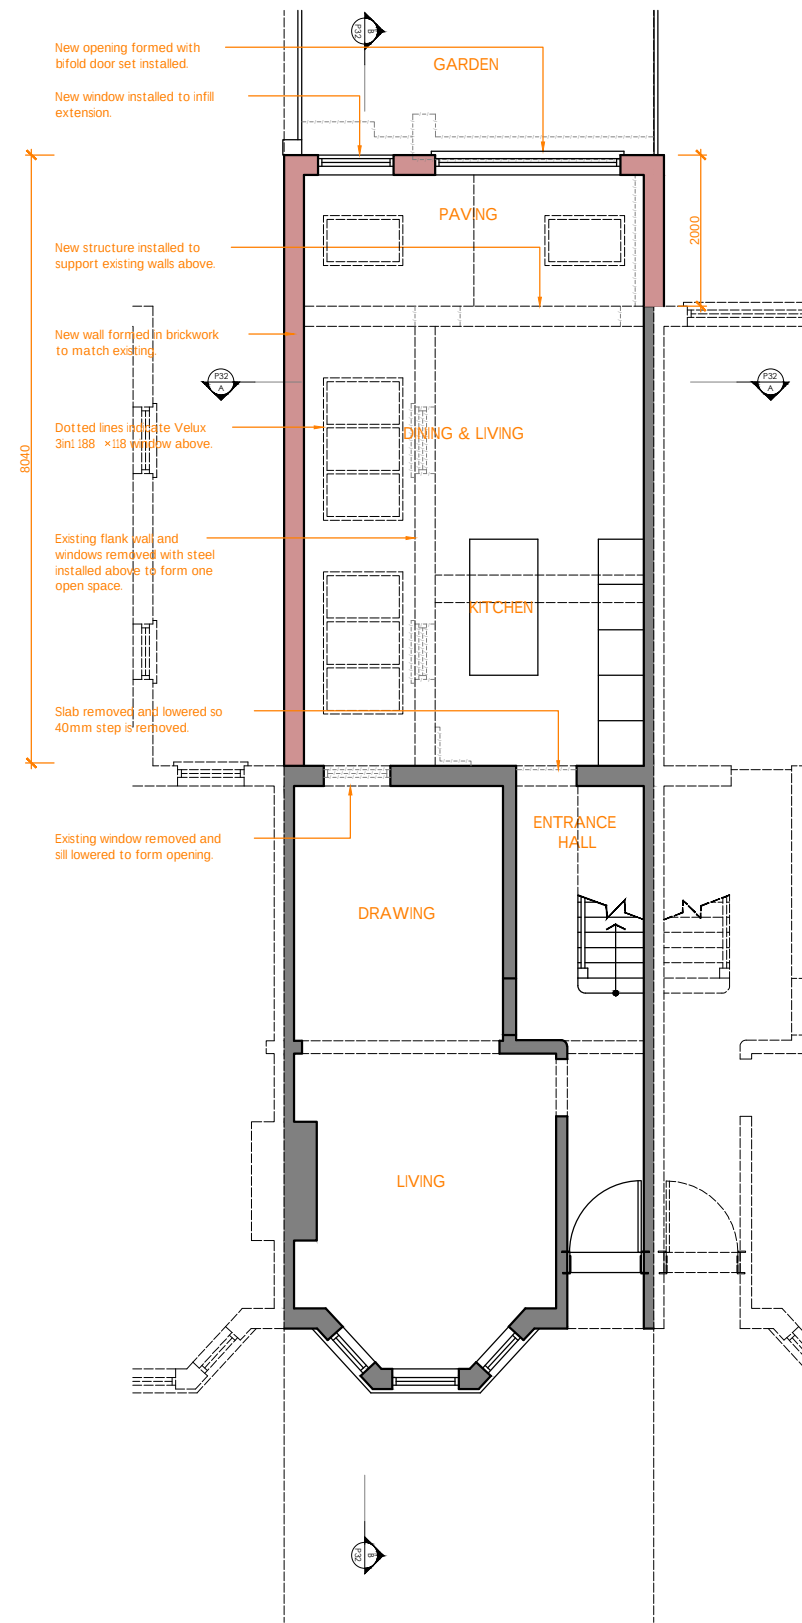

Ground Floor Plan

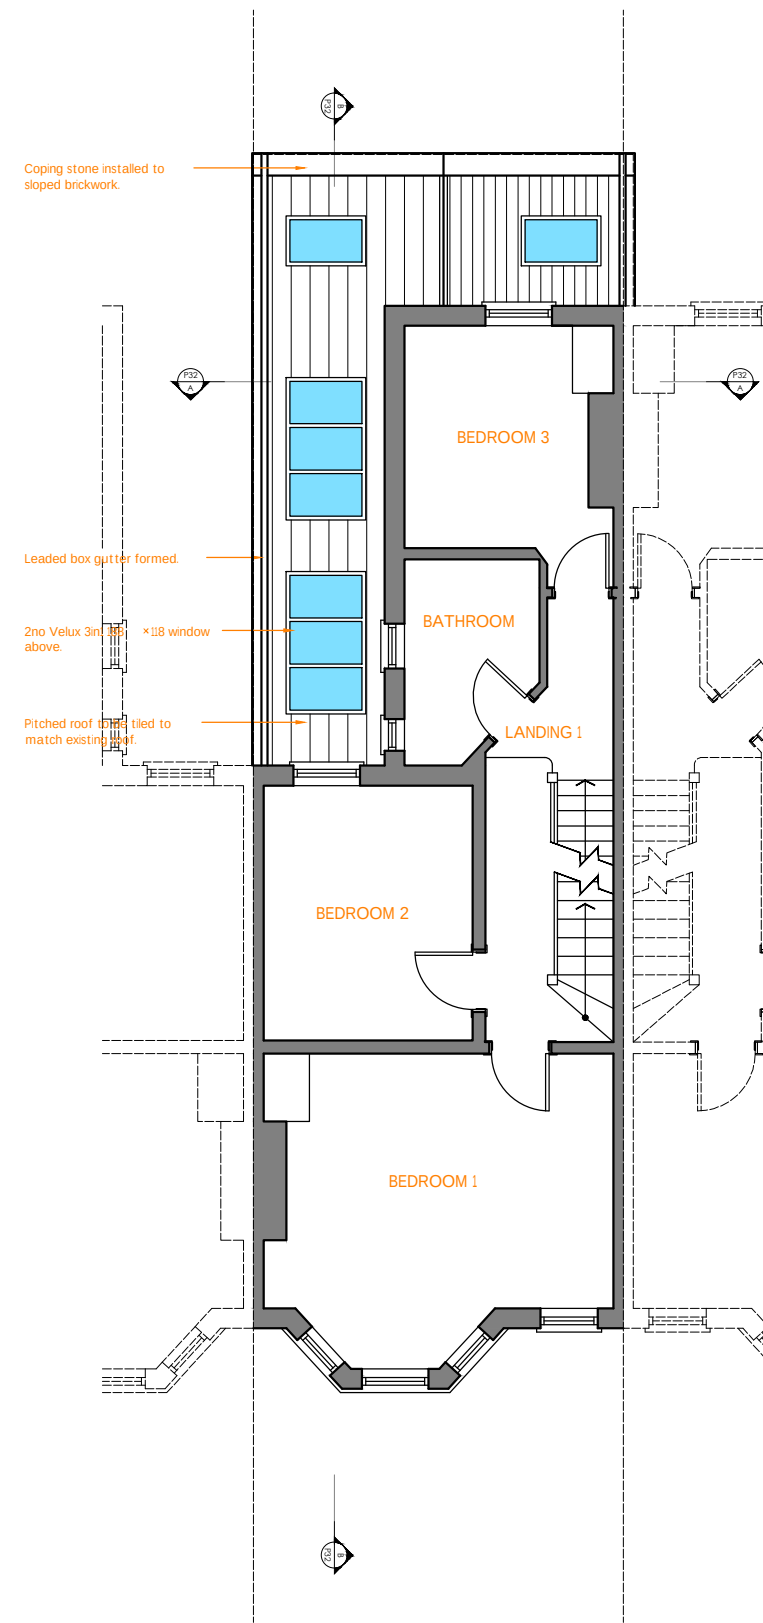

First Floor Plan

- NOTES
1. All dimensions and levels are to be checked on site by the Main Contractor before work commences. The Architect is to be informed immediately of any discrepancies
 2. Do not scale this drawing, use written dimensions only
 3. All dimensions are in millimetres unless otherwise stated
- Copyright of Lacey Architects

Legend

- Proposed wall
- Existing wall
- Items to be demolished
- Items overhead

C	22.03.23	Changes made following clients comments
B	21.03.23	Changes made following clients comments
A	10.02.23	Changes made following clients comments

Rev	Date	Description
0		
1		
2		
3		

Status: Planning

Title: Proposed Ground & First Floor

Drawing Ref: 23_01-P30 Rev: C

Scale: 1:100 @ A3 Date: Jan '23

Client: Mr Solomon

Address: 116 Roseberry Gardens, London N4 1JL

LACEY
ARCHITECTS



t: 07791702089
e: stephen@LaceyArchitects.com