



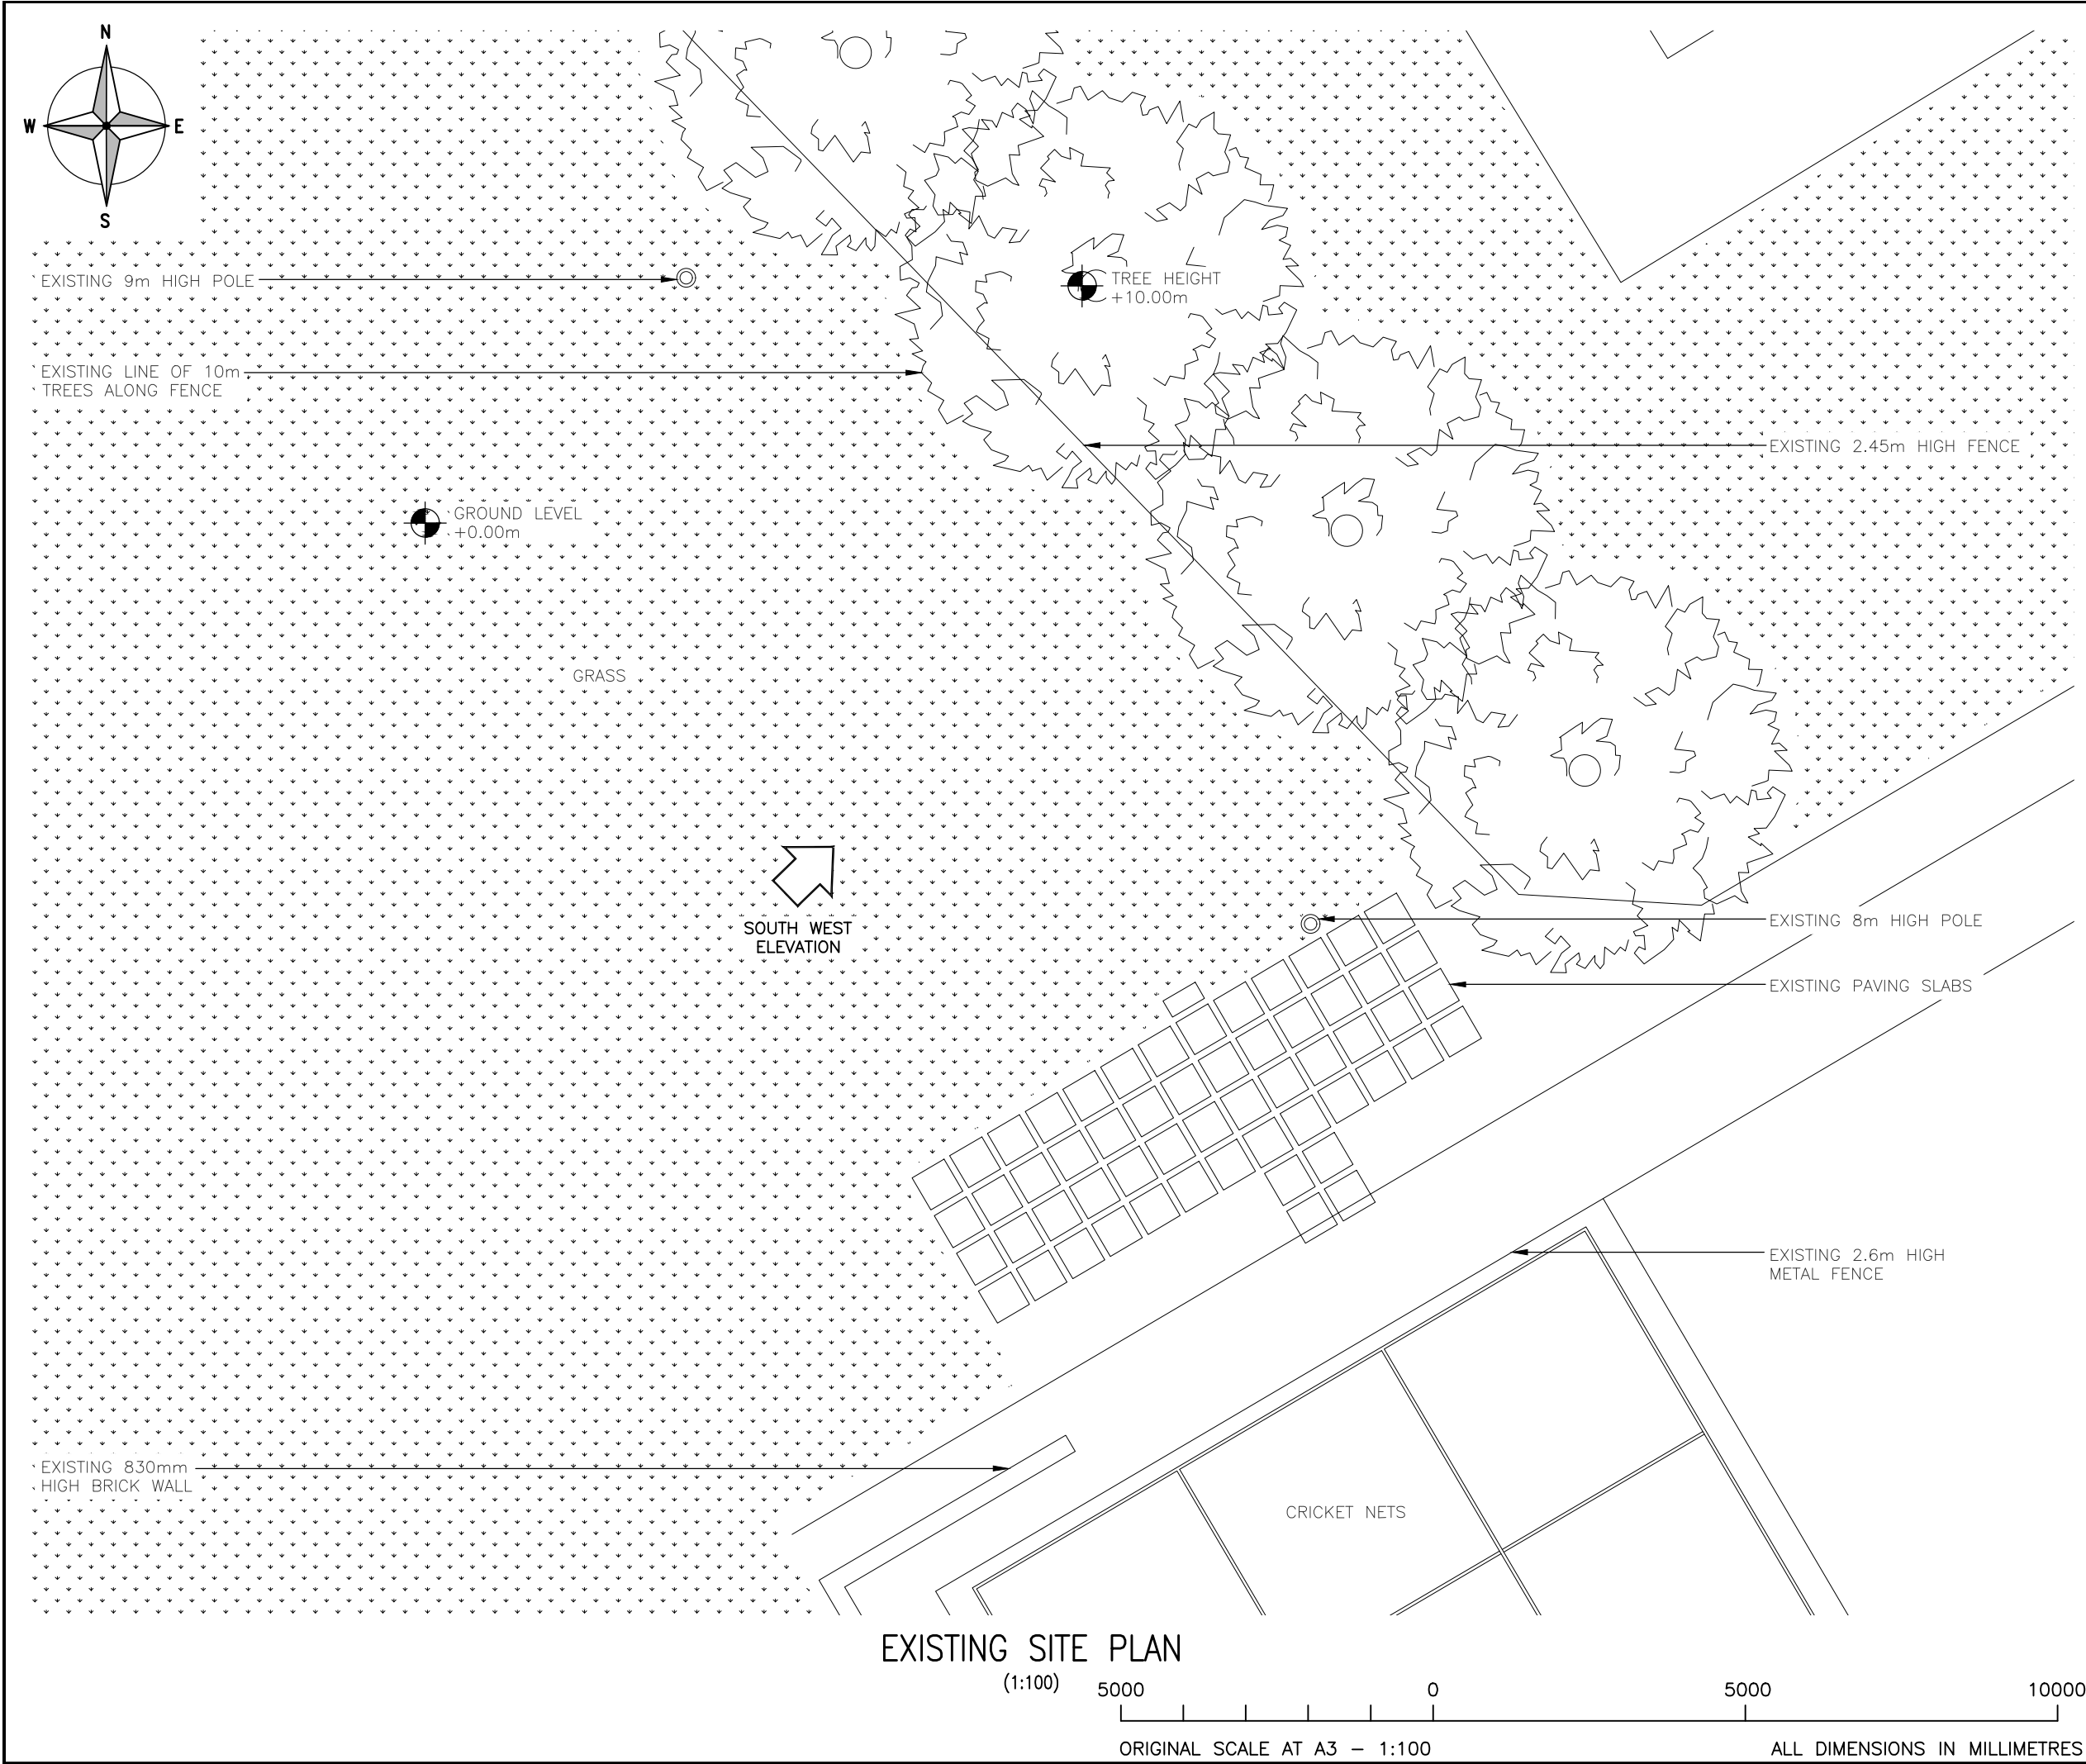

EXISTING SITE PLAN

 

ALL DIMENSIONS ARE IN mm UNLESS NOTED OTHERWISE

N.G.R

E: 529643

N: 188731

NOTES:

A	Issued for Approval	ICS	ICS	17.11.22
REV	MODIFICATION	BY	CH	DATE

CORNERSTONE - LONDON


Cell Name		Opt.
HORNSEY CRICKET CLUB		A
Cell ID No		
CORNERSTONE	TEF	VF
30646900		
E370507	97424	N/A

Site Address / Contact Details

HORNSEY CRICKET CLUB
TIVOLI ROAD
HORNSEY
LONDON
N8 8RG

Drawing Title:
EXISTING SITE PLAN

Purpose of issue:		Dwg Rev:		
PLANNING				
Drawing Number:				
200		A		
Surveyed By:		Original Sheet Size:		
ICS		A3		
Drawn:	Date:	Checked:	Date:	Pack Issue:
ICS	17.11.22	ICS	17.11.22	A

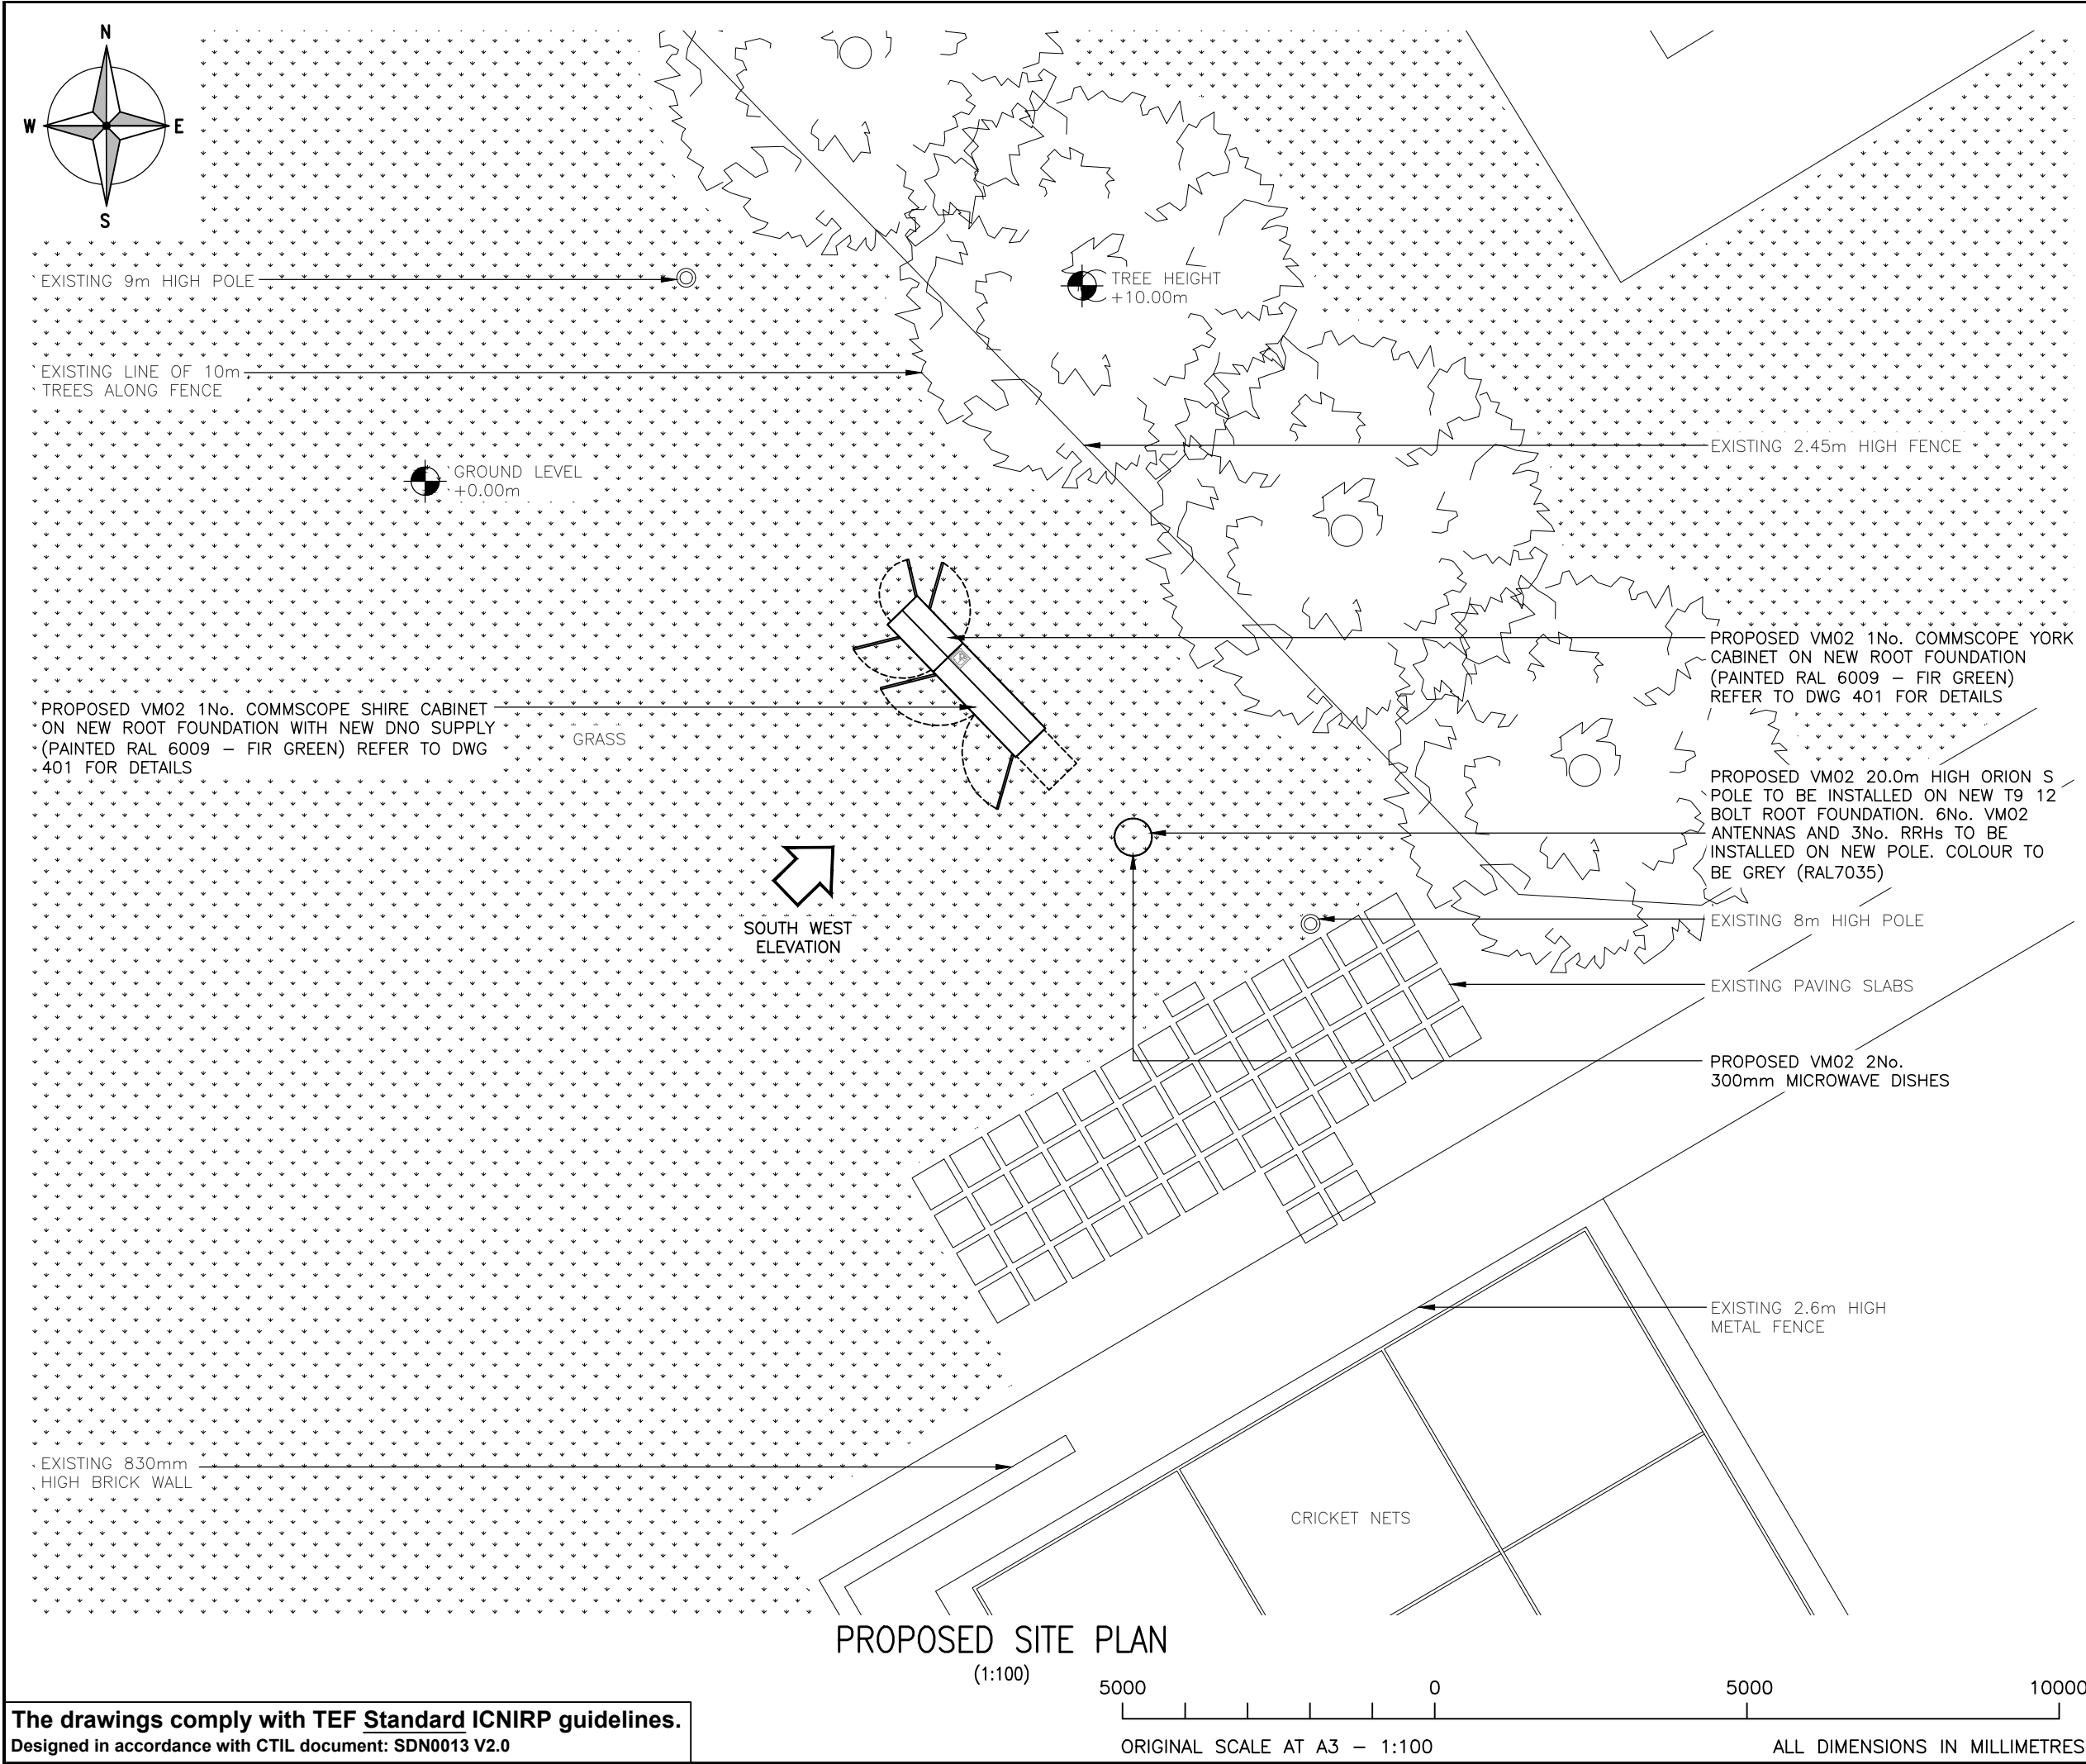

The drawings comply with TEF Standard ICNIRP guidelines.
Designed in accordance with CTIL document: SDN0013 V2.0

ALL DIMENSIONS ARE IN mm UNLESS NOTED OTHERWISE

N.G.R

E: 529643

N: 188731

NOTES:

LOCATION OF PROPOSED STREETPOLE IS SUBJECT TO RECEIPT OF CLEAR TRIAL HOLE REPORT WHICH IS TO BE COMPLETED PRIOR TO DD ISSUE

A	Issued for Approval	ICS	ICS	17.11.22
REV	MODIFICATION	BY	CH	DATE


CORNERSTONE - LONDON

Cell Name			Opt.
HORNSEY CRICKET CLUB			A
Cell ID No			
CORNERSTONE	TEF	VF	
30646900	97424	N/A	
E370507			
Site Address / Contact Details			
HORNSEY CRICKET CLUB TIVOLI ROAD HORNSEY LONDON N8 8RG			
Drawing Title: PROPOSED SITE PLAN			
Purpose of issue: PLANNING			Dwg Rev:
Drawing Number: 200			A
Surveyed By: ICS		Original Sheet Size: A3	
Drawn: ICS	Date: 17.11.22	Checked: ICS	Date: 17.11.22
			A

ORIGINAL SCALE AT A3 – 1:100

ALL DIMENSIONS IN MILLIMETRES

NOTES:

 

Site Address / Contact Details
HORNSEY CRICKET CLUB TIVOLI ROAD HORNSEY LONDON N8 8RG


Purpose of issue:	PLANNING	Dwg Rev:
-------------------	----------	-------------

Drawing Number:				300	A
Surveyed By:		Original Sheet Size:		Pack	Issue:
ICS		A3			
Drawn:	Date:	Checked:	Date:	A	
ICS	17.11.22	ICS	17.11.22		



5000 0 5000 10000

ORIGINAL SCALE AT A3 - 1:100 ALL DIMENSIONS IN MILLIMETRES

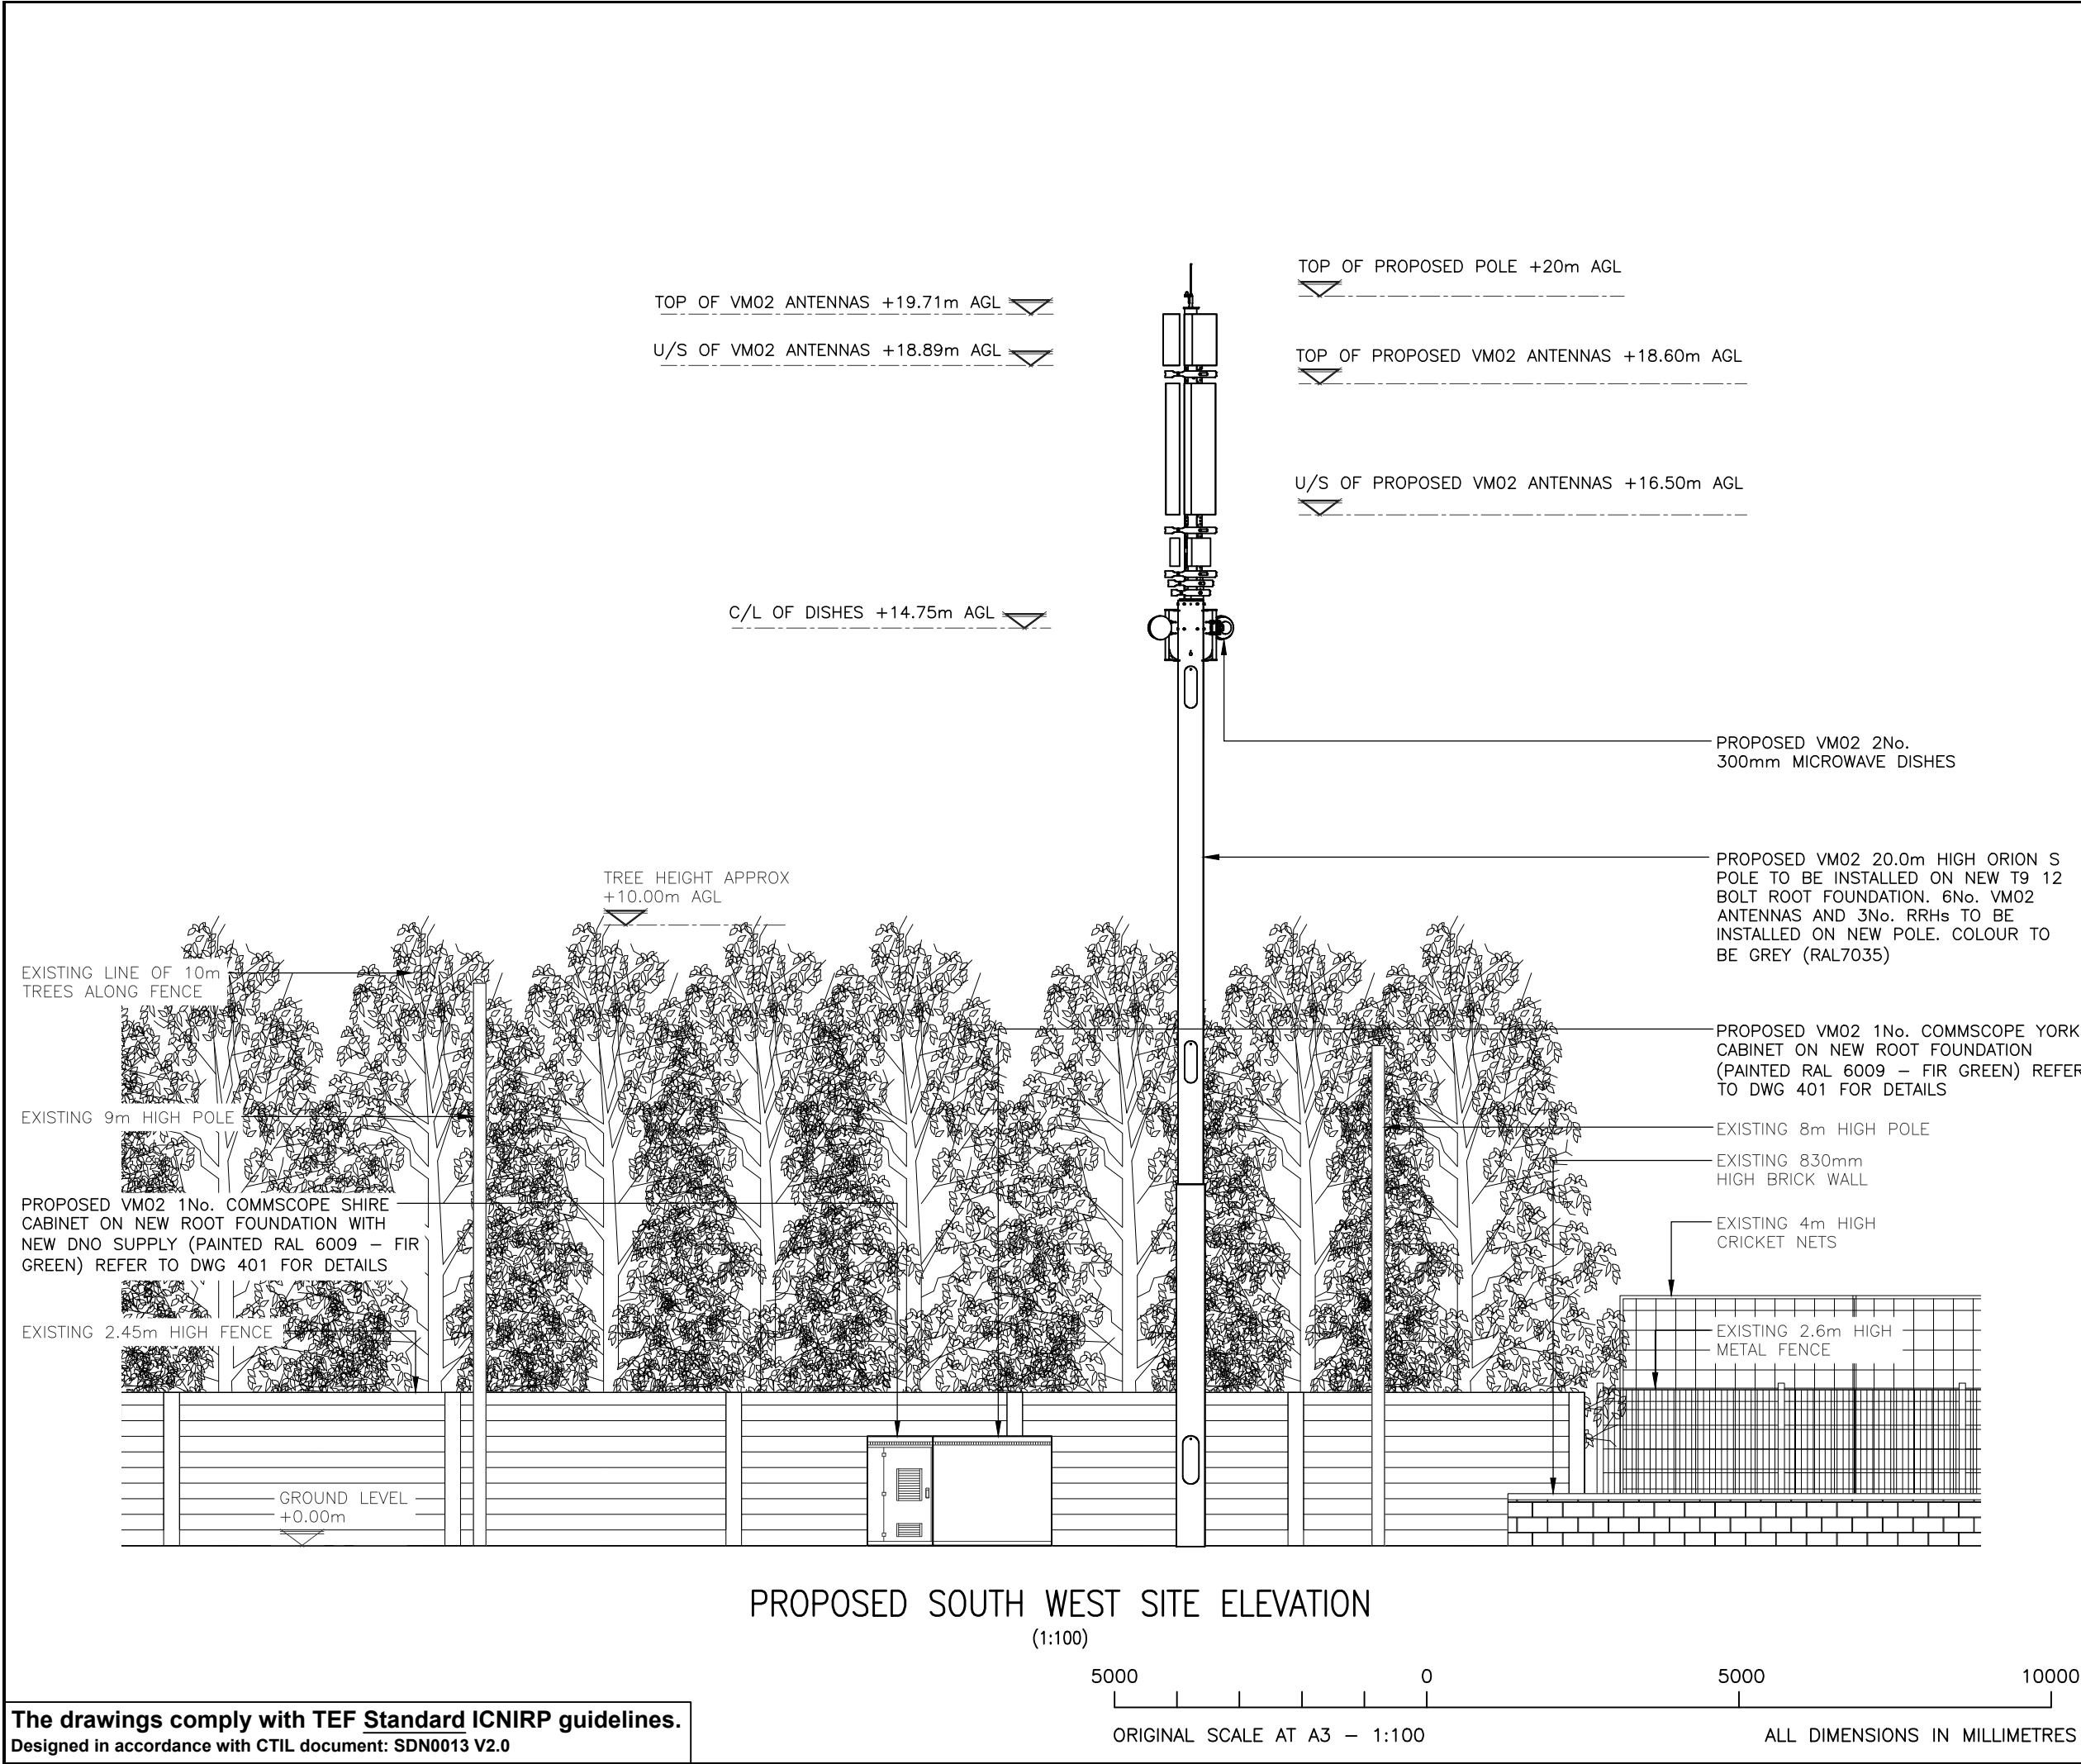

The drawings comply with TEF Standard ICNIRP guidelines.
Designed in accordance with CTIL document: SDN0013 V2.0

ALL DIMENSIONS ARE IN mm UNLESS NOTED OTHERWISE

N.G.R

E: 529643 N: 188731

NOTES:

LOCATION OF PROPOSED STREETPOLE IS SUBJECT TO RECEIPT OF CLEAR TRIAL HOLE REPORT WHICH IS TO BE COMPLETED PRIOR TO DD ISSUE

A	Issued for Approval	ICS	ICS	17.11.22
REV	MODIFICATION	BY	CH	DATE

CORNERSTONE - LONDON

Cell Name			Opt.
HORNSEY CRICKET CLUB			A
Cell ID No			
CORNERSTONE	TEF	VF	
30646900			
E370507	97424	N/A	
Site Address / Contact Details			
HORNSEY CRICKET CLUB TIVOLI ROAD HORNSEY LONDON N8 8RG			
Drawing Title: PROPOSED SITE ELEVATION			
Purpose of issue:			Dwg Rev:
PLANNING			
Drawing Number:			
301			A
Surveyed By:		Original Sheet Size:	Pack Issue:
ICS		A3	
Drawn:	Date:	Checked:	Date:
ICS	17.11.22	ICS	17.11.22
			A