


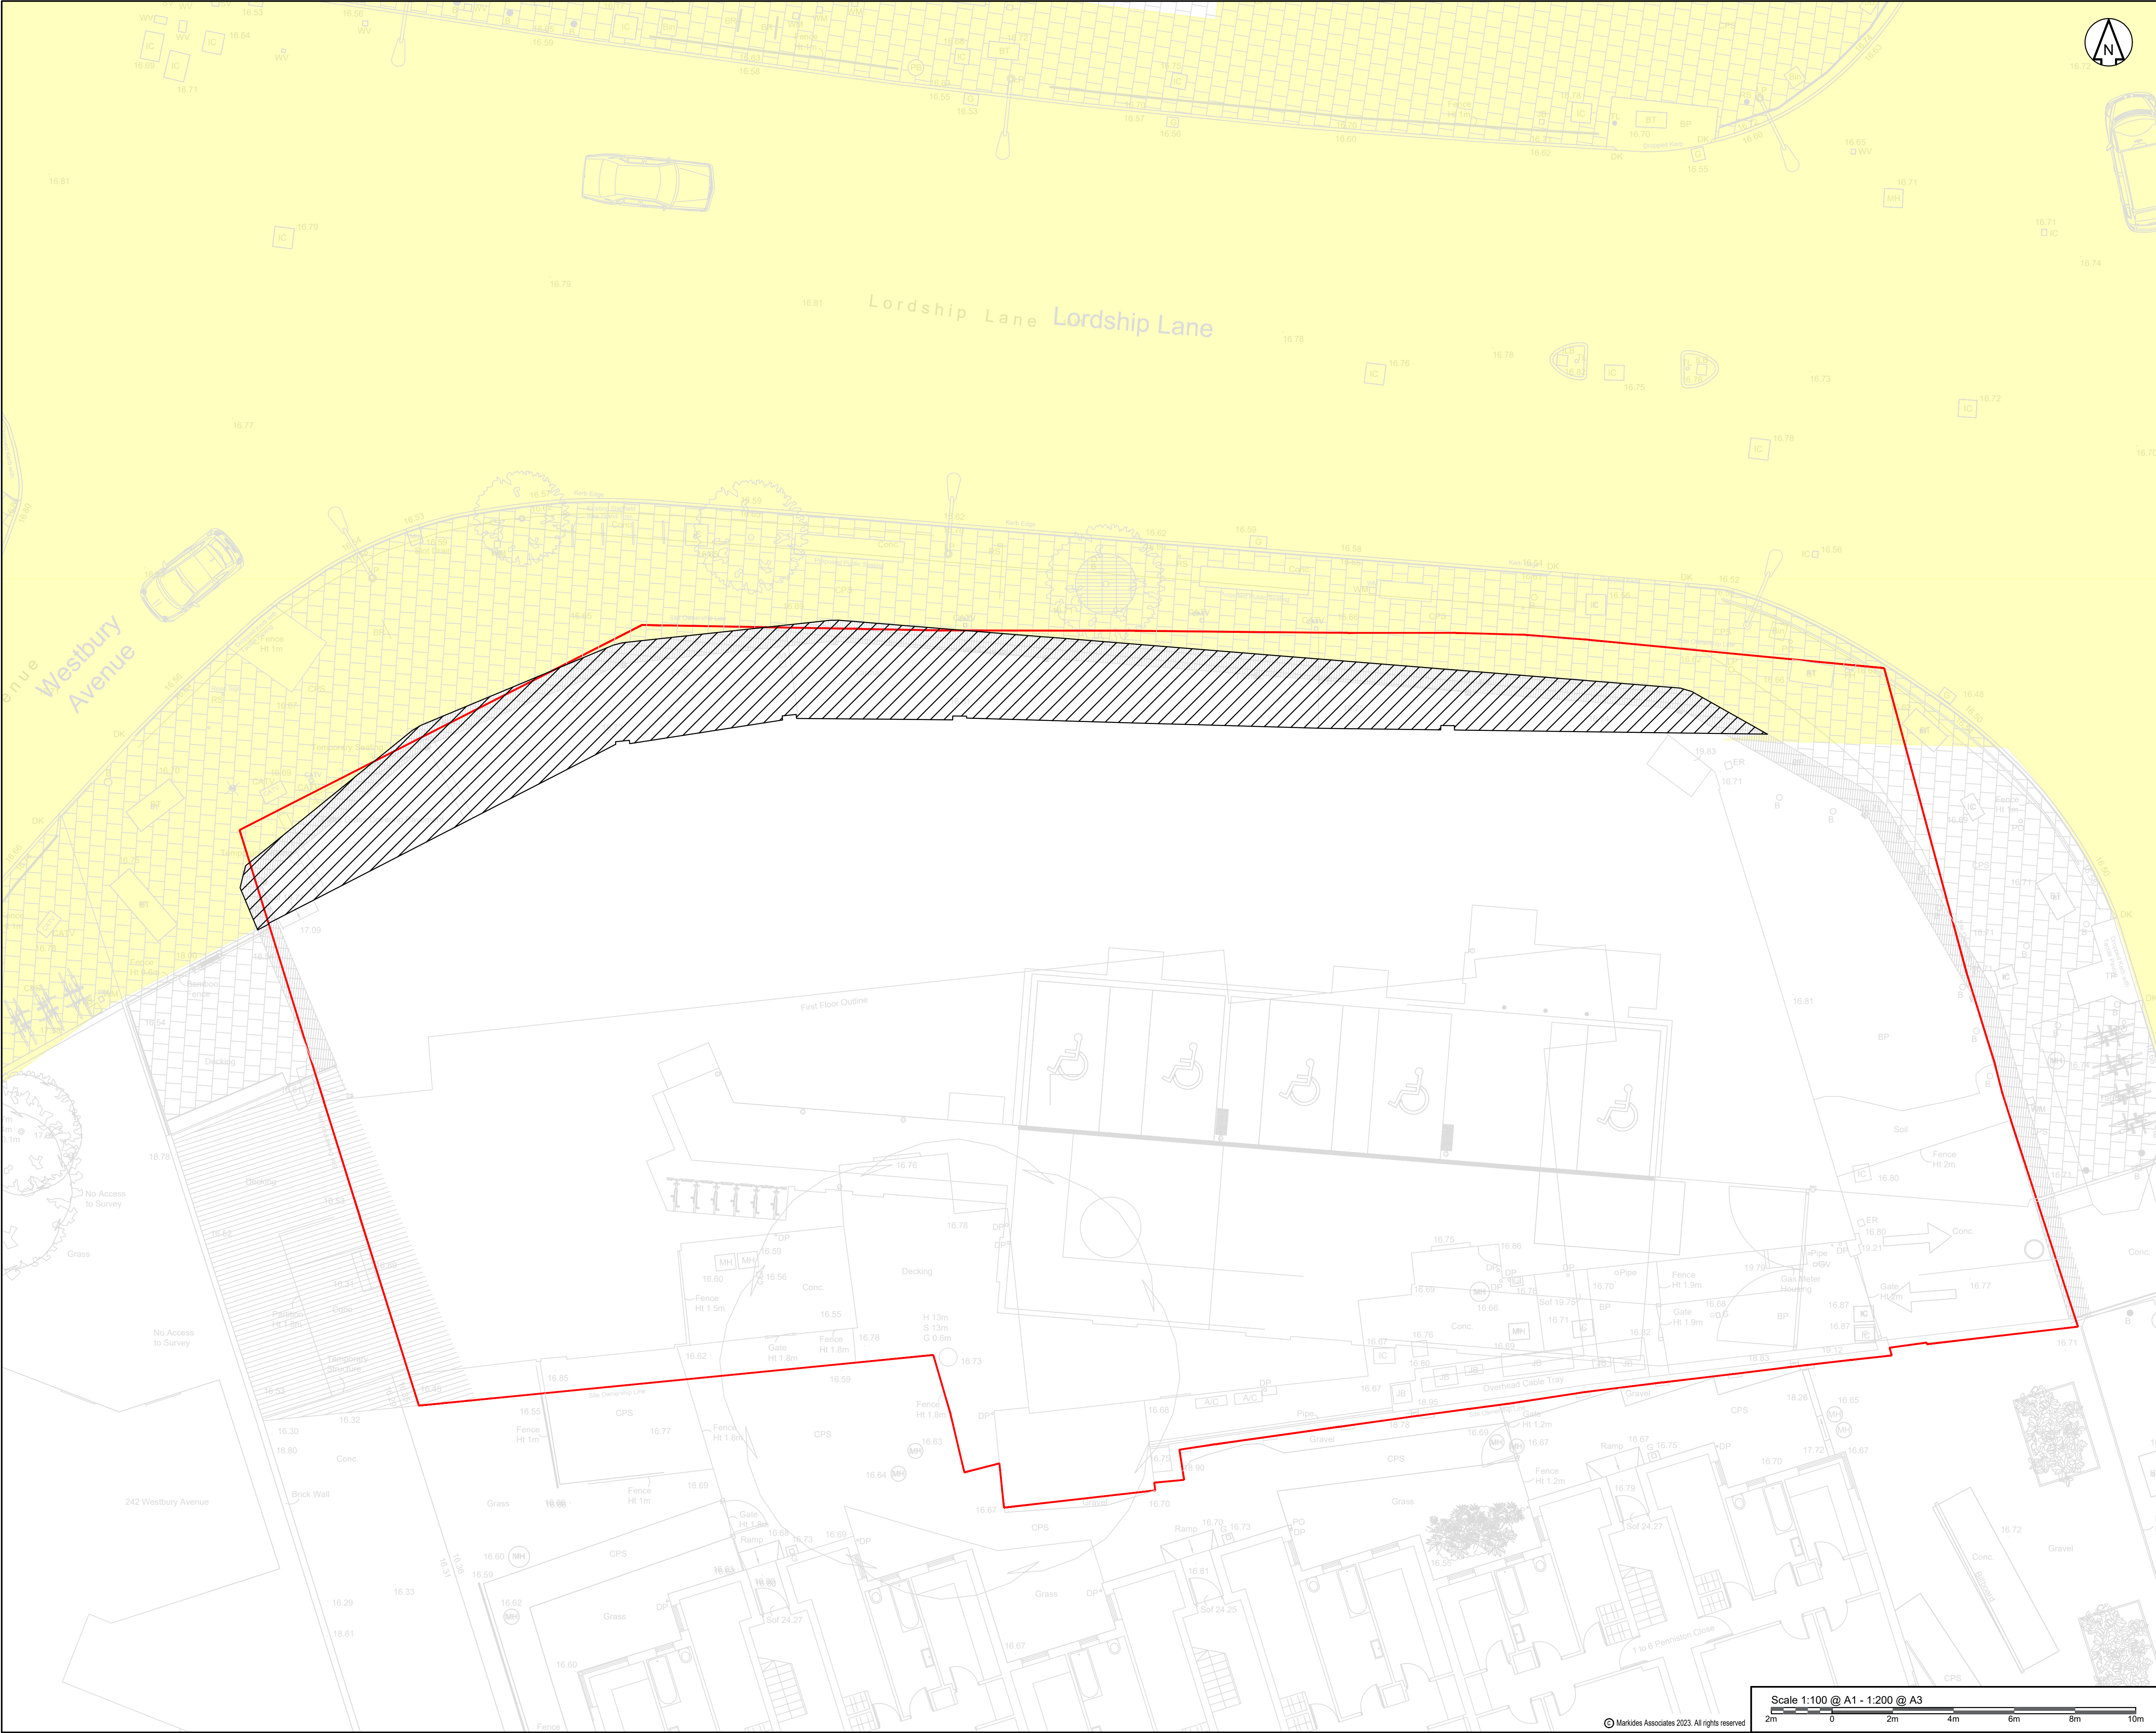

DO NOT SCALE OFF THIS DRAWING

NOTES

- This drawing is indicative and subject to discussions with local & national highway authorities. This design is also subject to confirmation of land ownership, topography, location of statutory services, detailed design and traffic modelling.
- This drawing is based upon drawing number Westbury Court Existing Floor Plans supplied by Kruszelnicki Leetch Architects and Markides Associates shall not be liable for any inaccuracies or deficiencies.
- Markides Associates accept no responsibility for any unauthorised amendments to this drawing. Do not rely on dimensions scaled from this plan.
- Highway boundary information has been provided by Southwark County Council and has been transcribed by Markides Associates onto an Ordnance Survey base. Markides Associates accepts no liability for the accuracy of the data provided and the highway boundary information shown is subject to checks by a licensed conveyancer.
- Drawing has been undertaken using Topo Survey drawing:  
5.1. P1321\_T\_100417 by Point 2 Surveyors Ltd. dated April 2017
- Any swept path analysis has been undertaken using Transoft Solutions AutoTURN software and Markides Associates shall not be liable for any inaccuracies or deficiencies.


KEY

- Received Information
- Highway Boundary
- Site Boundary
- Stopping Up

| Revision History |                 |  |    |      |      |          |  |
|------------------|-----------------|--|----|------|------|----------|--|
|                  |                 |  |    |      |      |          |  |
|                  |                 |  |    |      |      |          |  |
|                  |                 |  |    |      |      |          |  |
|                  |                 |  |    |      |      |          |  |
| P01              | FOR INFORMATION |  | LB | EJ   | DT   | 09.03.23 |  |
| Rev              | Comment         |  | By | Chkd | Appr | Date     |  |
| Current Revision |                 |  |    |      |      |          |  |
| P01              | FOR INFORMATION |  | LB | EJ   | DT   | 09.03.23 |  |
| Rev              | Comment         |  | By | Chkd | Appr | Date     |  |

S2 - FOR INFORMATION

IVORYSTONE INVESTMENTS LTD.

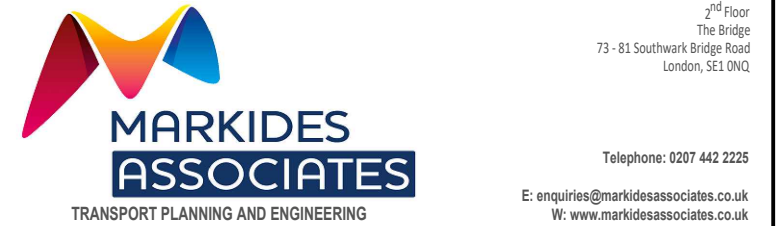

Project  
WESTBURY COURT  
LORDSHIP LANE

Drawing Title  
STOPPING UP PLAN

Markides Associates reference: 23057/01 1:100 @ A1  
23057-MA-XX-XX-DR-C-0180 - P01

Scale 1:100 @ A1 - 1:200 @ A3  
2m 0 2m 4m 6m 8m 10m