


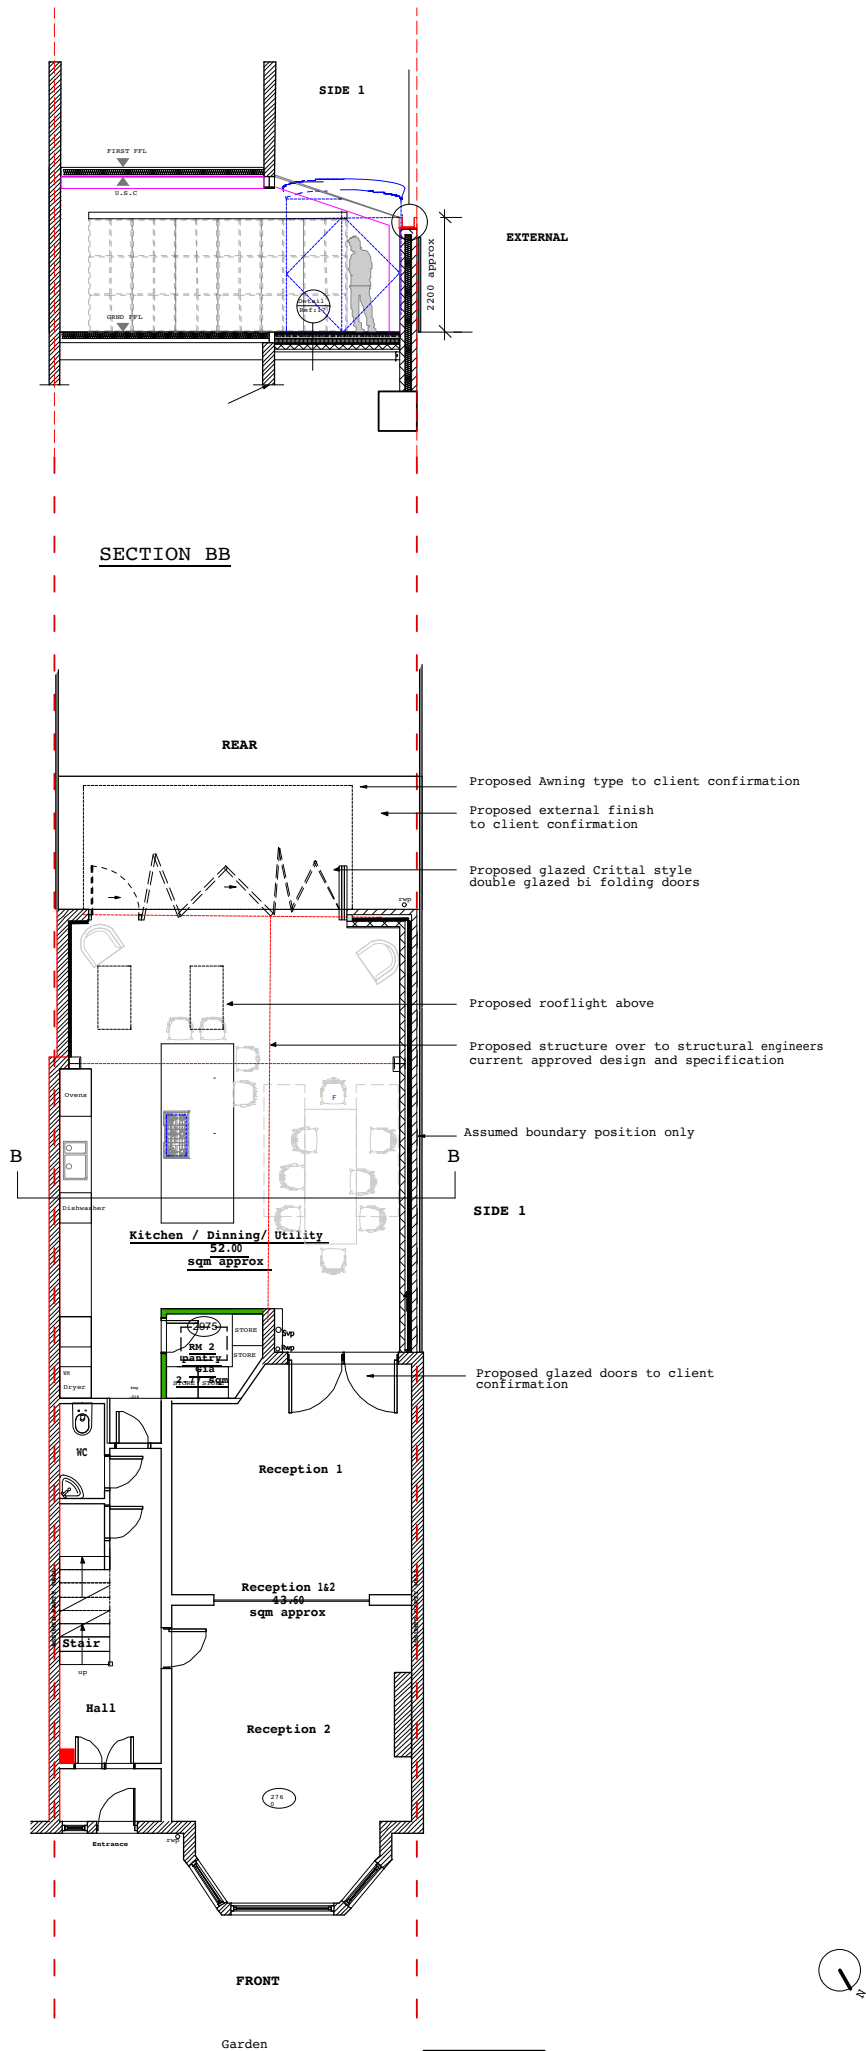

7 THE AVENUE N10 2QE

PROPOSED GROUND FL PLAN

SCALE 1:100 @ A3 Paper size

DWG NO. BC 01

REV. A


rev.	date	notes

S.e.g Architects

64 Sydney Road
London N10 2RL

e-mail:
info@ssearchitects.com
t.07812955089

This drawing is the copyright of the Architect. Figured dimensions to be taken in preference to those stated. All dimensions to be checked on site before any work proceeds. Drawing not to be used for land transfer purposes. Drawings to be read in conjunction with relevant drawings and specification. Not to be reproduced, retained or disclosed to any unauthorized person either wholly or in part without written permission.

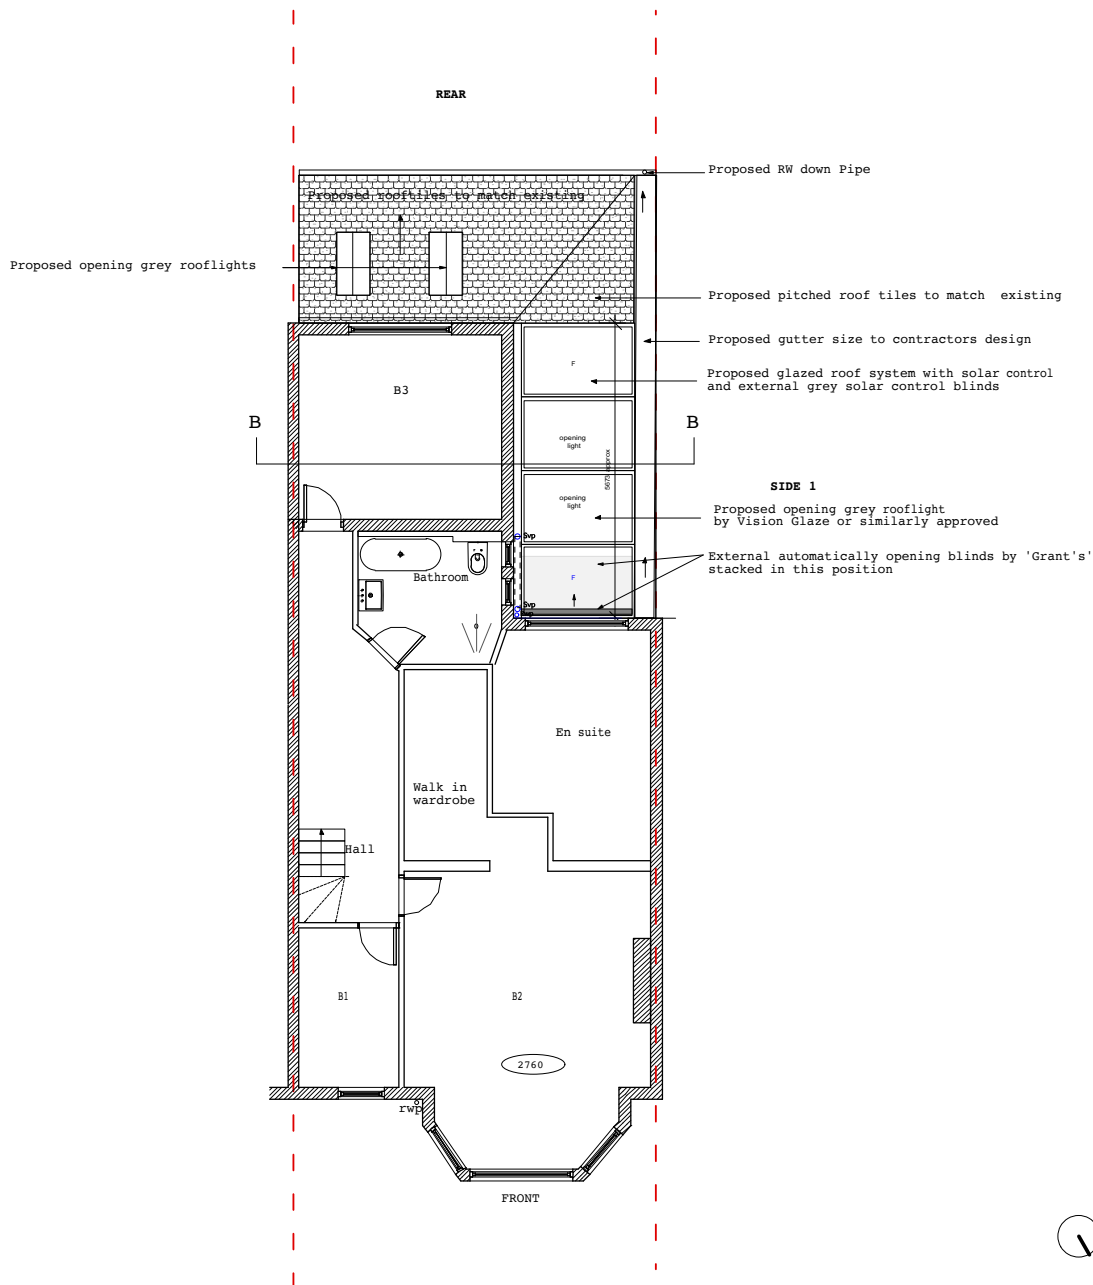


Notes

1. The drawing is the property of the Architect. It is to be used for the purpose of the project only. It is not to be used for any other purpose without the written consent of the Architect.

2. The drawing is to be used in conjunction with the relevant drawings and specification. It is not to be used in isolation.

3. The drawing is to be used in conjunction with the relevant drawings and specification. It is not to be used in isolation.

 


7 THE AVENUE N10 2QE		
PROPOSED ROOF PLAN & FIRST FLOOR PLAN		
SCALE 1:100 @ A3 Paper size		
DWG NO.	BC 02	REV.
rev.	date	notes
S.e.g Architects		
64 Sydney Road London N10 2RL		
e-mail: info@ssegarchitects.com		
t.07812955089		
This drawing is the copyright of the Architect. It is to be used for the purpose of the project only. It is not to be used for any other purpose without the written consent of the Architect.		

- Proposed automatic opening external blinds
Proposed glazed roof _____



PROPOSED REAR ELEVATION

45. **Raised parapet wall**

 

7 THE AVENUE N10 2QE

PROPOSED SIDE, 1 ELEVATION

SCALE 1.100 @ A3 Paper size

DWG NO.	BC 15	REV.
---------	-------	------

rev.	date	notes

S.e.g Architects

64 Sydney Road

e - mail:

egarchite
078129550

ing is the copyright of the Archi
to be taken in preference to th

dimensions to be checked on site before any work proceeds. Drawing not to be used for land transfer purposes. Drawings to be read in conjunction with relevant drawings and specification. Not to be reproduced, retained or disclosed to any unauthorized person either wholly or in part without written permission.

Party Wall etc Act 1996

The client / contractor(s) required to serve written notice to the tenants and owners of the adjoining properties in accordance with the Party Wall etc Act 1996 (and its latest amendments) with respect to the intention to carry out works within the notifiable works

