



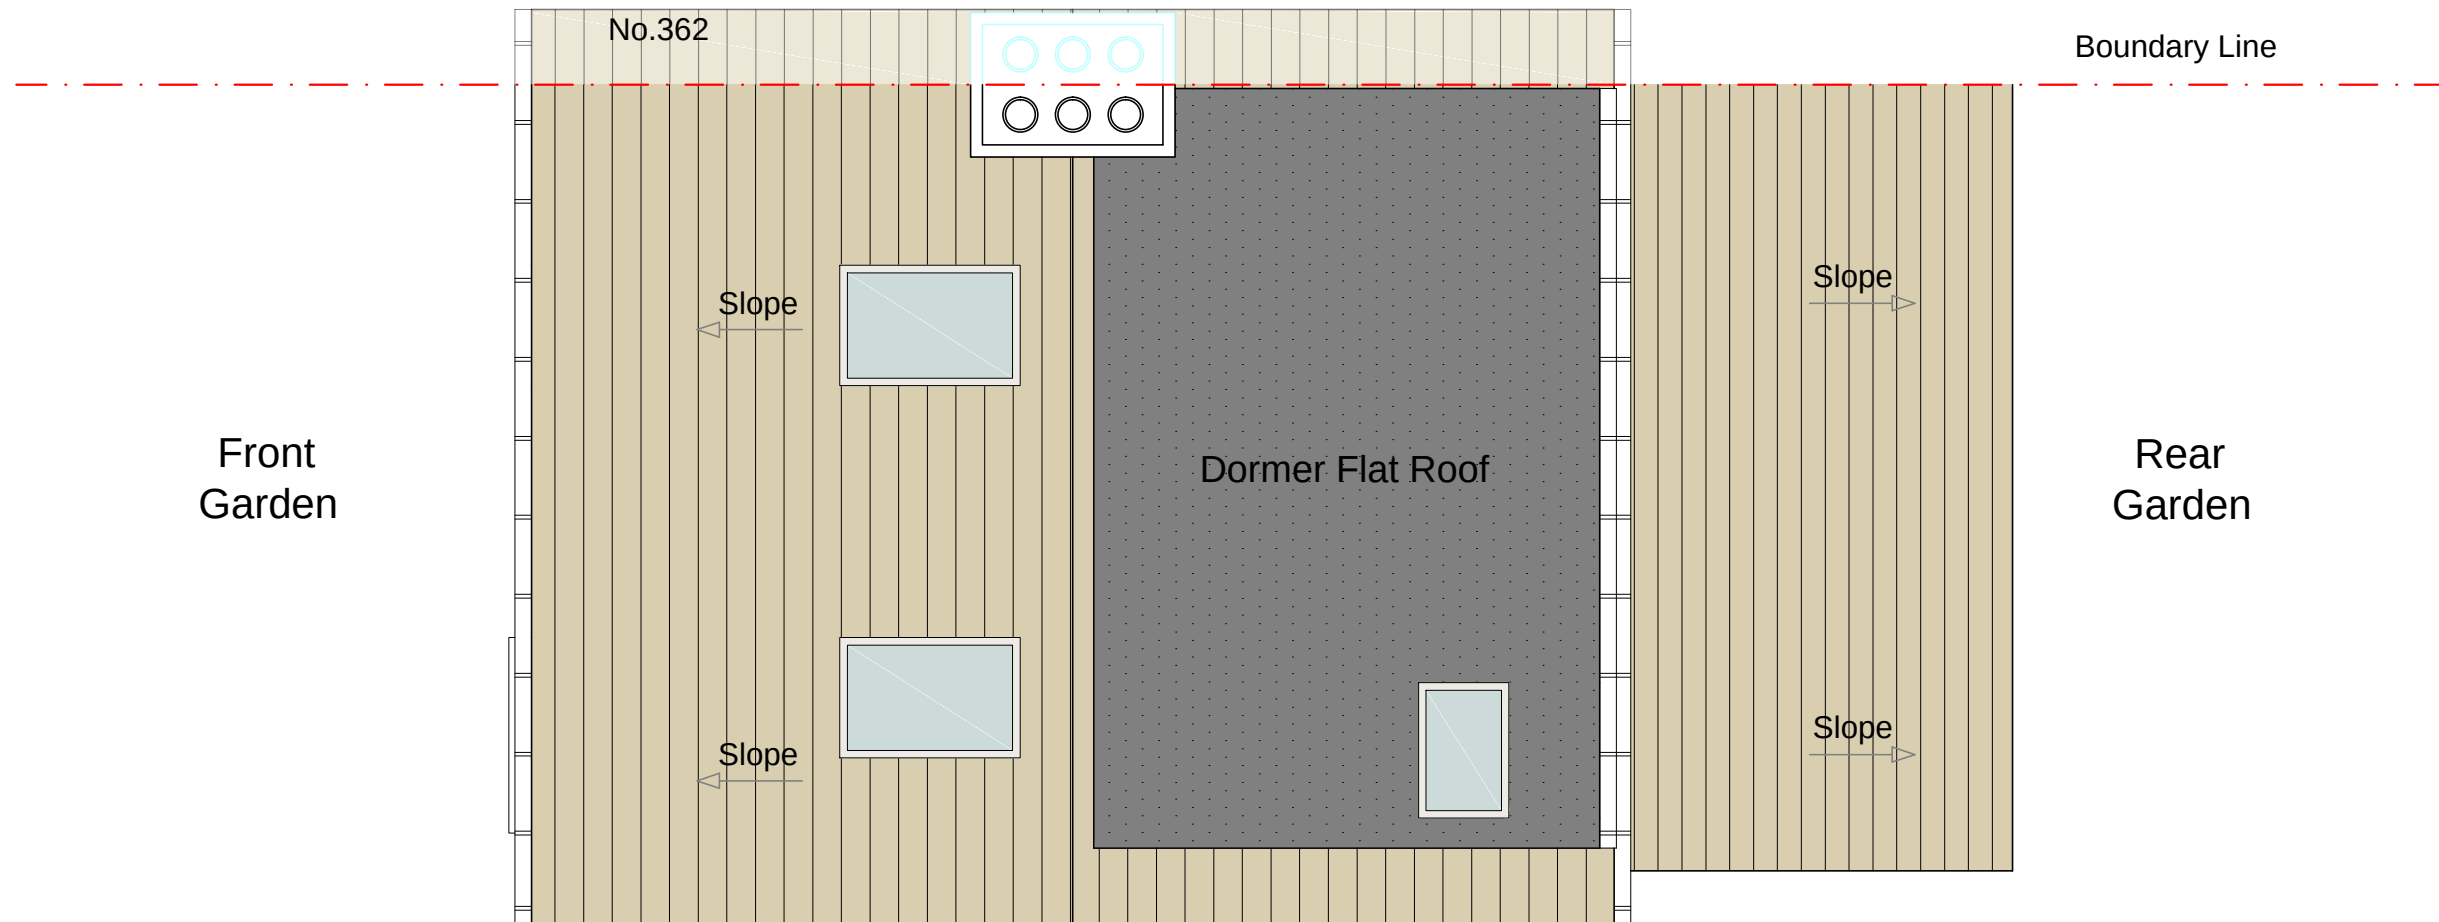

Proposed Roof Plan 1:50

Proposed Roof Plan
Proposed Loft Conversion

SCALE 1:50@A3

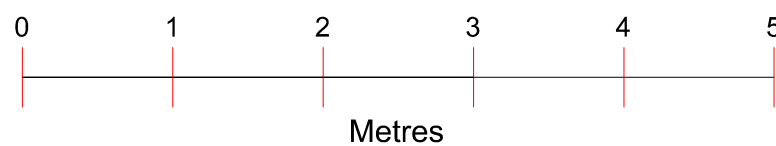

Project : Proposed Loft Conversion
Address : 364 WHITE HART LANE
LONDON
N17 8LN

Drawing no : 364_WHL_PD_05
Issue :
Date : 21/03/23



A	21.03.23	DA ISSUE	BL
ISSUE DATE		AMENDMENT	BY