


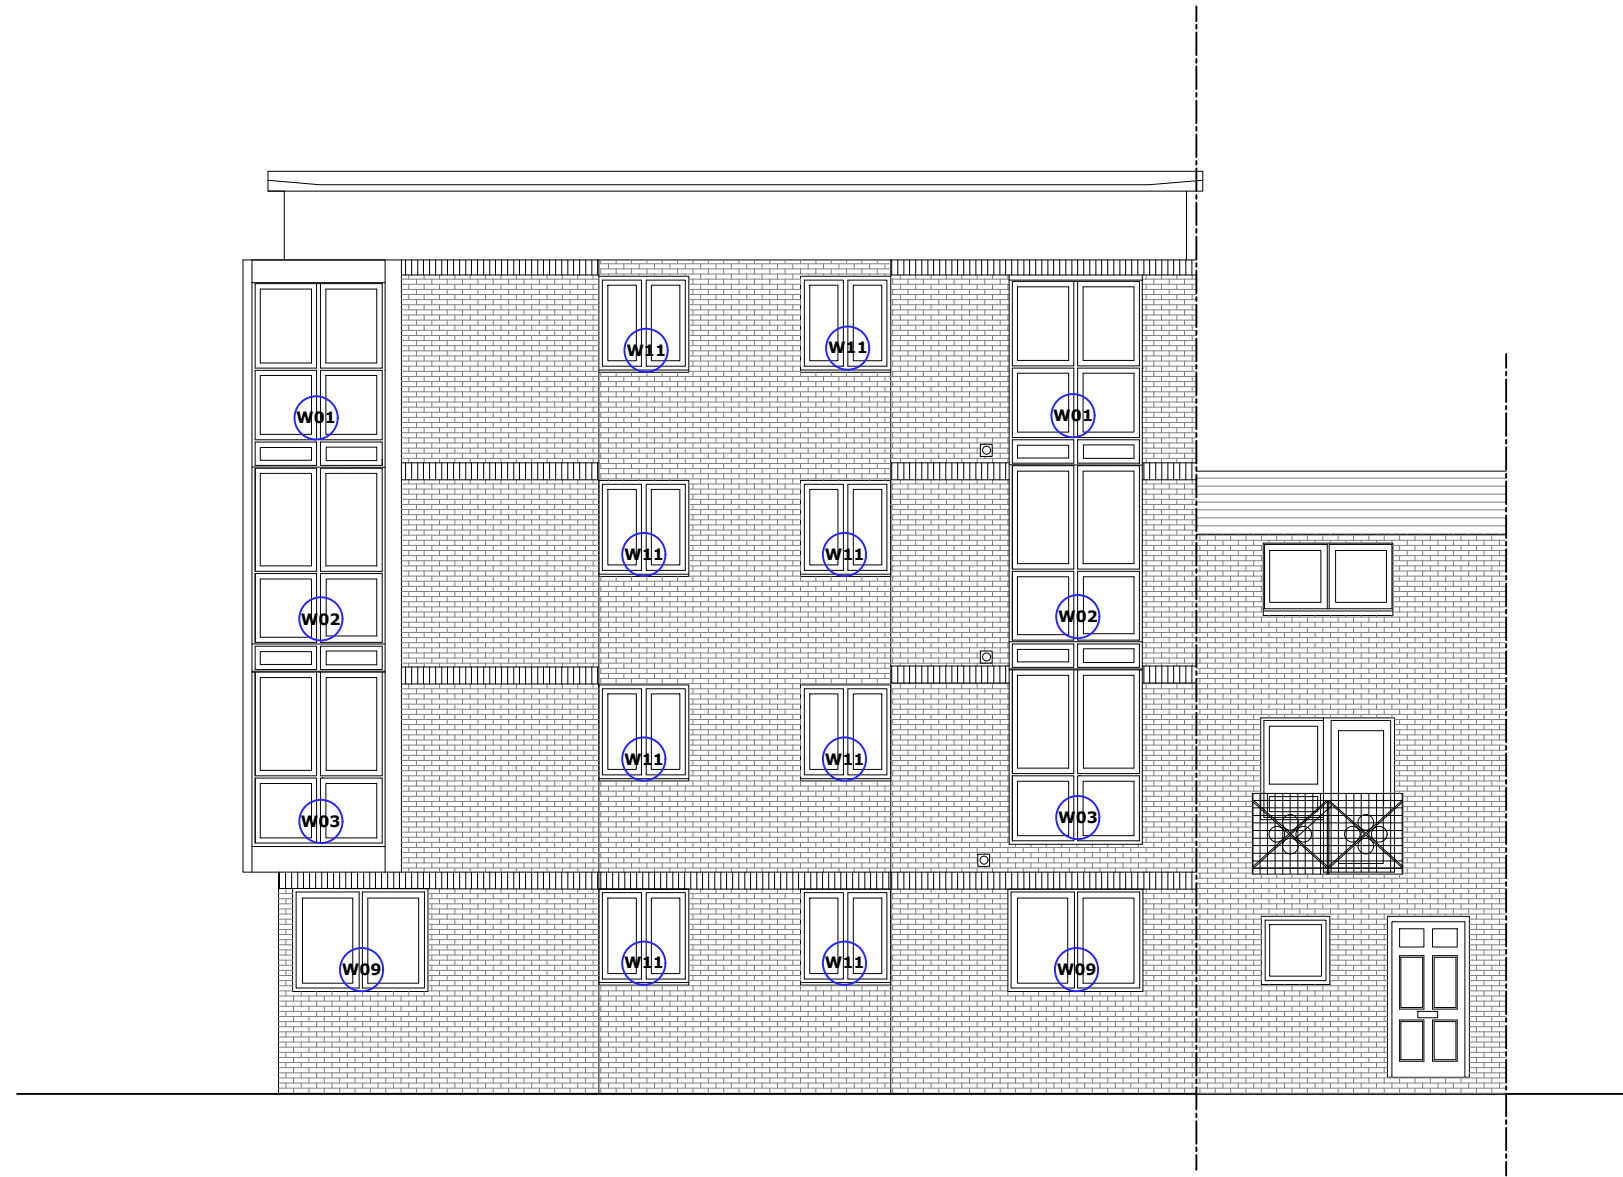

1 Proposed South-West Elevation
Scale: 1:100 @ A1



2 Proposed North-East Elevation
Scale: 1:100 @ A1



3 Proposed North - West Elevation
Scale: 1:100 @ A1