




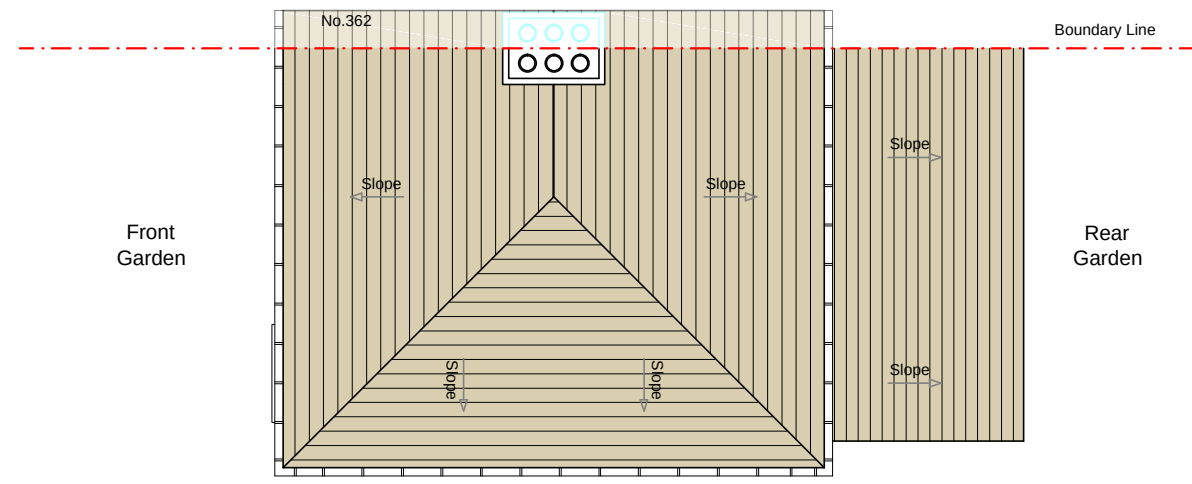


Existing Roof Plan 1:100

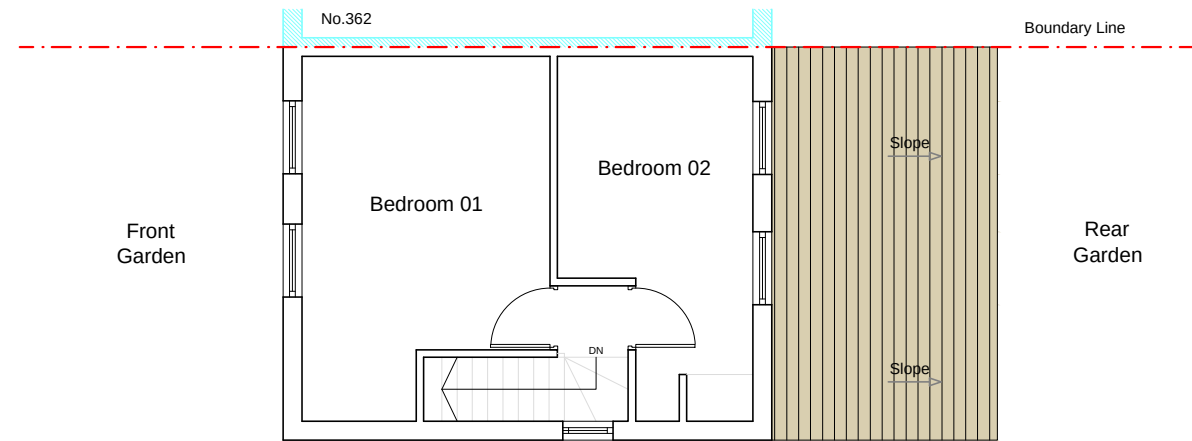

Existing First Floor Plan 1:100

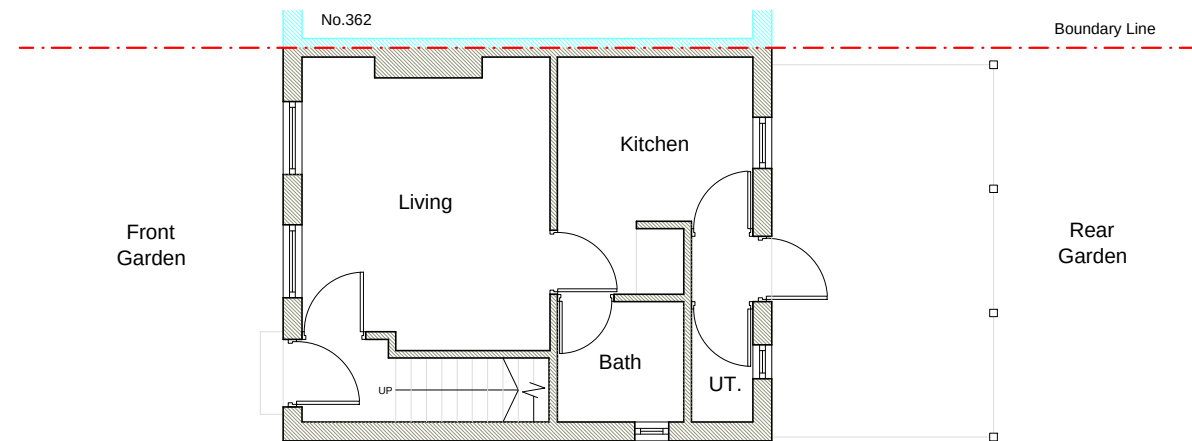


Existing Ground Floor Plan 1:100

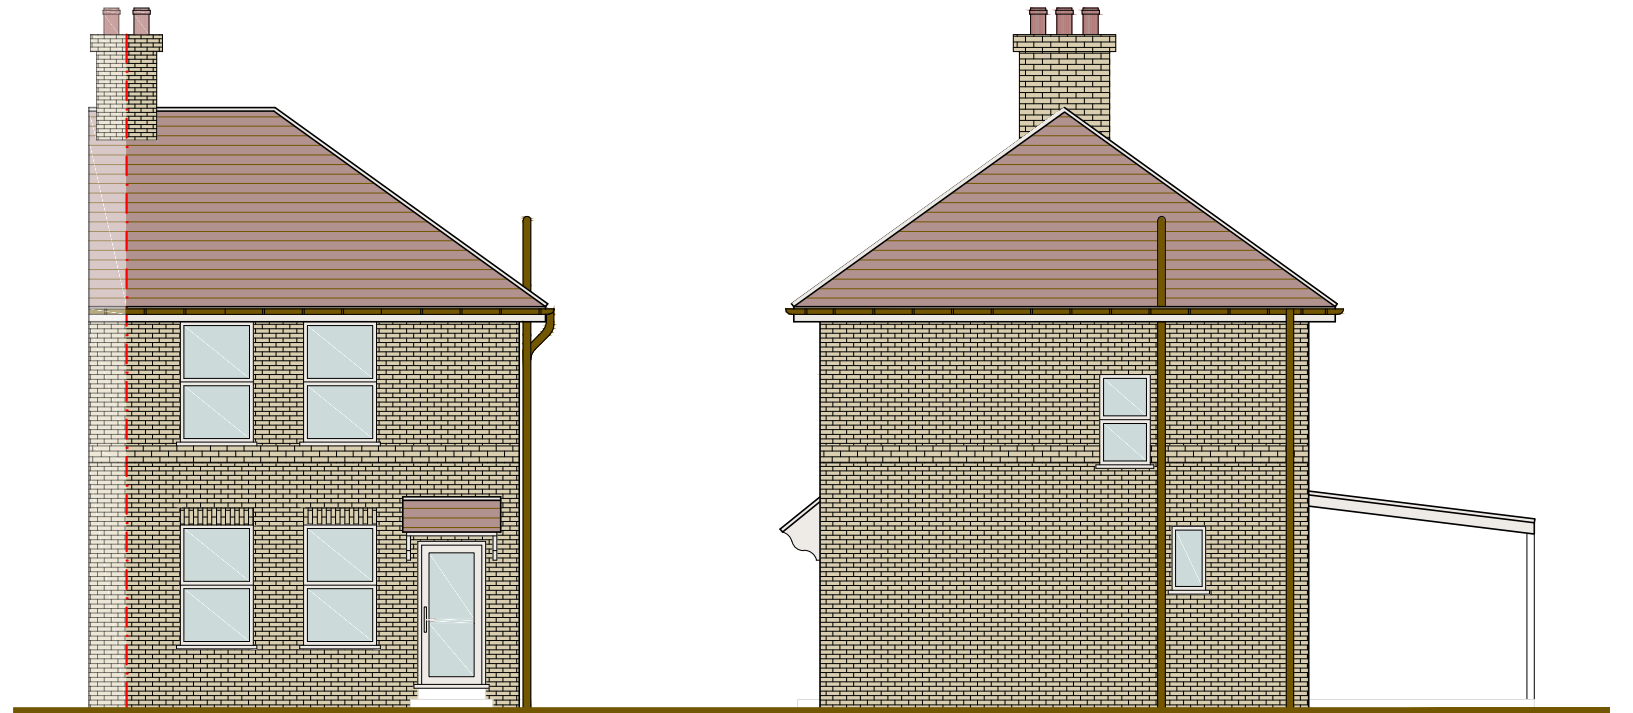

Existing Front Elevation 1:100

Existing Side Elevation(1) 1:100

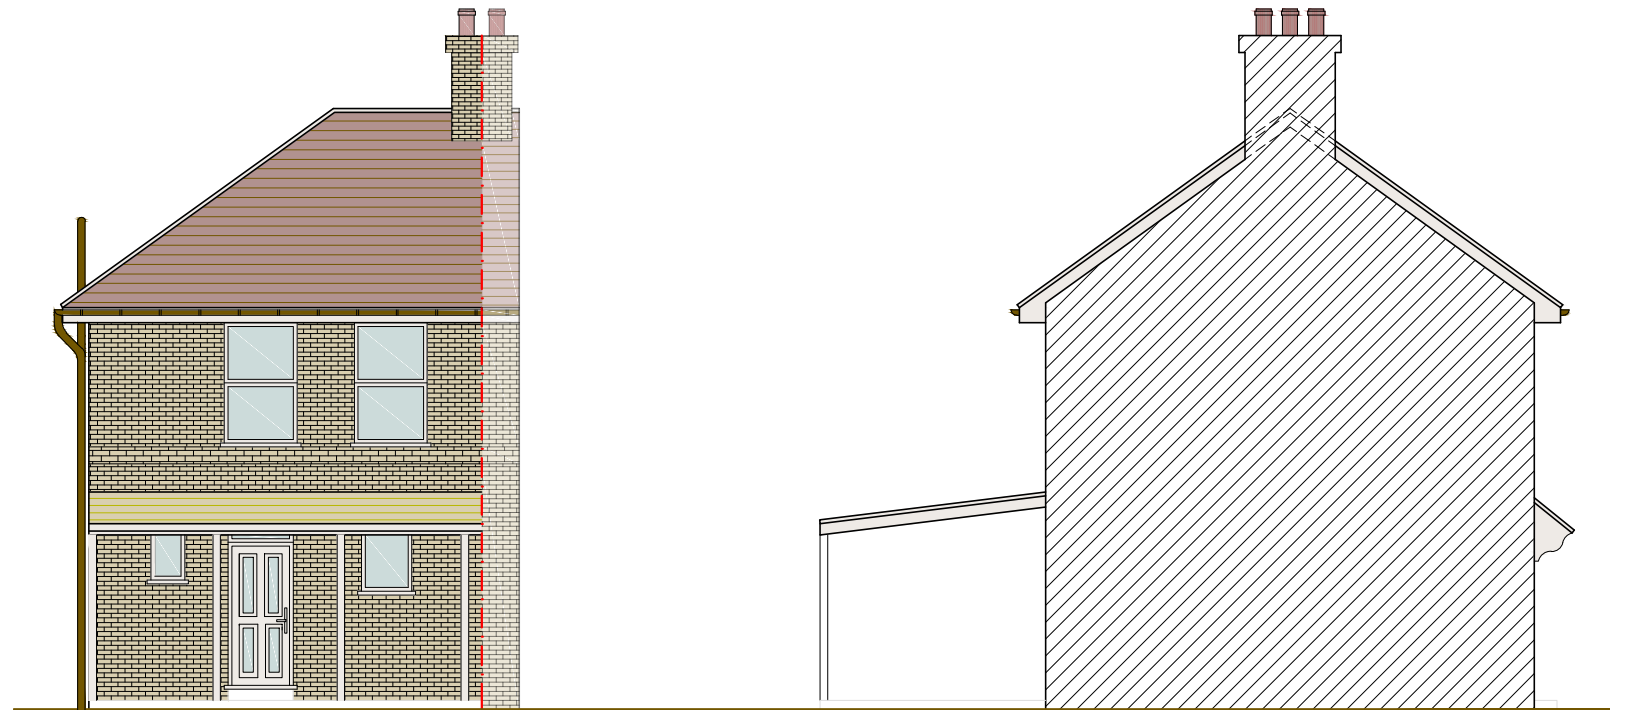


Existing Rear Elevation 1:100

Existing Flank Elevation(2) 1:100

Existing Plans Proposed Loft Conversion

SCALE 1:100@A3

 

Project : Proposed Loft Conversion
Address : 364 WHITE HART LANE
LONDON
N17 8LN

Drawing no : 364_WHL_PD_01
Issue :
Date : 21/03/23