




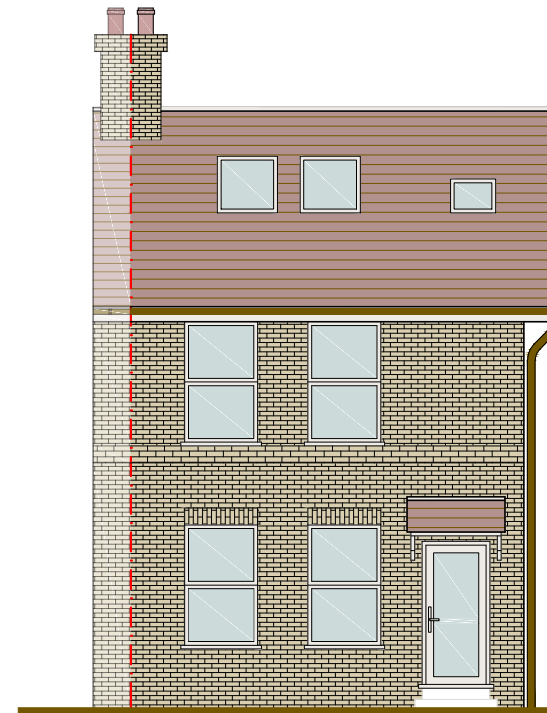


Proposed Front Elevation 1:100

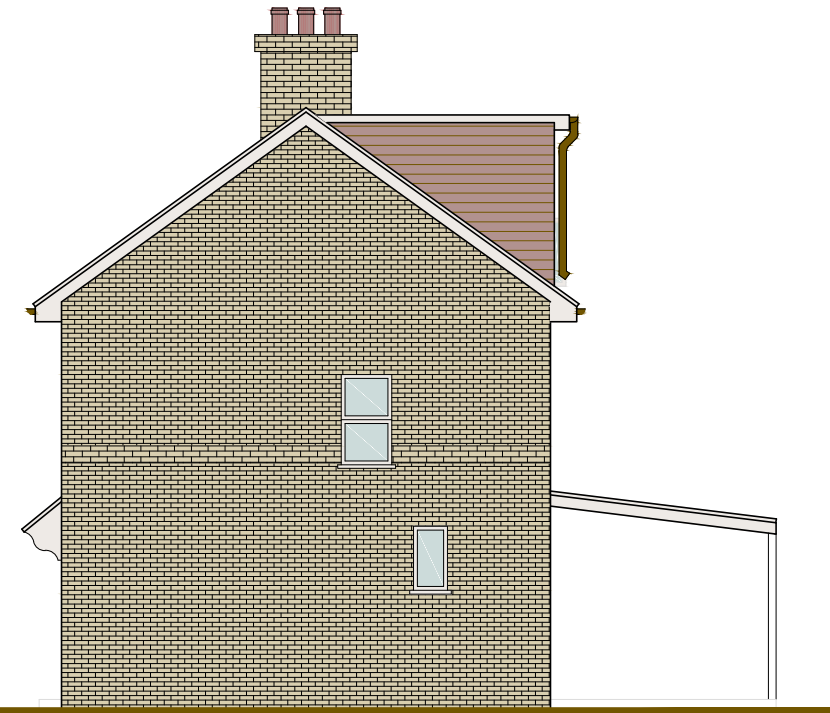

Proposed Side Elevation(1) 1:100

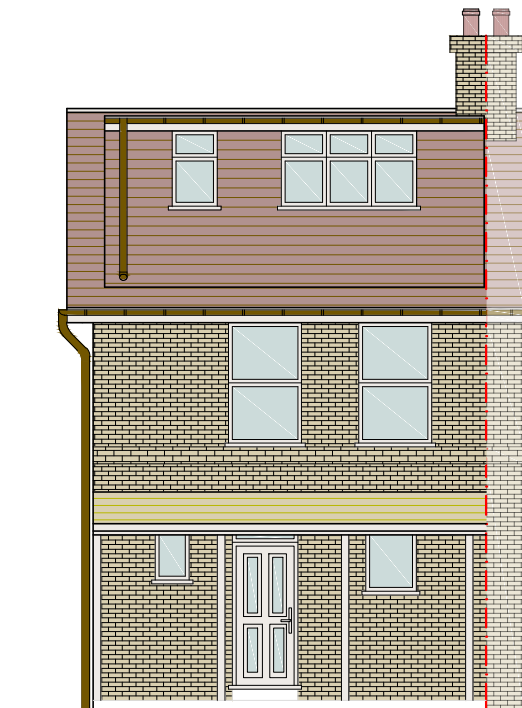


Proposed Rear Elevation 1:100

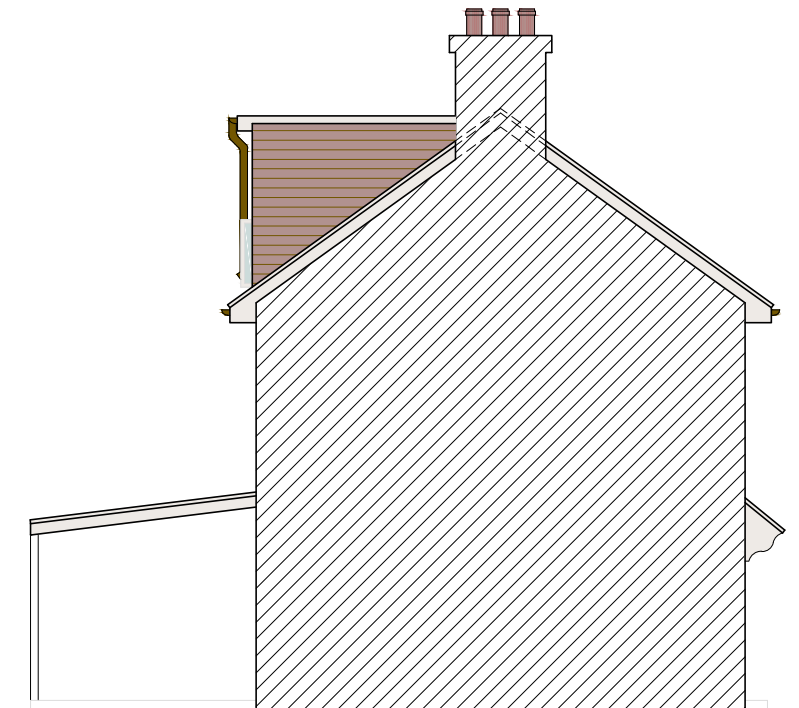

Proposed Flank Elevation(2) 1:100

Proposed Elevations Proposed Loft Conversion

SCALE 1:100@A3

 

Project : Proposed Loft Conversion
Address : 364 WHITE HART LANE
LONDON
N17 8LN

Drawing no : 364_WHL_PD_06

Issue :

Date : 21/03/23



A	21.03.23	DA ISSUE	BL
ISSUE DATE	AMENDMENT	BY	