



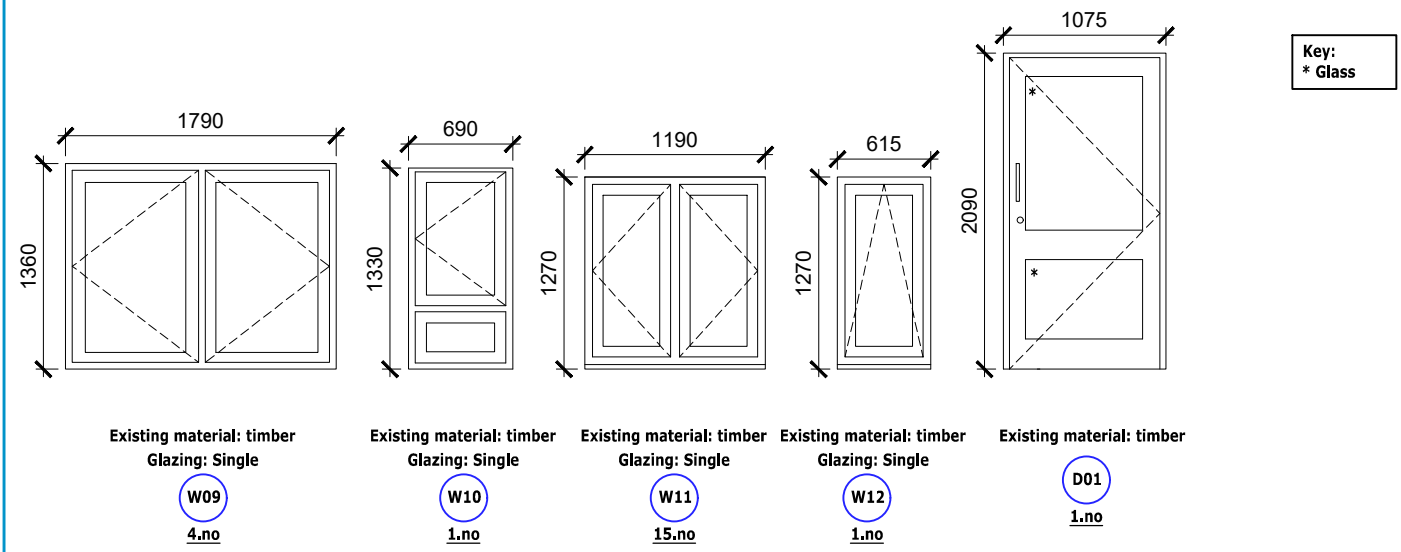

1 Existing Window & Door Schedule

Scale: 1:50 @ A3

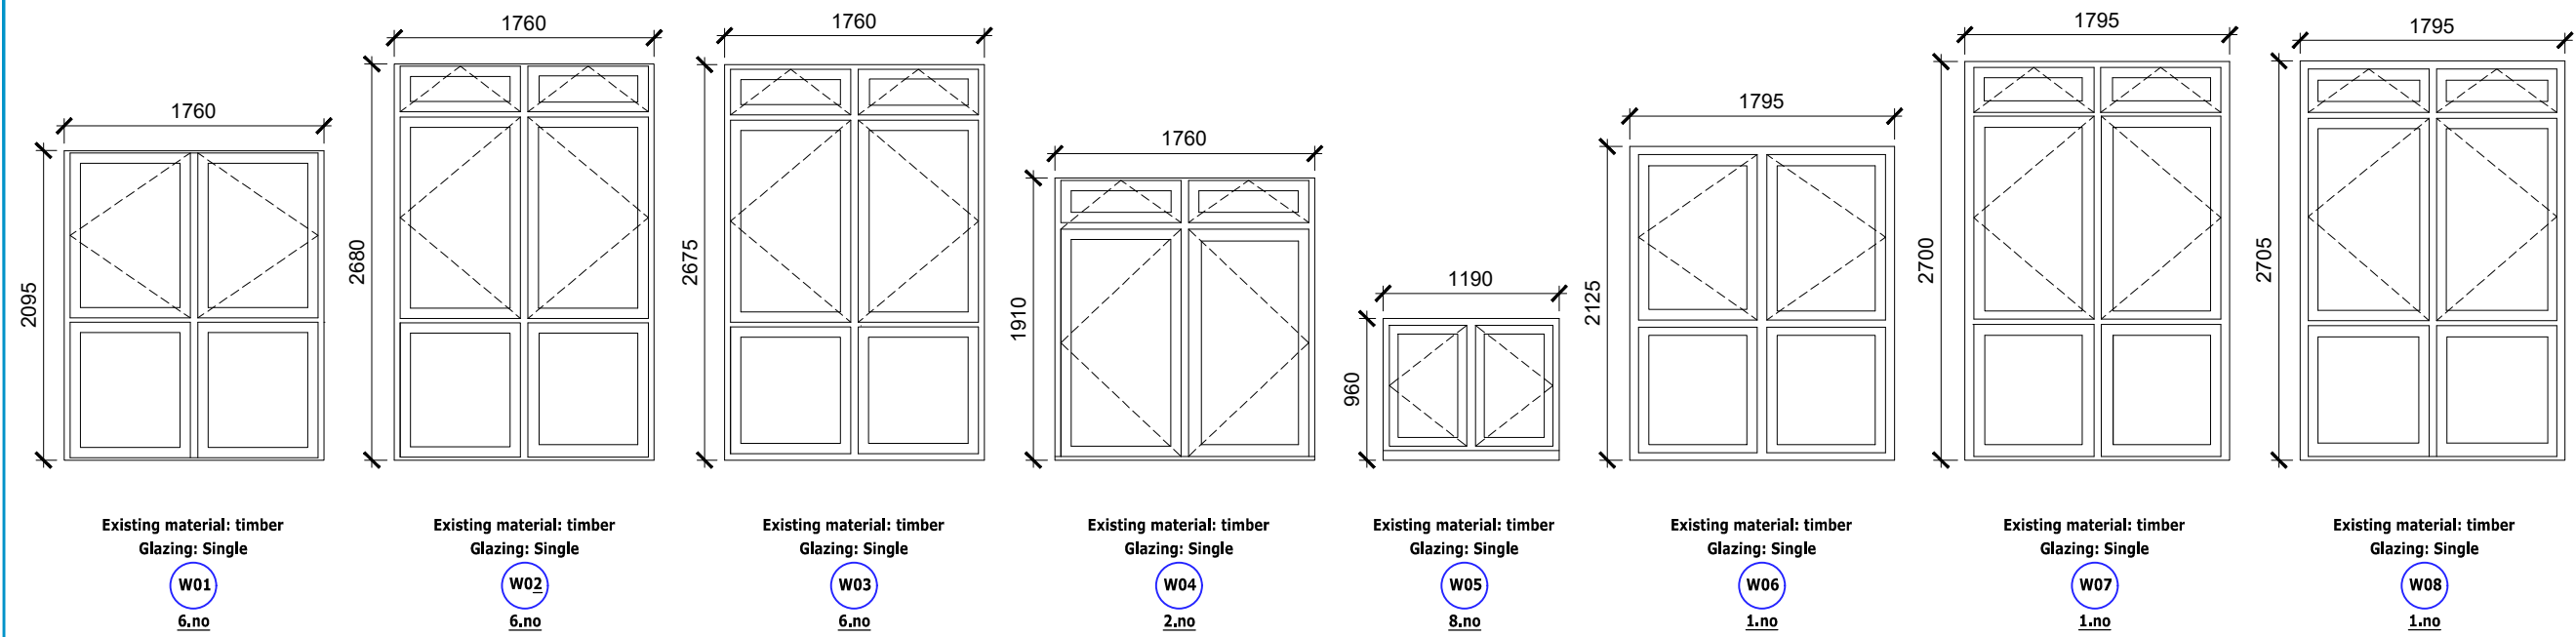

					Client	Sheet Name	Scale	As indicated @ A3
P2	D01 Added	AS	SM	24.03.2023	Wates	Existing Window & Door Schedule	 Duncan House 1A Burnhill Road Beckenham Kent BR3 3LA Tel: 020 8658 3538	
P1	Planning	MO	AS	06.02.2023	Project Name			
Rev	Description	By	QA	DD.MM.YY	Capital Works			
© This drawing and any design hereon is the copyright of Potter Raper and must not be reproduced without their written consent. All drawings remain the property of Potter Raper. Figured dimension only to be taken from this drawing. All dimensions to be checked on site. Please inform Potter Raper immediately of any discrepancies before work proceeds.					Project Location	Project Status		
					Opal Court Park Road Haringey, London N11 2LS	Planning		
						Drawing Nr. BE091-PR-OC-ZZ-M2-A-PL401		