



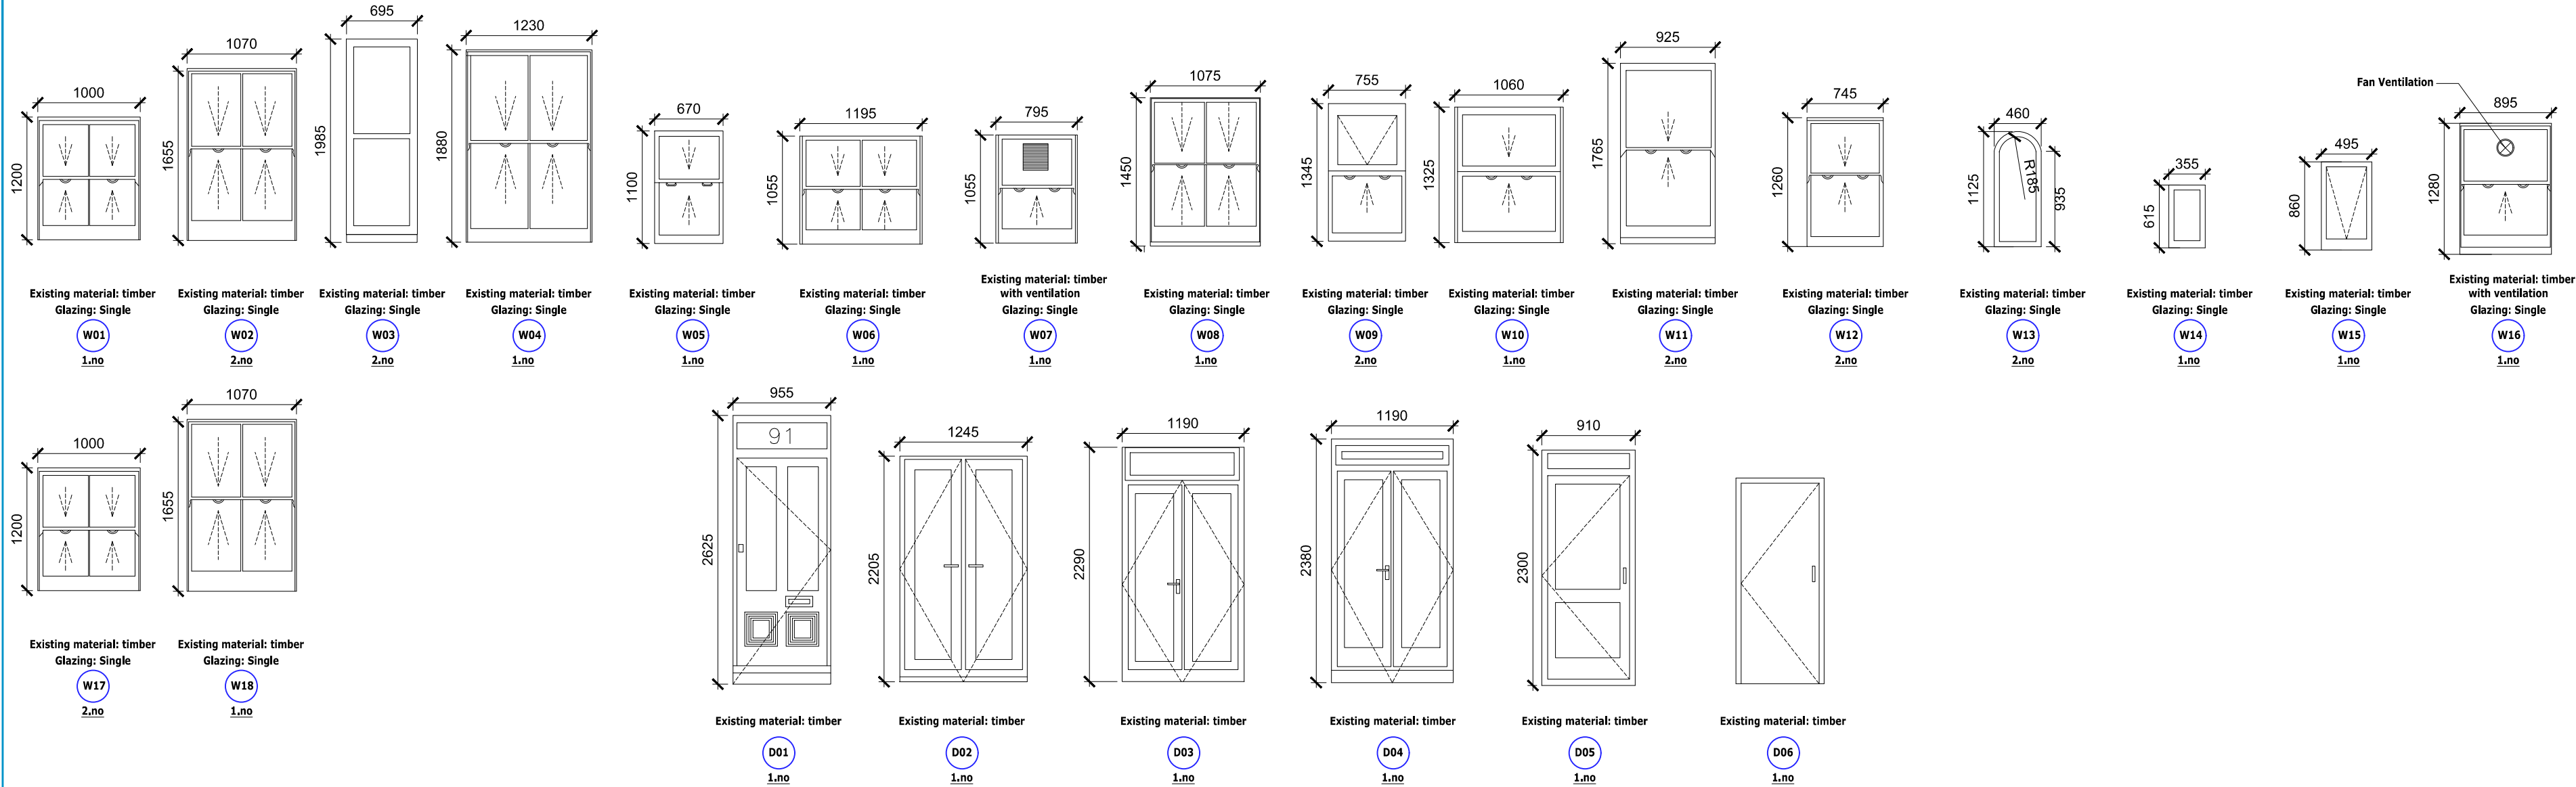


1 Existing Window Schedule

Scale:1:50 @ A2

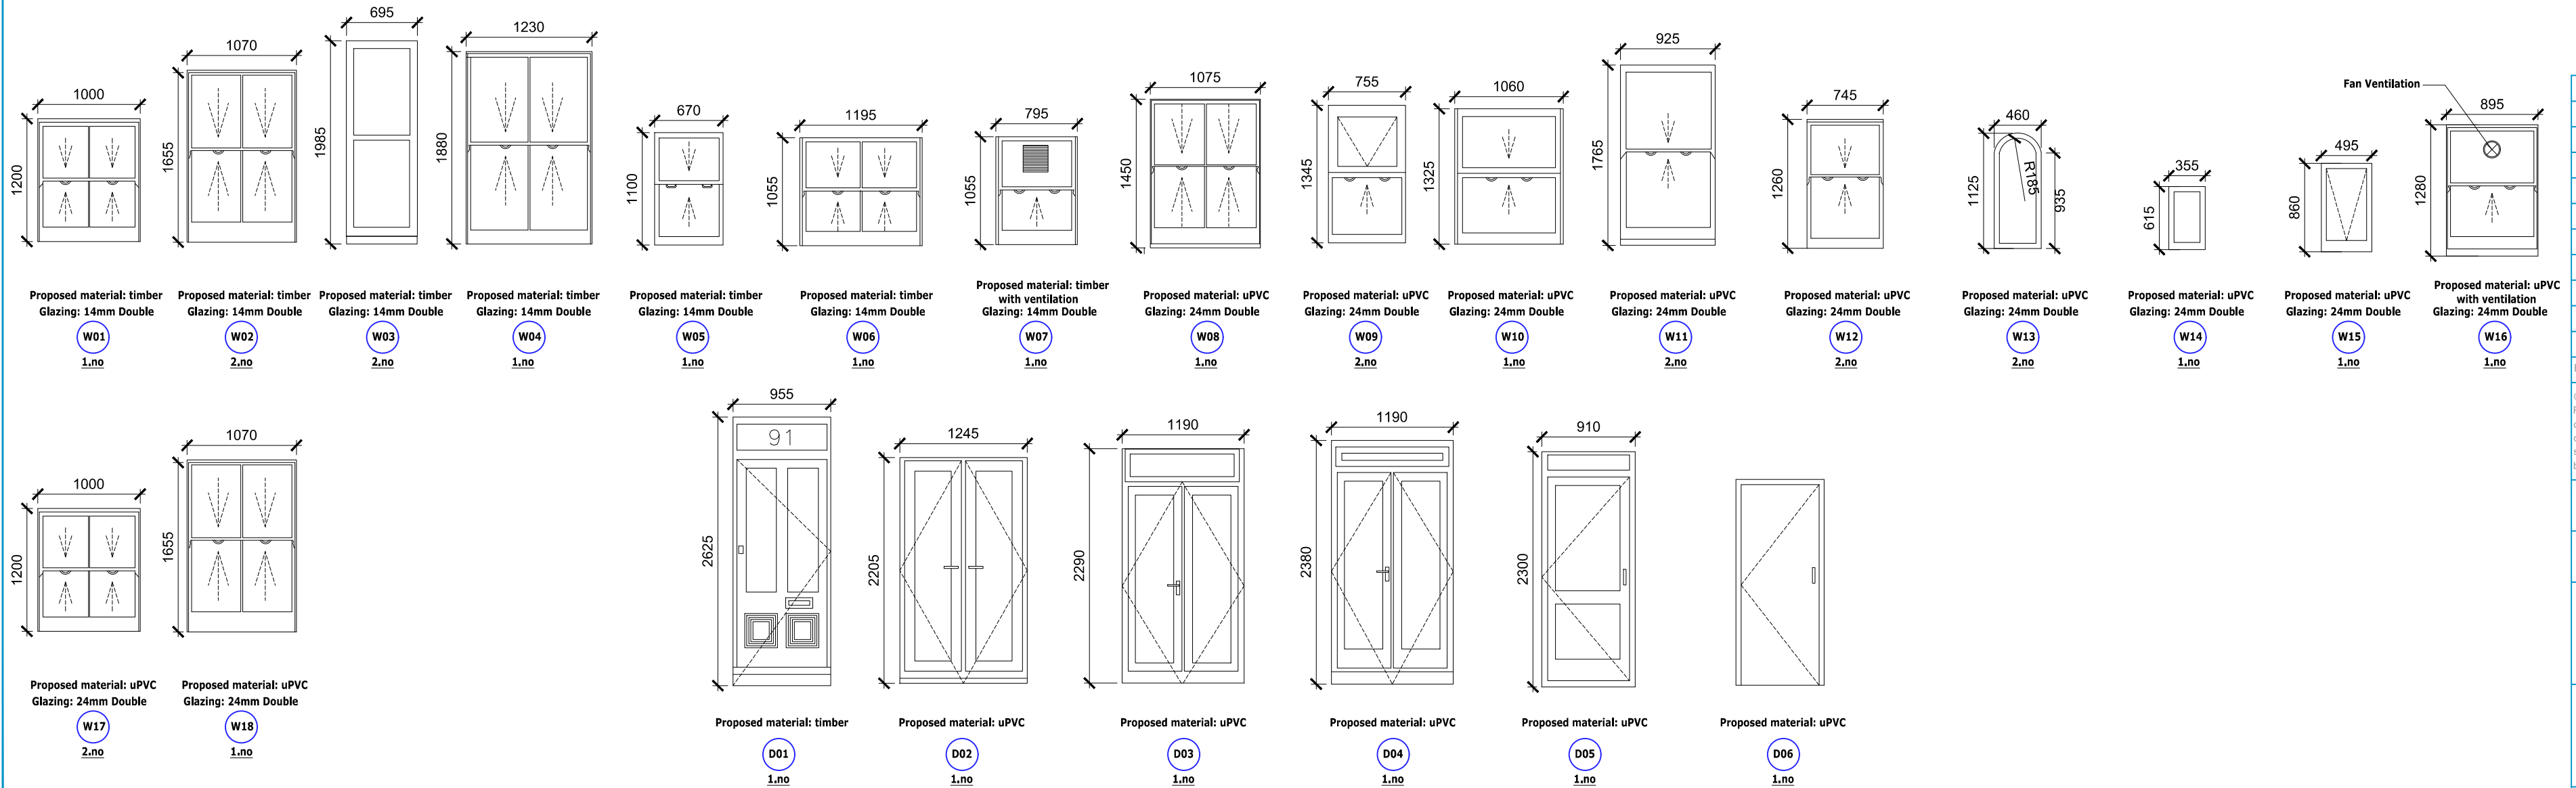

2 Proposeed Window Schedule

Scale:1:50 @ A2

 

P3	W17 & W18 Added	AS	SM	24.03.2023	
P2	Planning	SM	AS	23.03.2023	
P1	Planning	MA	SM	24.02.2023	
Rev	Description	By	QA	DD.MM.YY	
© This drawing and any design hereon is the copyright of Potter Raper and must not be reproduced without their written consent. All drawings remain the property of Potter Raper. Figured dimension only to be taken from this drawing. All dimensions to be checked on site. Please inform Potter Raper immediately of any discrepancies before work proceeds.					
Client		Wates			
Project Name		Capital Works			
Project Location		91 Philip Lane, London N15 4JR			
Sheet Name		Existing & Proposed Window & Door Schedule			
Project Status		Planning			
Drawing Nr.		BE091-PR-DR-ZZ-M2-B-PL201			
Scale		As indicated @ A2			
 POTTER RAPER Duncan House 1A Burnhill Road Beckenham Kent BR3 3LA Tel: 020 8658 3538					