



NOTES:	
01	EXISTING FACADE existing white paint finish facade.
02	EXISTING FACADE WINDOWS existing glass windows with 50w profile at the ends and silicone fillings between vertical joints.
03	EXISTING PROJECTION SIGN 01no. black powder coated box
04	EXISTING ENTRANCE DOOR 02nos. existing glass door
05	EXISTING SIGNAGE existing signage board with black powder coating external.
06	EXISTING PERIPHERY WALL existing brick wall
07	EXISTING INTERNAL SIGNAGE existing signage board with black powder coating.

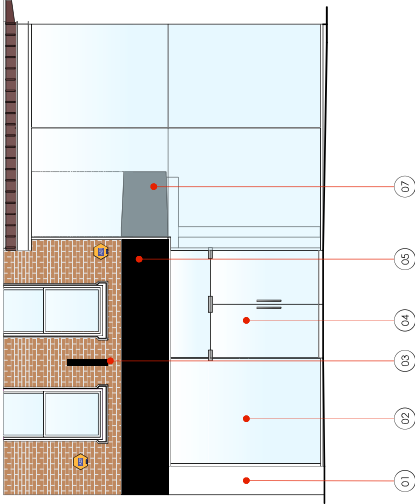


existing
shopfront elevation A
scale 1:100




facade A

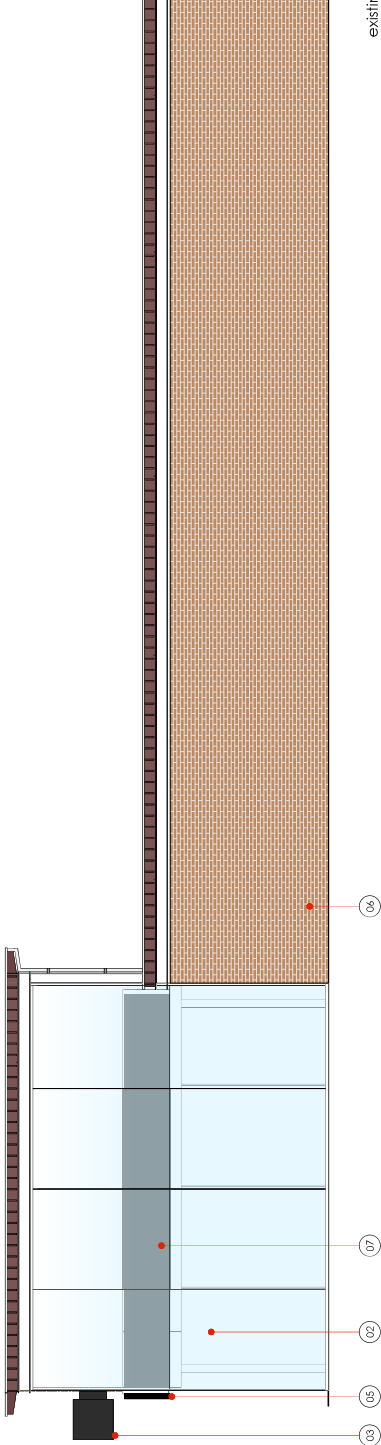

existing
shopfront elevation B
scale 1:100

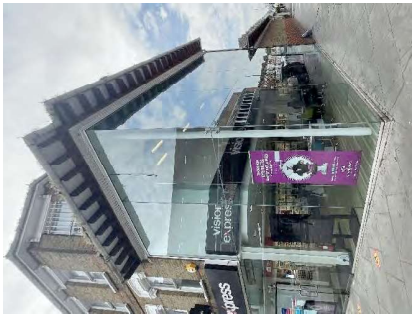


facade B

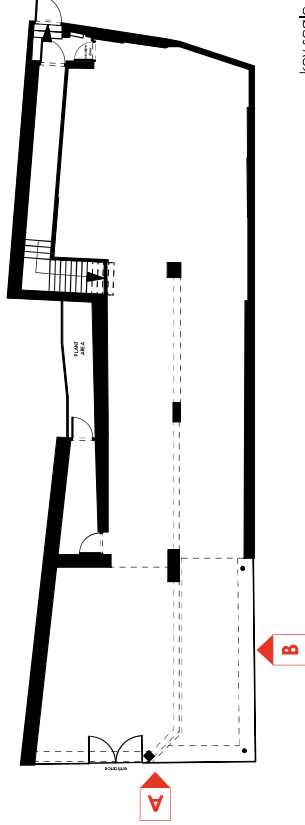

key scale
scale 1:200

All dimensions to be confirmed on site by Contractor.
Structural works to be confirmed by Structural Engineer.
All elements to comply with statutory requirements.
Copyright Tanner Design Limited
Marcar House 13 Parkside Richmond Surrey TW9 2RG
Tel 07774 324216 email: studio@tannerdesign.co.uk
www.tannerdesign.co.uk

 

REVISION NOTES

TITLE	
existing shopfront	
DRAWING NO.	
TD21/186/EX02.1	
REVISION NO.	DATE
1	16.05.22
SCALE	
1:50@A3	



WOOD GREEN
135 High Rd, London N22 5BB

TANNER