



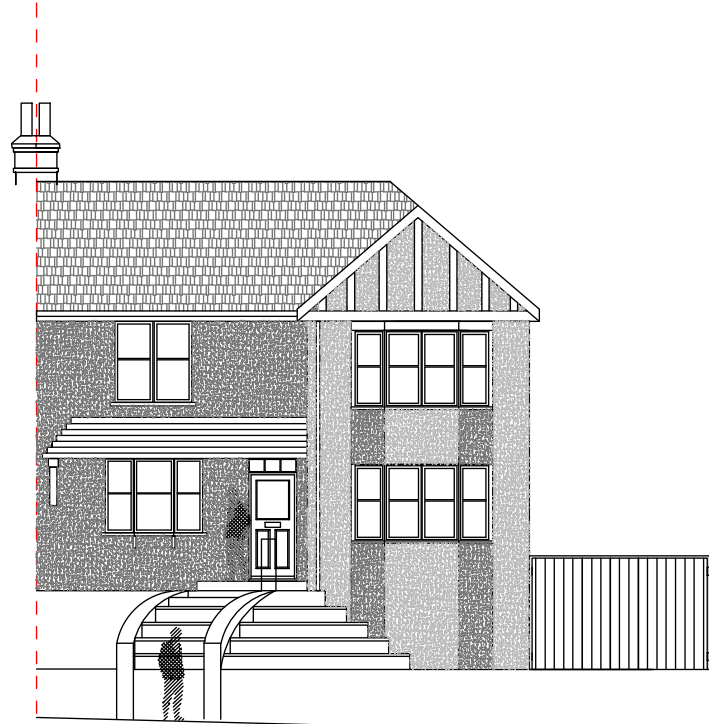


Existing Front Elevation
Scale 1:100

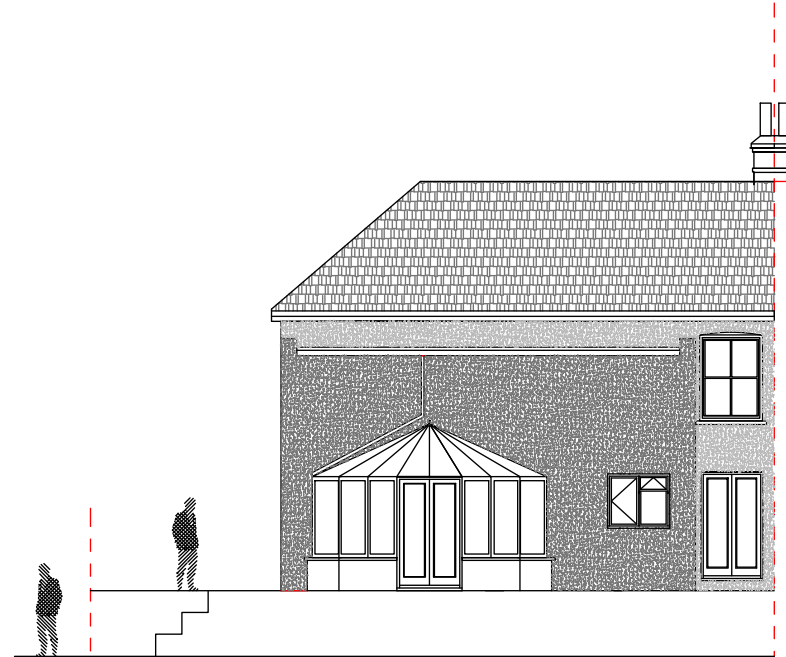


Existing Rear Elevation
Scale 1:100




Existing Side Elevation
Scale 1:100

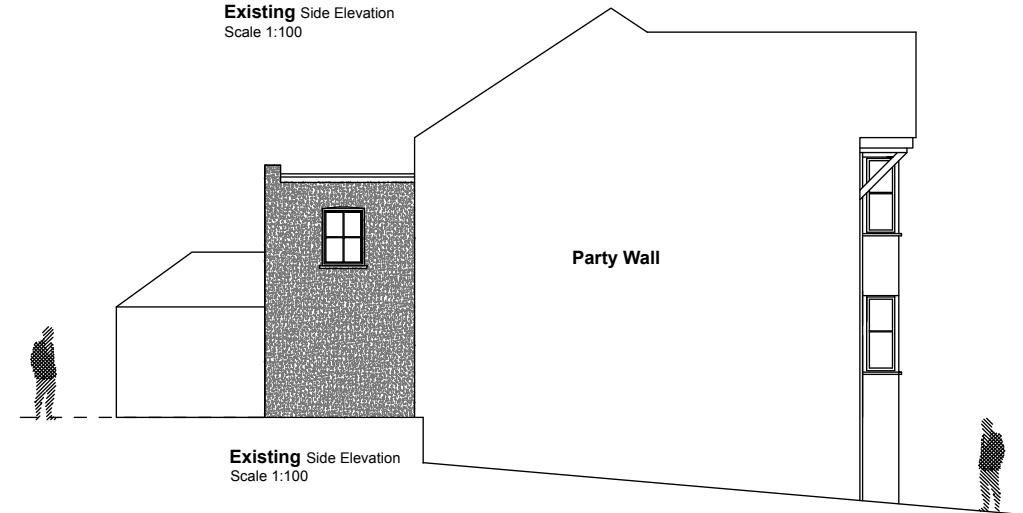


Existing Side Elevation
Scale 1:100

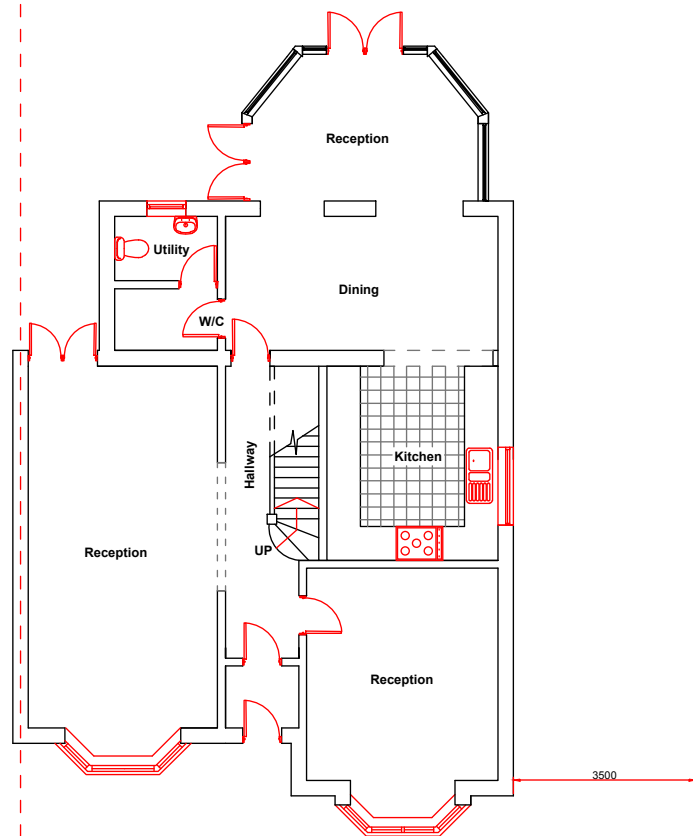

Existing Ground Floor Plan
Scale 1:100

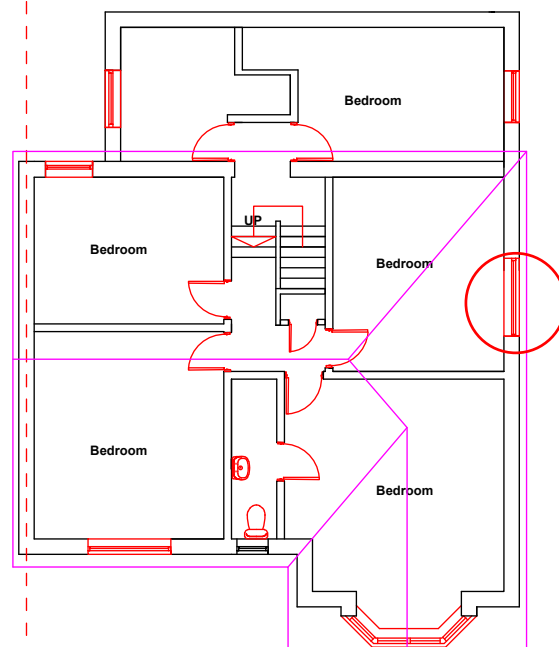

Existing First Floor Plan
Scale 1:100

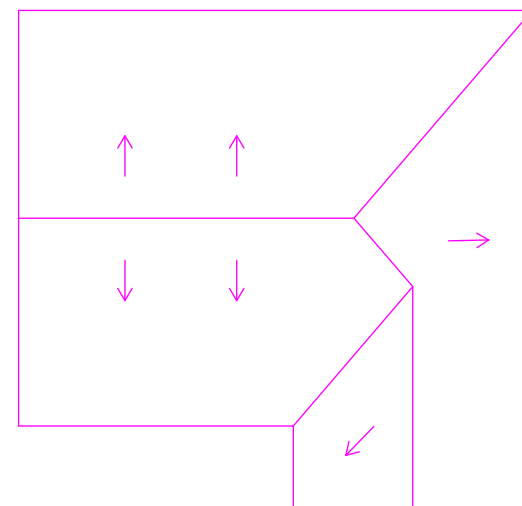

Existing Roof Plan
Scale 1:100

PLANNING PERMISSION

PROJECT	1:100	0m	1m	5m
	@ A3			
SCALE BAR				
M 1:100				
DRAWING				

40 cranley gardens N10 3AP

SCALE	DATE	AUTHOR	CHK'D
1:100 @ A3	08-JUNE-2022	abc	de
JOB NO.	DRAWING NO.	REV	
CD0000-00	DRAWING_NO 1	REV	
CLIENT REF			
EXISTING DRAWINGS			