


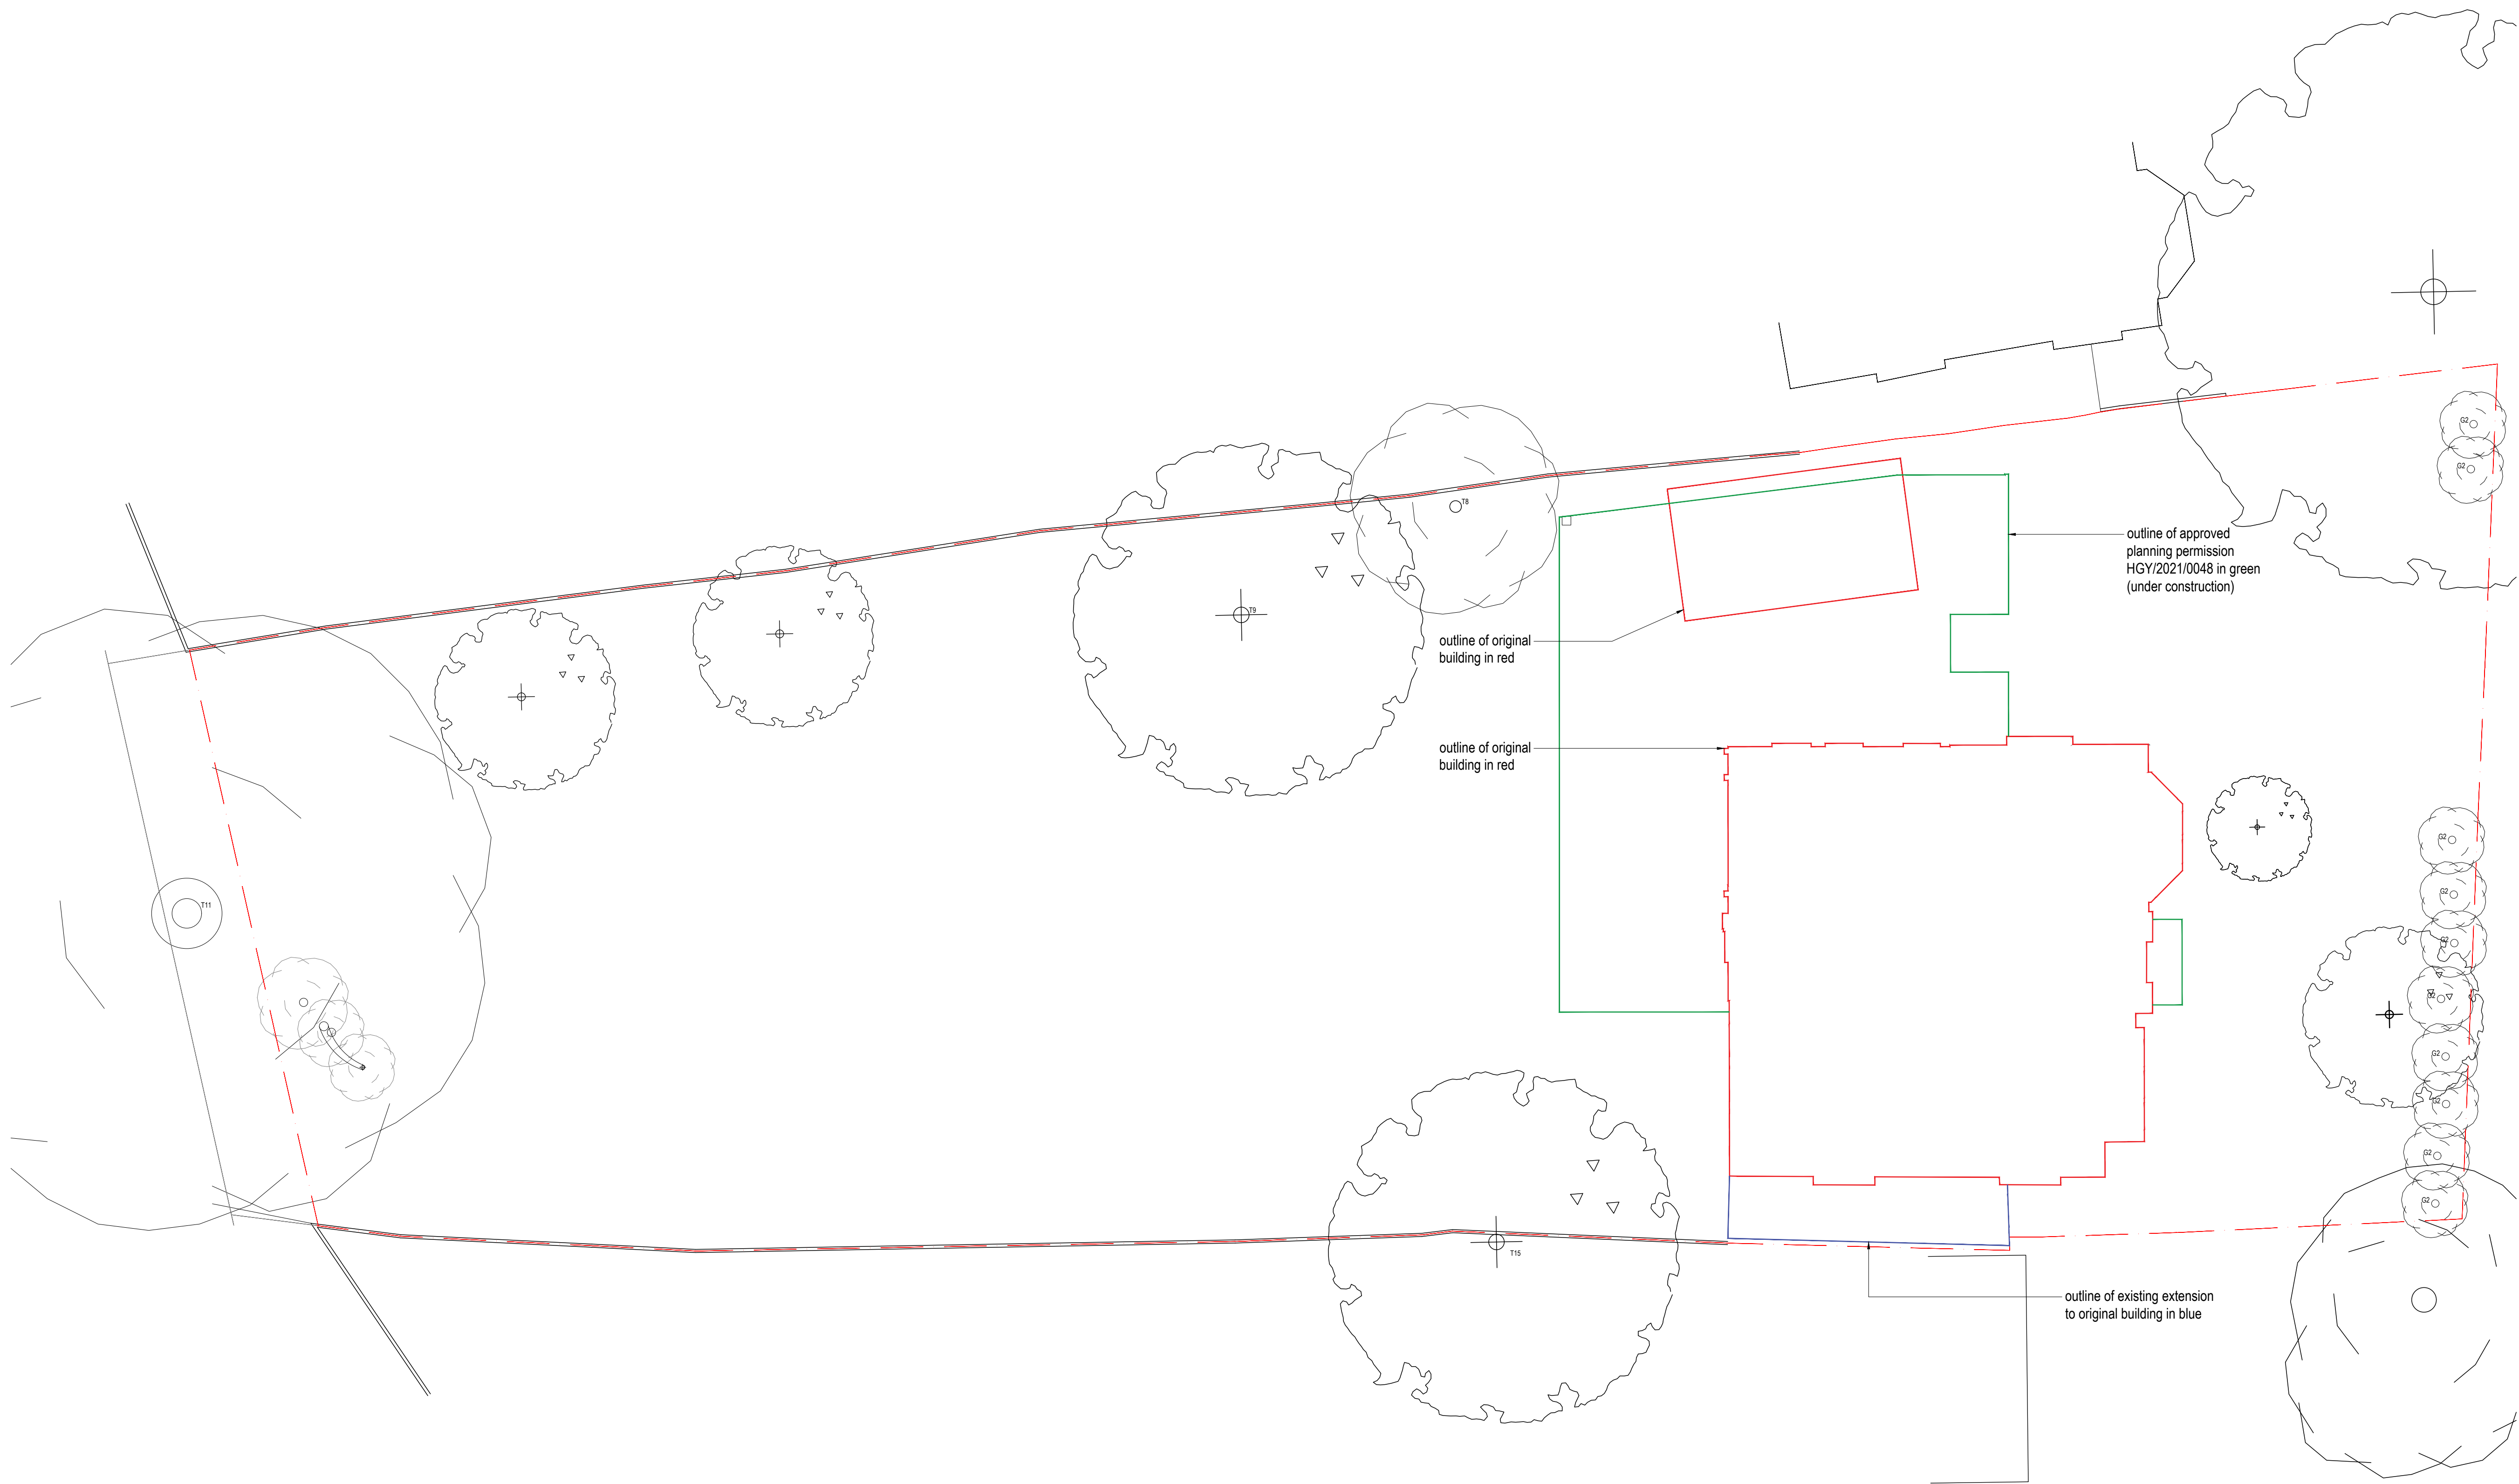


outline of original building in red

outline of original building in red

outline of approved planning permission HGY/2021/0048 in green (under construction)

outline of existing extension to original building in blue

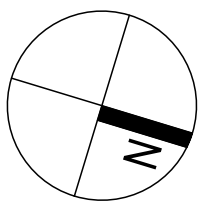

SCALE 1:100
0m 1 2 5 10

EXISTING

McGUINNESS ARCHITECTS
unit d 163-167 bermondsey st
london se1 3uw
t 020 7460 3367
a 020 7460 3367

15 Broadlands Rd, N6 4AE

TITLE: GROUND FLOOR PLAN
SCALE: 1:100 @ A1, 1:200 @ A3
DATE: AUGUST 2020

ex(G00)001