


NOTES

Do not scale off this drawing unless for planning purposes.
All dimensions to be checked on site

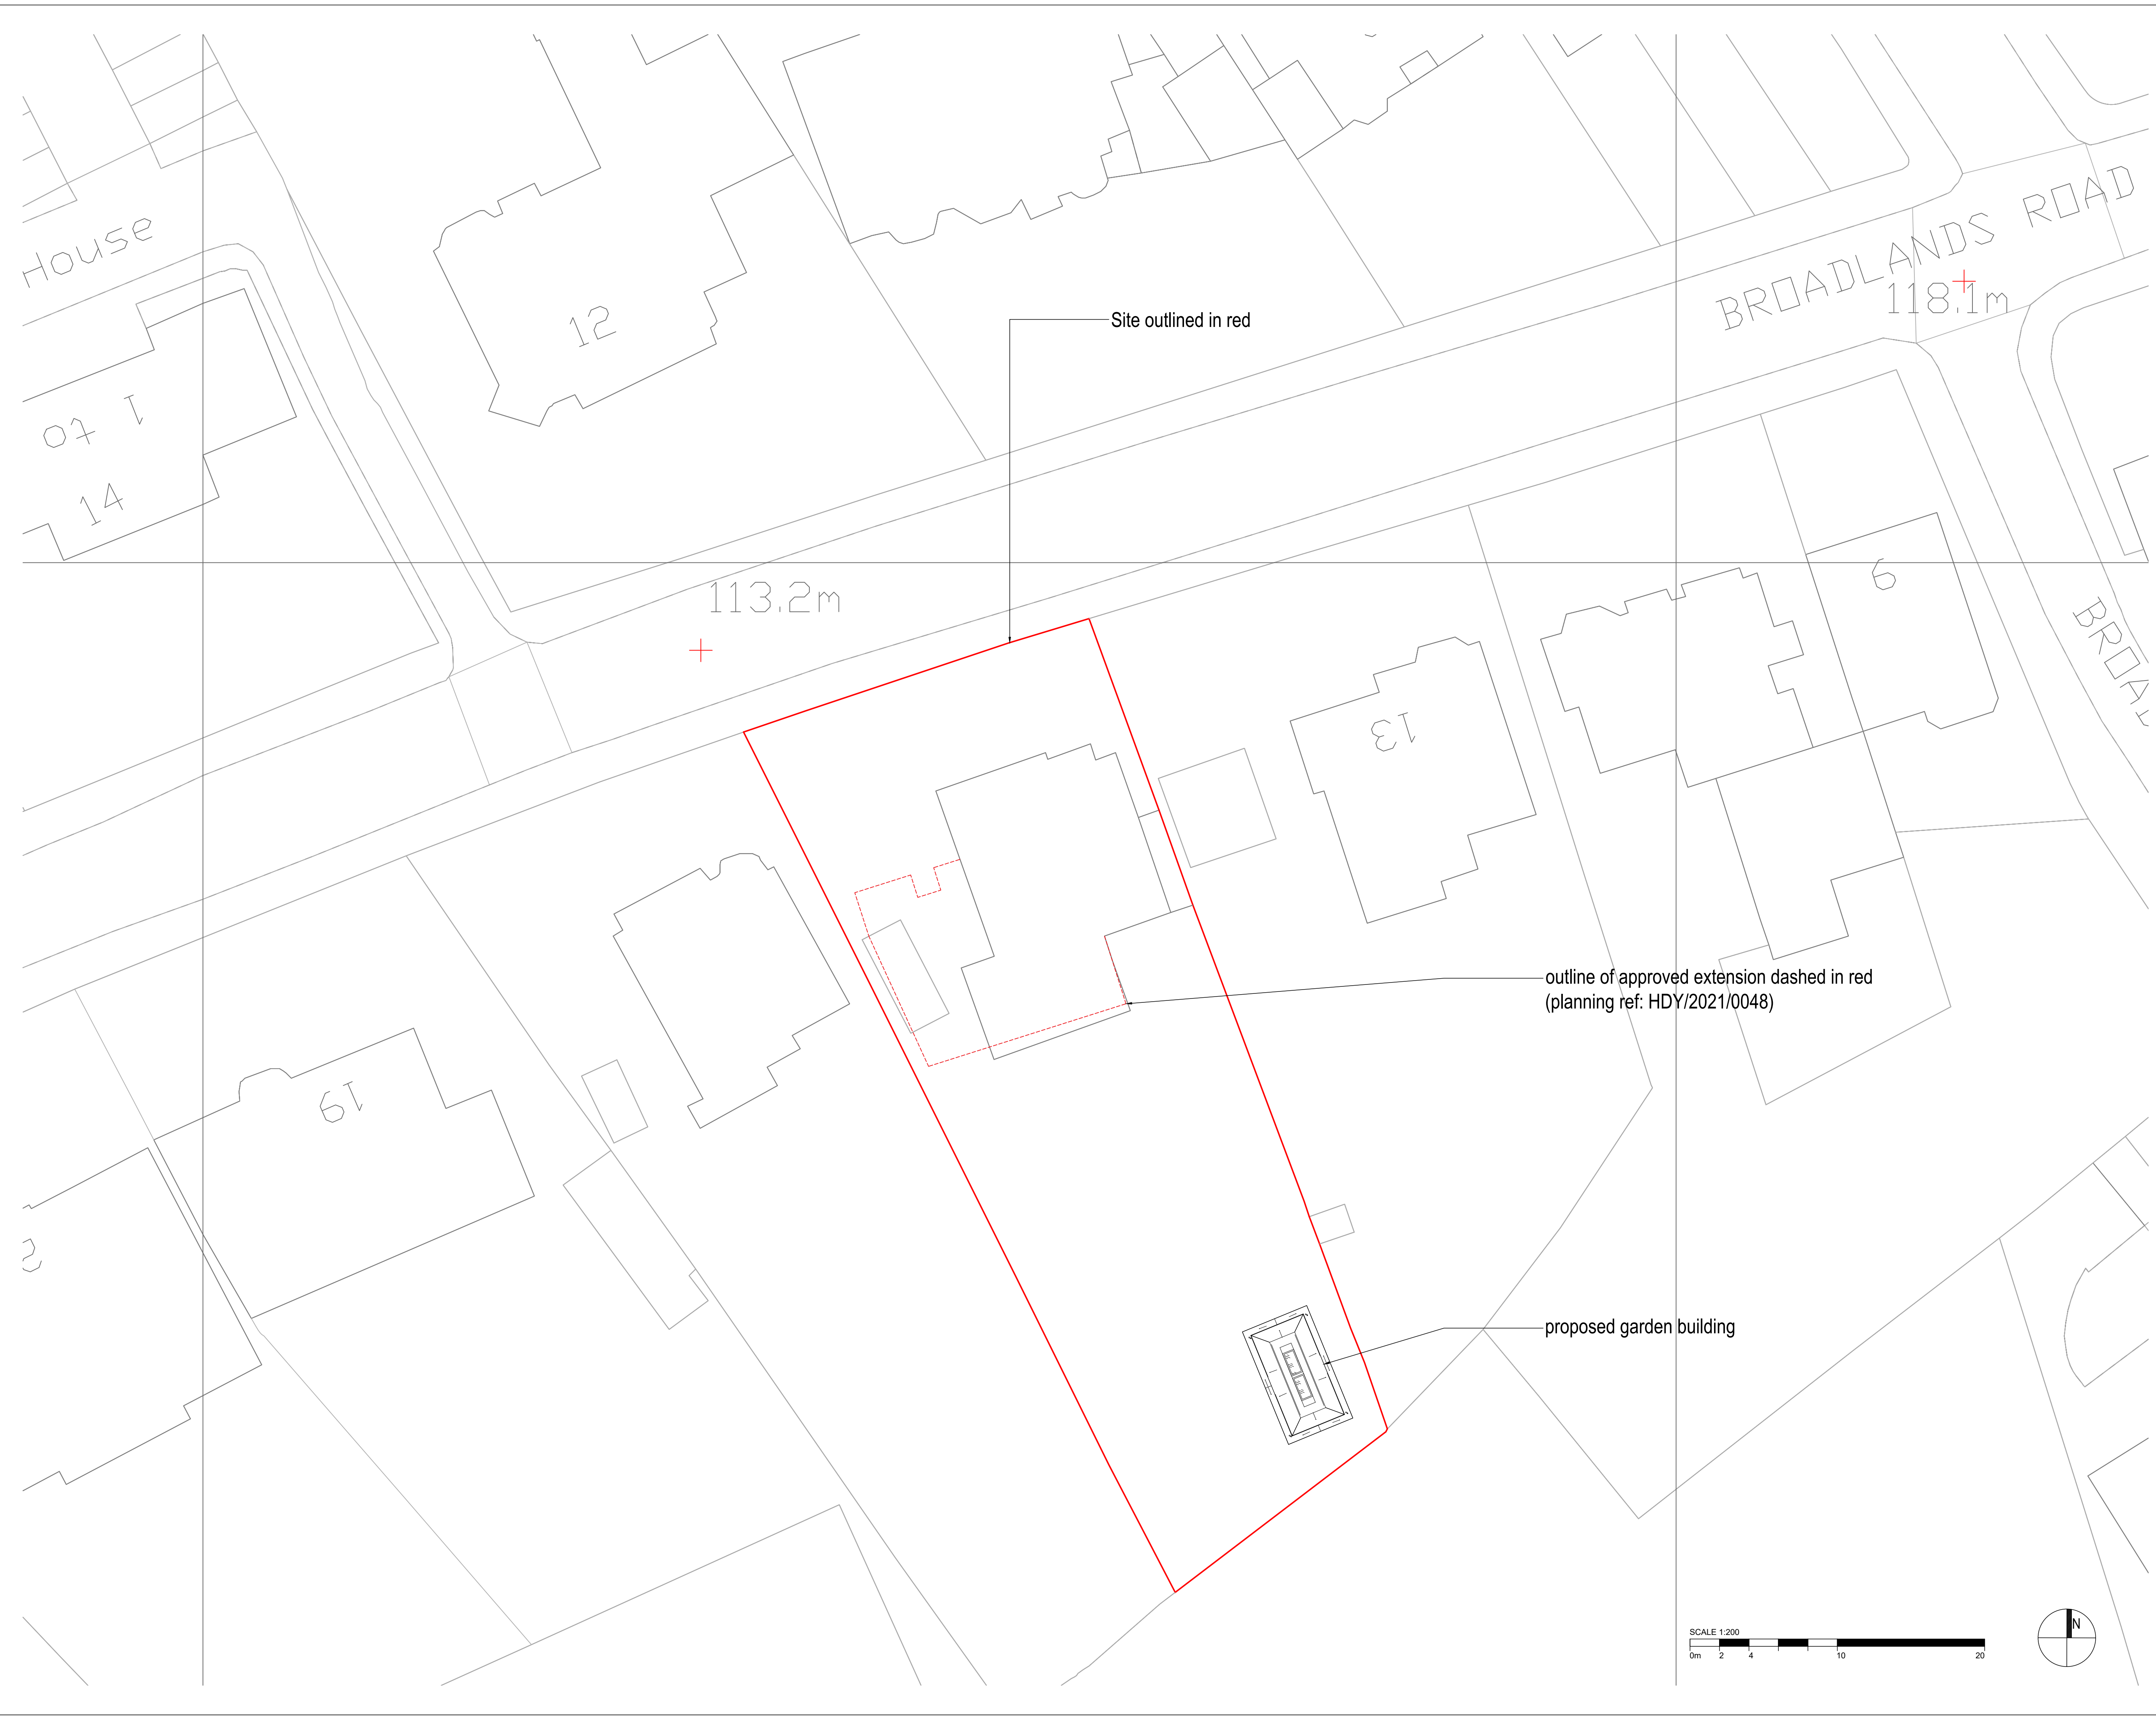

Site outlined in red

outline of approved extension dashed in red
(planning ref: HDY/2021/0048)

proposed garden building

PLANNING ISSUE



**McGUINNESS
ARCHITECTS**
unit d 163-167 bermondsey st
london se1 3uw
t:020 7490 3387
info@mcgarchitects.co.uk

15 Broadlands Rd, N6 4AE
TITLE: SITE PLAN - PROPOSED
SCALE: 1:200 @ A1
DATE: March 2023

AL(00)100