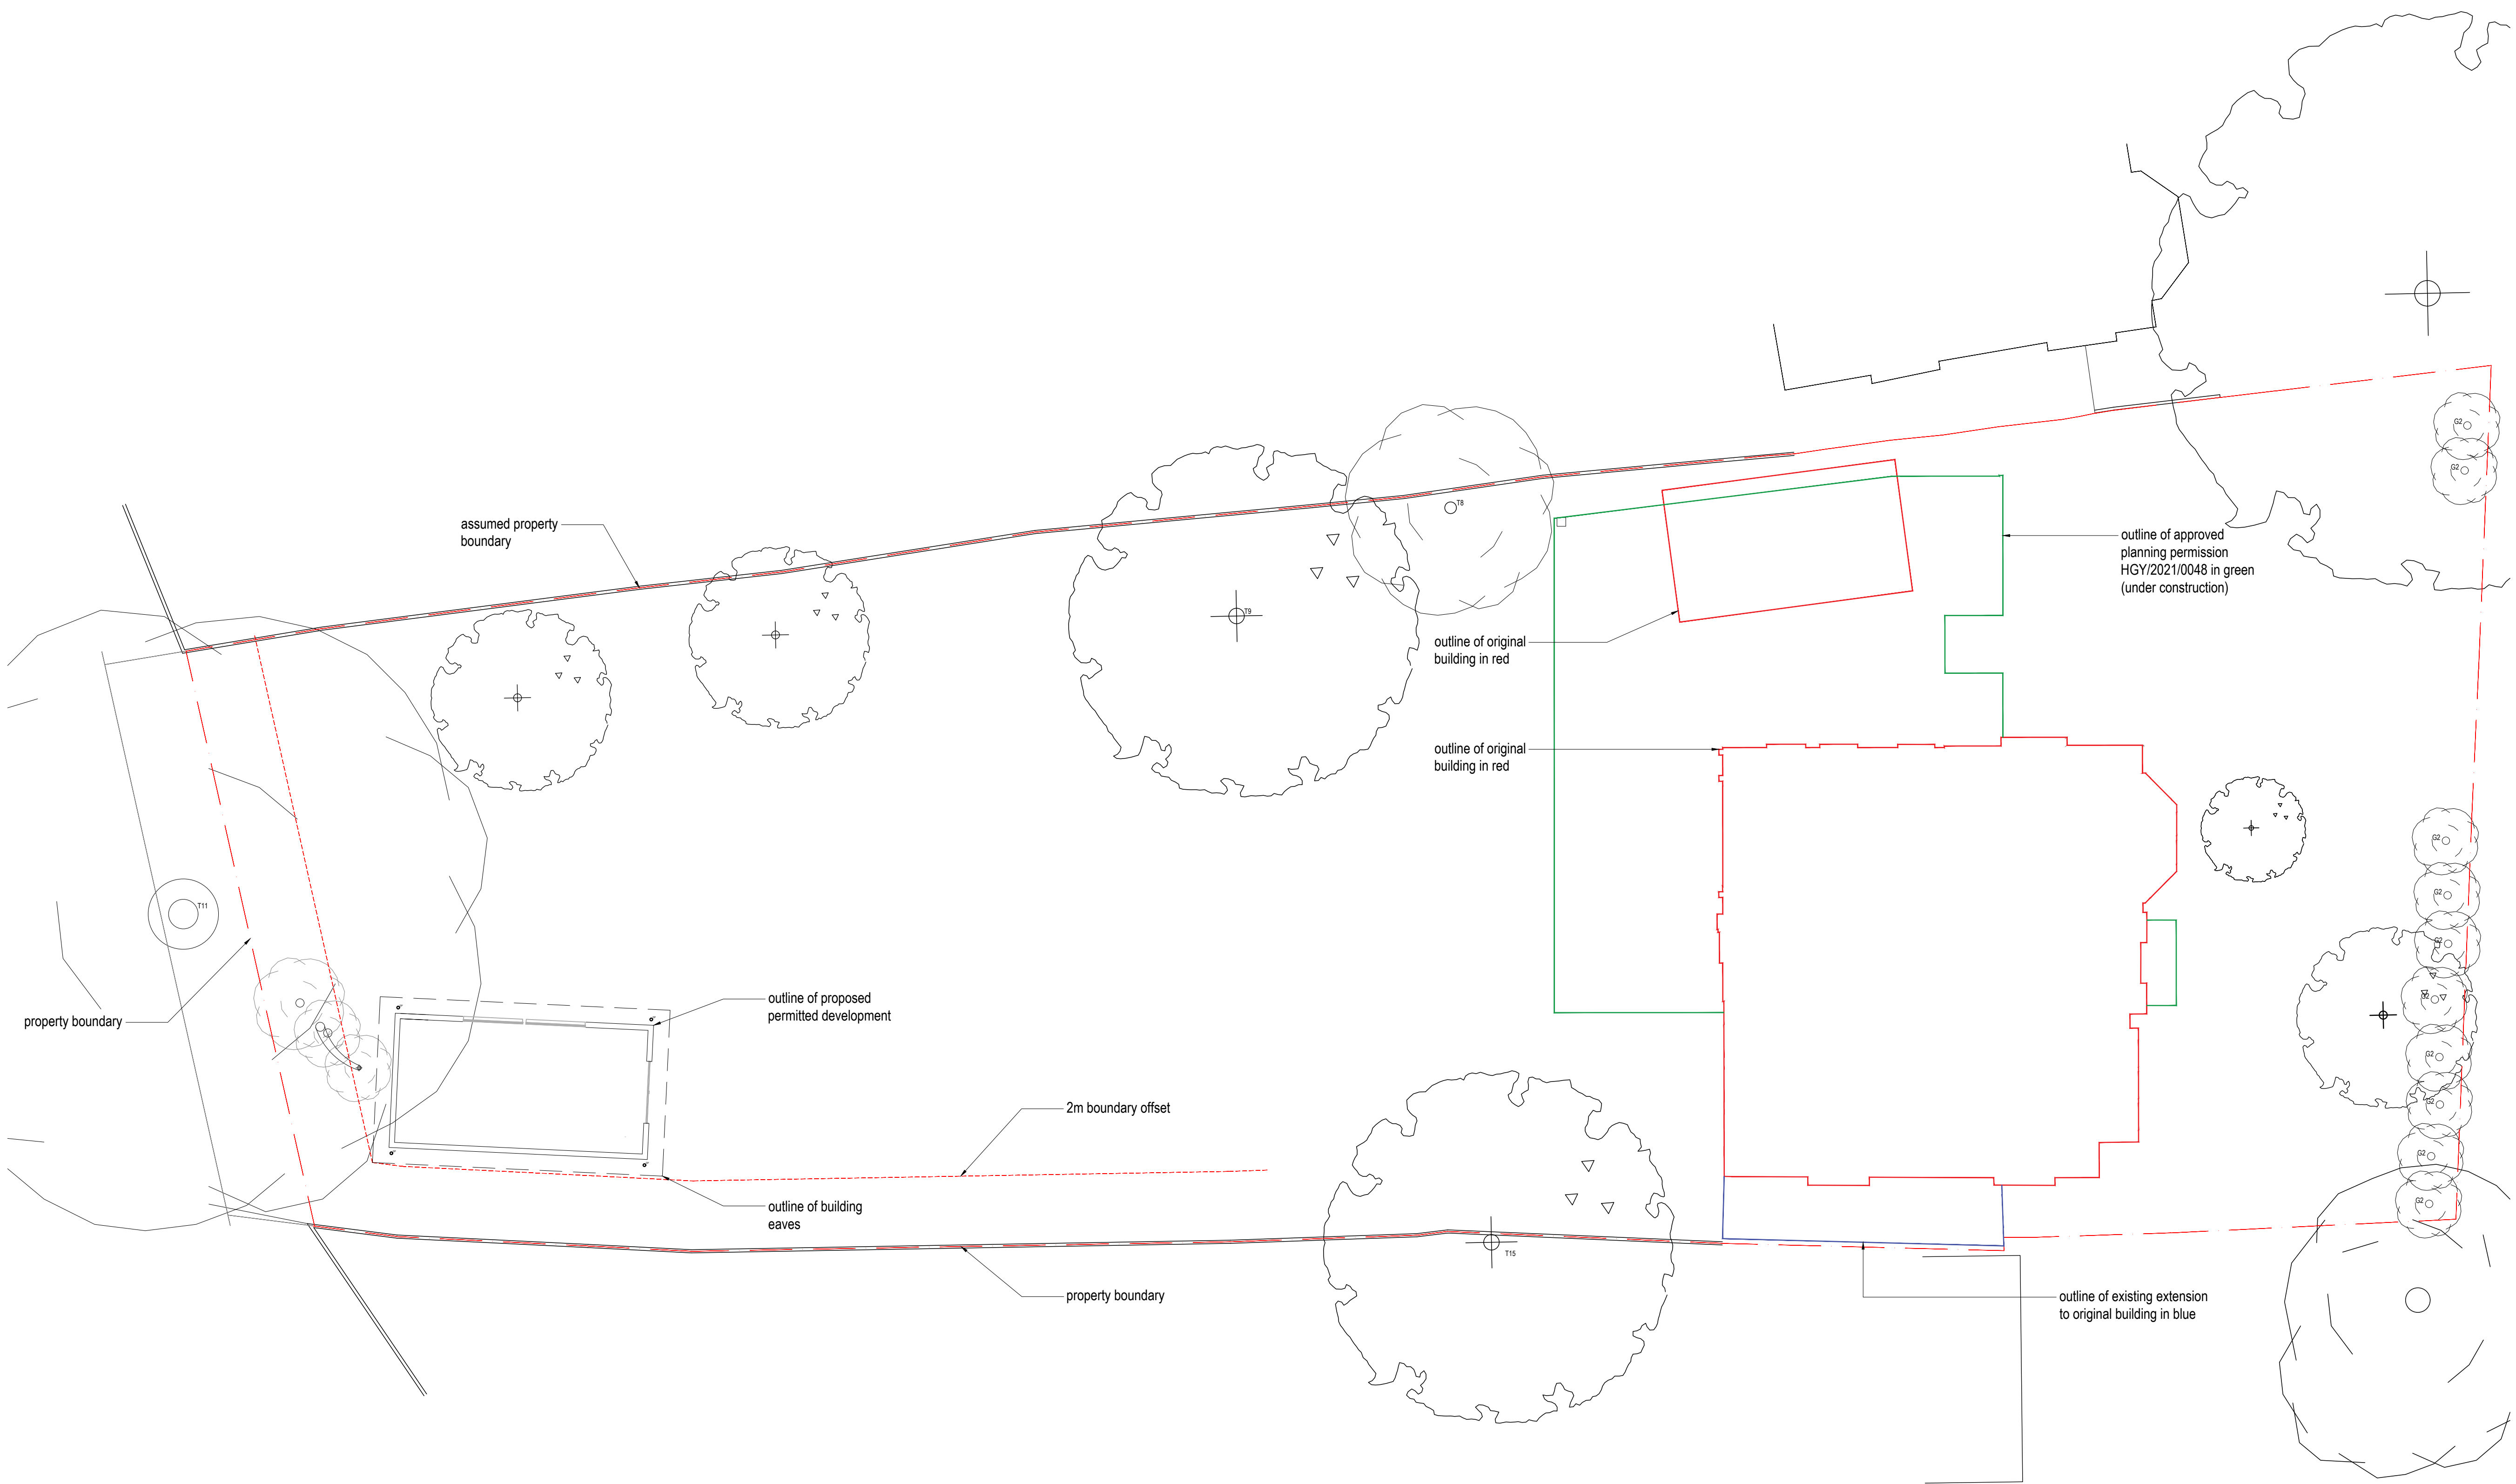


PLANNING ISSUE

 unit d 163-167 bermondsey st london se1 3uw +44 (0) 20 7460 3367 info@mcguinnessarchitects.co.uk	McGUINNESS ARCHITECTS 15 Broadlands Rd, N6 4AE TITLE: GROUND FLOOR PLAN SCALE: 1:100 @ A1, 1:200 @ A3 DATE: AUGUST 2020
--	--

AL(G00)001