


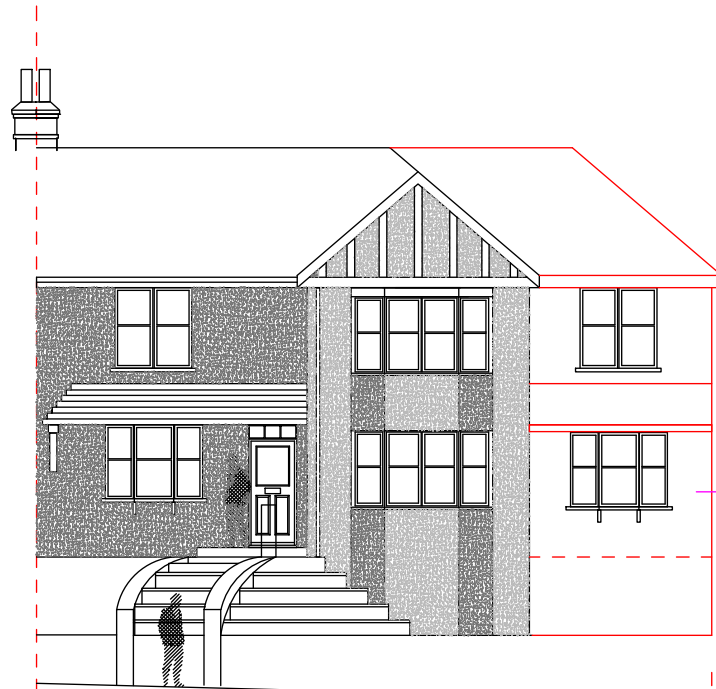


Proposed Front Elevation
Scale 1:100




Proposed Rear Elevation
Scale 1:100




Proposed Side Elevation
Scale 1:100

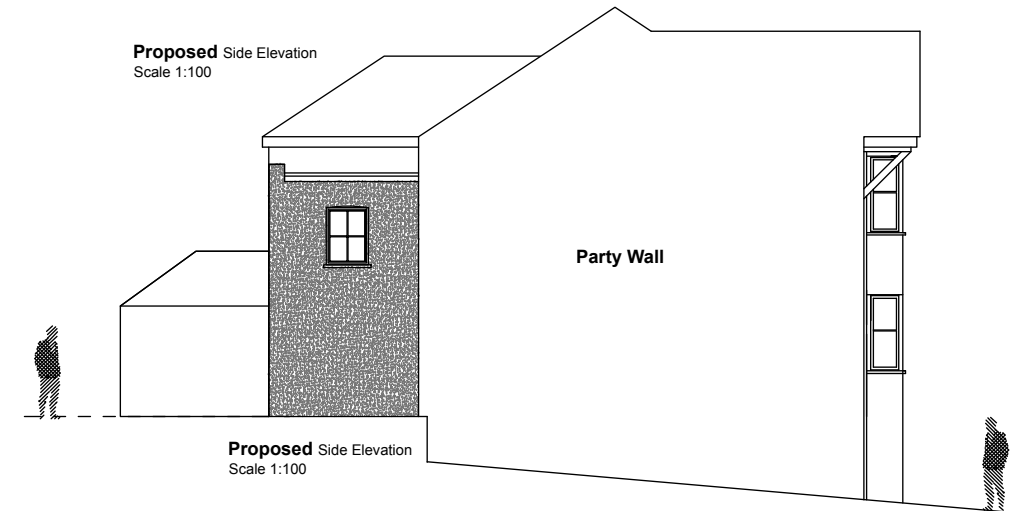


Proposed Side Elevation
Scale 1:100

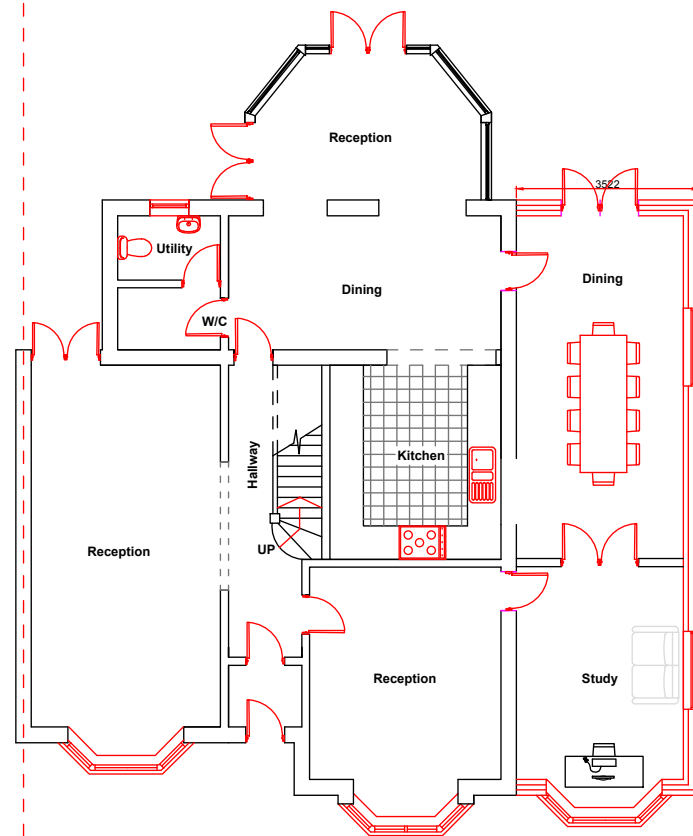

Proposed Ground Floor Plan
Scale 1:100

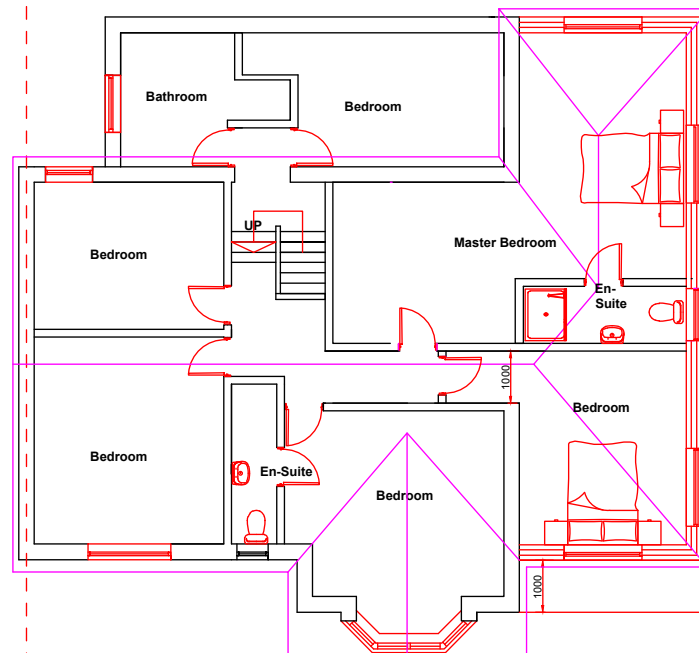

Proposed First Floor Plan
Scale 1:100

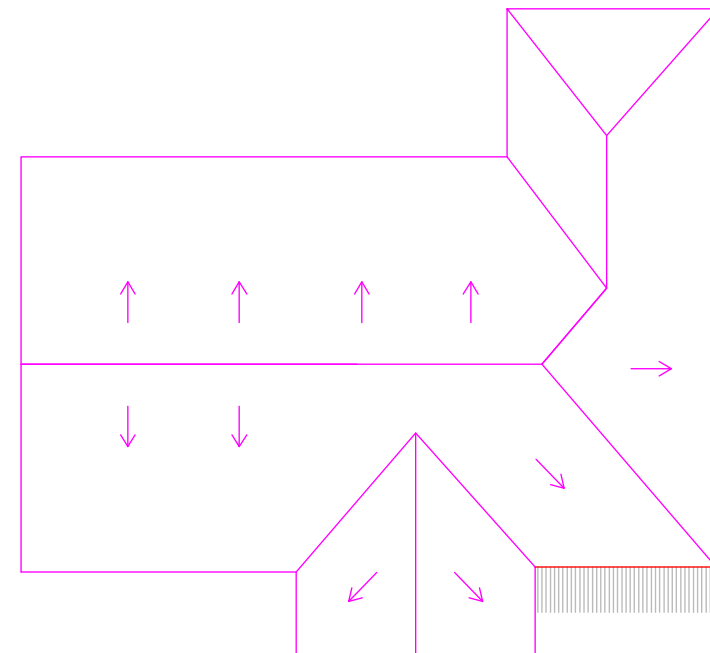

Proposed Roof Plan
Scale 1:100

PLANNING PERMISSION

PROJECT

1:100
@ A3

SCALE BAR
M 1:100

DRAWING

40 cranley gardens N10 3AP

SCALE	DATE	AUTHOR	CHK'D
1:100 @ A3	08-JUNE-2022	abc	de
JOB NO.	DRAWING NO.	REV	
CD0000-00	DRAWING_NO 2	REV	
CLIENT REF			
PROPOSED DRAWINGS			