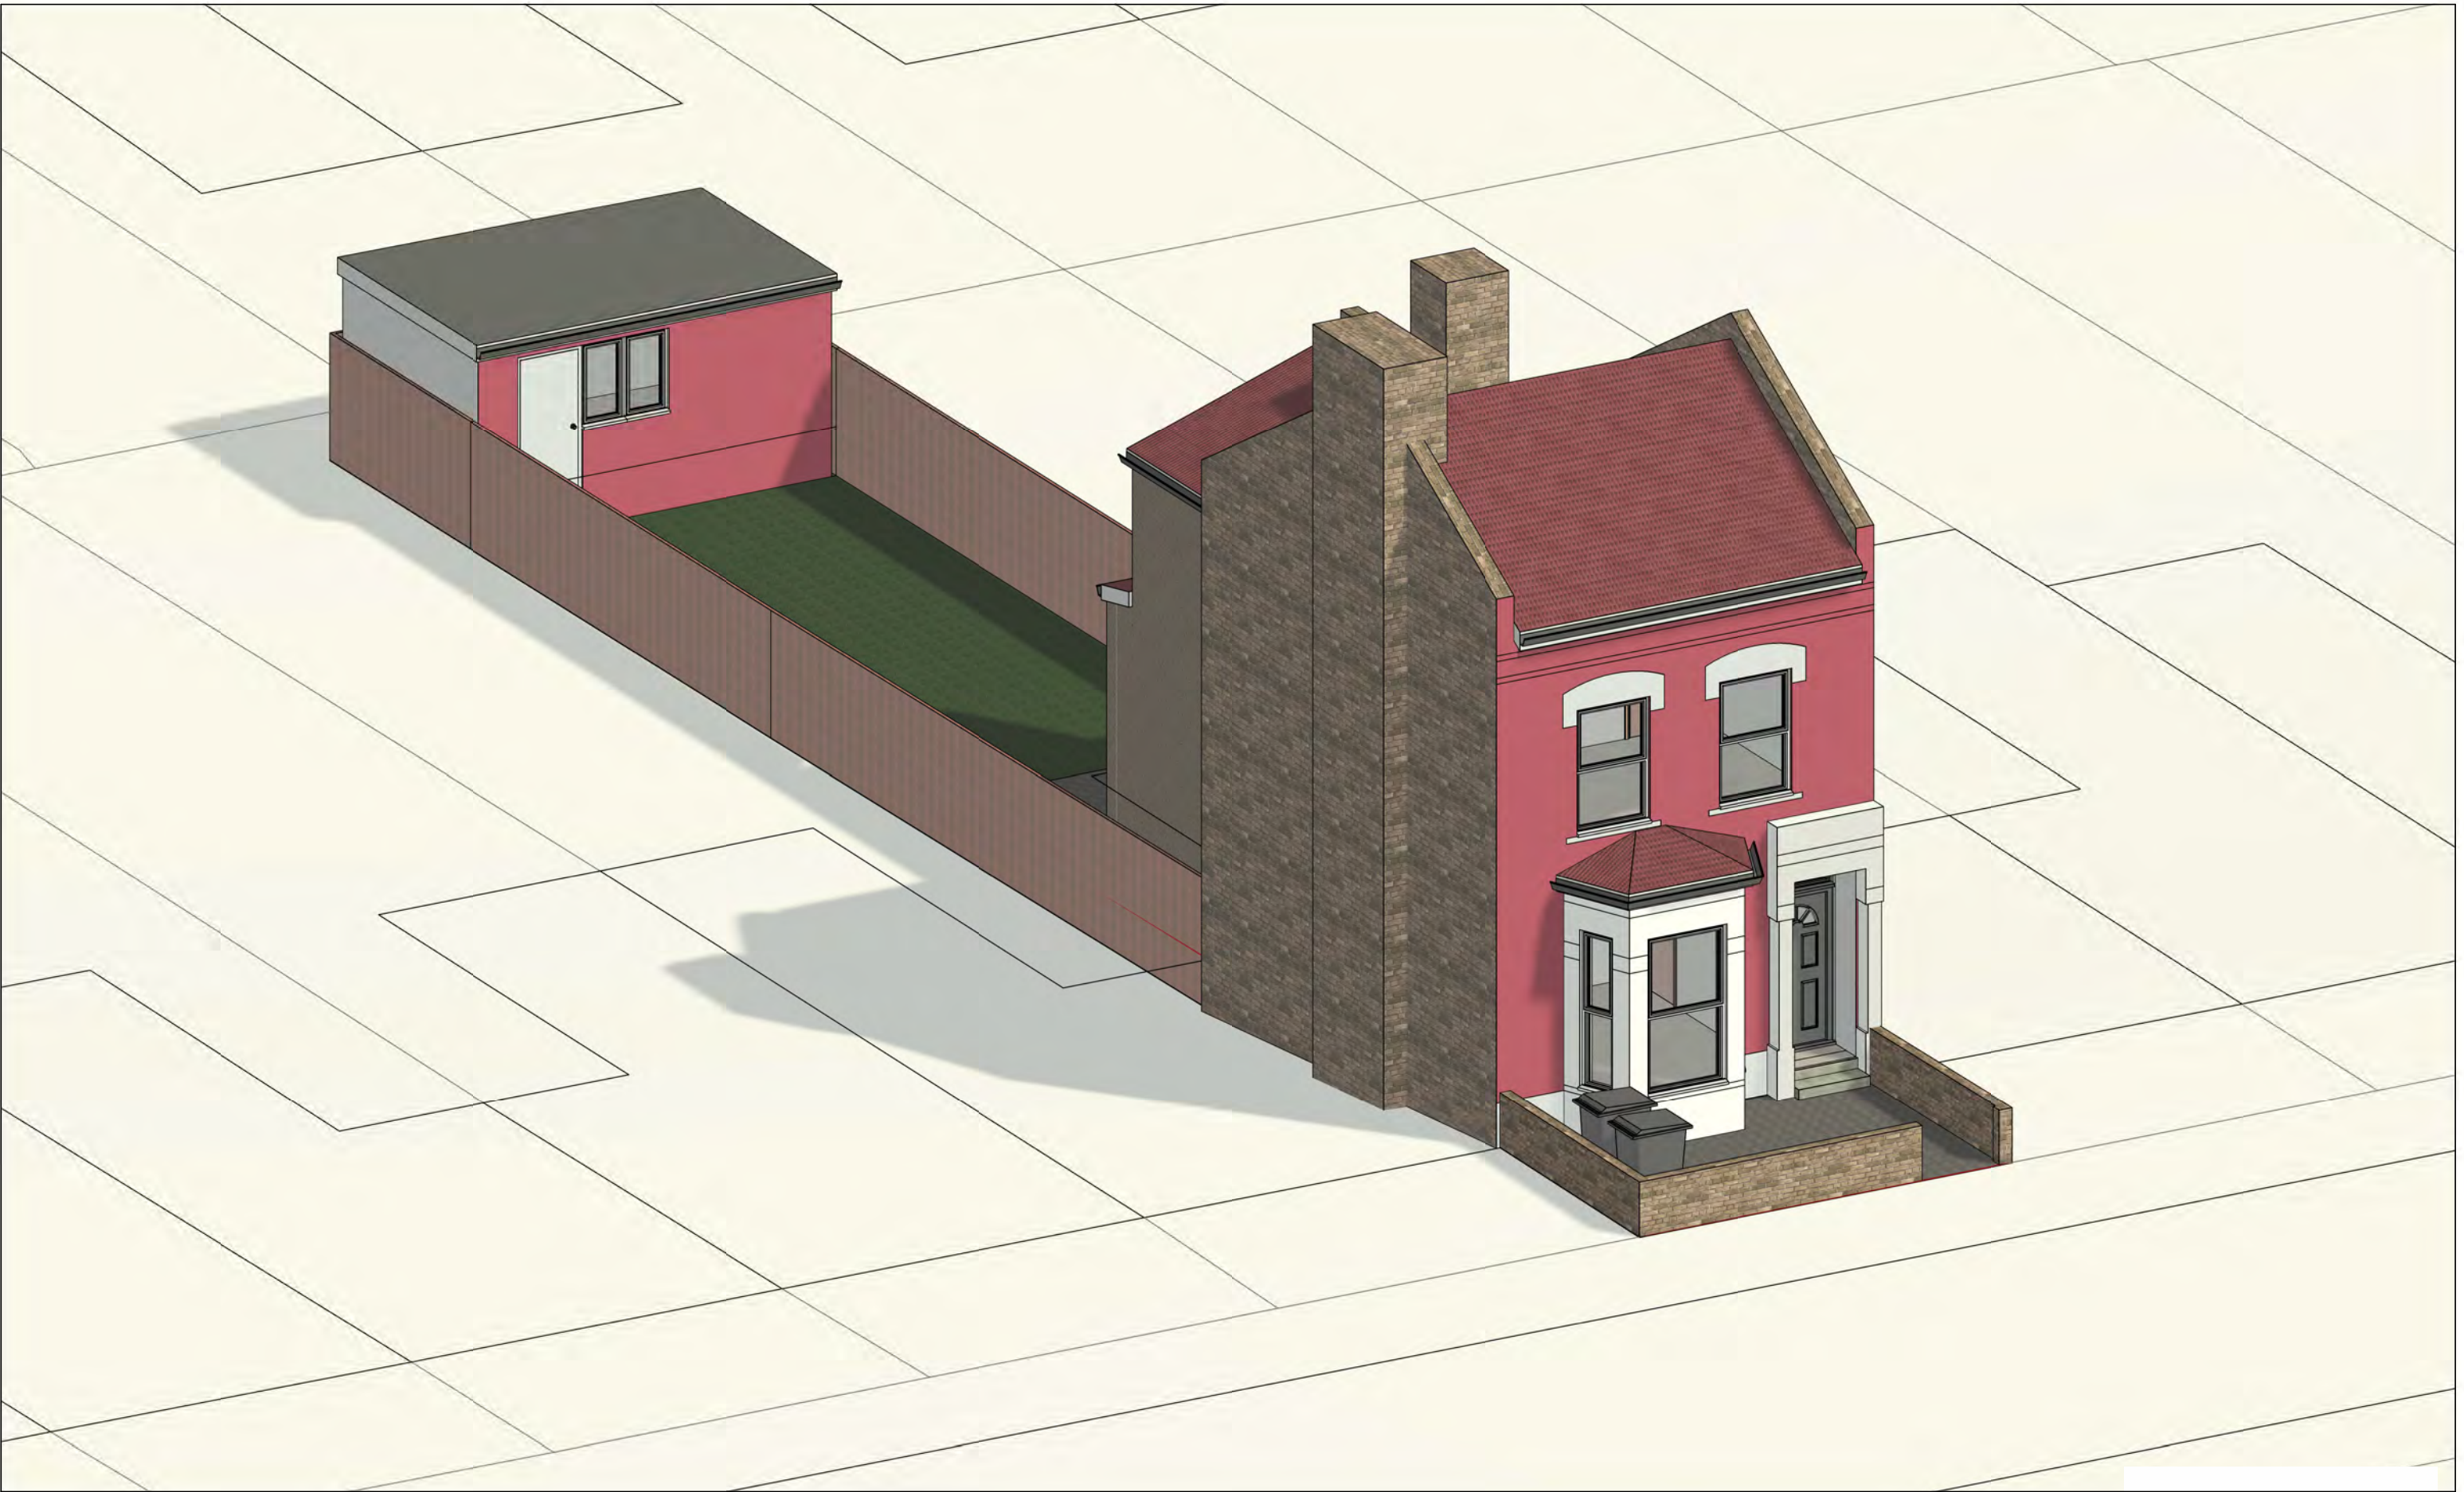


NOTES:
CONTRACTORS MUST VERIFY ALL DIMENSIONS
AT THE
SITE BEFORE COMENCING ANY WORK.
NO CONSTRUCTION WORK BEFORE BUILDING
CONTROL APPROVAL AND STRUCTURAL ENGINEER
CONFIRMATION.
ANY DISCREPANCIES TO BE REPORTED TO
GRIDKUNE.
ALL DRAWINGS ARE TO BE READ IN
CONJUNCTION WITH
ALL RELEVANT DRAWINGS AND
SPECIFICATIONS.

Rev	Description	Date

PROJECT TITLE

54 The Avenue
N17 6TD

Date
February 2023

Project number
6788

Drawing number
PR-E001

DRAWING TITLE

Proposed 3D Front Elevation

CLIENT


Mr Alvine Adams

Scale (@ A3)

Drawn by
Sara





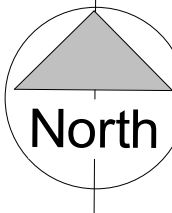

North

NOTES:
CONTRACTORS MUST VERIFY ALL DIMENSIONS AT THE SITE BEFORE COMMENCING ANY WORK.
NO CONSTRUCTION WORK BEFORE BUILDING CONTROL APPROVAL AND STRUCTURAL ENGINEER CONFIRMATION.
ANY DISCREPANCIES TO BE REPORTED TO GRIDKUNE.
ALL DRAWINGS ARE TO BE READ IN CONJUNCTION WITH ALL RELEVANT DRAWINGS AND SPECIFICATIONS.

Rev	Description	Date

PROJECT TITLE

54 The Avenue
N17 6TD

Date

February 2023

Project number

6788

Drawing number

PR-E002

DRAWING TITLE

Proposed 3D Rear Elevation

CLIENT

Mr Alvine Adams

Scale (@ A3)

Drawn by

Sara





PLANNING SERVICES



1 Front Elevation
1 : 100

2 Rear Elevation
1 : 100

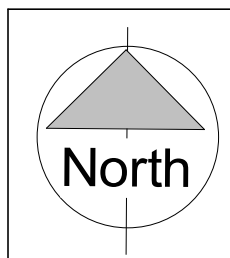 

NOTES:
CONTRACTORS MUST VERIFY ALL DIMENSIONS AT THE SITE BEFORE COMMENCING ANY WORK.
NO CONSTRUCTION WORK BEFORE BUILDING CONTROL APPROVAL AND STRUCTURAL ENGINEER CONFIRMATION.
ANY DISCREPANCIES TO BE REPORTED TO GRIDKUNE.
ALL DRAWINGS ARE TO BE READ IN CONJUNCTION WITH ALL RELEVANT DRAWINGS AND SPECIFICATIONS.

Rev	Description	Date


PROJECT TITLE		
54 The Avenue N17 6TD		
Date	Project number	Drawing number
February 2023	6788	PR-E003

DRAWING TITLE	
Proposed Front and Rear Elevations	
CLIENT	
Mr Alvine Adams	
Scale (@ A3)	Drawn by
1 : 100	Sara





1 Side Elevation
1 : 100

 


NOTES:
CONTRACTORS MUST VERIFY ALL DIMENSIONS AT THE SITE BEFORE COMMENCING ANY WORK.
NO CONSTRUCTION WORK BEFORE BUILDING CONTROL APPROVAL AND STRUCTURAL ENGINEER CONFIRMATION.
ANY DISCREPANCIES TO BE REPORTED TO GRIDKUNE.
ALL DRAWINGS ARE TO BE READ IN CONJUNCTION WITH ALL RELEVANT DRAWINGS AND SPECIFICATIONS.


Rev	Description	Date

PROJECT TITLE		
54 The Avenue N17 6TD		
Date	Project number	Drawing number
February 2023	6788	PR-E004

DRAWING TITLE	
Proposed Side Elevation	
CLIENT	
Mr Alvine Adams	
Scale (@ A3)	Drawn by
1 : 100	Sara

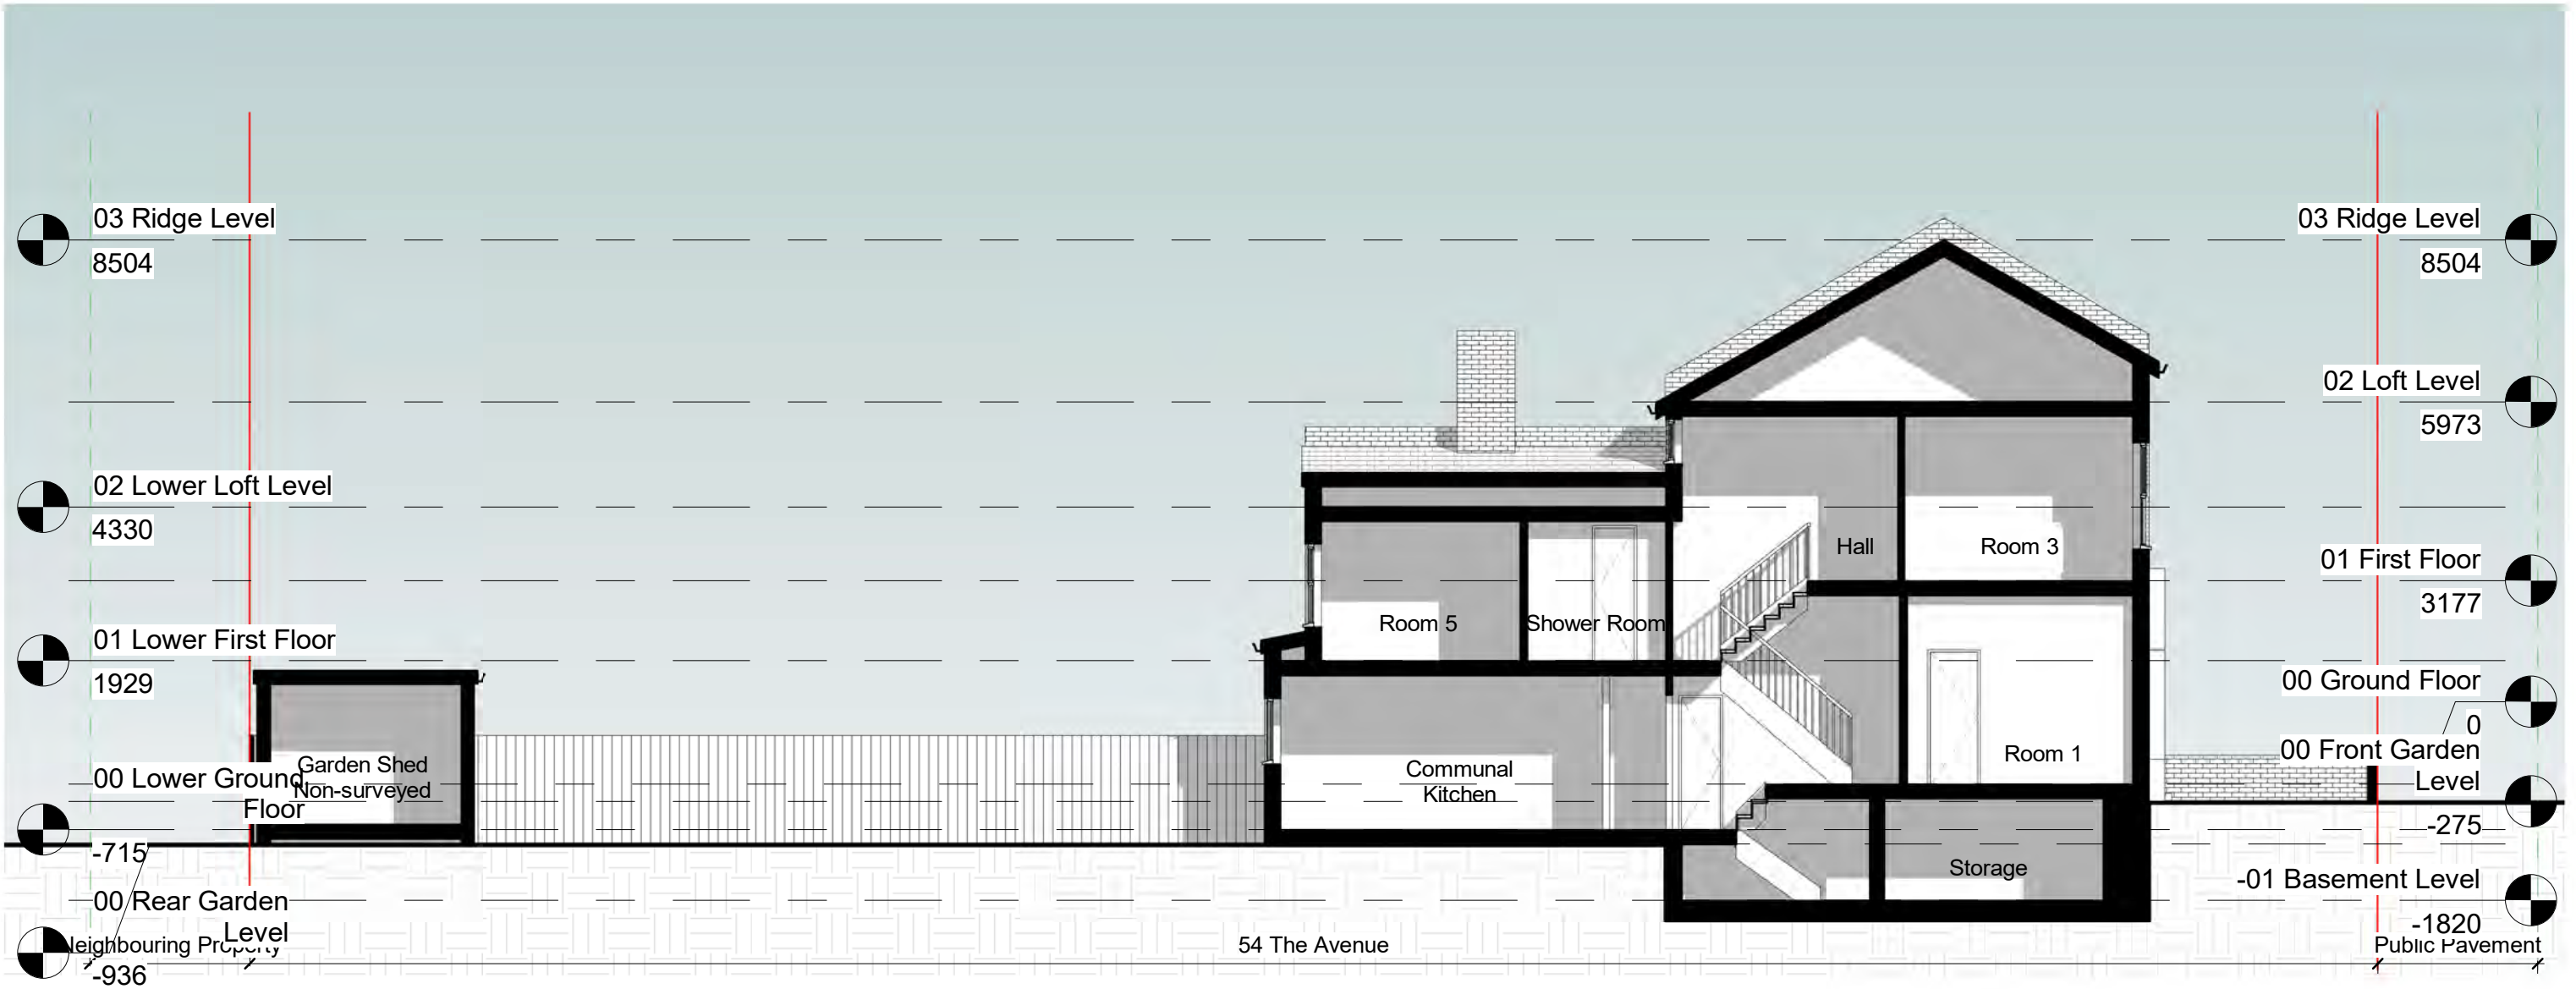

1 Section AA
1 : 100

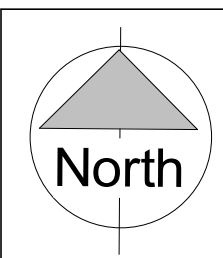

NOTES:
CONTRACTORS MUST VERIFY ALL DIMENSIONS AT THE SITE BEFORE COMMENCING ANY WORK.
NO CONSTRUCTION WORK BEFORE BUILDING CONTROL APPROVAL AND STRUCTURAL ENGINEER CONFIRMATION.
ANY DISCREPANCIES TO BE REPORTED TO GRIDKUNE.
ALL DRAWINGS ARE TO BE READ IN CONJUNCTION WITH ALL RELEVANT DRAWINGS AND SPECIFICATIONS.

Rev	Description	Date




PROJECT TITLE 54 The Avenue N17 6TD		
Date February 2023	Project number 6788	Drawing number PR-S001

DRAWING TITLE Proposed Section	
CLIENT Mr Alvine Adams	
Scale (@ A3) 1 : 100	Drawn by Sara



THE

58

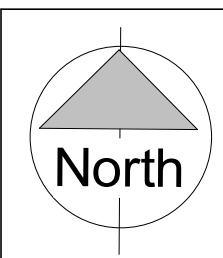 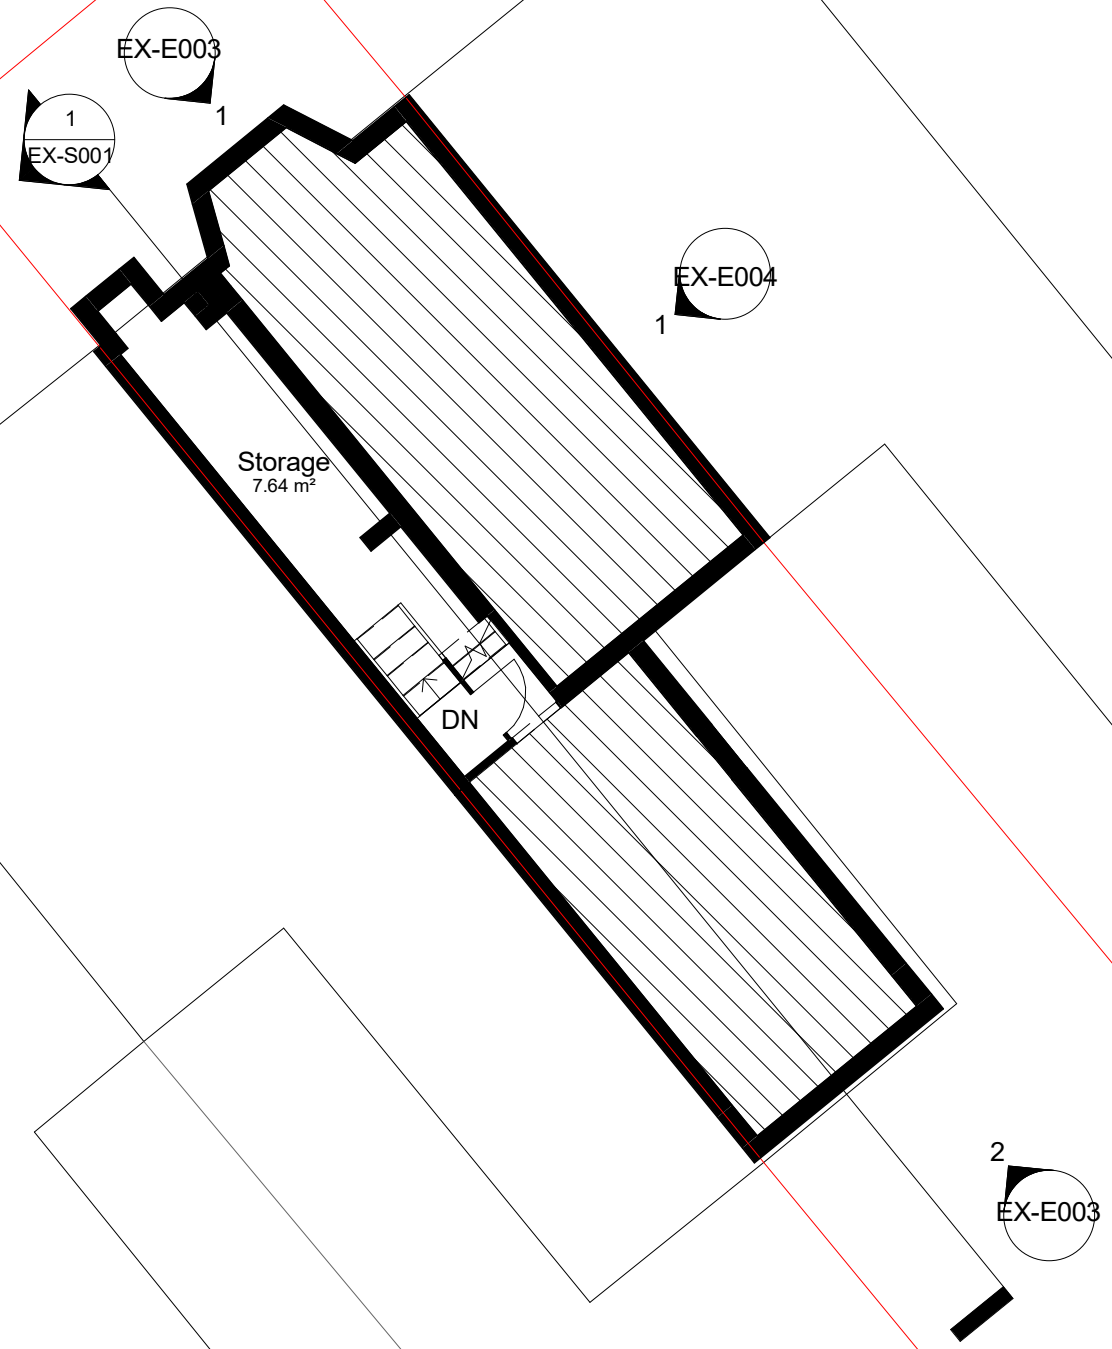

NOTES:
CONTRACTORS MUST VERIFY ALL DIMENSIONS AT THE SITE BEFORE COMENCING ANY WORK.
NO CONSTRUCTION WORK BEFORE BUILDING CONTROL APPROVAL AND STRUCTURAL ENGINEER CONFIRMATION.
ANY DISCREPANCIES TO BE REPORTED TO GRIDKUNE.
ALL DRAWINGS ARE TO BE READ IN CONJUNCTION WITH ALL RELEVANT DRAWINGS AND SPECIFICATIONS.

Rev	Description	Date




PROJECT TITLE		
54 The Avenue N17 6TD		
Date	Project number	Drawing number
February 2023	6788	PR-P001

DRAWING TITLE	
Proposed Basement Floor Plan	
CLIENT	
Mr Alvine Adams	
Scale (@ A3)	Drawn by
1 : 100	Sara



THE

54

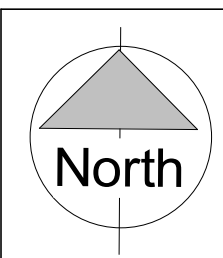 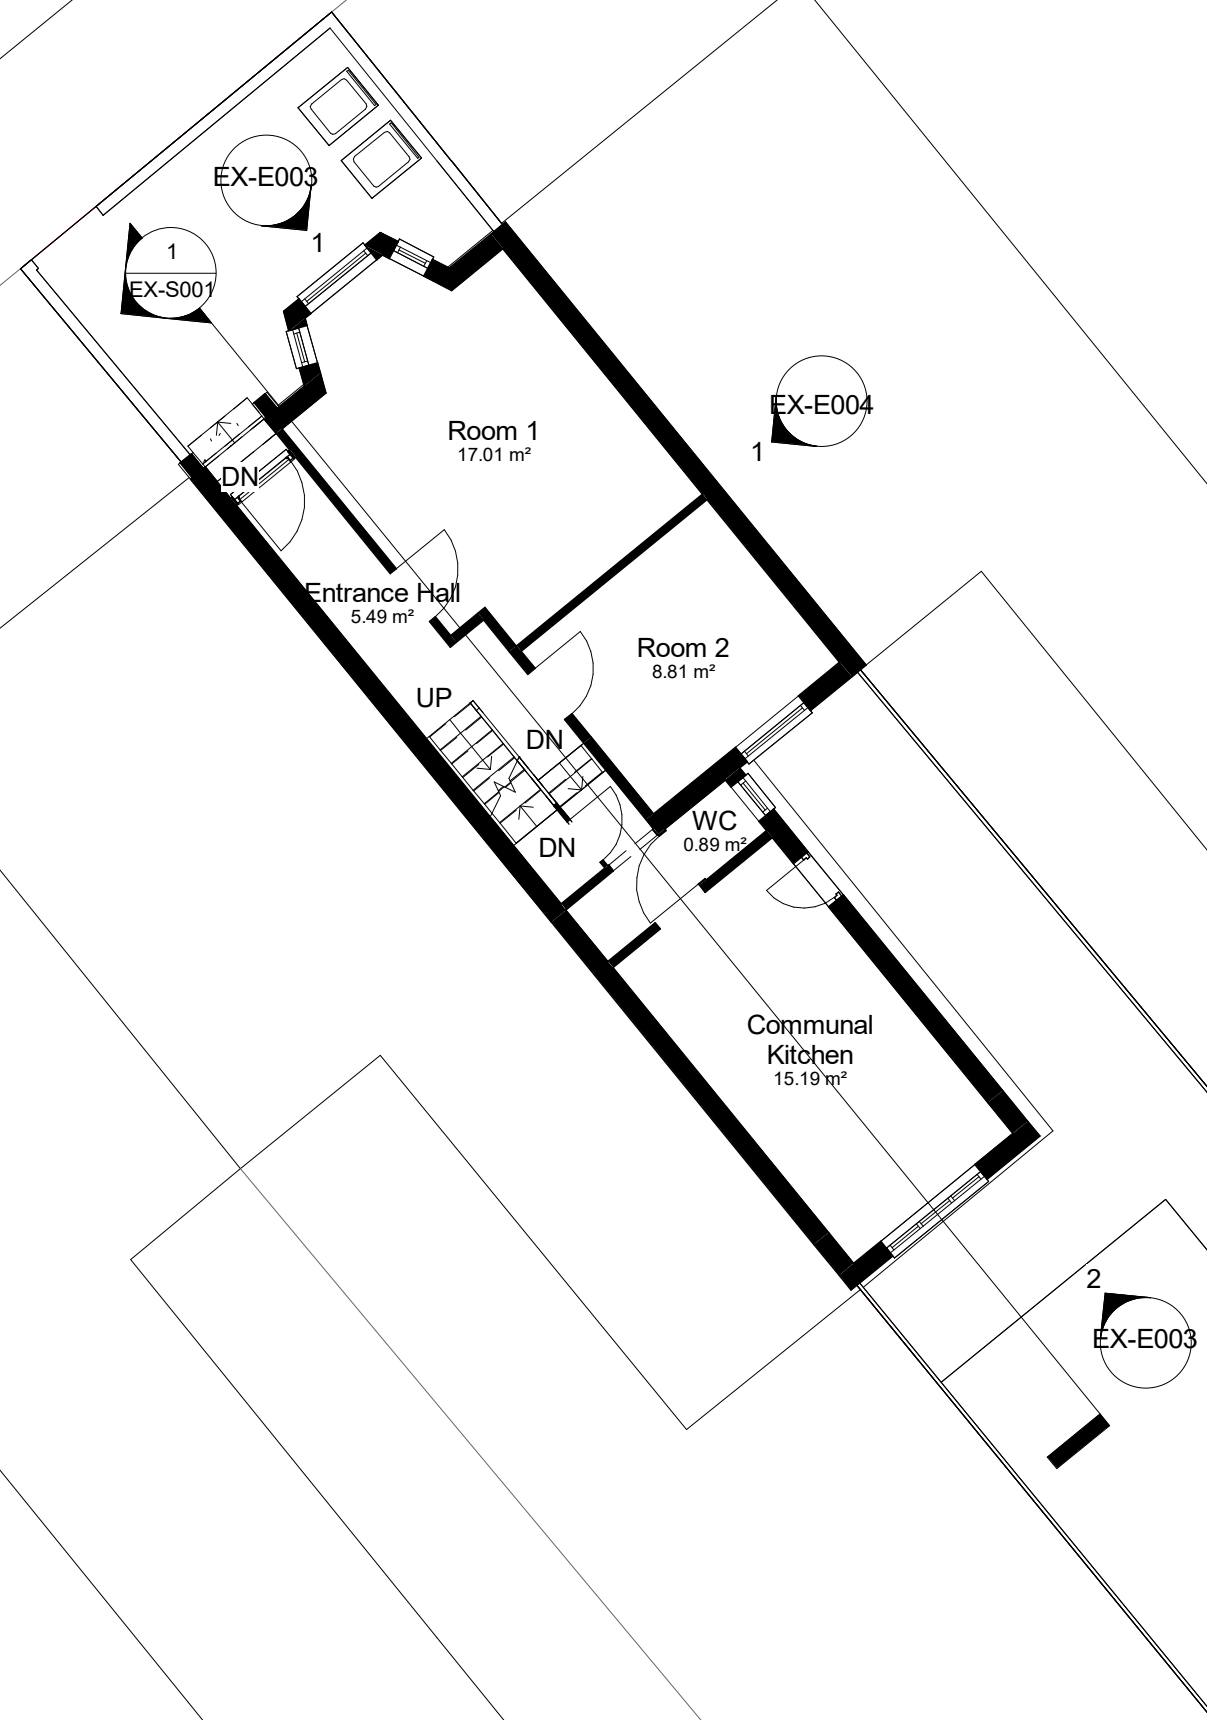

NOTES:
CONTRACTORS MUST VERIFY ALL DIMENSIONS AT THE SITE BEFORE COMENCING ANY WORK.
NO CONSTRUCTION WORK BEFORE BUILDING CONTROL APPROVAL AND STRUCTURAL ENGINEER CONFIRMATION.
ANY DISCREPANCIES TO BE REPORTED TO GRIDKUNE.
ALL DRAWINGS ARE TO BE READ IN CONJUNCTION WITH ALL RELEVANT DRAWINGS AND SPECIFICATIONS.

Rev	Description	Date



PROJECT TITLE		
54 The Avenue N17 6TD		
Date	Project number	Drawing number
February 2023	6788	PR-P002

DRAWING TITLE	
Proposed Ground Floor Plan	
CLIENT	
Mr Alvine Adams	
Scale (@ A3)	Drawn by
1 : 100	Sara



THE

54

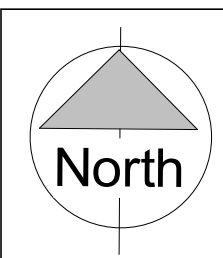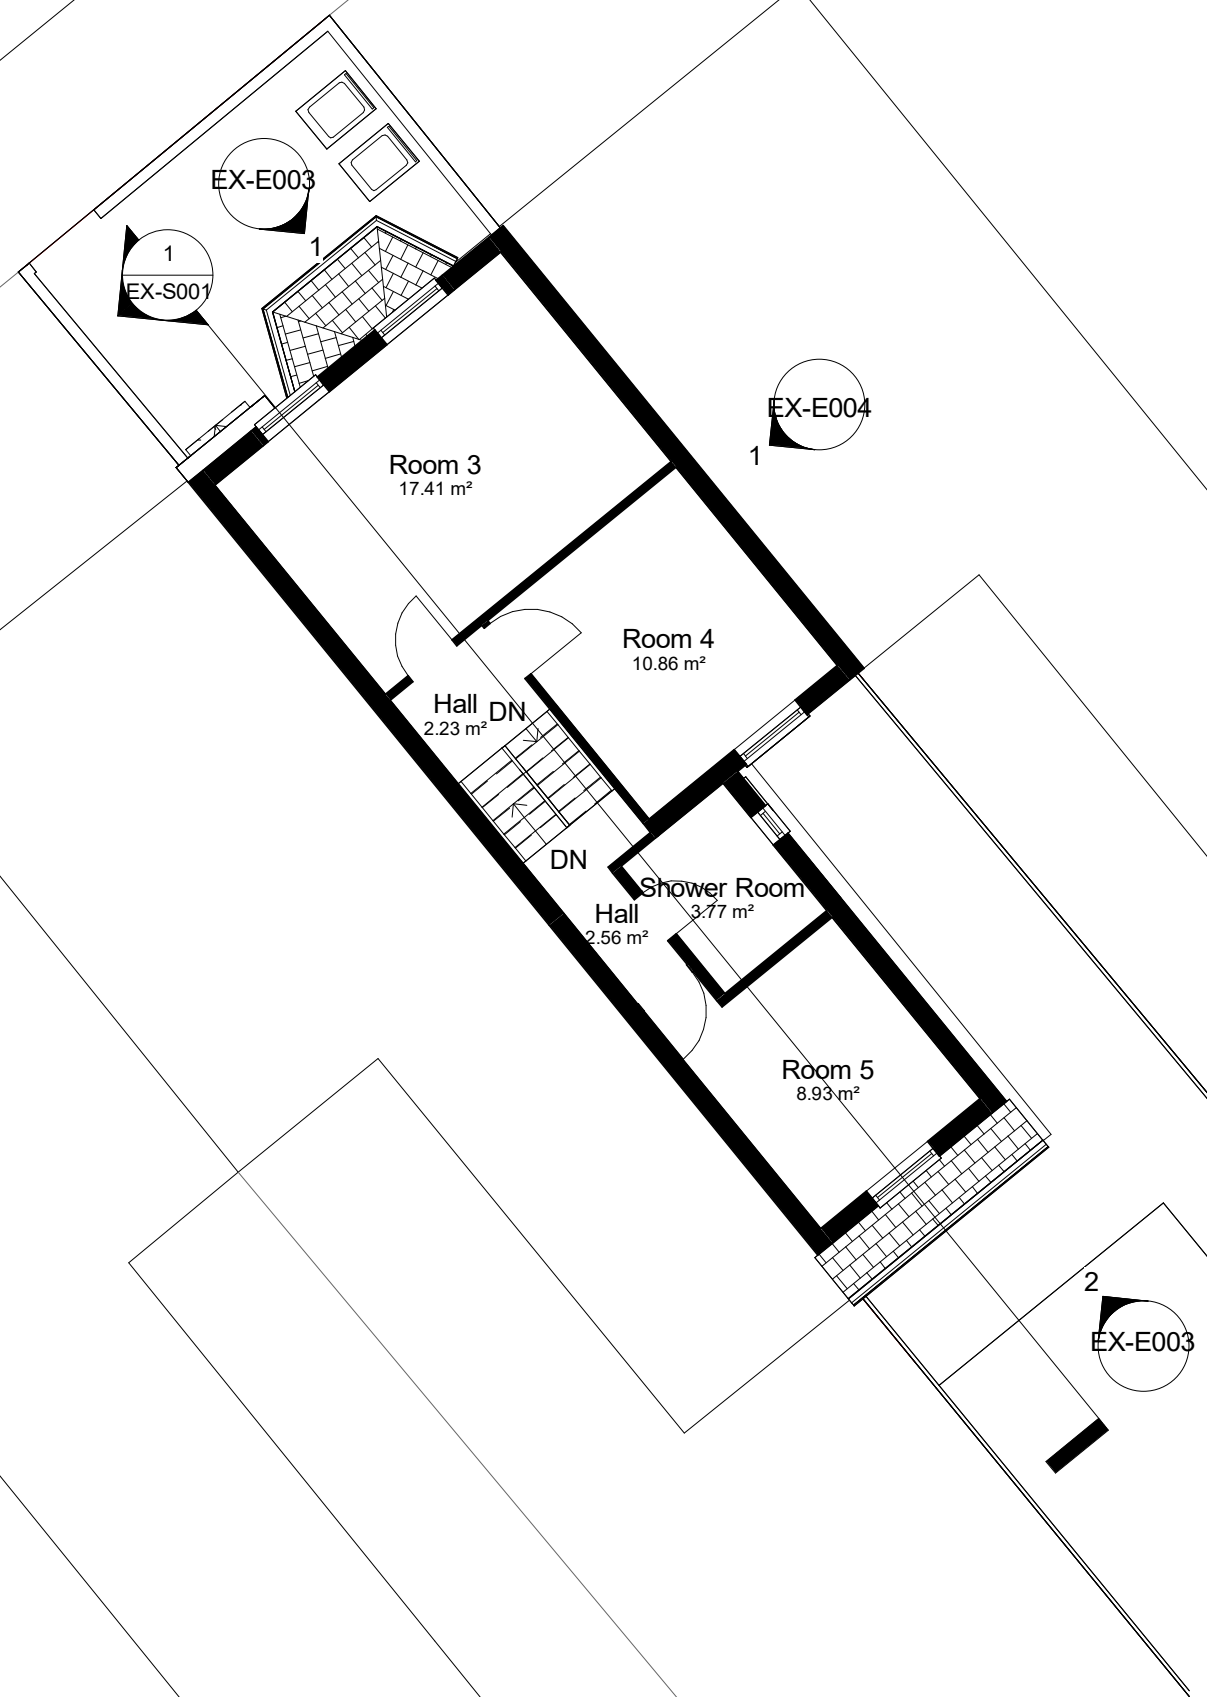

NOTES:
CONTRACTORS MUST VERIFY ALL DIMENSIONS AT THE SITE BEFORE COMENCING ANY WORK.
NO CONSTRUCTION WORK BEFORE BUILDING CONTROL APPROVAL AND STRUCTURAL ENGINEER CONFIRMATION.
ANY DISCREPANCIES TO BE REPORTED TO GRIDKUNE.
ALL DRAWINGS ARE TO BE READ IN CONJUNCTION WITH ALL RELEVANT DRAWINGS AND SPECIFICATIONS.

Rev	Description	Date




PROJECT TITLE		
54 The Avenue N17 6TD		
Date	Project number	Drawing number
February 2023	6788	PR-P003

DRAWING TITLE	
Proposed First Floor Plan	
CLIENT	
Mr Alvine Adams	
Scale (@ A3)	Drawn by
1 : 100	Sara



THE

58

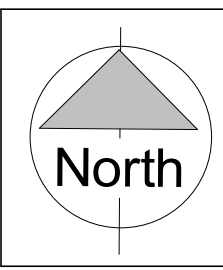 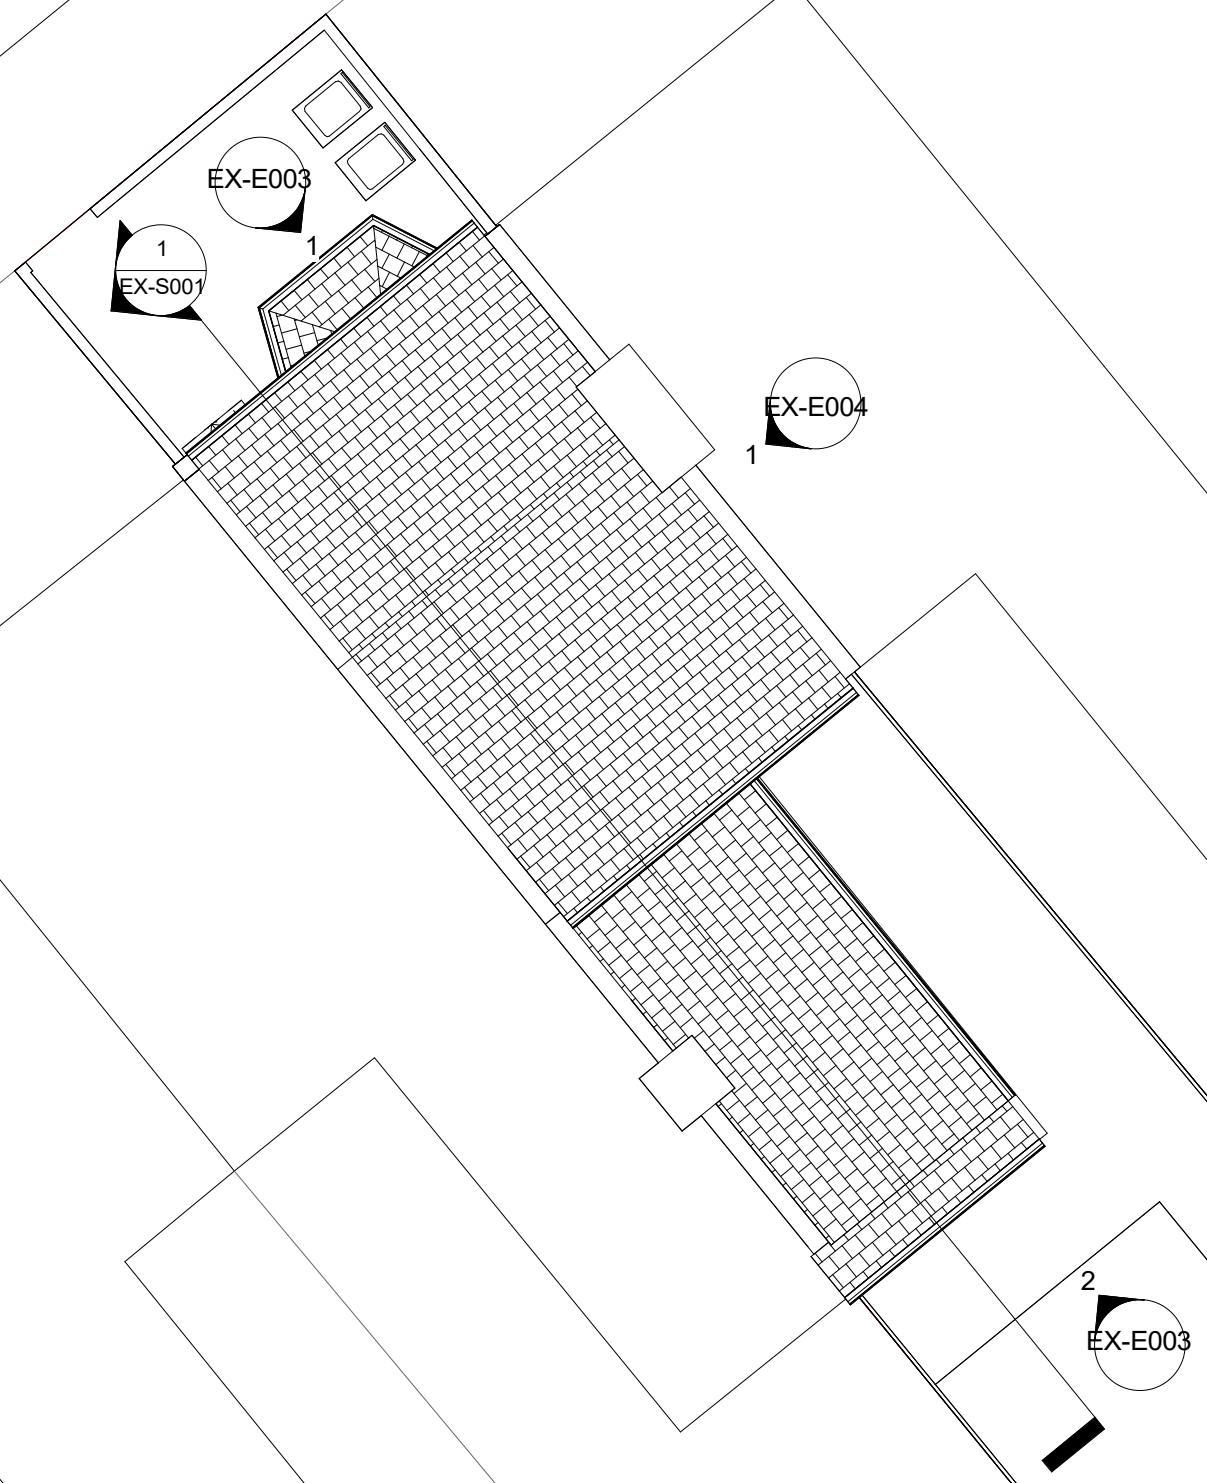

NOTES:
CONTRACTORS MUST VERIFY ALL DIMENSIONS AT THE SITE BEFORE COMENCING ANY WORK.
NO CONSTRUCTION WORK BEFORE BUILDING CONTROL APPROVAL AND STRUCTURAL ENGINEER CONFIRMATION.
ANY DISCREPANCIES TO BE REPORTED TO GRIDKUNE.
ALL DRAWINGS ARE TO BE READ IN CONJUNCTION WITH ALL RELEVANT DRAWINGS AND SPECIFICATIONS.

Rev	Description	Date

PROJECT TITLE		
54 The Avenue N17 6TD		
Date	Project number	Drawing number
February 2023	6788	PR-P004

DRAWING TITLE	
Proposed Roof Plan	
CLIENT	
Mr Alvine Adams	
Scale (@ A3)	Drawn by
1 : 100	Sara






1 OS Map
1 : 1250


0 25m 50m 100m

 Property Boundary

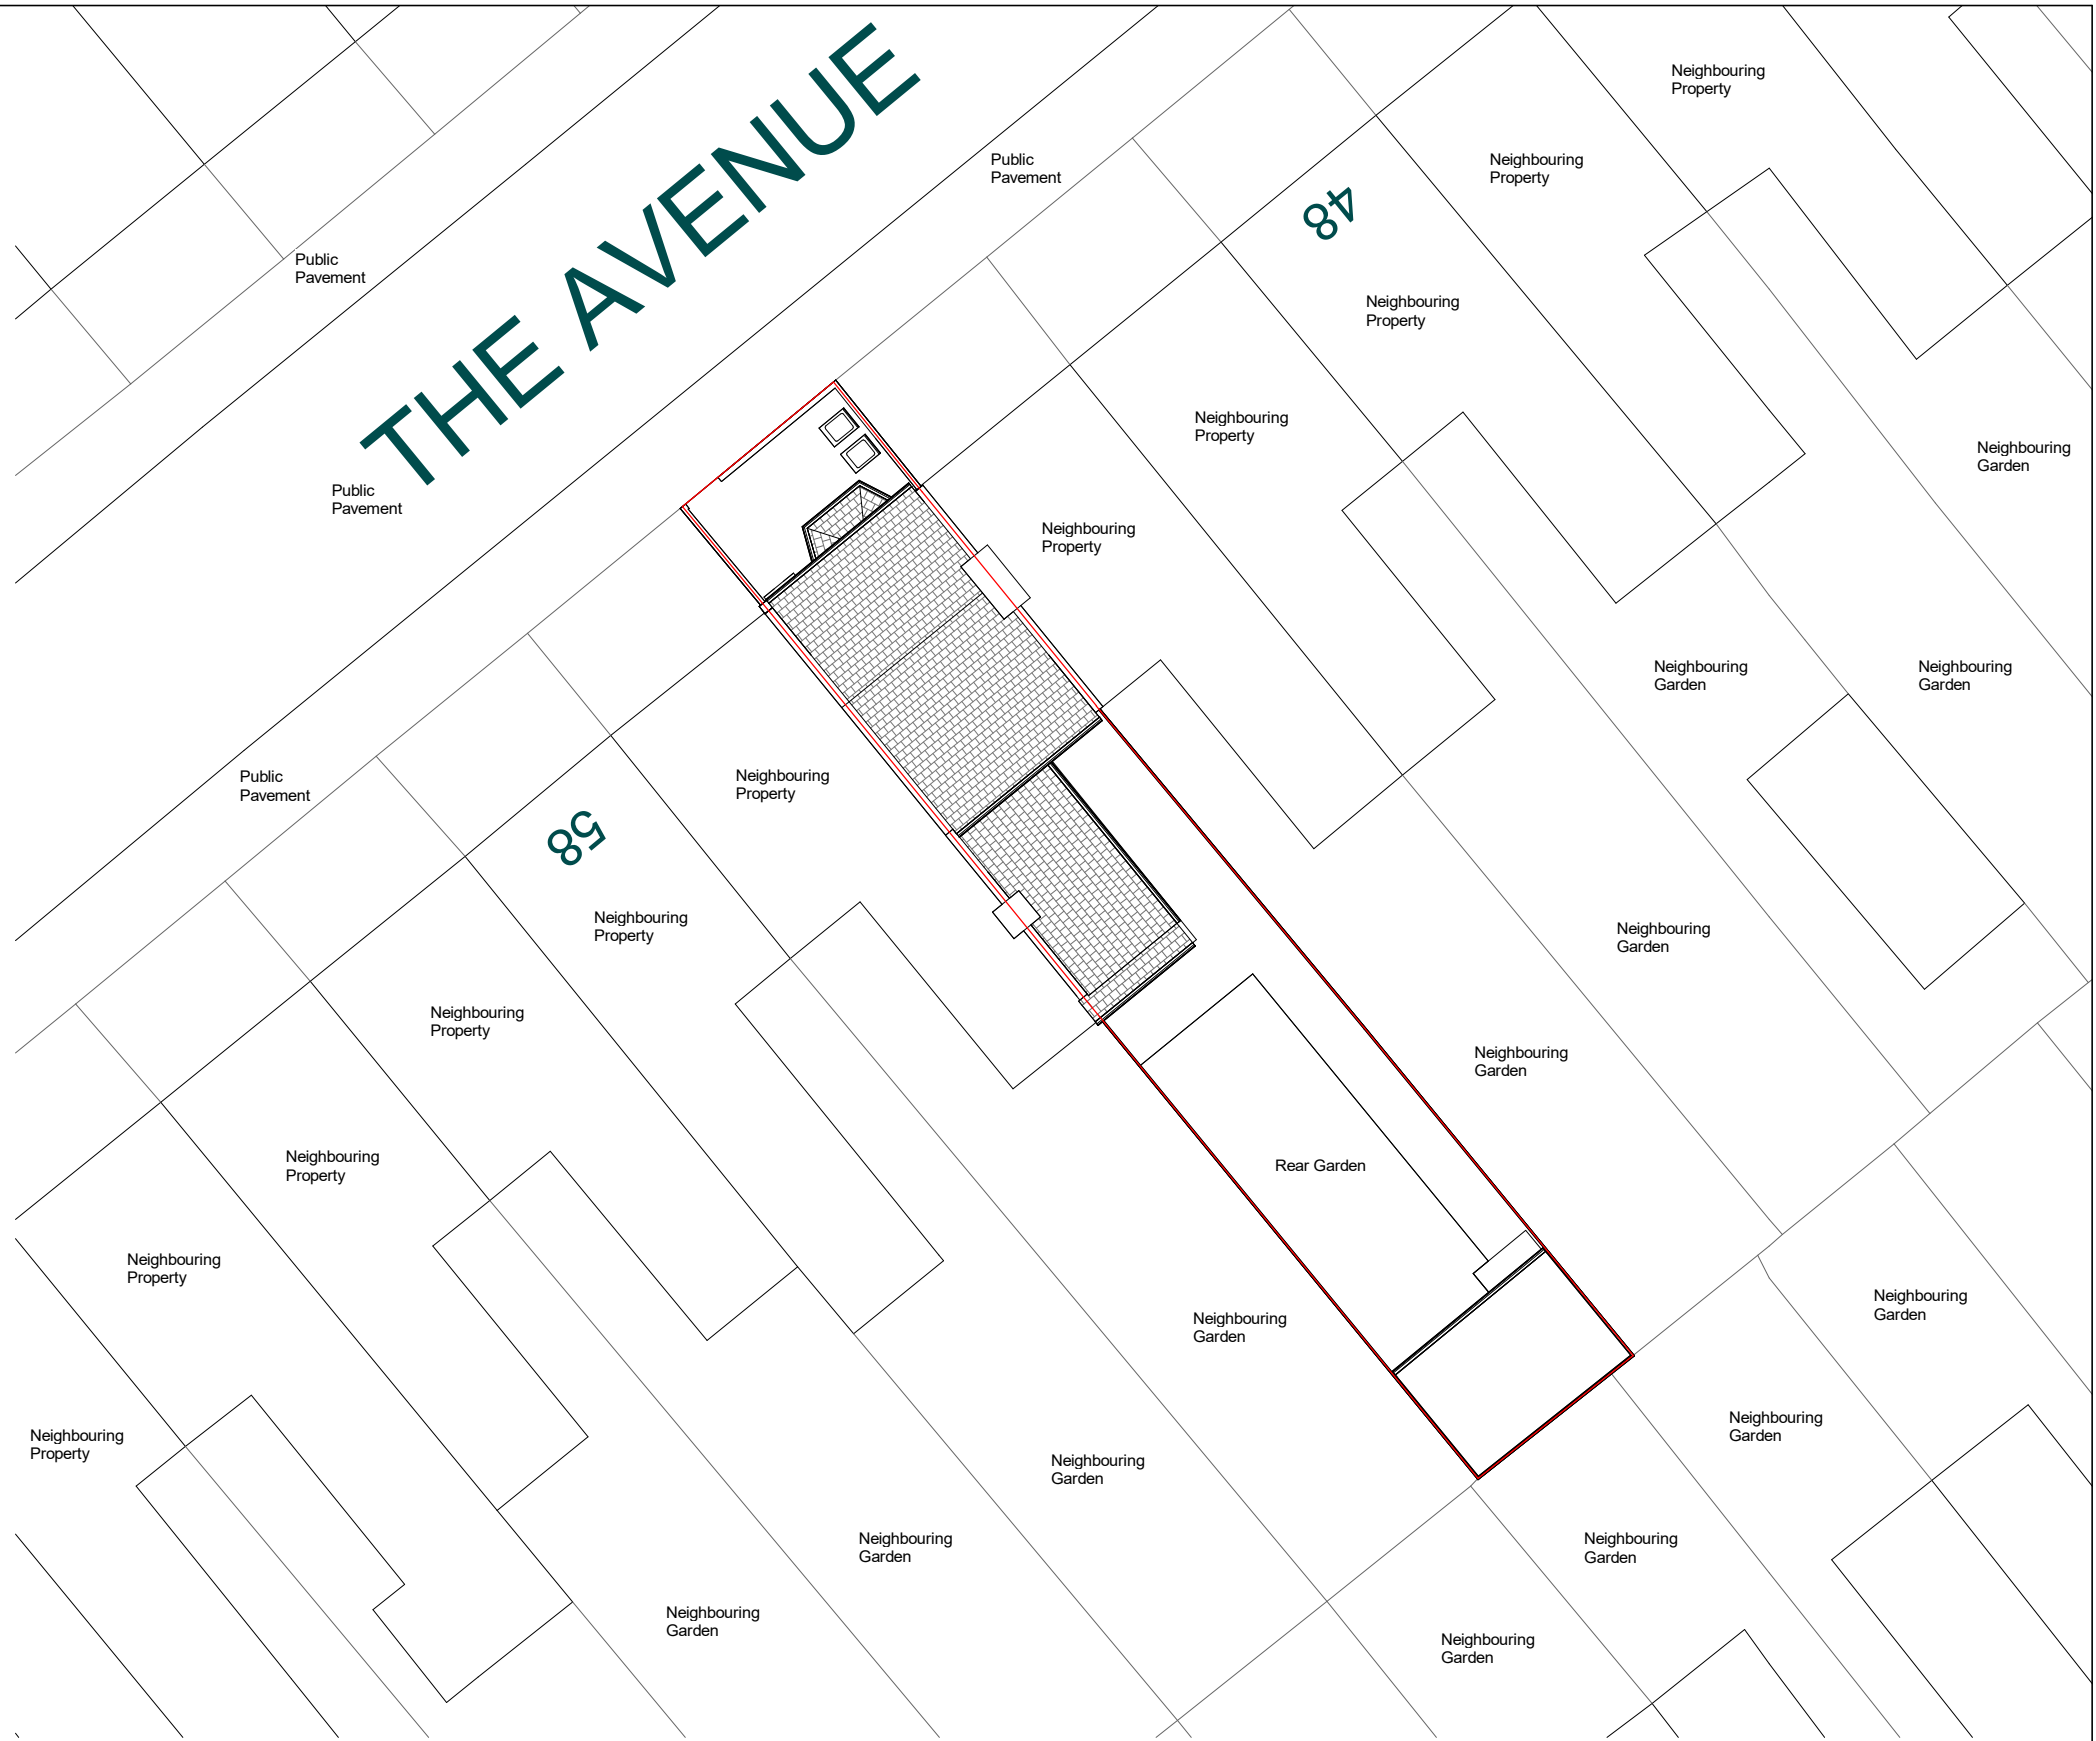

2 Location Plan
1 : 200

0 1m 5m 10m 20m

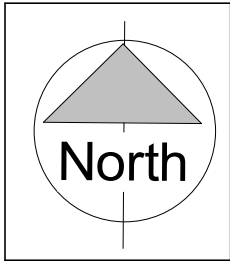

NOTES:
CONTRACTORS MUST VERIFY ALL DIMENSIONS AT THE SITE BEFORE COMMENCING ANY WORK.
NO CONSTRUCTION WORK BEFORE BUILDING CONTROL APPROVAL AND STRUCTURAL ENGINEER CONFIRMATION.
ANY DISCREPANCIES TO BE REPORTED TO GRIDKUNE.
ALL DRAWINGS ARE TO BE READ IN CONJUNCTION WITH ALL RELEVANT DRAWINGS AND SPECIFICATIONS.

Rev	Description	Date

PROJECT TITLE		
54 The Avenue N17 6TD		
Date	Project number	Drawing number
February 2023	6788	PR-L001

DRAWING TITLE	
Proposed OS Map and Location Plan	
CLIENT	
Mr Alvine Adams	
Scale (@ A3)	Drawn by
As indicated	Sara

