


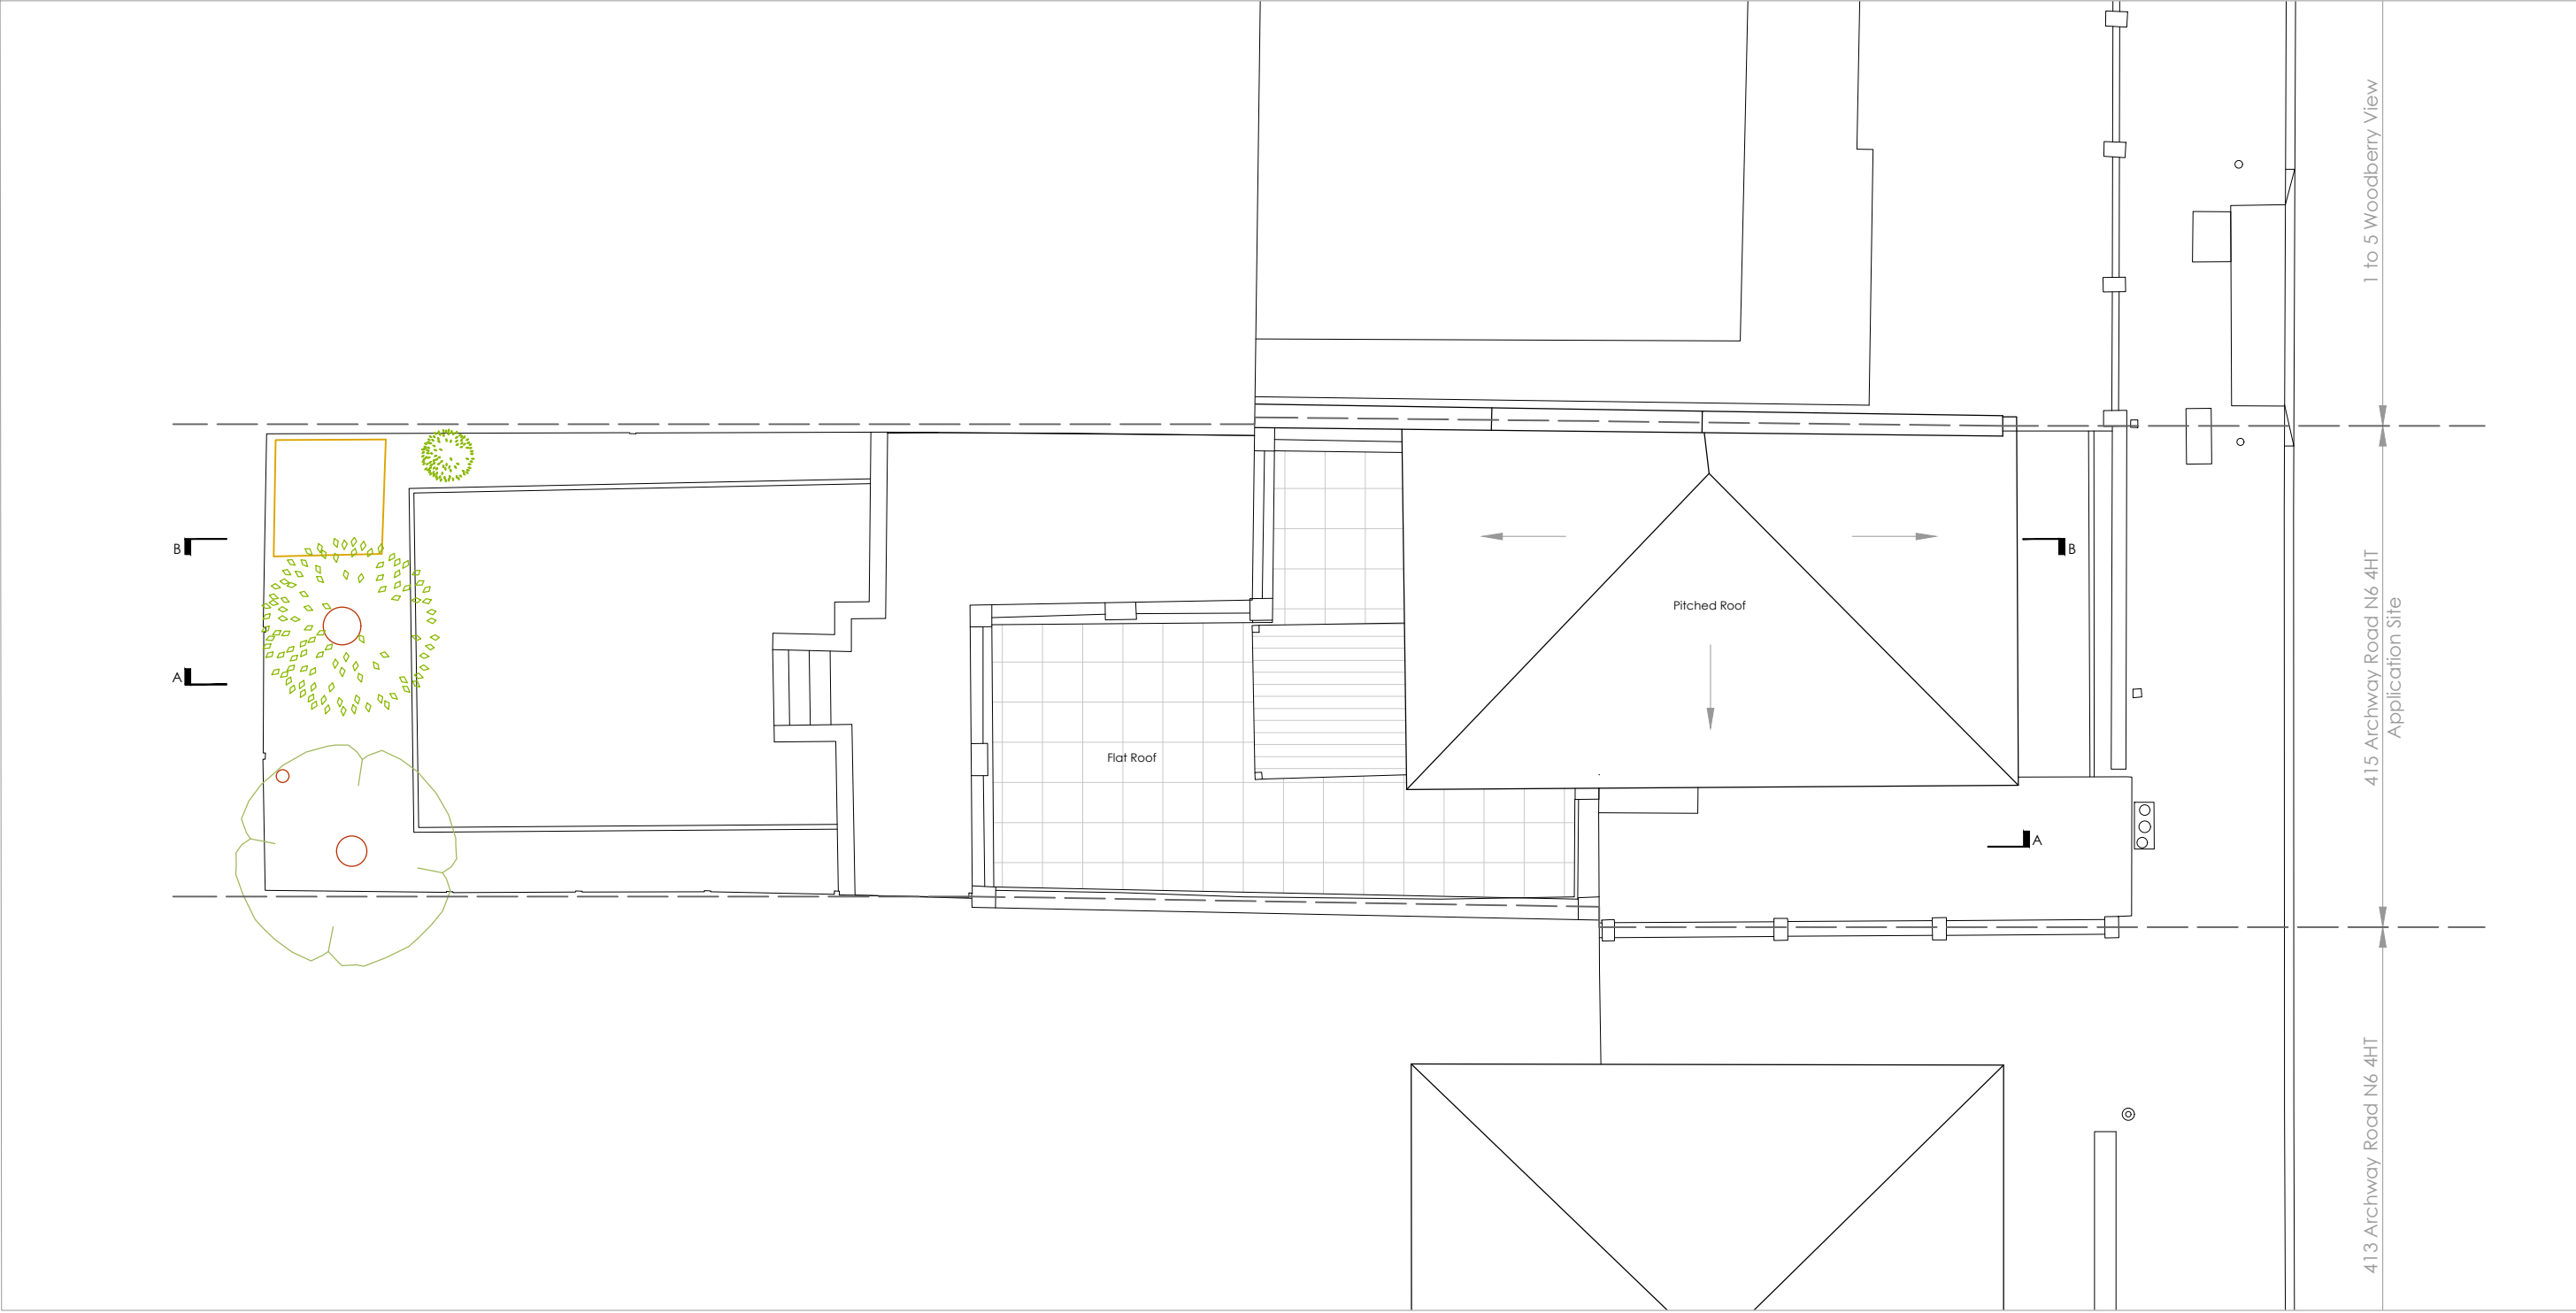

AWARE DESIGN LTD
architecture | design | town planning

45 Narrow Street
London E14 8DX
www.awaredesign.co.uk
info@awaredesign.co.uk

Rev	By	Chkd	Appd.	REVISION	At No	Date



General Notes

All dimensions and levels are to be checked on site. We have followed the scale drawings provided by the client and their previous architect and we have no responsibility for any discrepancies arising on site & terms of site dimensions. Scaled dimensions are not to be used.



Client Mrs Nada Faridane					
Project Flat 1 - 415 Archway Road N6 4HT London					
Title Existing Roof Plan					
Project No. AW66			Drg No. 100-02		Rev.
Drawn: MP	Checked: AK	Appd: AK	Date: March 2023	Scale: 1:100 @ A3	