



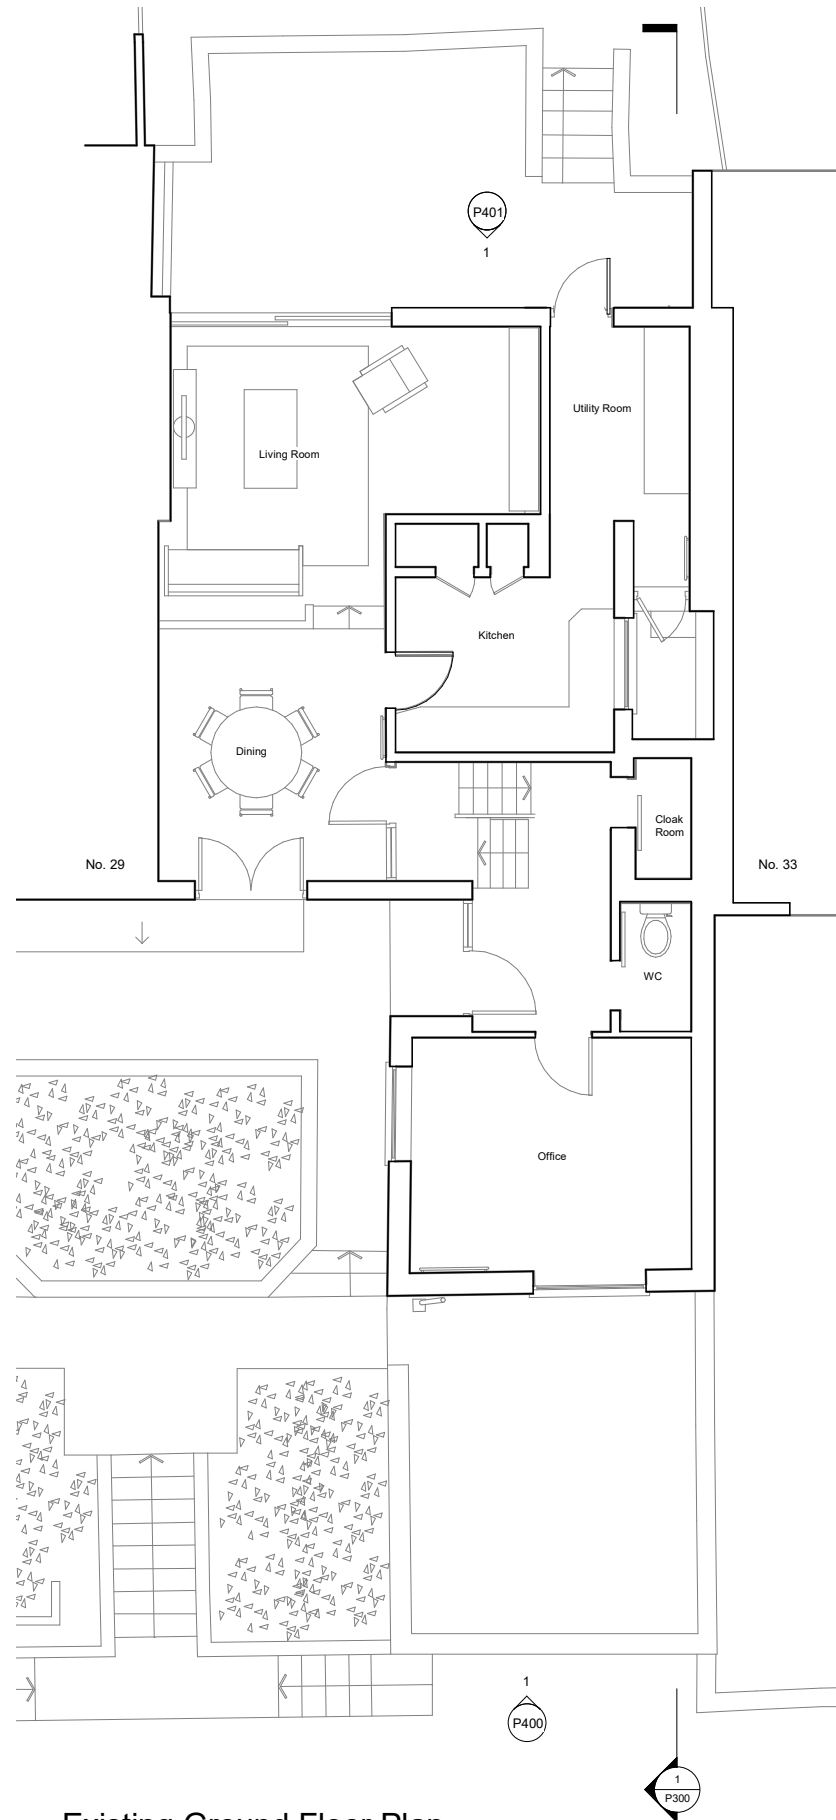

1 Existing Ground Floor Plan
1 : 50

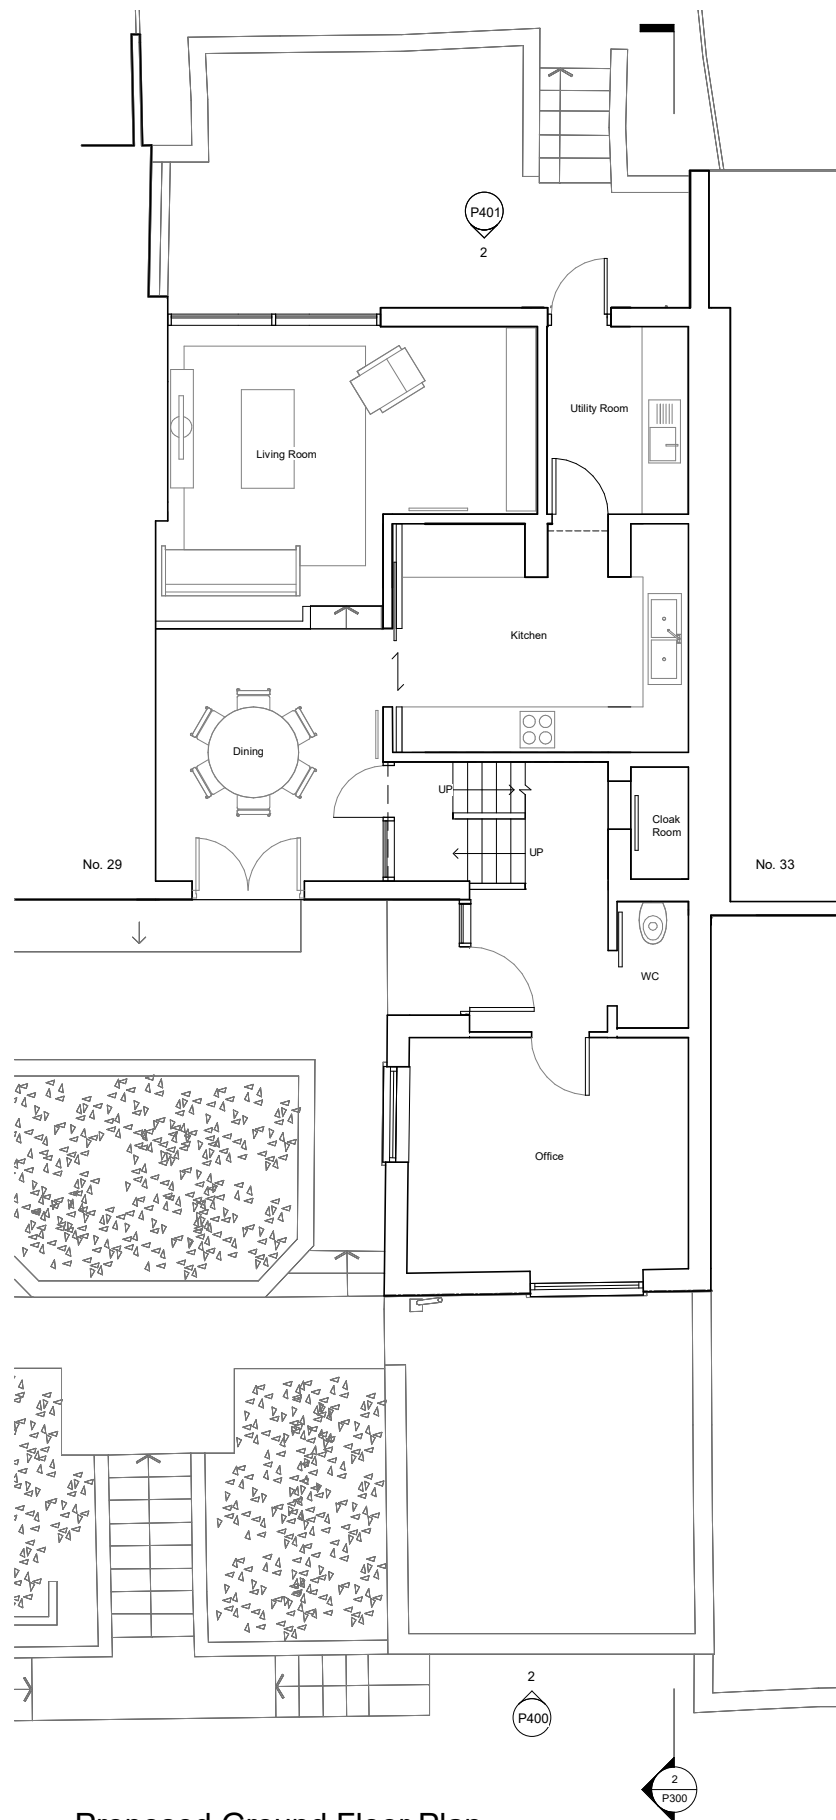

2 Proposed Ground Floor Plan
1 : 50



Notes
This is a drawing/ document intended for planning purposes, do not use this as Construction information unless it is issued for Construction

Rev	Description	Date
00	Planning	25/03/23

CLIENT
GILL & HENRY

PROJECT
31 Priory Gardens

TITLE
Existing & Proposed Ground Floor Plans

DRAWN BY JM	DATE 26/03/23
SCALE (@ A1) 1 : 50	PROJECT NUMBER 31 PRIORY GARDENS
DRAWING NUMBER P200	REV 00