




4 Existing Roof Plan  
Scale 1:100

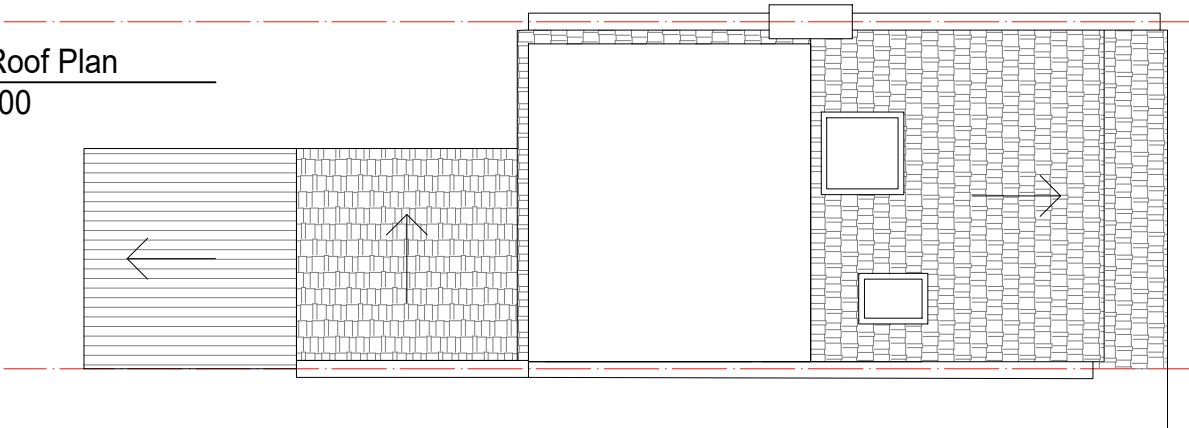

3 Existing Loft Floor Plan  
Scale 1:100

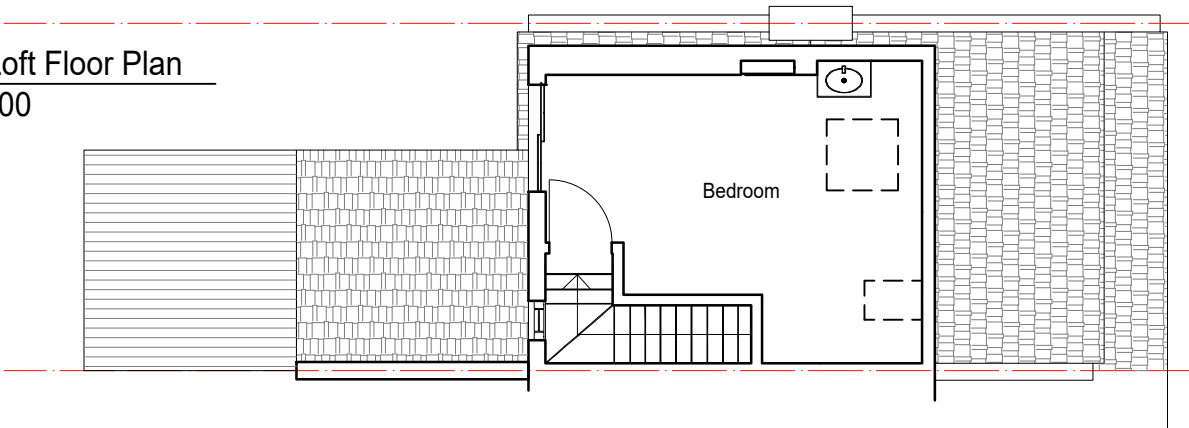


2 Existing First Floor Plan  
Scale 1:100

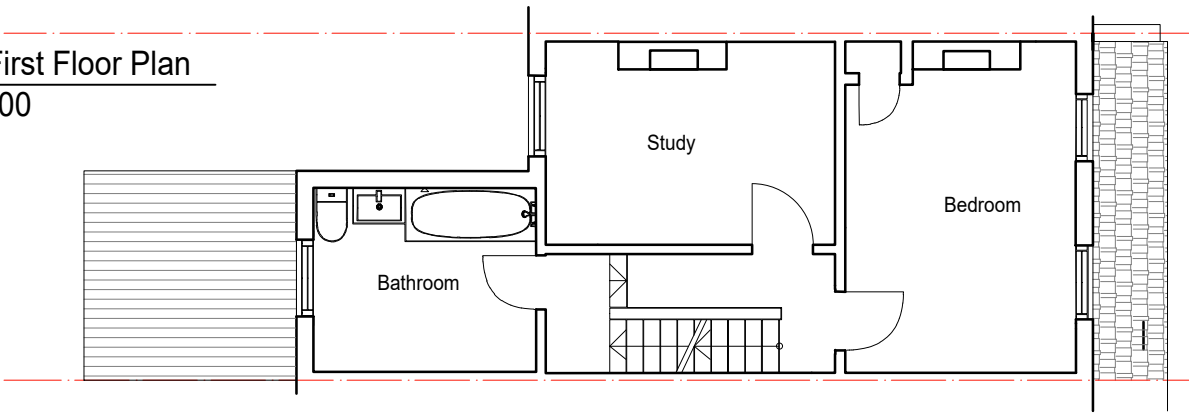

0 1 2 3 4 5m  
1:100

1 Existing Ground Floor Plan  
Scale 1:100

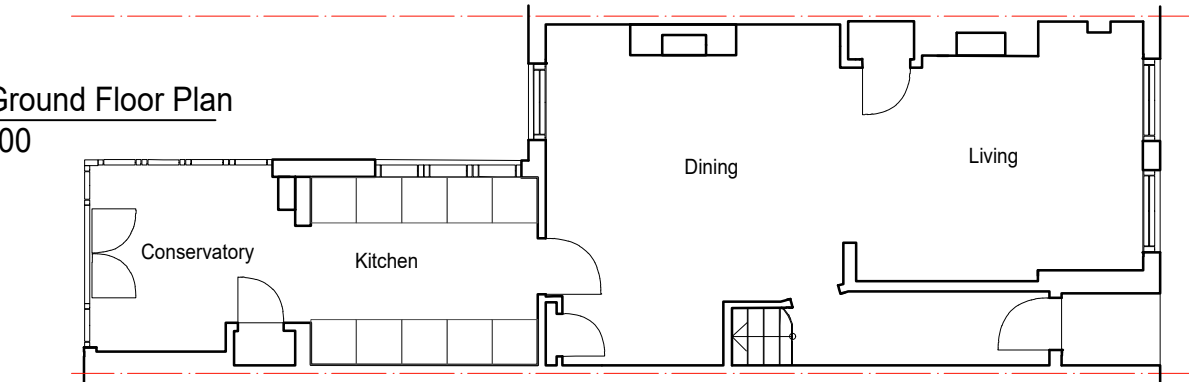

Notes:

1. THE COPYRIGHT OF THIS DRAWING IS VESTED IN GAMUT BUILDING

|                        |              |     |          |
|------------------------|--------------|-----|----------|
| A                      | First Issue  | MP  | 27/03/23 |
| REV:                   | DESCRIPTION: | BY: | DATE:    |
| STATUS: Planning Issue |              |     |          |

Gamut Building Solutions  
The Lightbox, Unit 1.57  
111 Power Road, London, W4 5PY  
T:0208 994 0768 M:074 032 44 240  
info@GamutBS.co.uk  
www.GamutBS.co.uk

CLIENT: Caitlin Clarke & Paddy Cullen

|                                          |                      |                |               |
|------------------------------------------|----------------------|----------------|---------------|
| SITE: 29 Lydford Road<br>LONDON, N15 5PX |                      |                |               |
| TITLE: Existing Floor Plans              |                      |                |               |
| SCALE AT A3:<br>1:100                    | DATE:<br>March 2023  | DRAWN:<br>MP   | CHECKED:<br>- |
| PROJECT NO:<br>00923                     | DRAWING NO:<br>PL100 | REVISION:<br>A |               |