


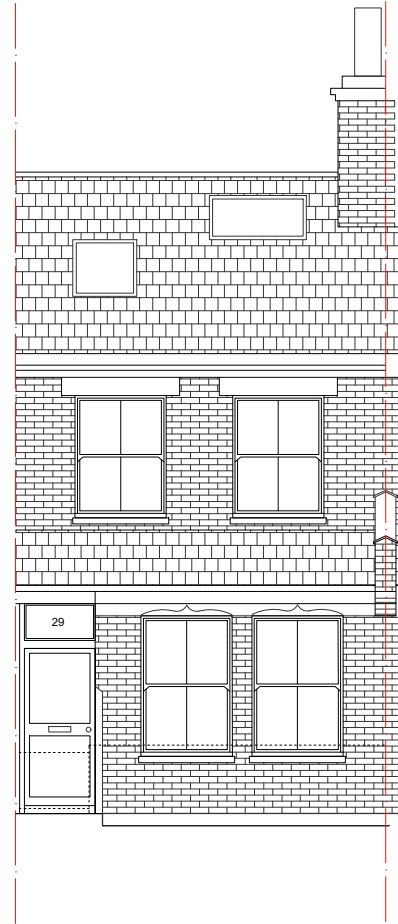


1 Existing Front Elevation  
Scale 1:100



2 Existing Rear Elevation  
Scale 1:100

0 1 2 3 4 5m  
1:100

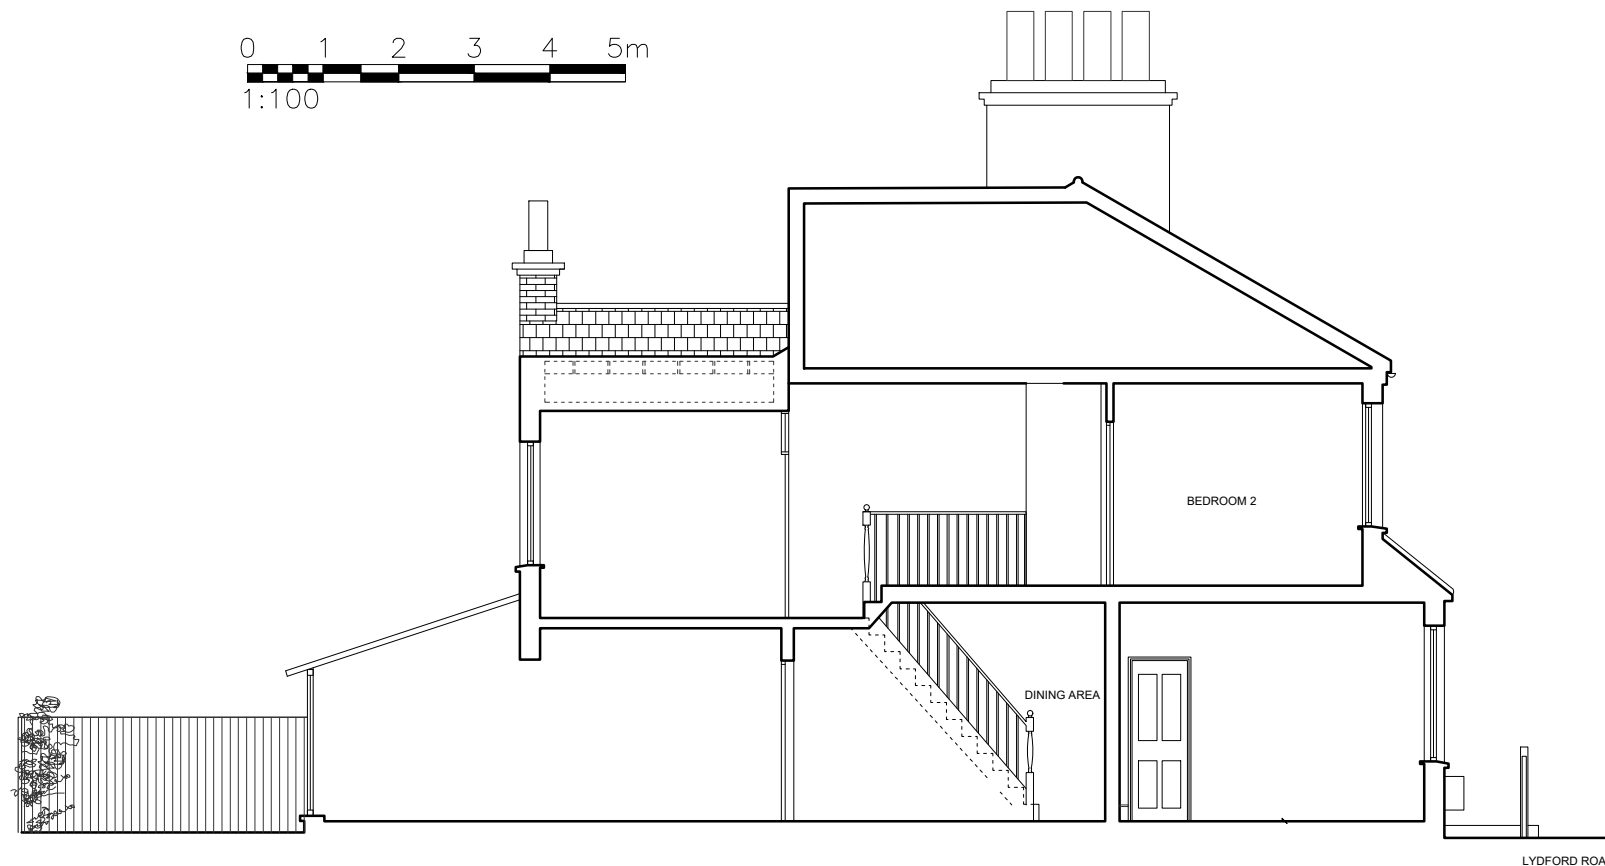

3 Existing Long Section  
Scale 1:100

Notes:

1. THE COPYRIGHT OF THIS DRAWING IS VESTED IN GAMUT BUILDING

|                        |              |     |          |
|------------------------|--------------|-----|----------|
| A                      | First Issue  | MP  | 27/03/23 |
| REV:                   | DESCRIPTION: | BY: | DATE:    |
| STATUS: Planning Issue |              |     |          |

Gamut Building Solutions  
The Lightbox, Unit 1.57  
111 Power Road, London, W4 5PY  
T:0208 994 0768 M:074 032 44 240  
info@GamutBS.co.uk  
www.GamutBS.co.uk

CLIENT: Caitlin Clarke & Paddy Cullen

SITE: 29 Lydford Road  
LONDON, N15 5PX

TITLE: Existing Floor Elevations  
Existing Section

|                       |                      |                |               |
|-----------------------|----------------------|----------------|---------------|
| SCALE AT A3:<br>1:100 | DATE:<br>March 2023  | DRAWN:<br>MP   | CHECKED:<br>- |
| PROJECT NO:<br>00923  | DRAWING NO:<br>PL150 | REVISION:<br>A |               |