



3 Proposed Roof Plan
Scale 1:100

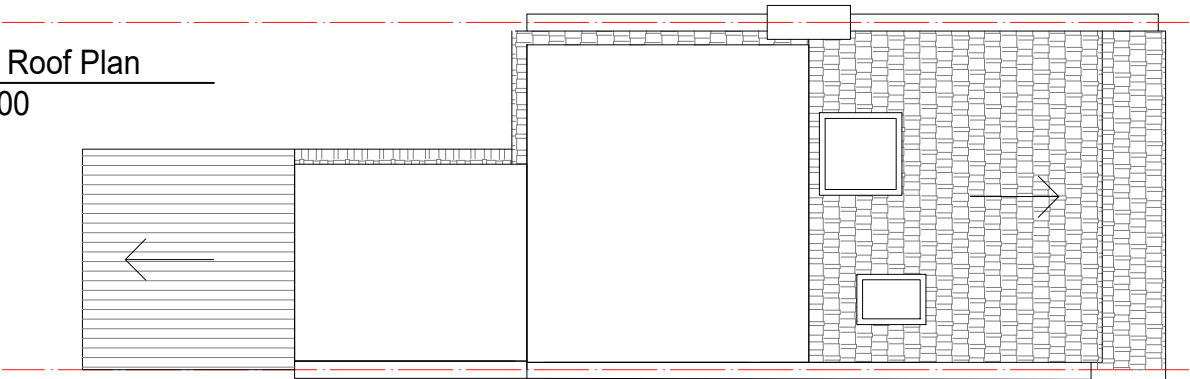


Obscure glazed fixed window
up to 1.70m from the finished floor level

2 Proposed Loft Floor Plan
Scale 1:100

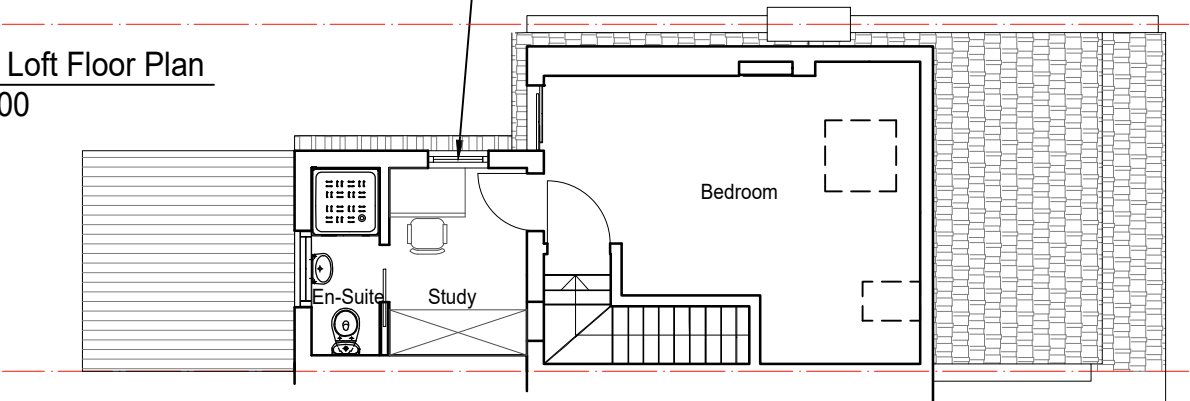

1 Proposed First Floor Plan
Scale 1:100

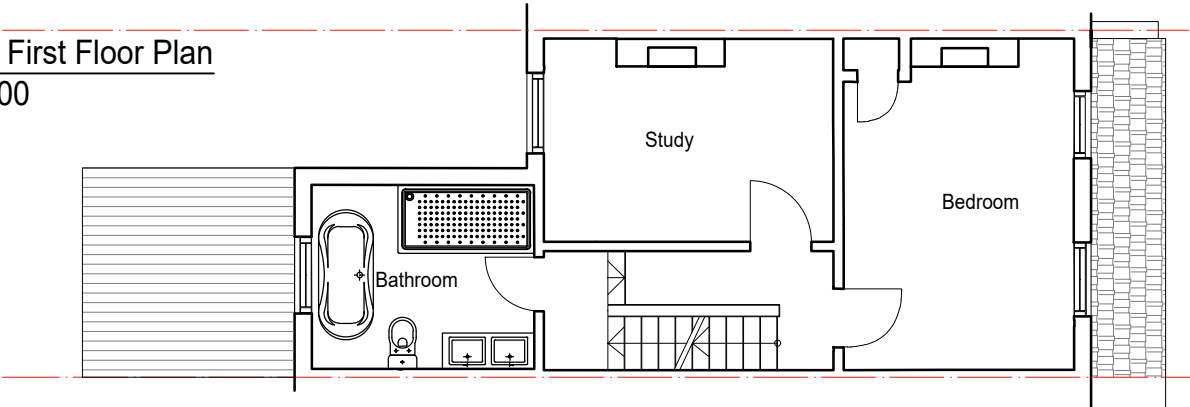

Notes:

1. THE COPYRIGHT OF THIS DRAWING IS VESTED IN GAMUT BUILDING

A	First Issue	MP	27/03/23
REV:	DESCRIPTION:	BY:	DATE:
STATUS: Planning Issue			

Gamut Building Solutions
The Lightbox, Unit 1.57
111 Power Road, London, W4 5PY
T:0208 994 0768 M:074 032 44 240
info@GamutBS.co.uk
www.GamutBS.co.uk

CLIENT: Caitlin Clarke & Paddy Cullen

SITE: 29 Lydford Road LONDON, N15 5PX			
TITLE: Proposed Floor Plans			
SCALE AT A3: 1:100	DATE: March 2023	DRAWN: MP	CHECKED: -
PROJECT NO: 00923	DRAWING NO: PL200	REVISION: A	