



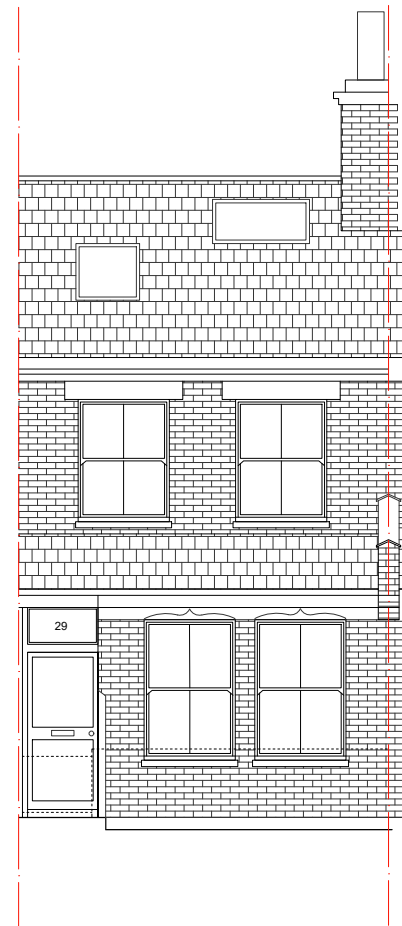


1 Proposed Front Elevation
Scale 1:100

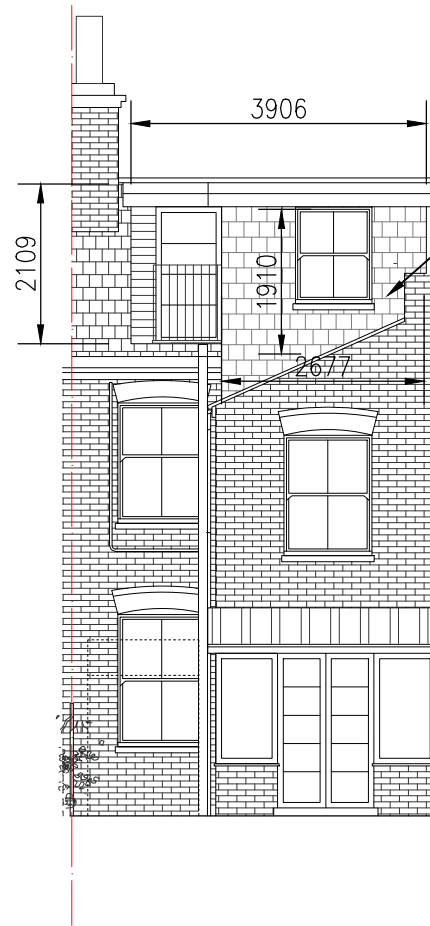


2 Proposed Rear Elevation
Scale 1:100

Volume Calculation:
Main House:
 $3.90 \times 2.10 \times 3.66 / 2 = 14.99\text{m}^3$
Outrigger:
 $1.91 \times 2.68 \times 3.56 = 18.22\text{m}^3$
Total added volume: 33.21m³

 

Obscure glazed fixed window
up to 1.70m from the finished floor level

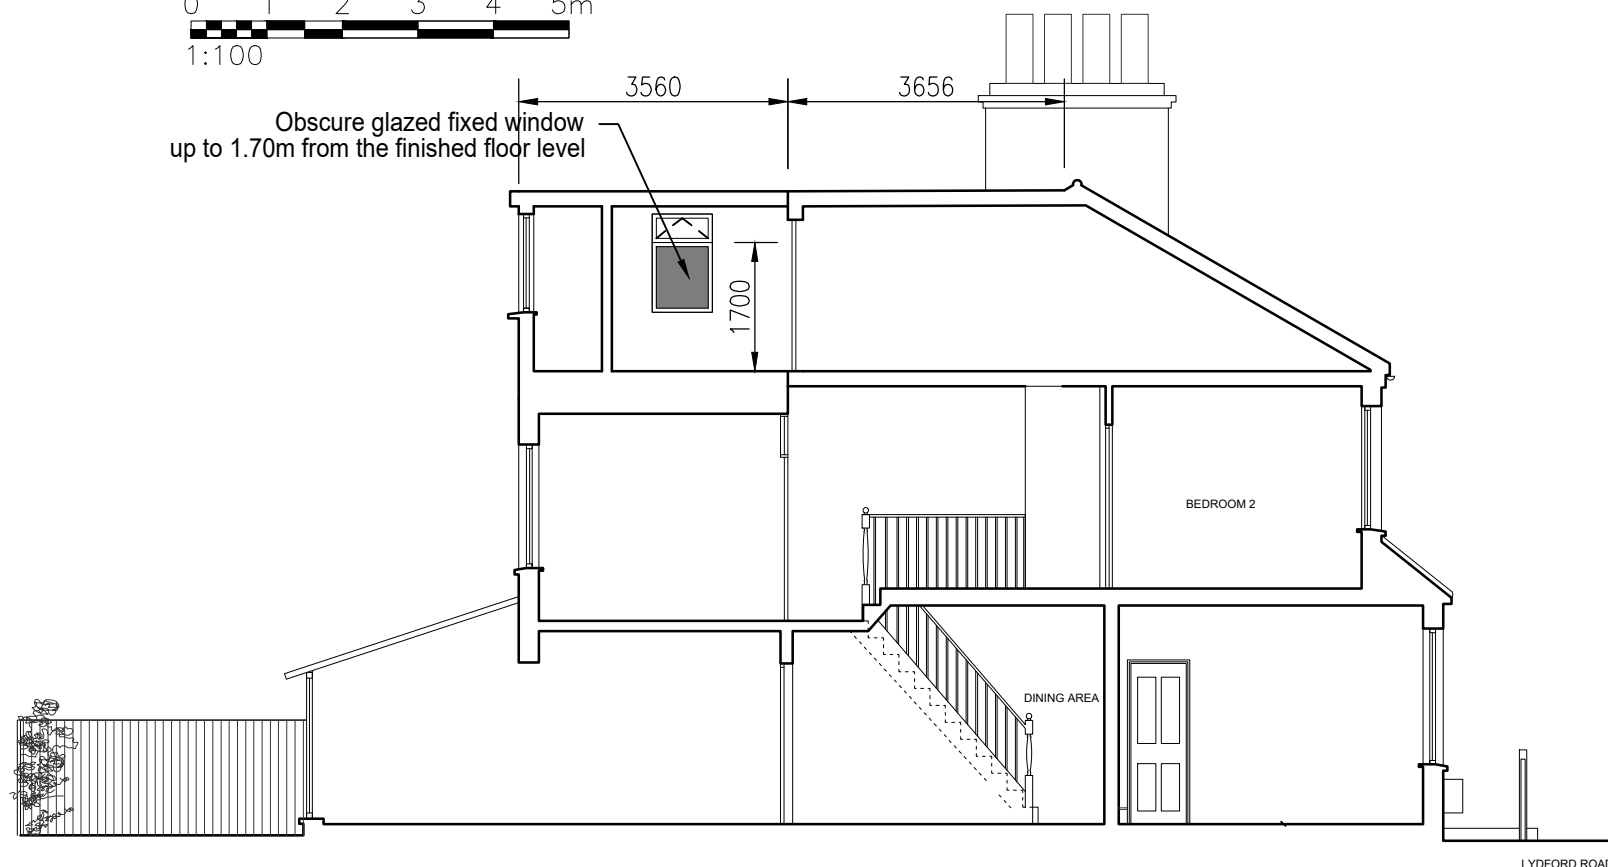

3 Proposed Long Section
Scale 1:100

Notes:

1. THE COPYRIGHT OF THIS DRAWING IS VESTED IN GAMUT BUILDING

A	First Issue	MP	27/03/23
REV:	DESCRIPTION:	BY:	DATE:
STATUS: Planning Issue			

Gamut Building Solutions
The Lightbox, Unit 1.57
111 Power Road, London, W4 5PY
T:0208 994 0768 M:074 032 44 240
info@GamutBS.co.uk
www.GamutBS.co.uk

CLIENT: Caitlin Clarke & Paddy Cullen

SITE: 29 Lydford Road
LONDON, N15 5PX

TITLE: Proposed Floor Elevations
Proposed Section

SCALE AT A3: 1:100	DATE: March 2023	DRAWN: MP	CHECKED: -
PROJECT NO: 00923	DRAWING NO: PL250	REVISION: A	