


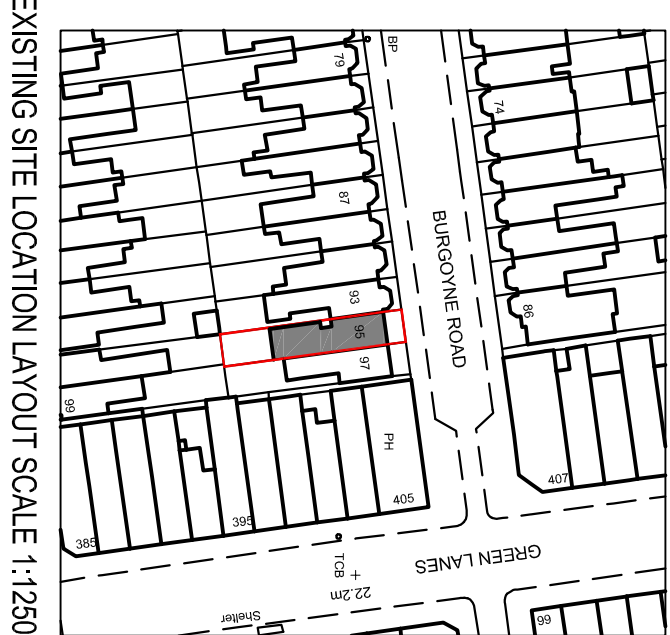
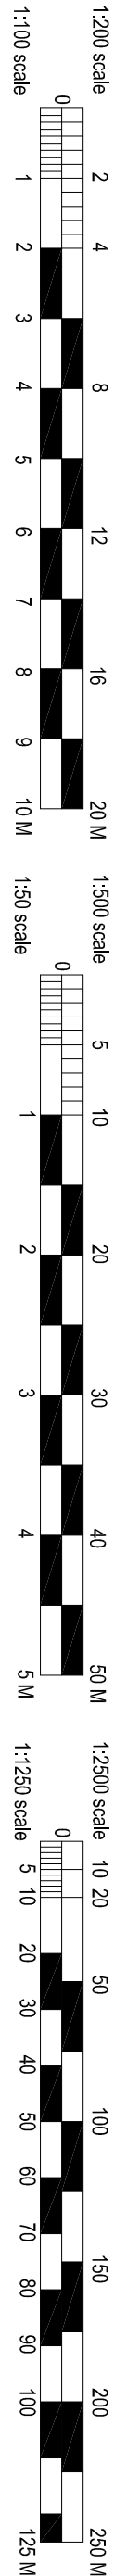


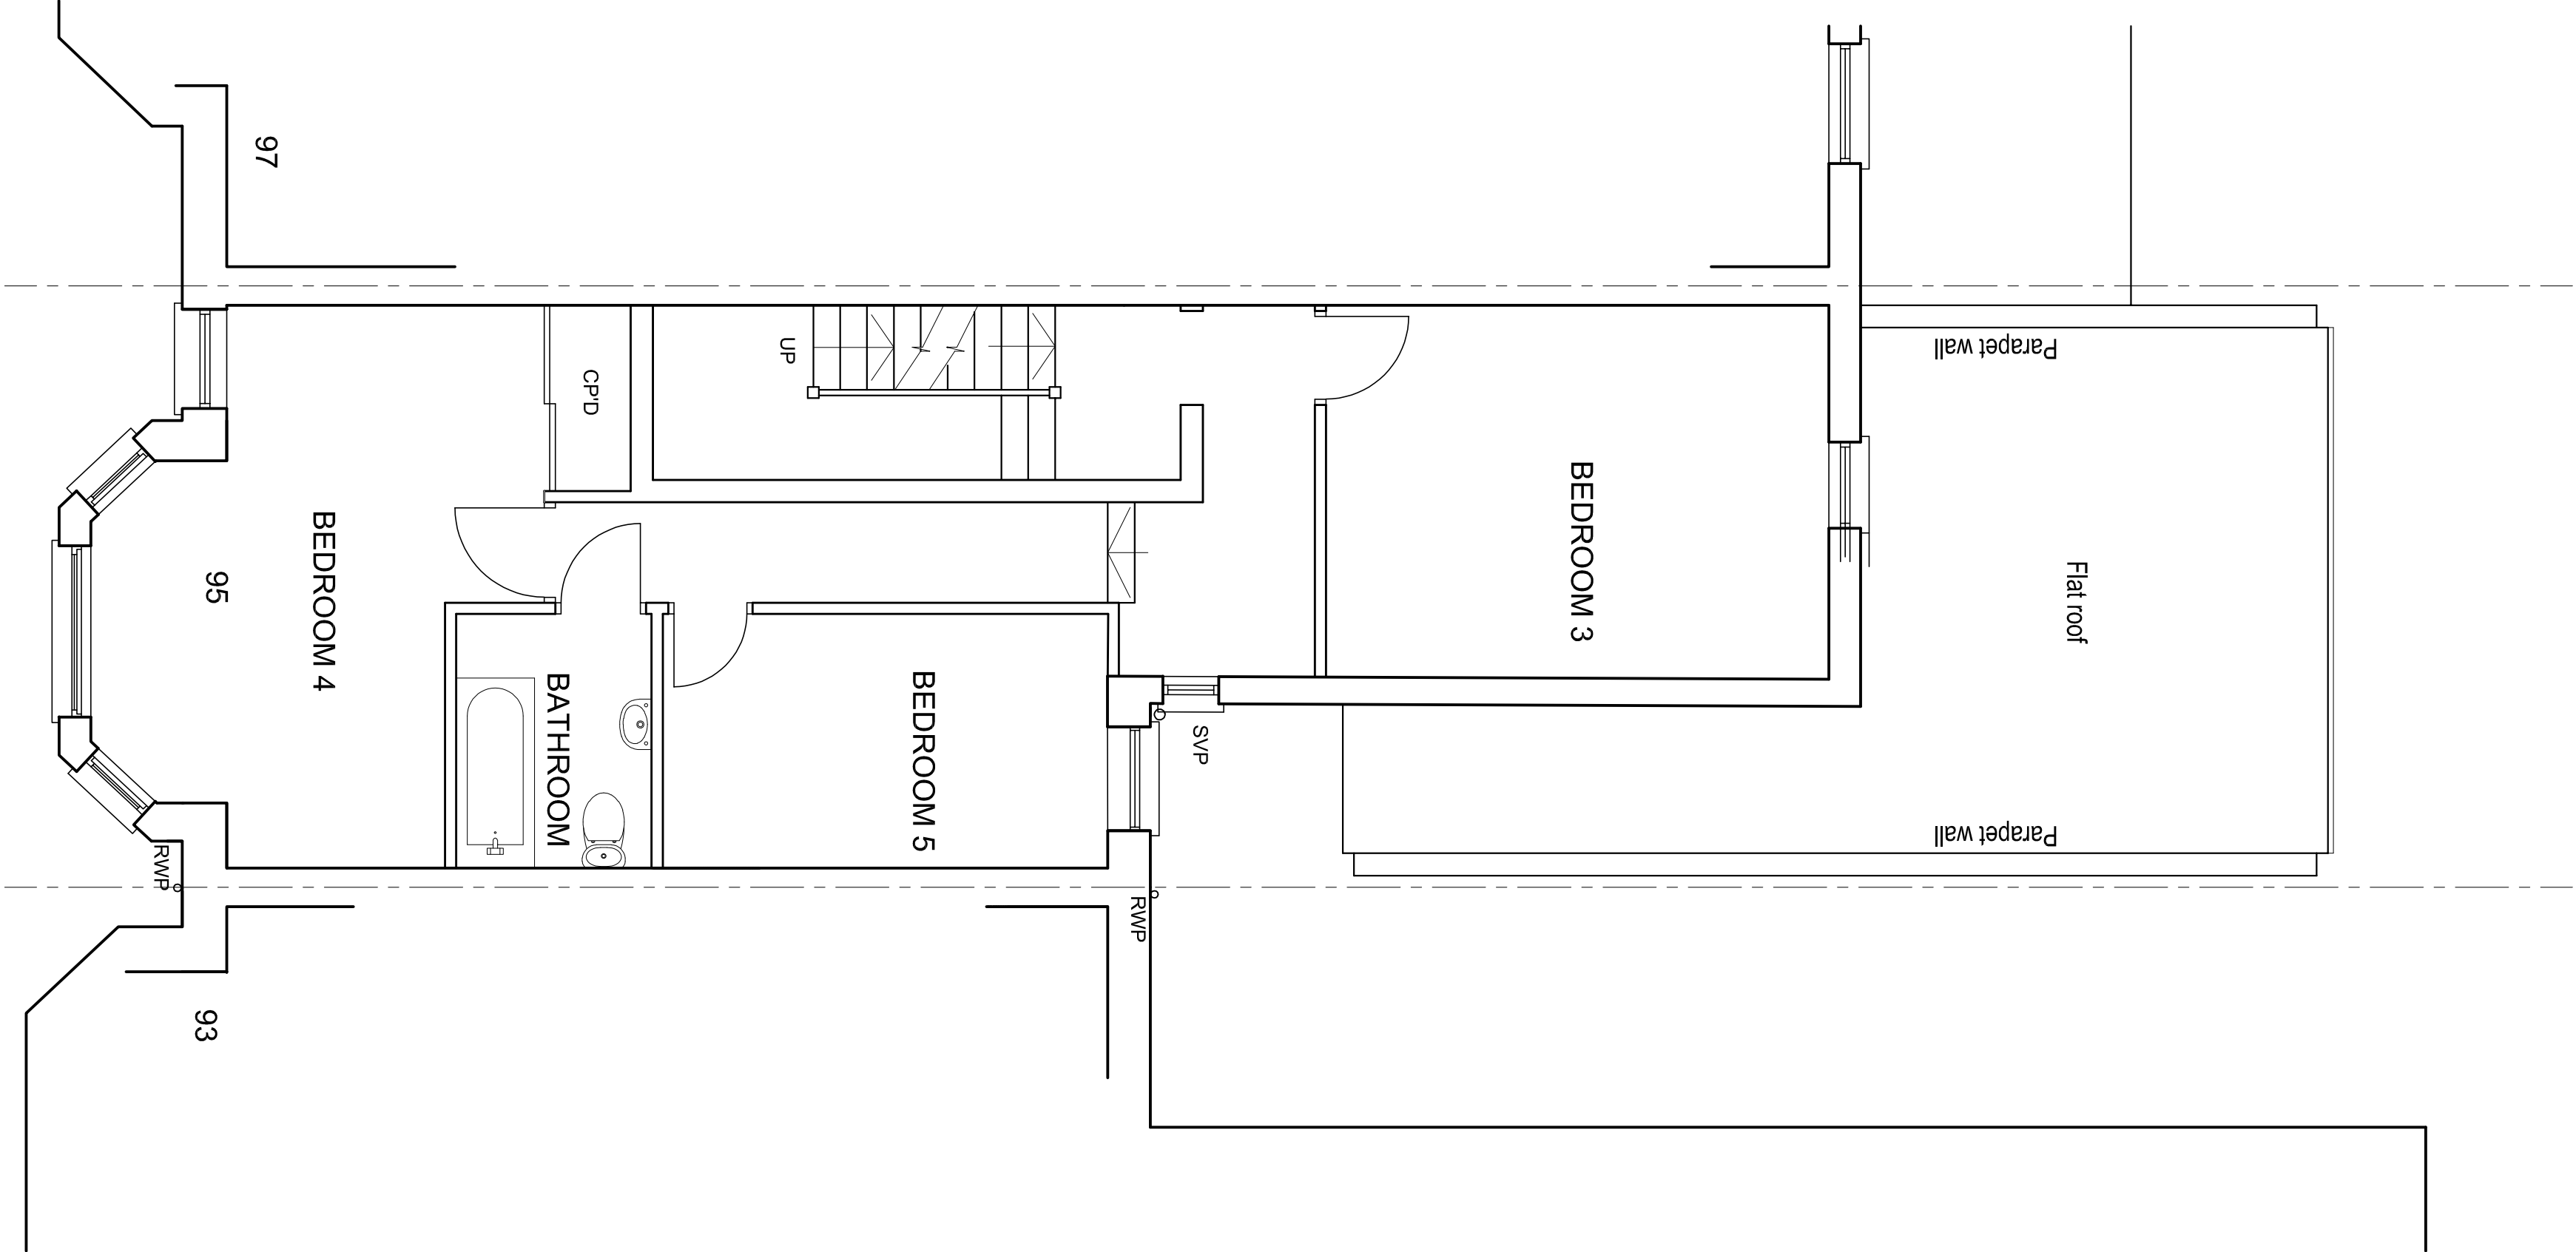


EXISTING SITE LOCATION LAYOUT SCALE 1:1250

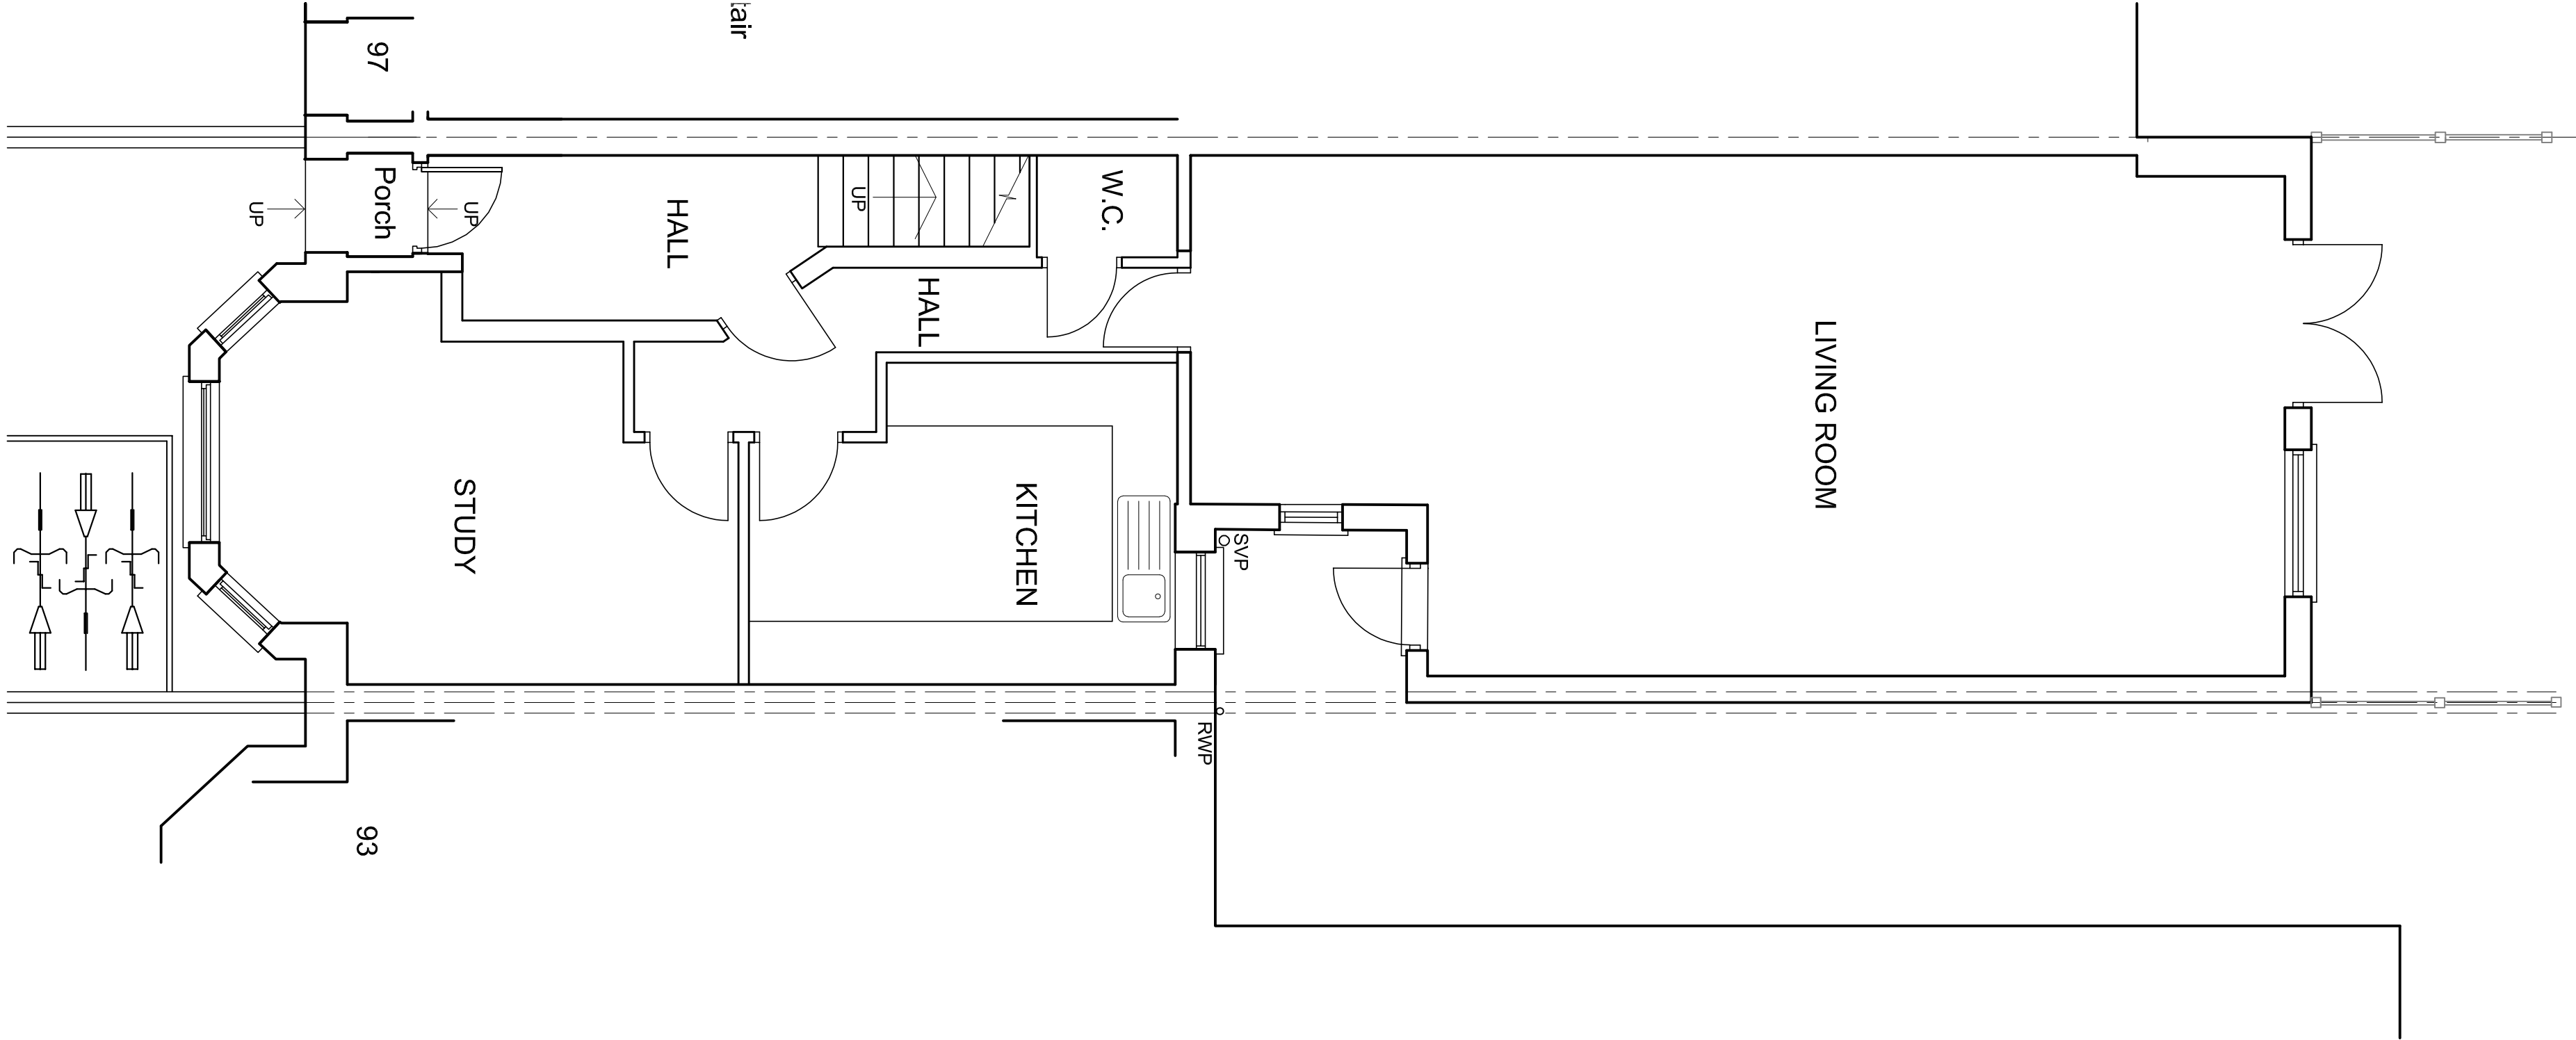

Existing First Floor Plan

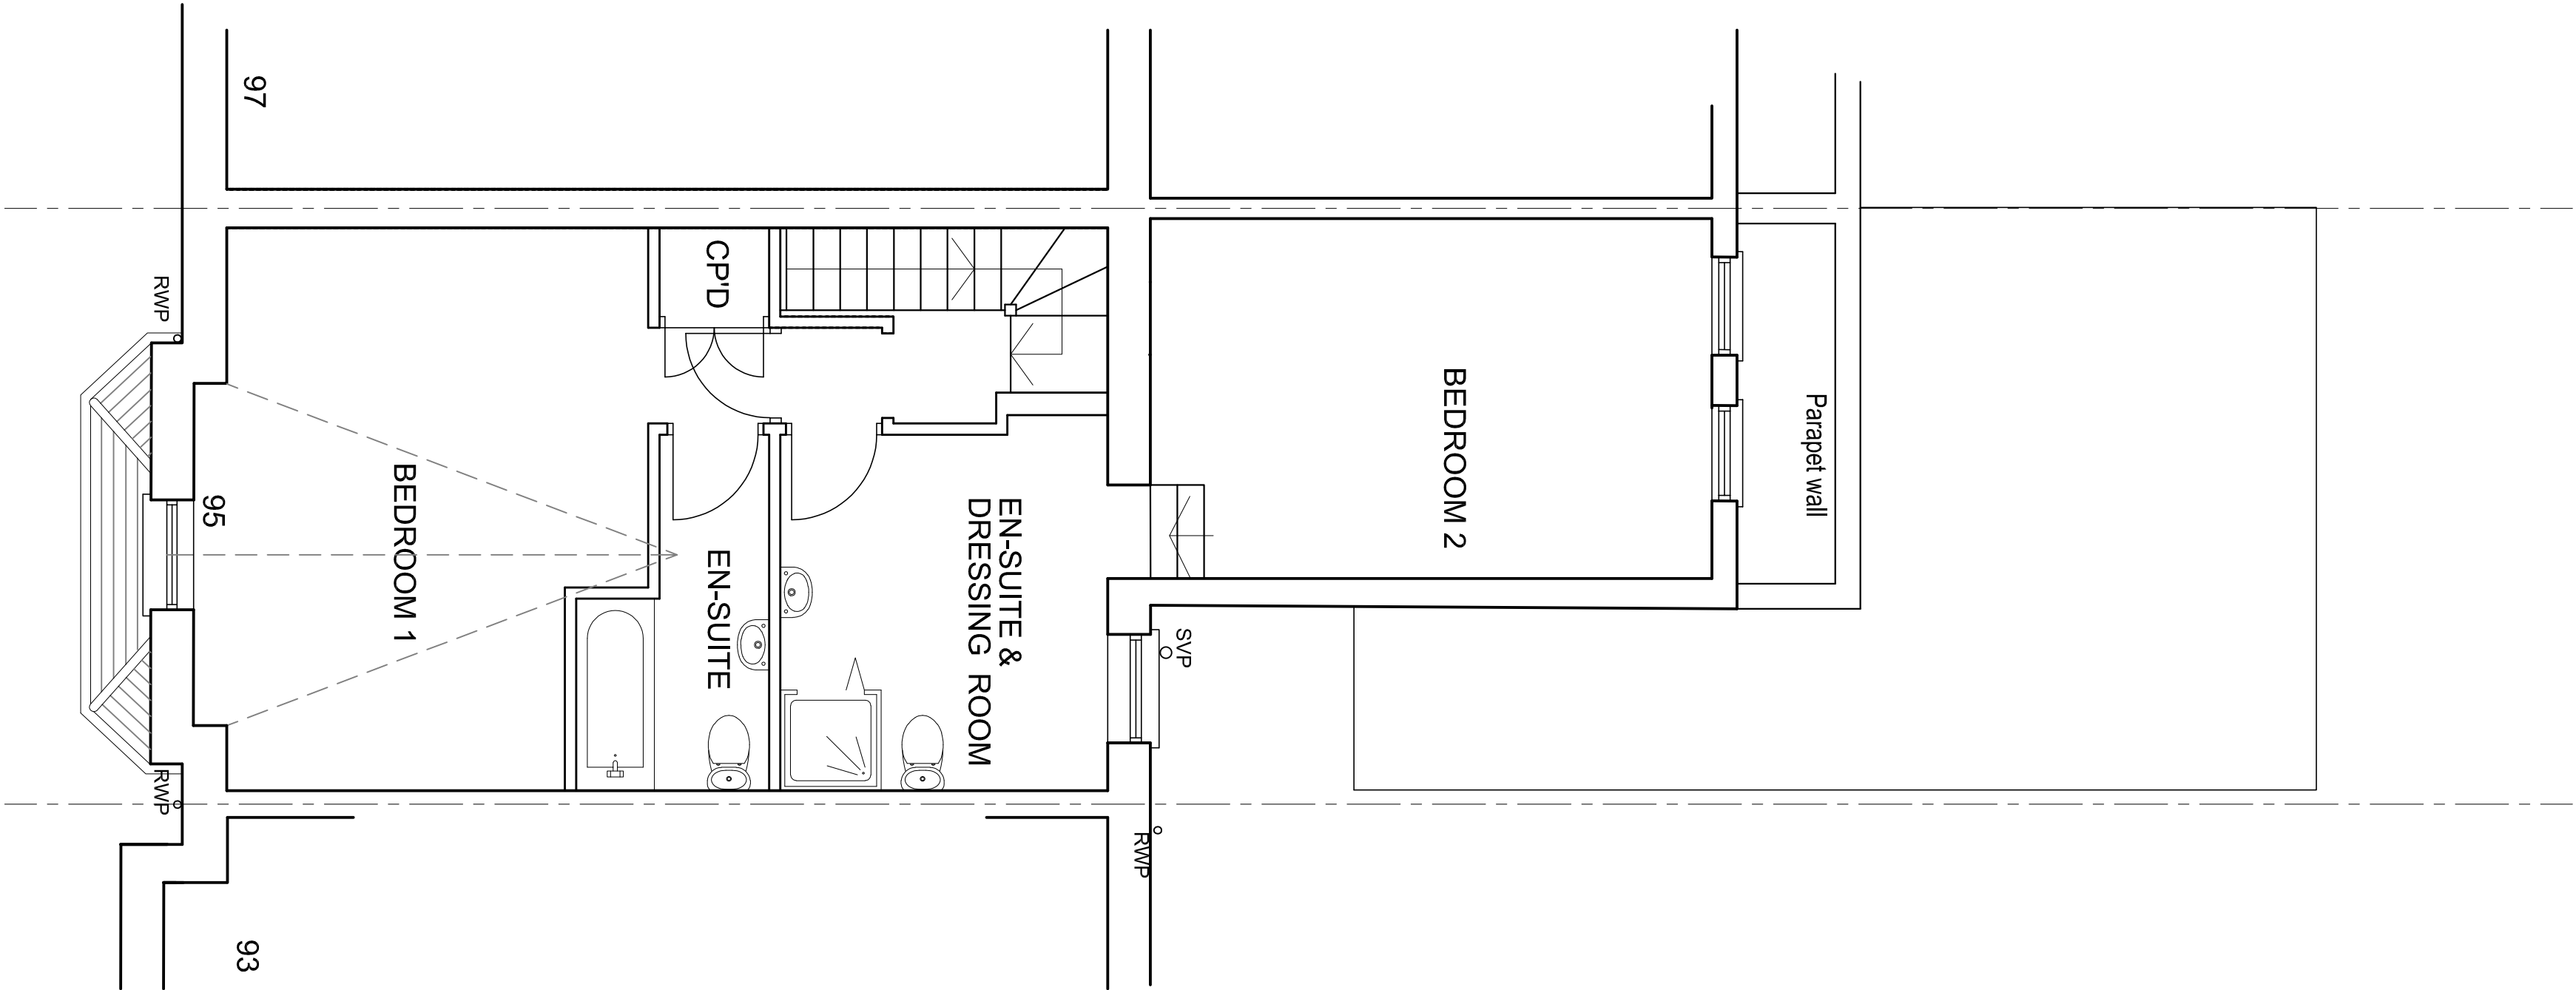

Existing Second Floor Plan

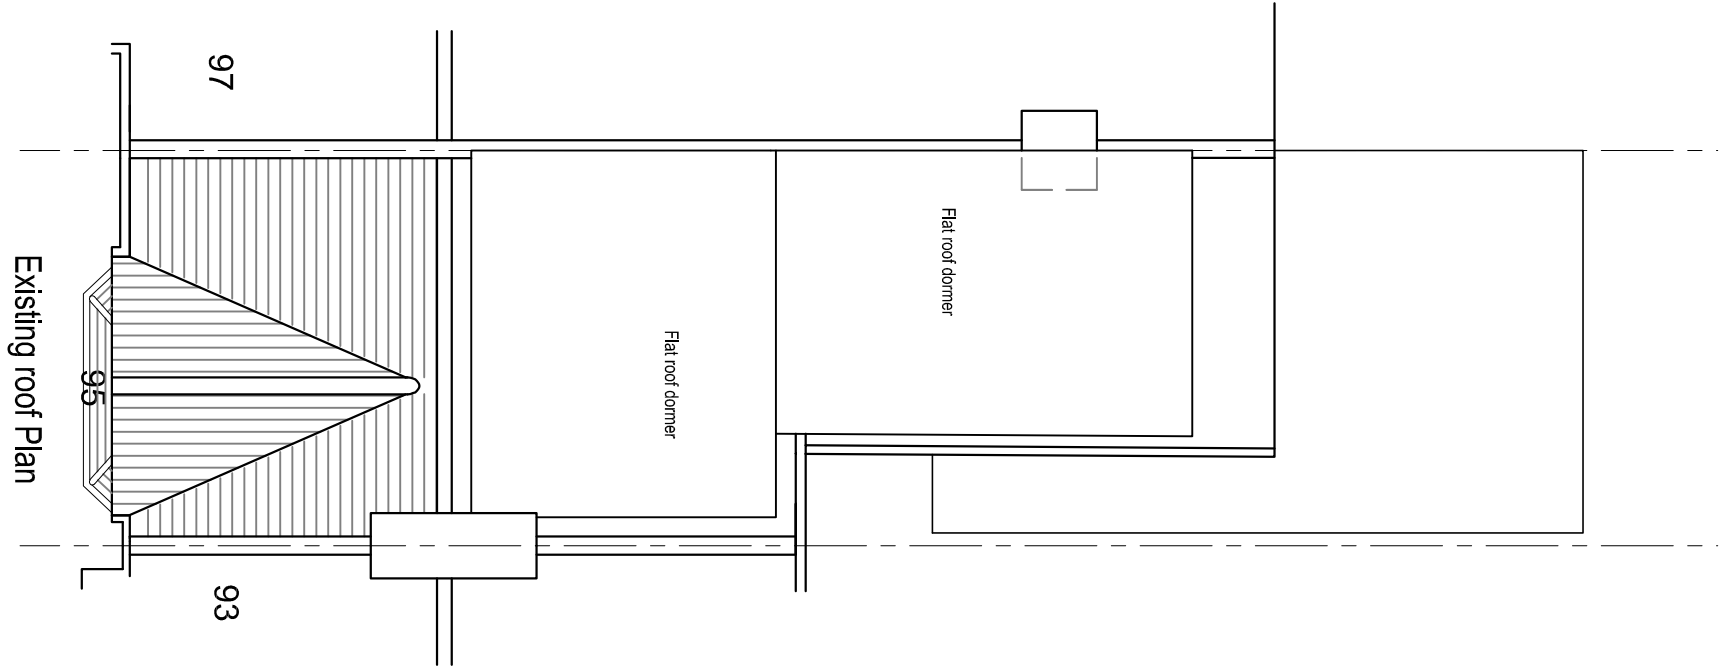

CAPITAL ARCHITECTURAL DESIGN					
Project Manager • Client • Architectural Design • Planning • Surveying • Environmental Design • Structural Design • Mechanical Design • Electrical Design • Landscape Design • Interior Design • Construction Management • Project Management • Quantity Surveying • Cost Management • Building Information Modelling • BIM • Digital Design • Virtual Reality • Augmented Reality • 3D Printing • Robotics • Smart Building • Smart City • Smart Infrastructure • Smart Transportation • Smart Energy • Smart Water • Smart Agriculture • Smart Manufacturing • Smart Retail • Smart Healthcare • Smart Education • Smart Government • Smart Living • Smart Working • Smart Playing • Smart Learning • Smart Growing • Smart Moving • Smart Staying • Smart Being • Smart Doing • Smart Having • Smart Using • Smart Enjoying					
TEL. - 0203 623 2400 - MOB. - 07917 865 403		PROJECT			
EMAIL - MARC@CAPITALARCHITECTURALDESIGN.COM		PROPOSED 1ST FLOOR REAR EXTENSION			
189 CAT HILL, COCKFOSTERS EN4 8HS		& CONVERSION TO 3 FLATS AT			
		95 BURGUYNE ROAD, LONDON N4 1AB			
CLIENT		CLIENT REF			
ADAM LAMBROU					
DRAWING					
EXISTING LAYOUTS & LOCATION PLAN					
SCALE	DATE	DRAWING NO.	REV		
1:100	FEB 2023	2023-971 / 100			
1:1250					
All dimensions must be checked on site, errors and omissions must be reported. This drawing is subject to Copyright ©					