

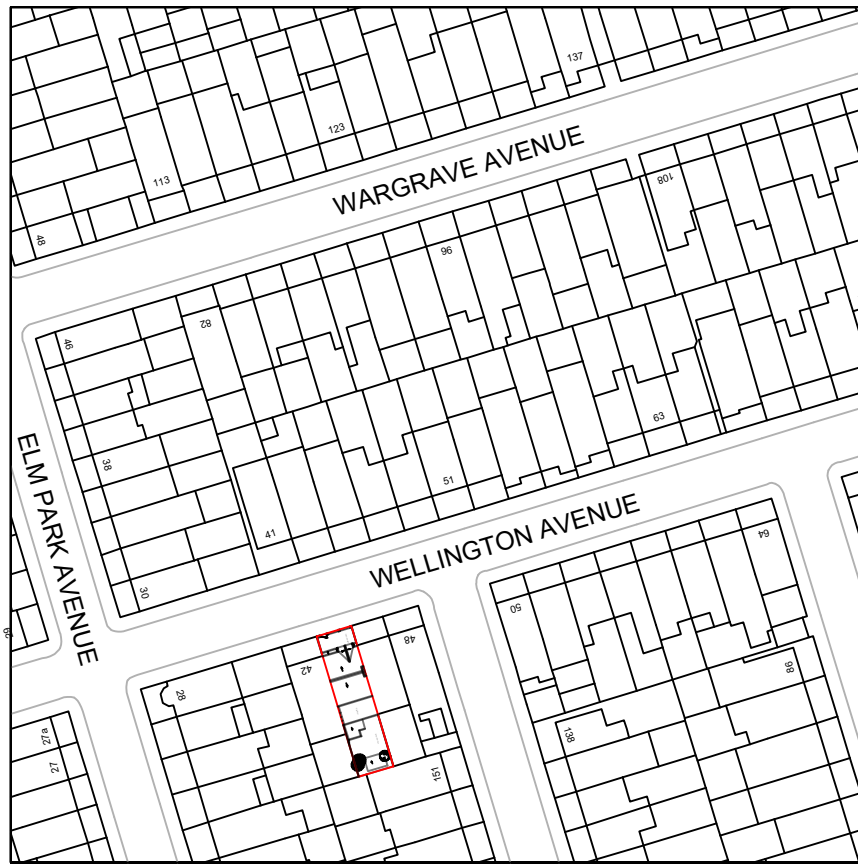
 


SCALE 1:1250

OS Map

 

Property Boundary

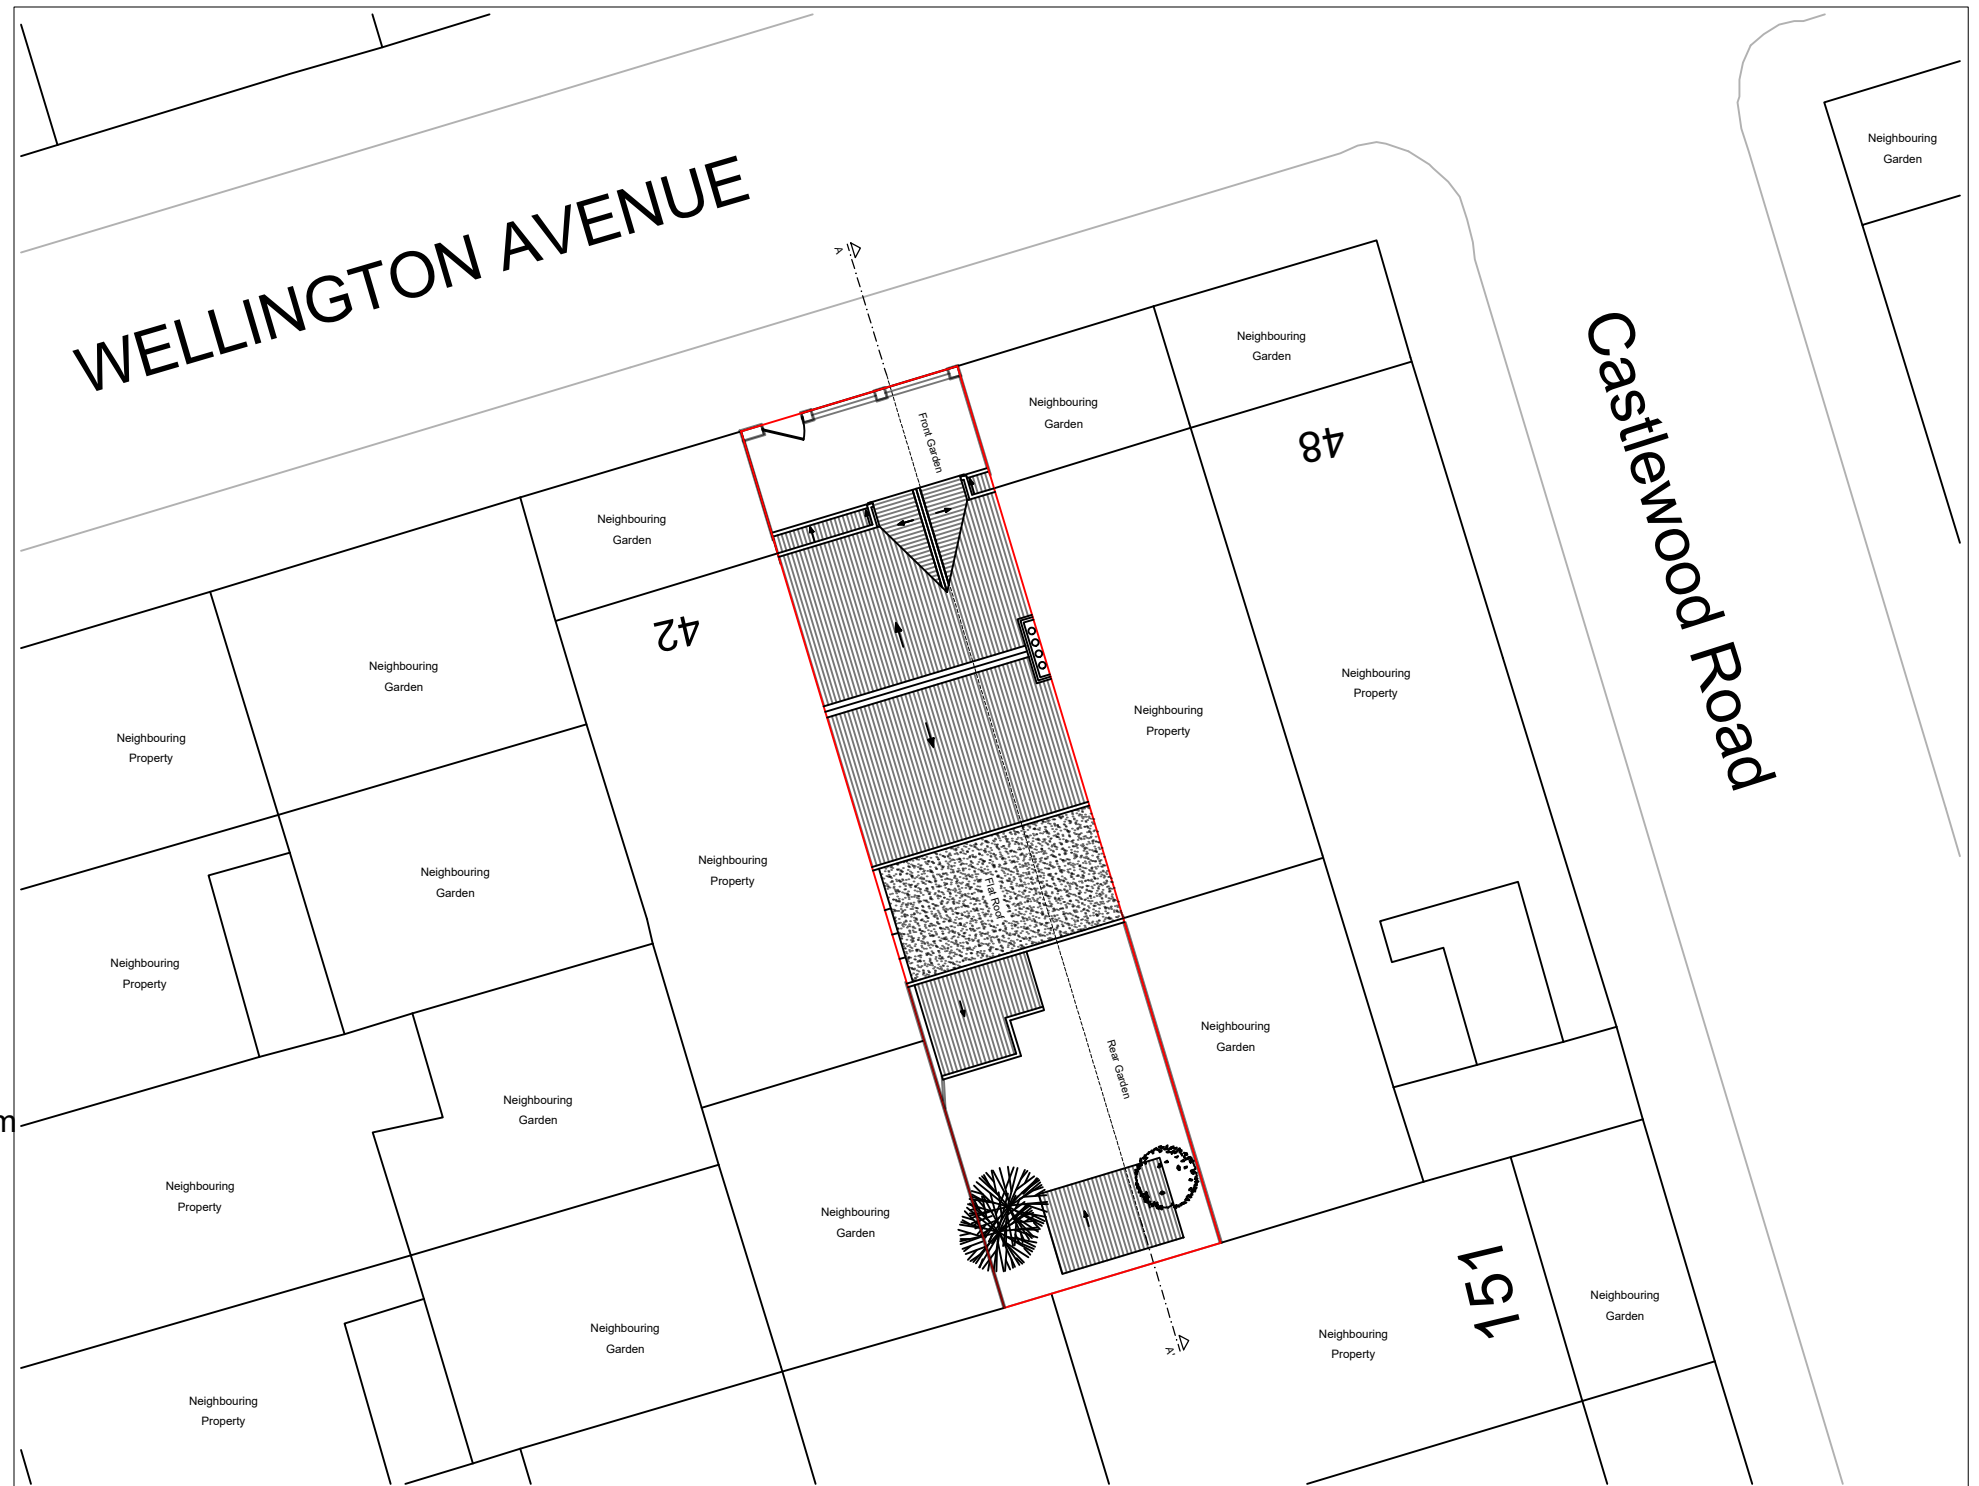

SCALE 1:200

Location Plan

Notes.
Contractors must verify all dimensions at the site before commencing any work.
No construction work before Building Control approval and structural engineer confirmation.
Any discrepancies to be reported to Gridline. All drawings are to be read in conjunction with all relevant drawings and specifications.

Project No.S				
REV	DATE	DESCRIPTION	BY	CH


PROJECT TITLE	
44 Wellington Avenue	
London	
N15 6BA	
DATE	Project No.
February 2023	6678

DRAWING TITLE		
Existing-OS Map and Location plan		
CLIENT		
Mr Ostreicher		
DRAWING No.	SCALE @ A3	Drawn by:
EX-L001	1:1250 / 1:200	Chaya



PLANNING SERVICES
Unit 9b, The High Cross
Centre, Fountayne Rd,
N15 4BE
TEL: 020 8802 3480
www.samplanning.co.uk

WELLINGTON AVENUE

A

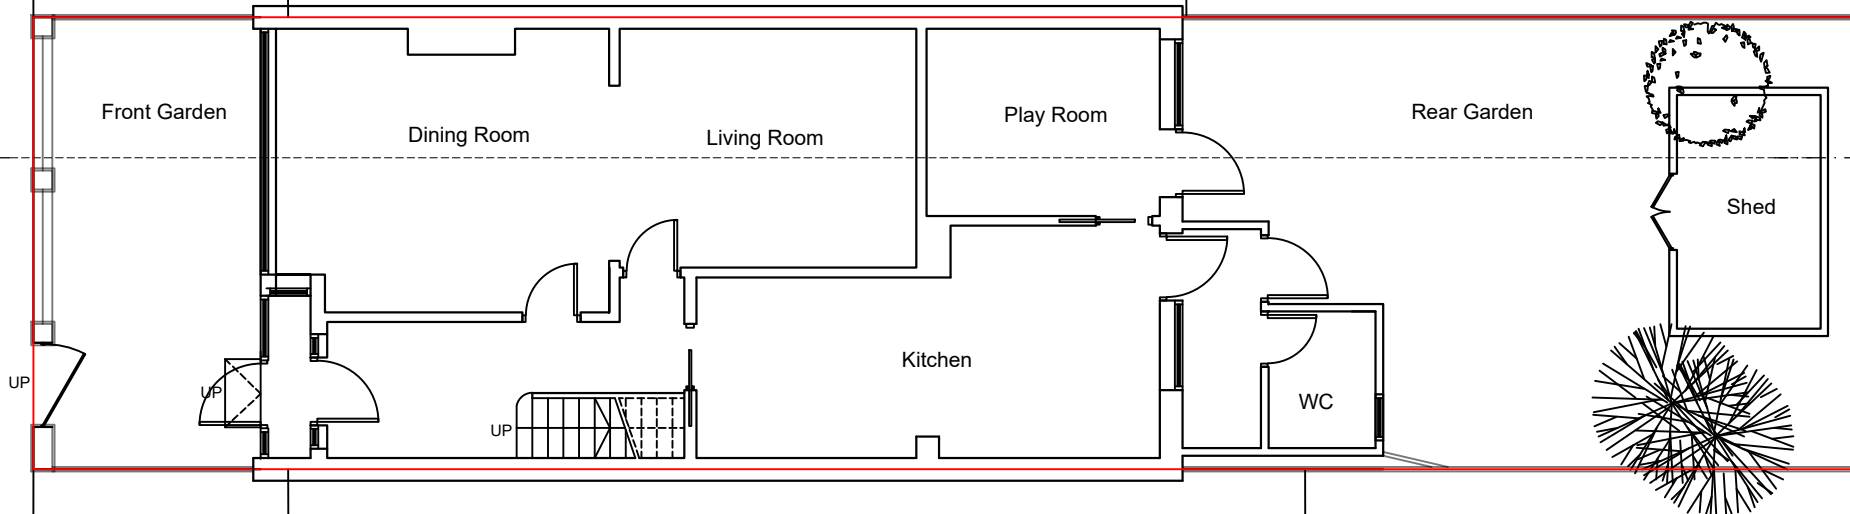

A'

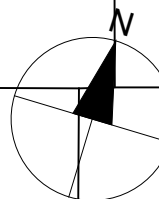

Notes.
Contractors must verify all dimensions at the site before commencing any work.
No construction work before Building Control approval and structural engineer confirmation.
Any discrepancies to be reported to Gridline.
All drawings are to be read in conjunction with all relevant drawings and specifications.

Project No.S					
REV	DATE	DESCRIPTION	BY	CH	

PROJECT TITLE
44 Wellington Avenue
London
N15 6BA
DATE
February 2023

Project No.
6678



DRAWING TITLE
Existing - Ground Floor
CLIENT
Mr Ostreicher
DRAWING No.
EX-P001

SCALE @ A3
1:100

Drawn by:
Chaya



WELLINGTON AVENUE

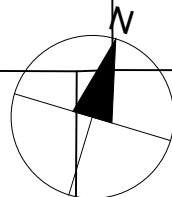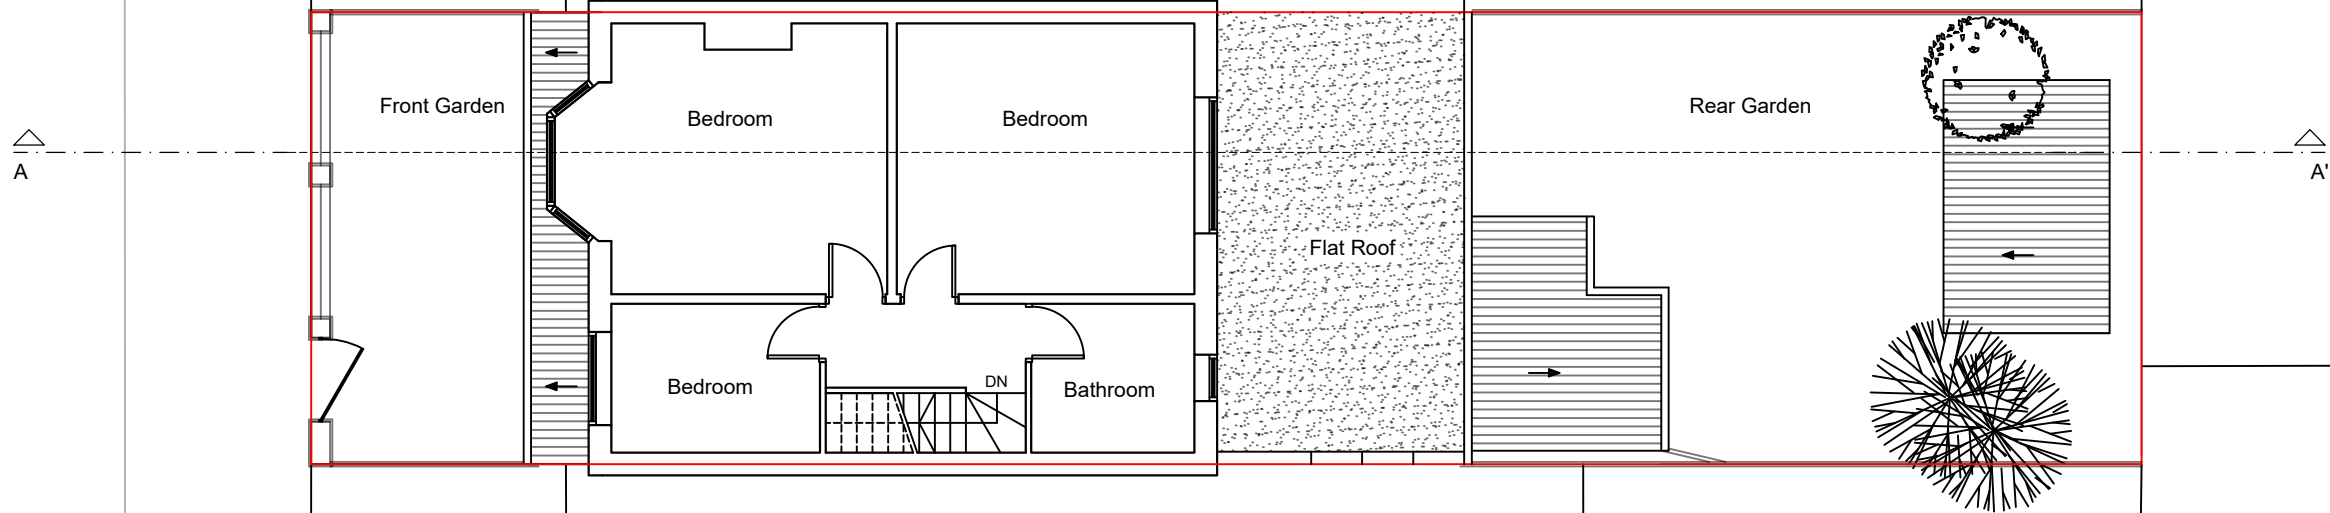

Notes.
Contractors must verify all dimensions at the site before comencing any work.
No construction work before Building Control approval and structural engineer confirmation.
Any discrepancies to be reported to Gridline.
All drawings are to be read in conjunction with all relevant drawings and specifications.

Project No.S				
REV	DATE	DESCRIPTION	BY	CH

PROJECT TITLE	
44 Wellington Avenue	
London	
N15 6BA	
DATE	Project No.
February 2023	6678



DRAWING TITLE		
Existing - First Floor		
CLIENT		
Mr Ostreicher		
DRAWING No.	SCALE @ A3	Drawn by:
EX-P002	1:100	Chaya



PLANNING SERVICES
Unit 9b, The High Cross
Centre, Fountayne Rd,
N15 4BE
TEL: 020 8802 3480
www.samplanning.co.uk

WELLINGTON AVENUE

A

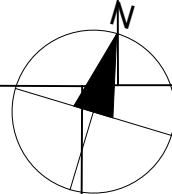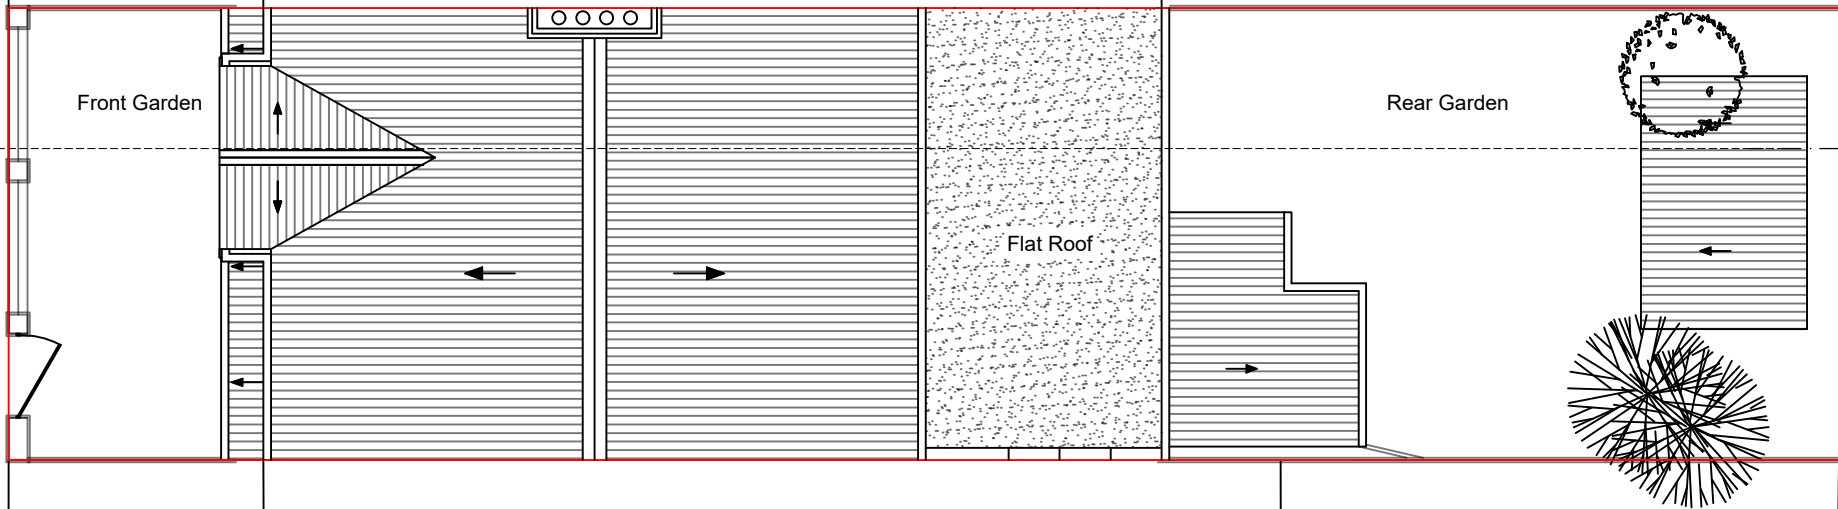

Notes.
Contractors must verify all dimensions at the site before comencing any work.
No construction work before Building Control approval and structural engineer confirmation.
Any discrepancies to be reported to Gridline.
All drawings are to be read in conjunction with all relevant drawings and specifications.


Project No.S				
REV	DATE	DESCRIPTION	BY	CH

PROJECT TITLE	
44 Wellington Avenue	
London	
N15 6BA	
DATE	Project No.
February 2023	6678

DRAWING TITLE		
Existing - Roof Plan		
CLIENT		
Mr Ostreicher		
DRAWING No.	SCALE @ A3	Drawn by:
EX-P003	1:100	Chaya



PLANNING SERVICES
Unit 9b, The High Cross
Centre, Fountayne Rd,
N15 4BE
TEL: 020 8802 3480
www.samplanning.co.uk

 


Notes.
Contractors must verify all dimensions at the site before commencing any work.
No construction work before Building Control approval and structural engineer confirmation.
Any discrepancies to be reported to Gridline. All drawings are to be read in conjunction with all relevant drawings and specifications.

Project No.S				
REV	DATE	DESCRIPTION	BY	CH

PROJECT TITLE	
44 Wellington Avenue	
London	
N15 6BA	
DATE	Project No.
February 2023	6678

DRAWING TITLE		
Existing-Front/Rear Elevation		
CLIENT		
Mr Ostreicher		
DRAWING No.	SCALE @ A3	Drawn by:
EX-E001	1:100	Chaya

PLANNING SERVICES
Unit 9b, The High Cross
Centre, Fountayne Rd,
N15 4BE
TEL: 020 8802 3480
www.samplanning.co.uk

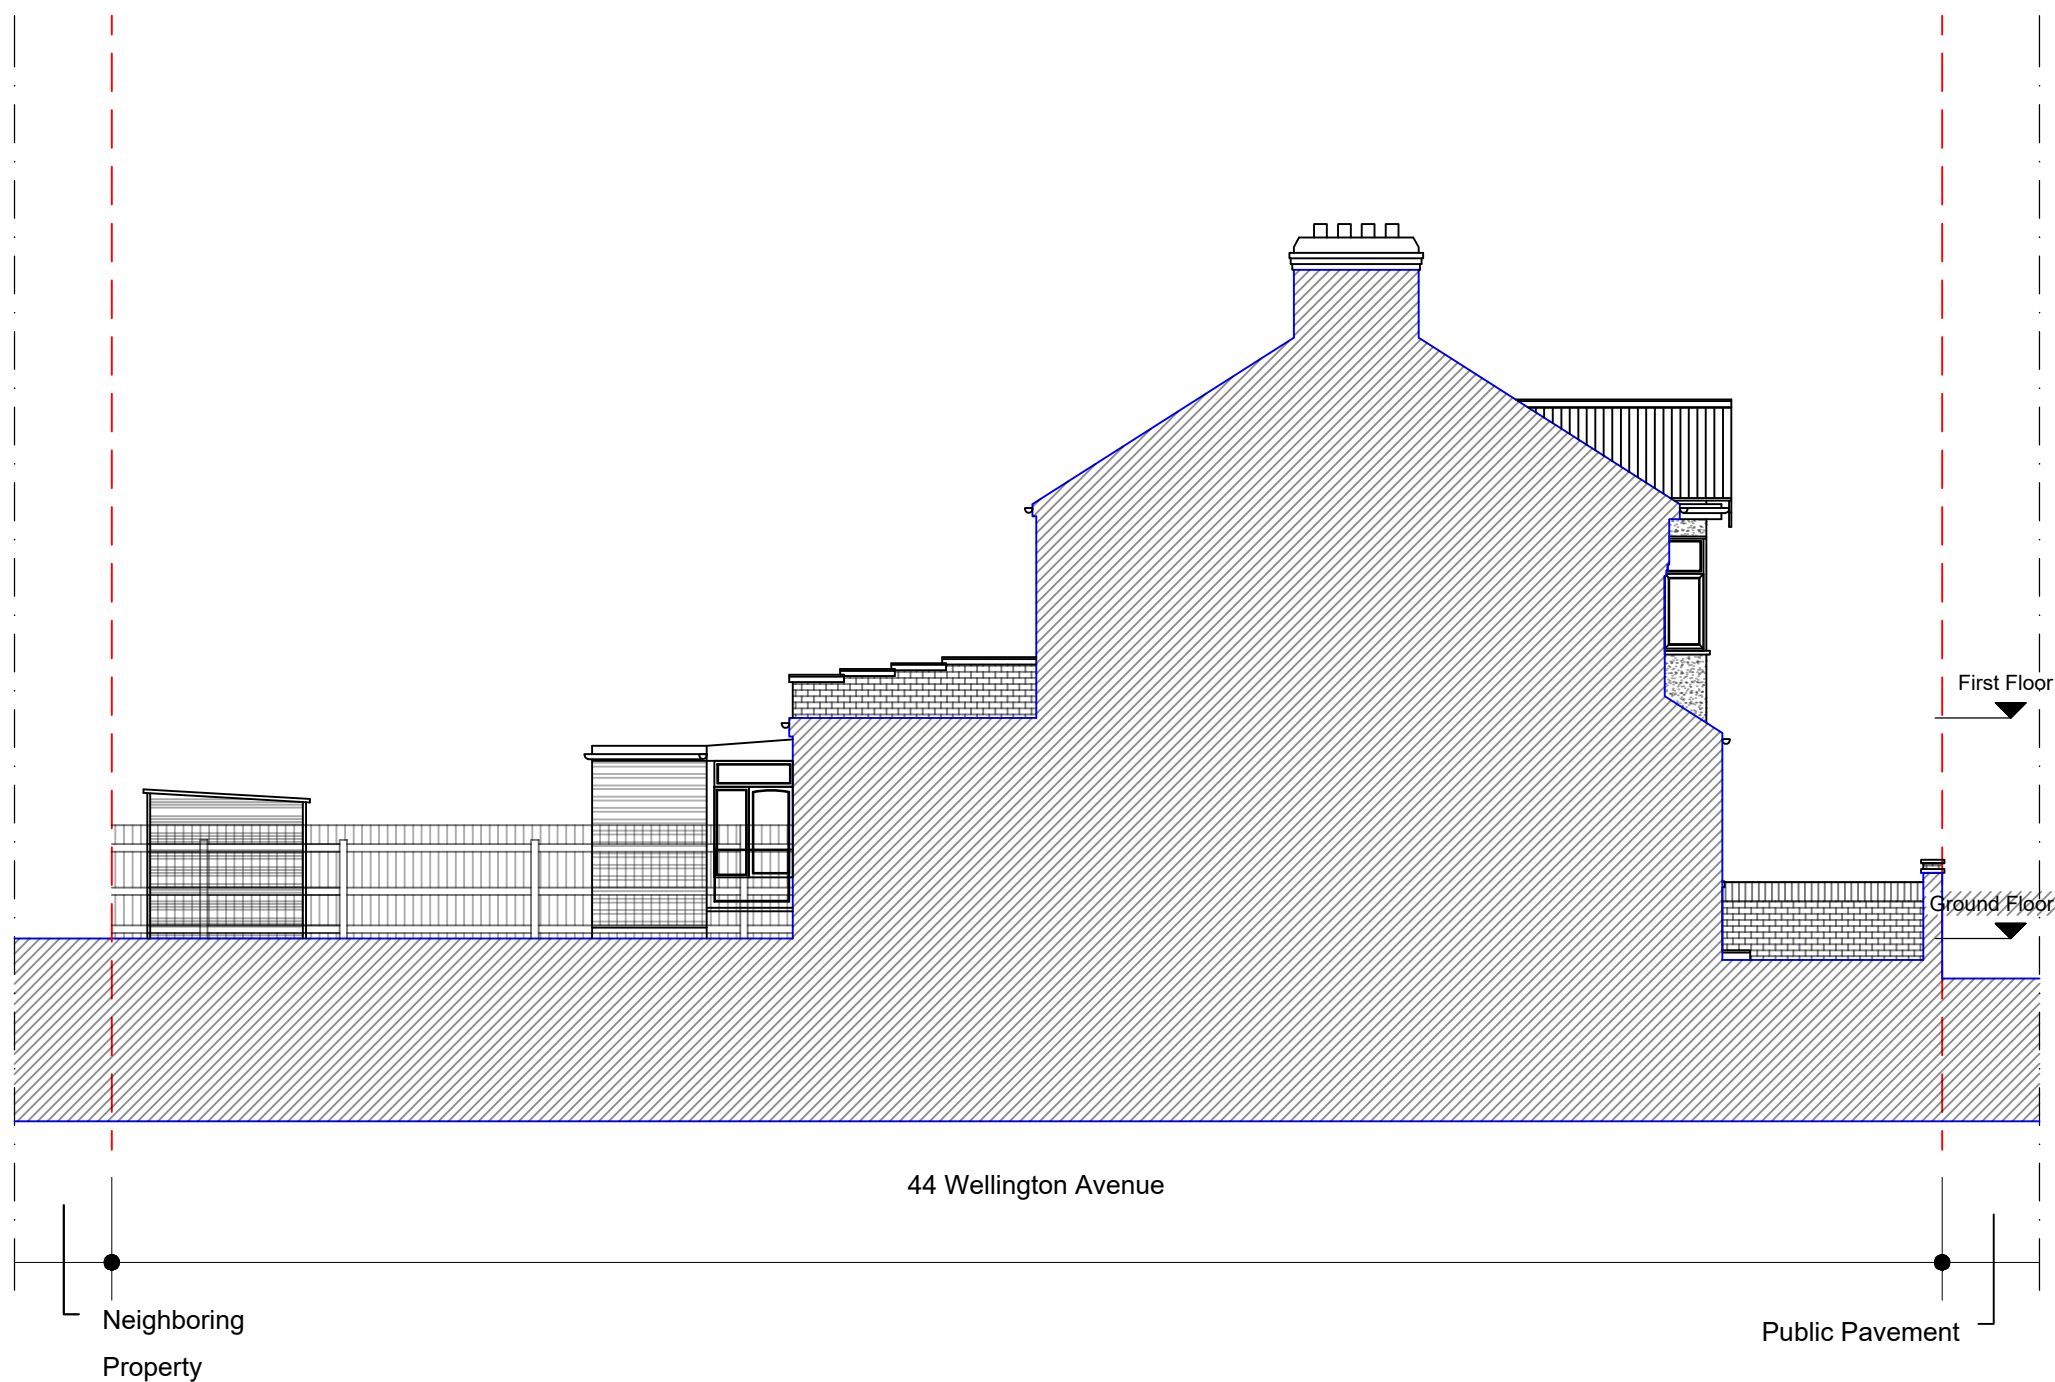

Notes.
Contractors must verify all dimensions at the site before comencing any work.
No construction work before Building Control approval and structural engineer confirmation.
Any discrepancies to be reported to Gridline. All drawings are to be read in conjunction with all relevant drawings and specifications.


Project No.S				
REV	DATE	DESCRIPTION	BY	CH

PROJECT TITLE	
44 Wellington Avenue	
London	
N15 6BA	
DATE	Project No.
February 2023	6678

DRAWING TITLE		
Existing - Side Elevation 1		
CLIENT		
Mr Ostreicher		
DRAWING No.	SCALE @ A3	Drawn by:
EX-E002	1:100	Chaya



PLANNING SERVICES
Unit 9b, The High Cross
Centre, Fountayne Rd,
N15 4BE
TEL: 020 8802 3480
www.samplanning.co.uk

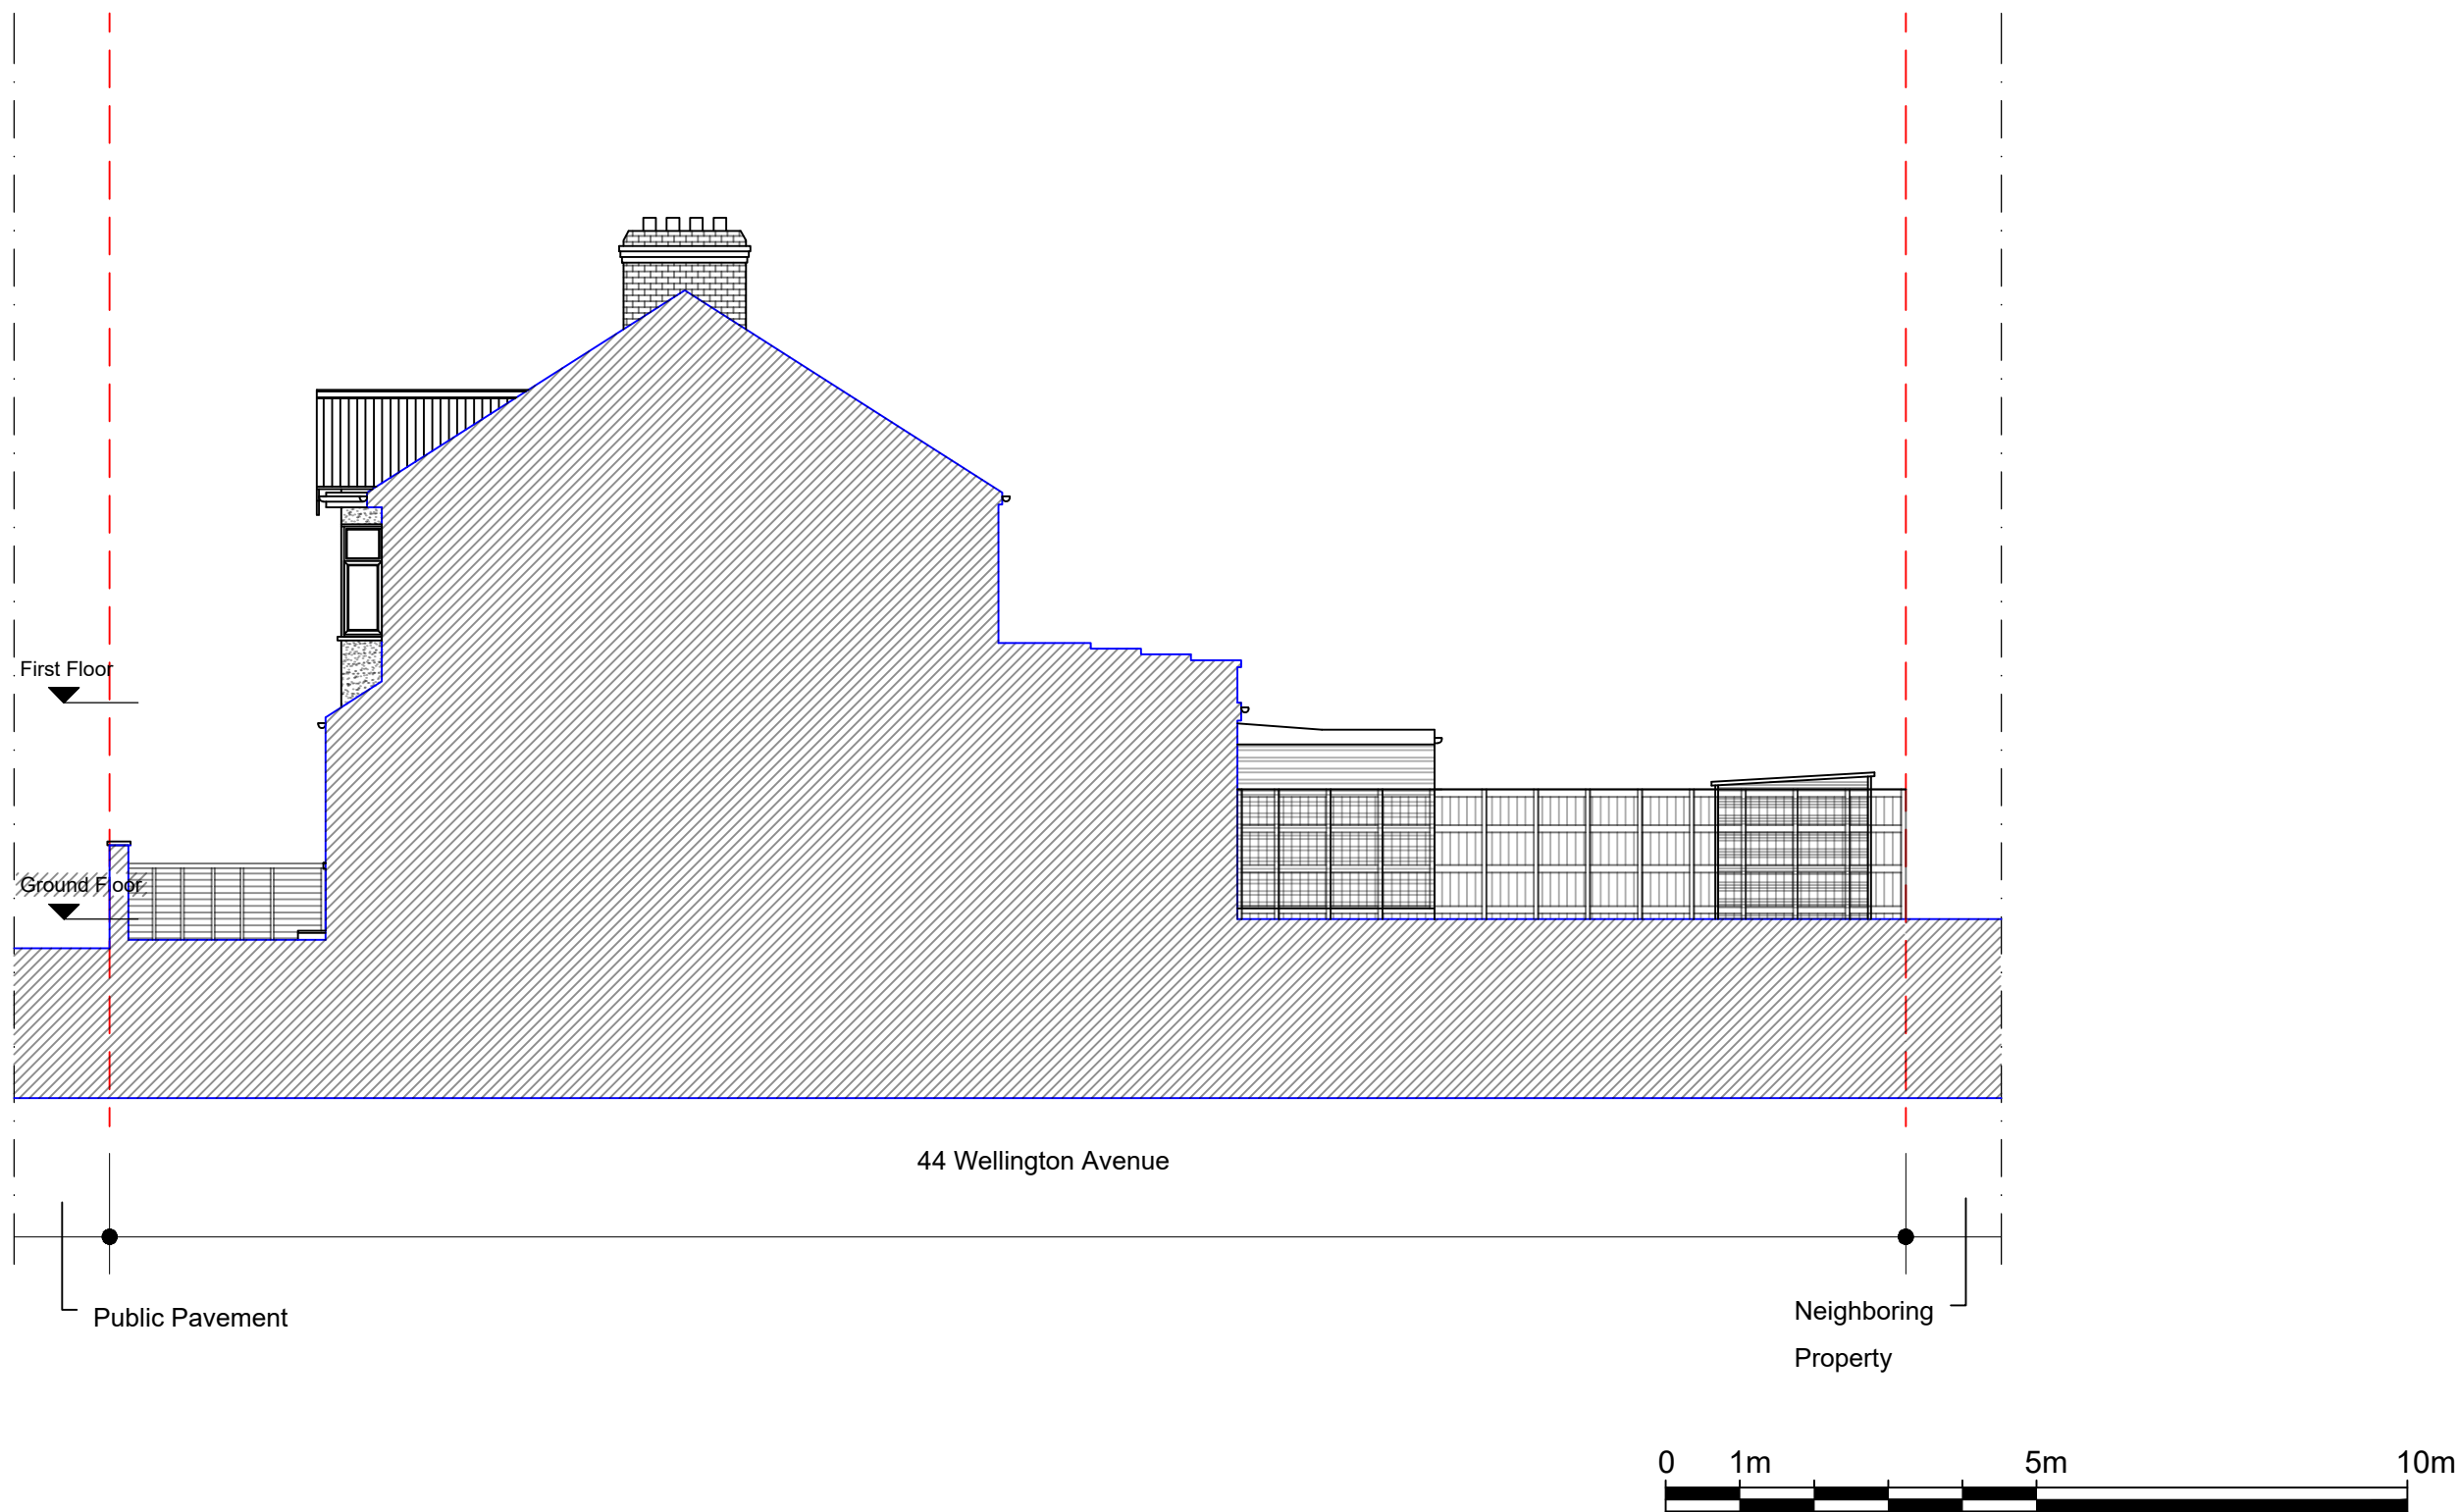

Notes.
Contractors must verify all dimensions at the site before comencing any work.
No construction work before Building Control approval and structural engineer confirmation.
Any discrepancies to be reported to Gridline. All drawings are to be read in conjunction with all relevant drawings and specifications.



Project No.S				
REV	DATE	DESCRIPTION	BY	CH

PROJECT TITLE	
44 Wellington Avenue	
London	
N15 6BA	
DATE	Project No.
February 2023	6678

DRAWING TITLE		
Existing - Side Elevation 2		
CLIENT		
Mr Ostreicher		
DRAWING No.	SCALE @ A3	Drawn by:
EX-E003	1:100	Chaya



PLANNING SERVICES
Unit 9b, The High Cross
Centre, Fountayne Rd,
N15 4BE
TEL: 020 8802 3480
www.samplanning.co.uk

 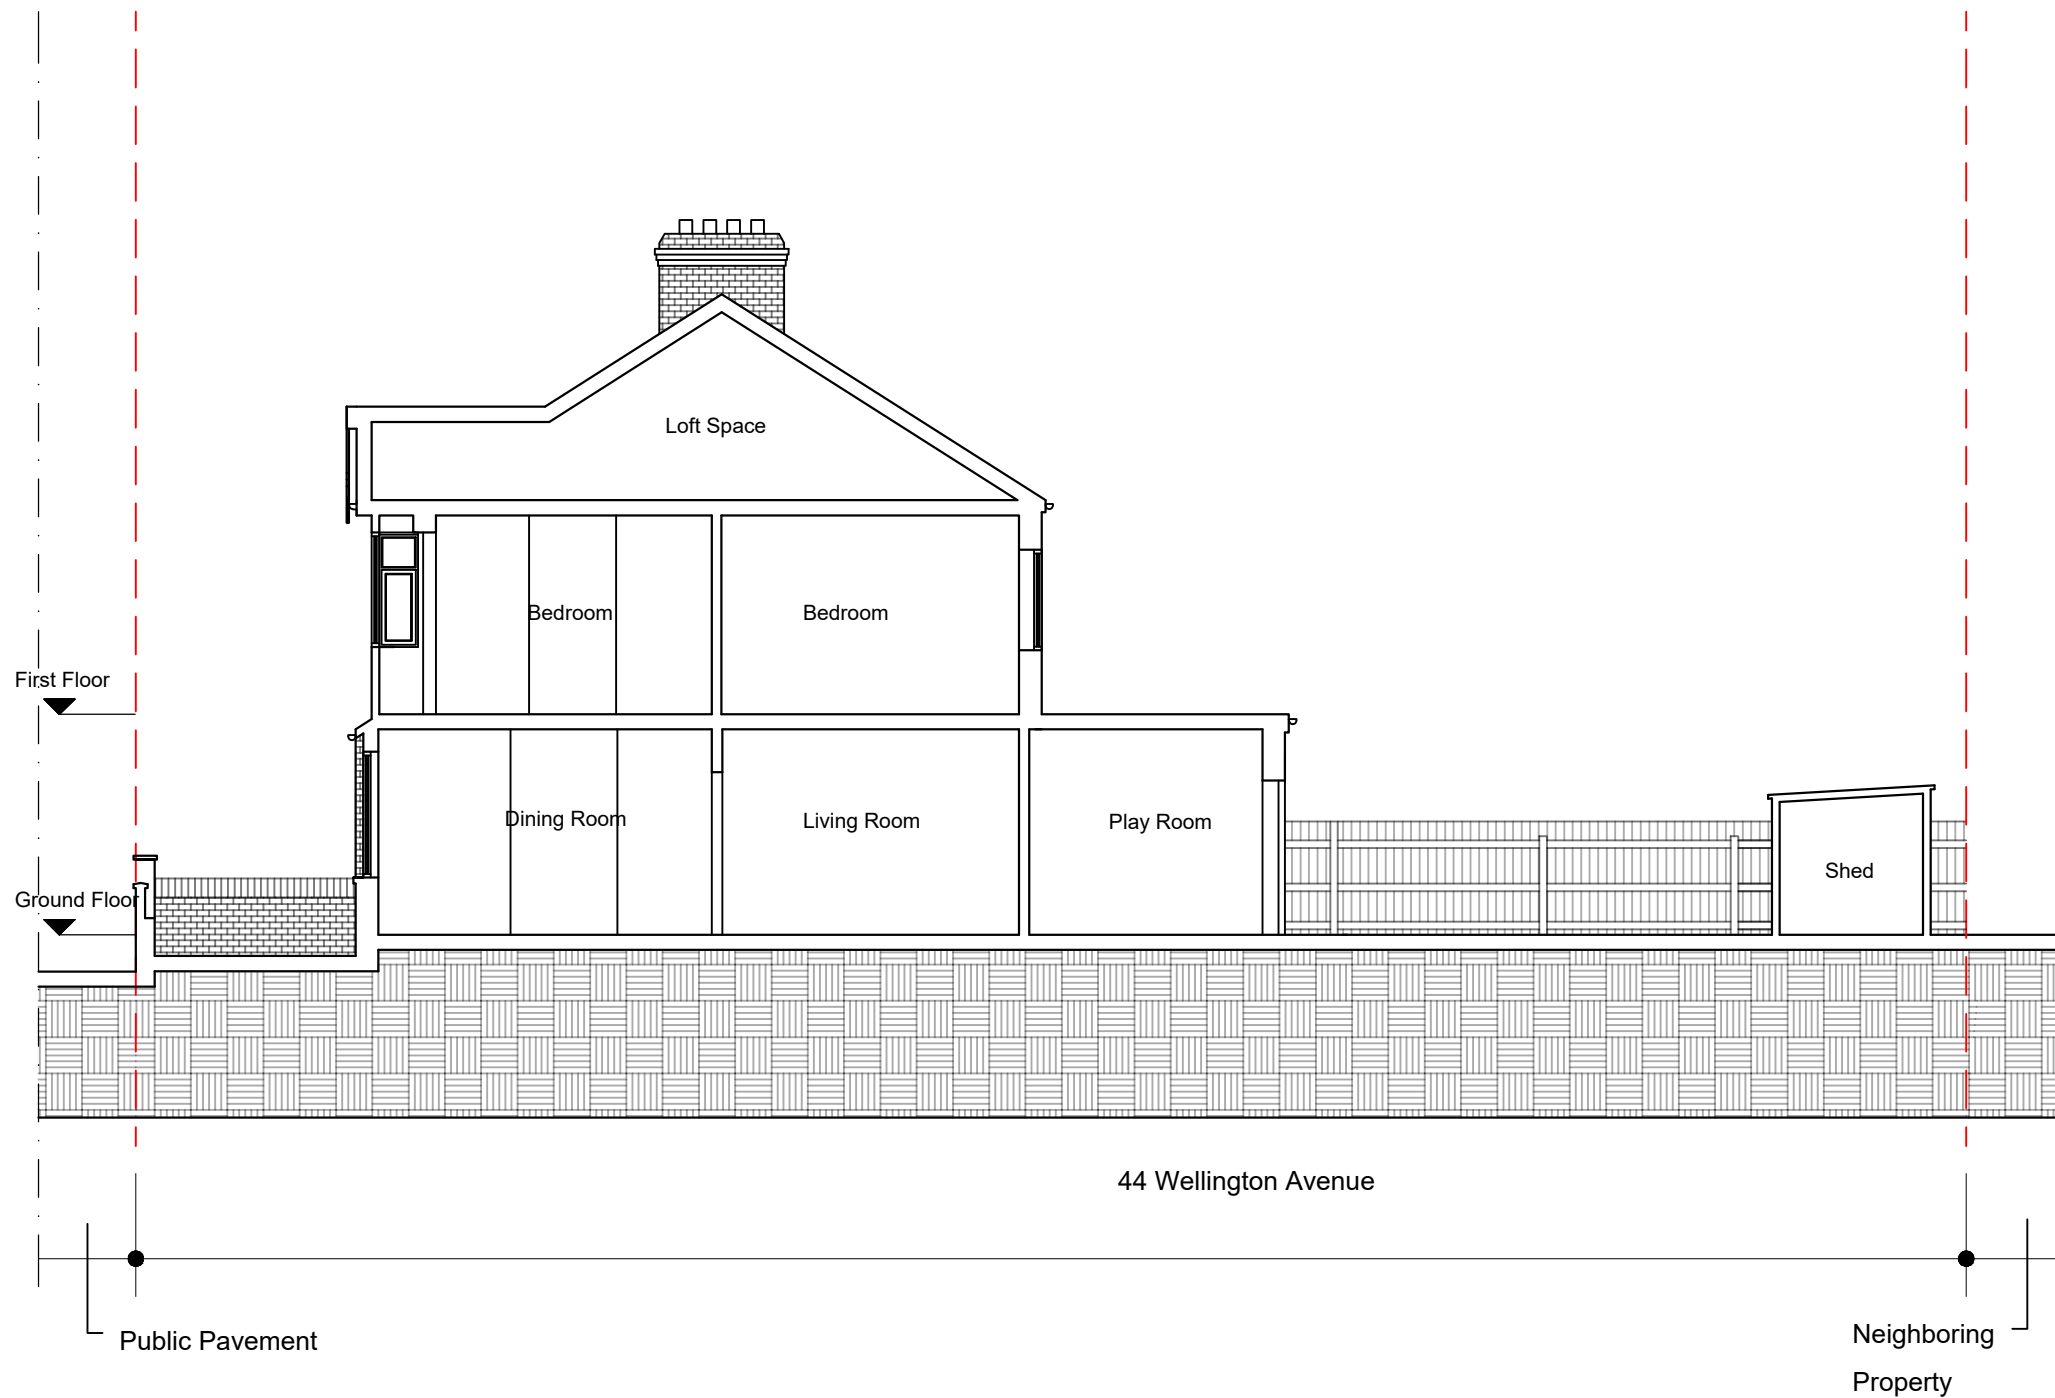

Notes.
Contractors must verify all dimensions at the site before comencing any work.
No construction work before Building Control approval and structural engineer confirmation.
Any discrepancies to be reported to Gridline. All drawings are to be read in conjunction with all relevant drawings and specifications.

Project No.S					
REV	DATE	DESCRIPTION	BY	CH	

PROJECT TITLE
44 Wellington Avenue
London
N15 6BA
DATE
February 2023
Project No.
6678

DRAWING TITLE
Existing - Section AA'
CLIENT
Mr Ostreicher
DRAWING No.
EX-S001
SCALE @ A3
1:100
Drawn by:
Chaya

