

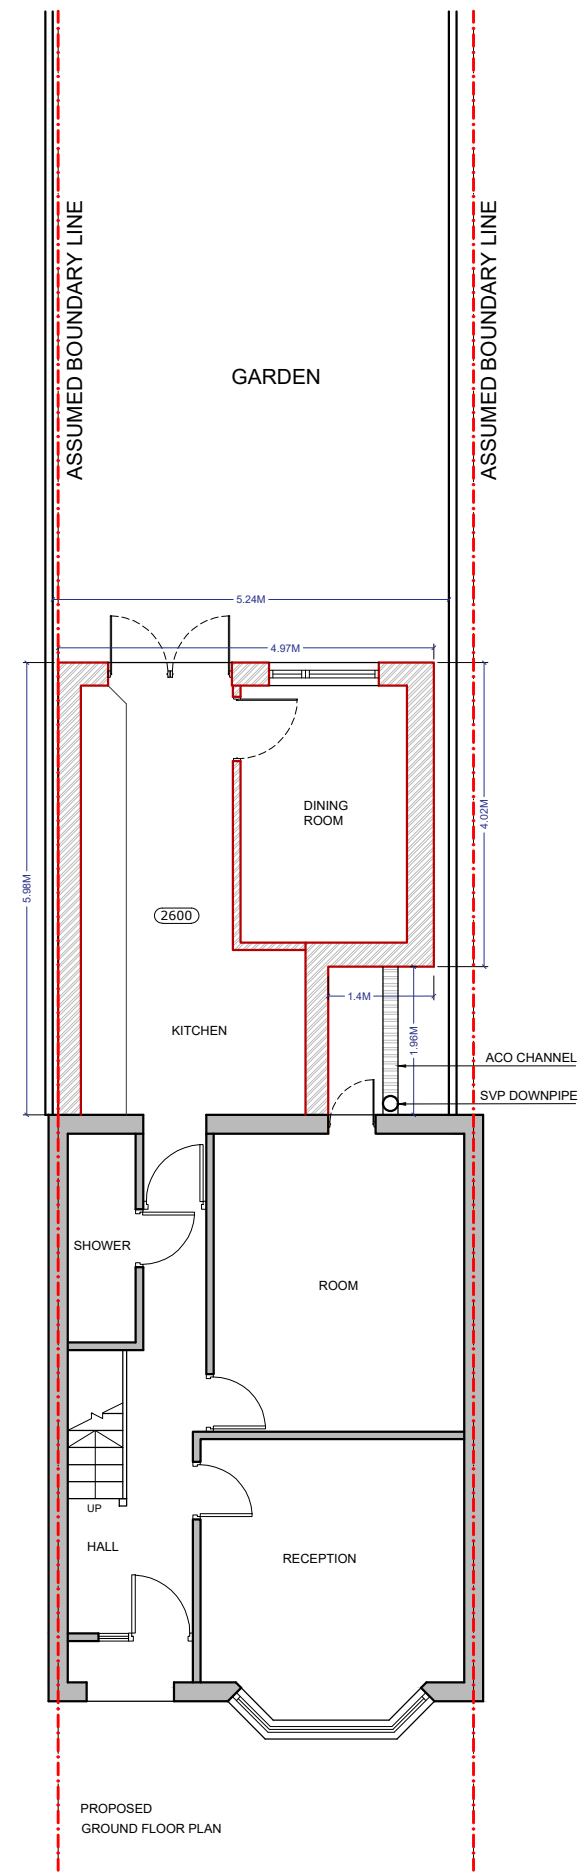
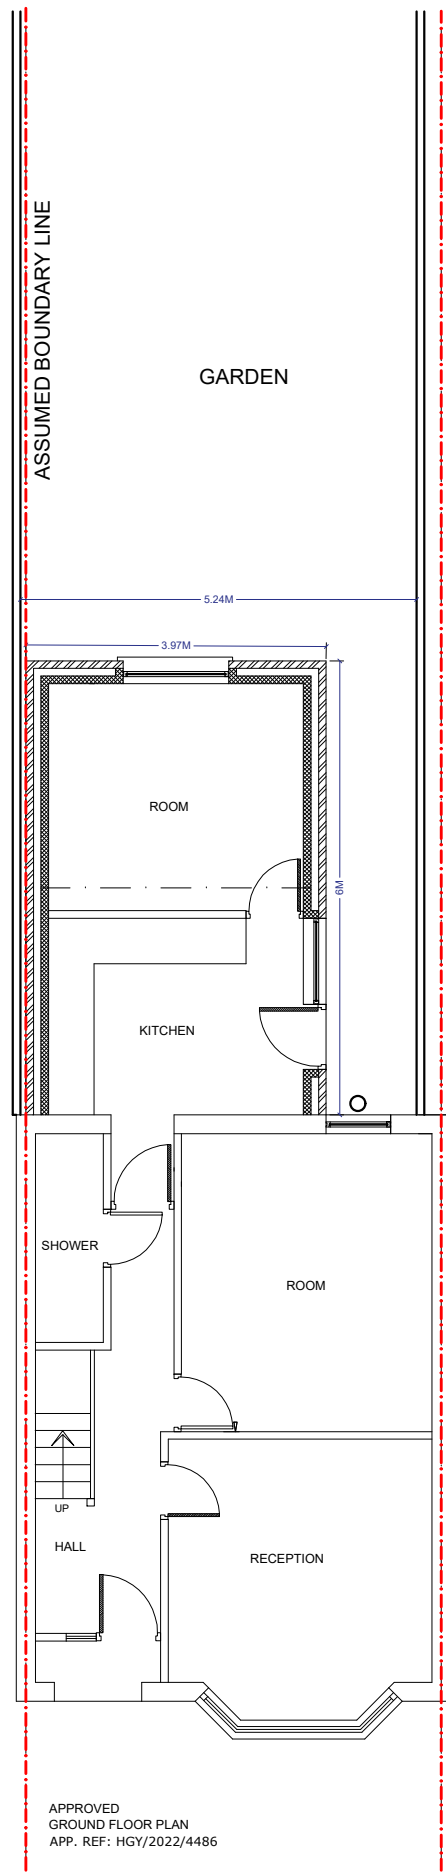


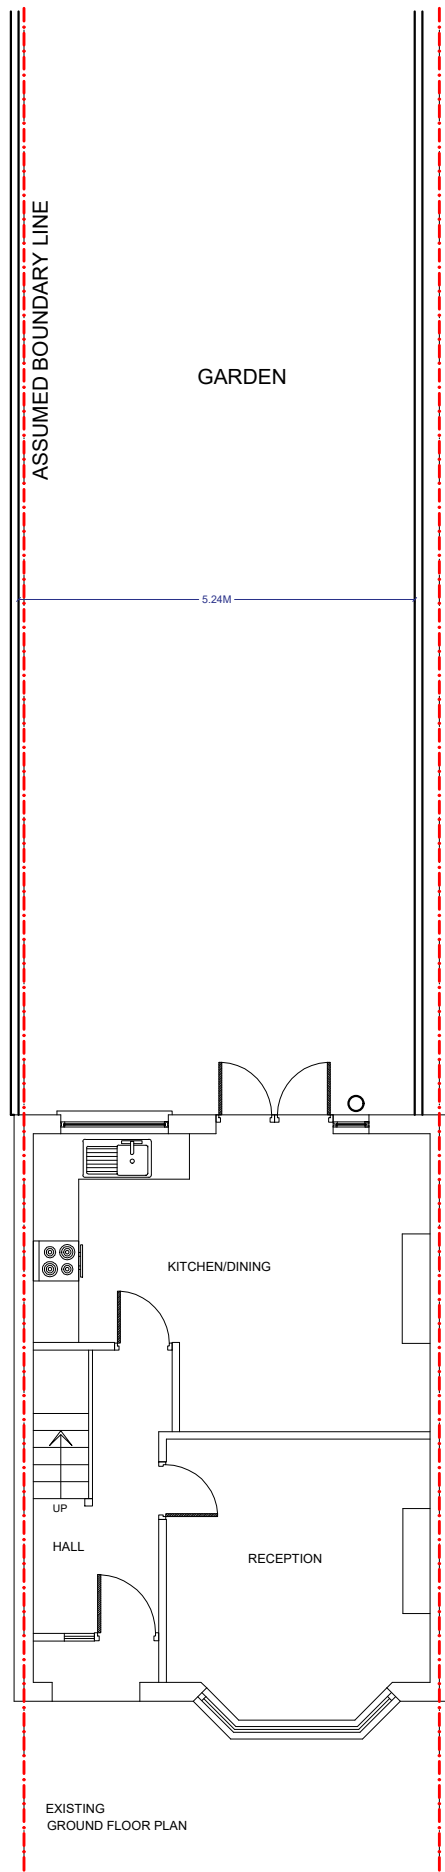


LEGEND

|  |                               |  |                |
|--|-------------------------------|--|----------------|
|  | EXISTING WALLS TO BE RETAINED |  | PROPOSED WALLS |
|--|-------------------------------|--|----------------|


|   |                             |            |    |                |                                                                      |         |                                              |         |               |                |             |     |   |
|---|-----------------------------|------------|----|----------------|----------------------------------------------------------------------|---------|----------------------------------------------|---------|---------------|----------------|-------------|-----|---|
| <p>PLEASE NOTE</p> <p>1. All dimensions to be verified on site.</p> <p>2. All dimensions are in millimeters.</p> <p>3. No work shall commence until all approvals and agreements have been obtained.</p> <p>These include, Planning, Building Regulations, Water and party Wall.</p> <p>4. The Copyright of this drawing belong to Adv Planning Limited T/A Advance Architecture.</p> | <p>Scale (@ A3) 1 : 100</p> | Drawn By   | GA | PROJECT STATUS | <b>PLANNING</b><br>EXISTING, APPROVED AND PROPOSED GROUND FLOOR PLAN | PROJECT | 52 CONISTON ROAD, TOTTENHAM, LONDON, N17 0EX | SHEET   | PLANS         | DRAWING NUMBER | <b>P100</b> | REV | <b>ADVANCE ARCHITECTURE</b><br>ARCHITECTURE / PLANNING / LICENSING<br>352 Green Lanes, Palmers Green, London N13 5TJ - 020 8801 6601<br>www.advancearchitecture.co.uk<br>info@advancearchitecture.co.uk |
|   |                             | Checked By | KK |                |                                                                      |         |                                              | JOB No. | <b>22.002</b> | DATE           |             |     |   |

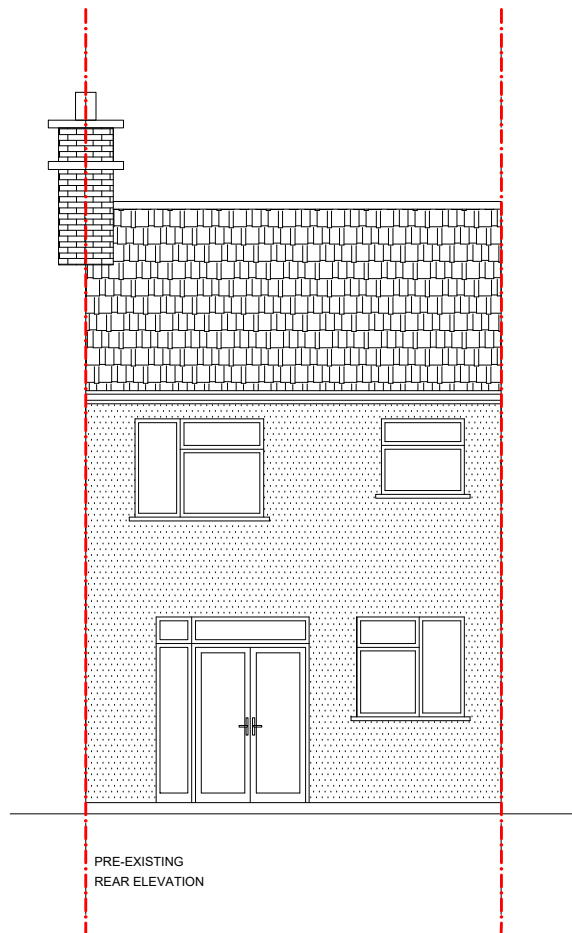

PRE-EXISTING  
REAR ELEVATION

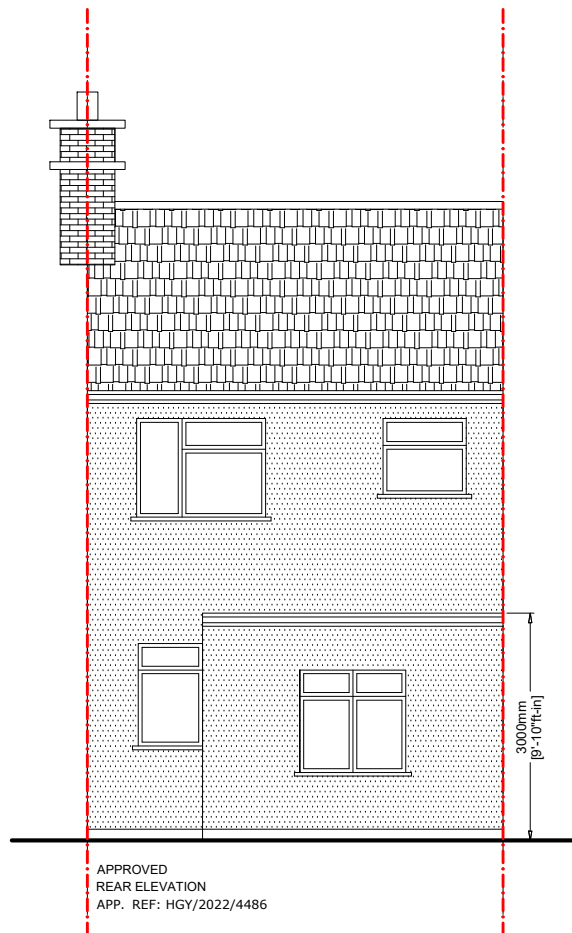


APPROVED  
REAR ELEVATION  
APP. REF: HGY/2022/4486

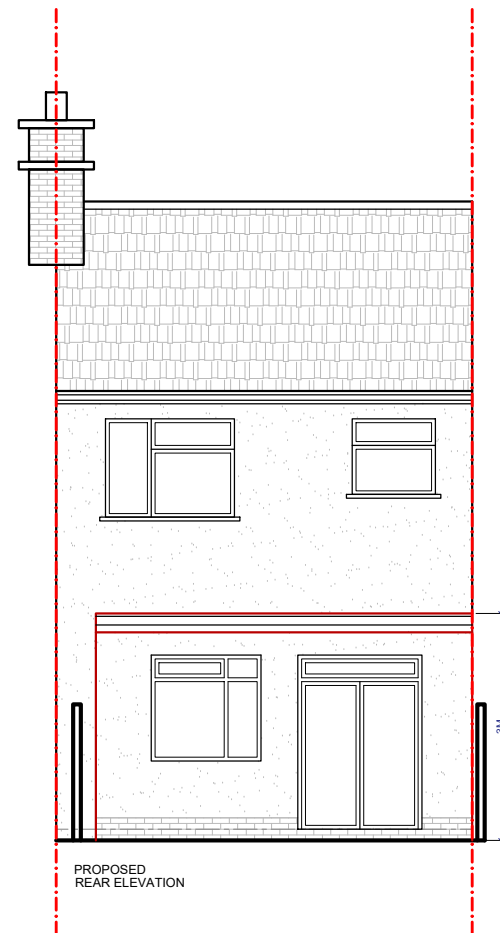

PROPOSED  
REAR ELEVATION


|   |                                                                 |            |    |                |          |         |                                                    |         |            |                |            |     |   |
|---|-----------------------------------------------------------------|------------|----|----------------|----------|---------|----------------------------------------------------|---------|------------|----------------|------------|-----|---|
| <div>PLEASE NOTE</div> <div>1. All dimensions to be verified on site.</div> <div>2. All dimensions are in millimeters.</div> <div>3. No work shall commence until all approvals and agreements have been obtained.</div> <div>These include, Planning, Building Regulations, Water and party Wall.</div> <div>4. The Copyright of this drawing belong to Adv Planning Limited T/A Advance Architecture.</div> | <div>Scale (@ A3) 1 : 100</div> <div><div>0.5m12345</div></div> | Drawn By   | GA | PROJECT STATUS | PLANNING | PROJECT | 52 CONISTON ROAD,<br>TOTTENHAM, LONDON,<br>N17 0EX | SHEET   | ELEVATIONS | DRAWING NUMBER | P101       | REV | <div><div></div><div>ADVANCE</div><div>ARCHITECTURE</div><div>ARCHITECTURE / PLANNING / LICENSING</div></div> <div>352 Green Lanes, Palmers Green,<br/>London N13 5TJ - 020 8801 6601</div> <div>www.advancearchitecture.co.uk<br/>info@advancearchitecture.co.uk</div> |
|   |                                                                 | Checked By | KK |                |          |         |                                                    | JOB No. | 22.002     | DATE           | 30/01/2023 |     |   |

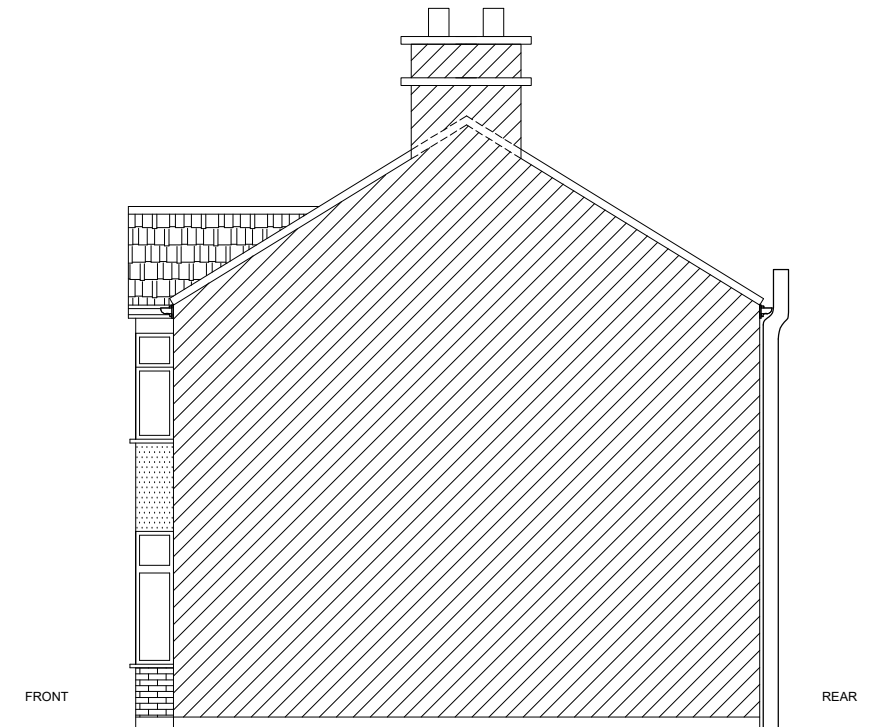

PRE-EXISTING  
SIDE ELEVATION



PROPOSED  
SIDE ELEVATION  
APP. REF: HGY/2022/4486

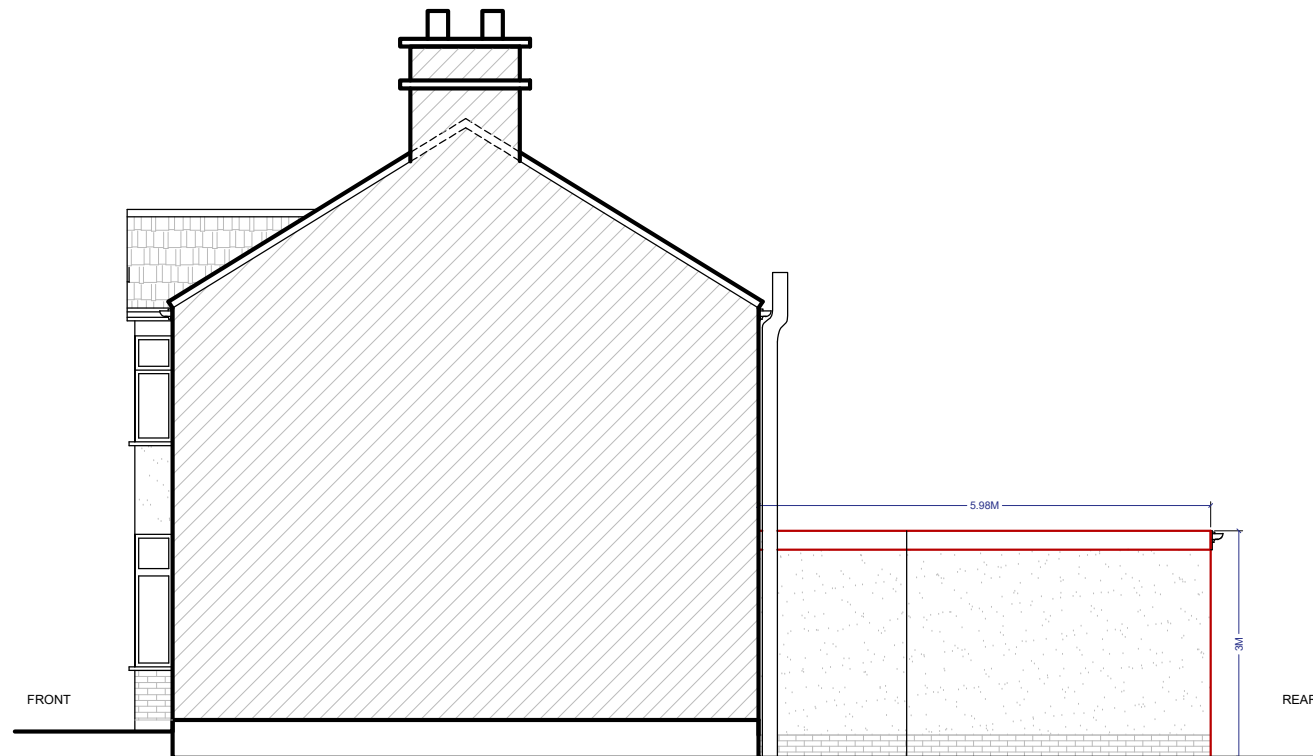

PROPOSED  
SIDE ELEVATION

|   |                                        |            |    |                |                                                                  |         |                                                    |         |            |                |      |     |   |
|---|----------------------------------------|------------|----|----------------|------------------------------------------------------------------|---------|----------------------------------------------------|---------|------------|----------------|------|-----|---|
| PLEASE NOTE<br>1. All dimensions to be verified on site.<br>2. All dimensions are in millimeters.<br>3. No work shall commence until all approvals and agreements have been obtained.<br>These include, Planning, Building Regulations, Water and party Wall.<br>4. The Copyright of this drawing belong to Adv Planning Limited T/A Advance Architecture. | Scale (@ A3) 1 : 100<br>0.5m 1 2 3 4 5 | Drawn By   | GA | PROJECT STATUS | PLANNING<br>EXISTING, APPROVED<br>AND PROPOSED SIDE<br>ELEVATION | PROJECT | 52 CONISTON ROAD,<br>TOTTENHAM, LONDON,<br>N17 0EX | SHEET   | ELEVATIONS | DRAWING NUMBER | P102 | REV | <br>ARCHITECTURE / PLANNING / LICENSING<br>352 Green Lanes, Palmers Green,<br>London N13 5TJ - 020 8801 6601<br>www.advancearchitecture.co.uk<br>info@advancearchitecture.co.uk |
|   |                                        | Checked By | KK |                |                                                                  |         |                                                    | JOB No. | 22.002     | DATE           |      |     |   |