

ALL DIMENSIONS UNLESS OTHERWISE NOTED
 SHALL BE IN METRES AND ROUNDED UP TO BE CONFIRMED BY ARCHITECT
 SETTING OUT TO BE CONFIRMED ON SITE

* CONTRACTOR TO CONFIRM
 ARRANGEMENT SUBJECT TO
 INVESTIGATION

TP1 - 5 INVESTIGATION
 Trial Pits 1000 x 1000
 to depth of existing
 footing. Contractor to
 confirm dimensions and

NOTE: ENSURE SHORING
 TO EXTEND BEYOND CORNER



**SIMPLY
 EXTEND**

Project
 SINGLE STOREY REAR EXTENSION AND BASEMENT AT
 64 VICTORIA ROAD
 ALEXANDRIA
 LONDON
 N22 7XF


Client
 Mr. Rob Smallwood
 64 VICTORIA ROAD
 ALEXANDRIA
 LONDON
 N22 7XF

Drawing Title
 EXISTING FLOOR PLANS


Scale
 1:50 @ A1
 Drawn
 Checked
 Authorised

THE CONTRACTOR IS RESPONSIBLE FOR
 VERIFYING ALL SITE DIMENSIONS BEFORE
 COMMENCING ANY WORK

INFORMATION
 SKI/01

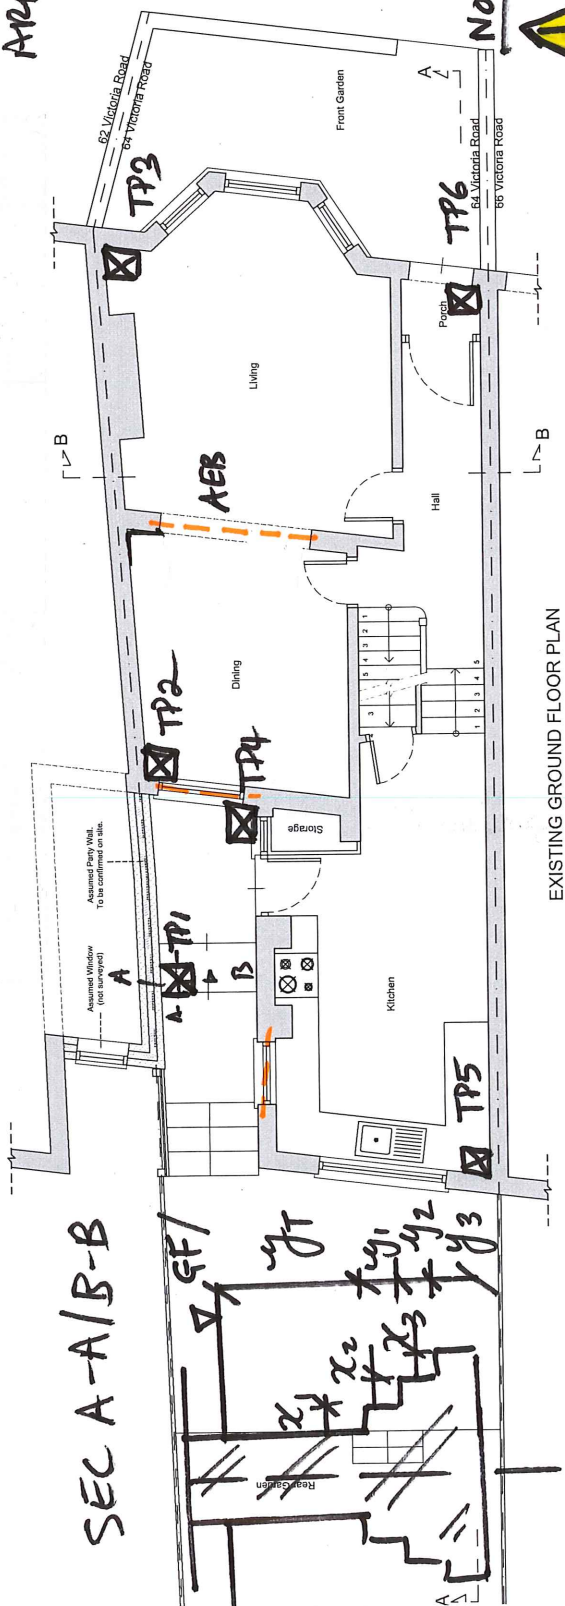

EXISTING GROUND FLOOR PLAN

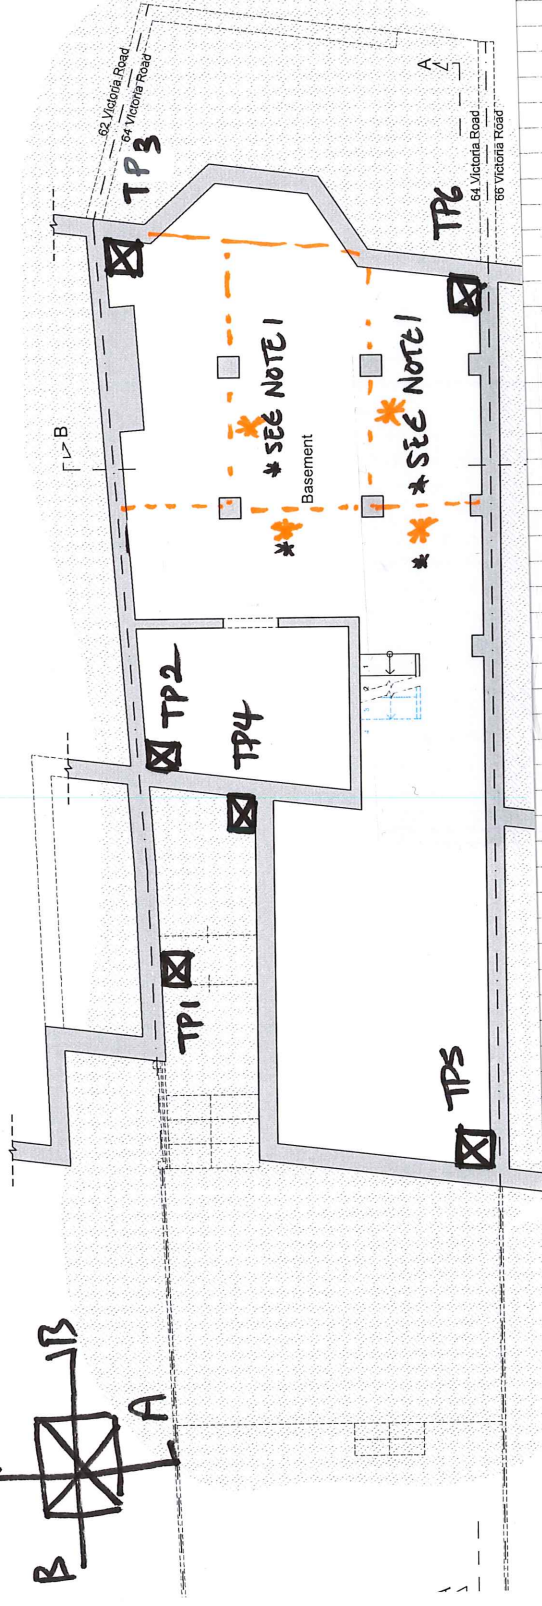

DO NOT SCALE FROM THIS DRAWING
 THIS DRAWING IS SUBJECT TO COPYRIGHT
 5002307

REV	DATE	DESCRIPTION

64 VICTORIA ROAD



www.gseid.co.uk

PROPOSED TRIAL PITS
 DATE 7/7/22
 SCALE A3