



No.	Description	Date

 


Room Schedule - Existing		
Number	Name	Area

02. FF		
1	Stairwell	7.45 m²
2	Kitchen & Dining	12.59 m²
3	Bathroom	2.82 m²
4	Living Room	9.23 m²
5	Bedroom	7.53 m²
6	Bedroom	7.96 m²
7	Hall	7.89 m²
02. FF: 7		55.46 m²
03. SF		
8	Bedroom	8.85 m²
9	Bedroom	6.24 m²
10	Bedroom	9.73 m²
11	Bedroom	9.72 m²
12	Bathroom	5.12 m²
13	Hall	5.59 m²
14	Stairwell	9.68 m²
03. SF: 7		54.93 m²
04. AL		
15	Kitchen & Living	7.84 m²
16	Bathroom	2.79 m²
17	Stairwell	4.26 m²
18	Bedroom	8.82 m²
04. AL: 4		23.71 m²
Grand total: 18		134.10 m²


Project Status	
Planning	
CONTRACTORS MUST VERIFY ALL DIMENSIONS ON SITE BEFORE STARTING WORK. THIS DRAWING IS COPYRIGHT.	
Project	
126A West Green Rd N15 5AA	
Client	
Owner	
Drawing Title	
Existing Floor Plans	
Project Number	Date
210817	Aug '21
Drawn by	Checked by
Author	Checker
Scale	Revision
1 : 100 @ A3	1 : 50 @ A1
Drawing No.	
AE101	

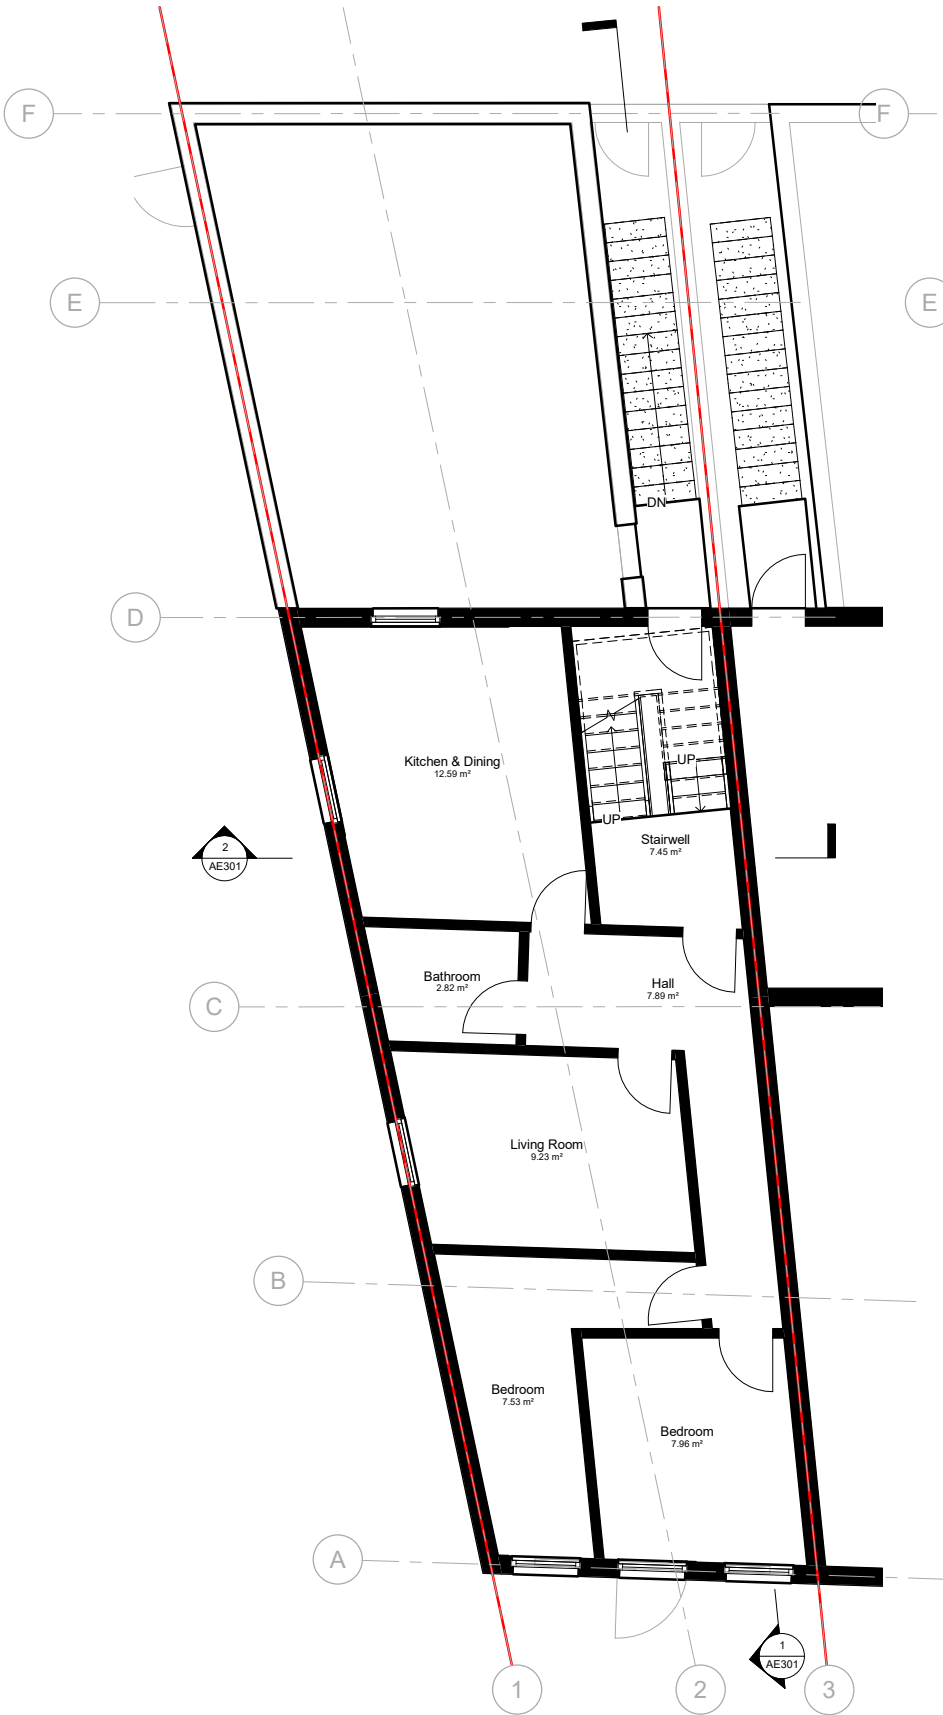

1 02. FF - E
1 : 50

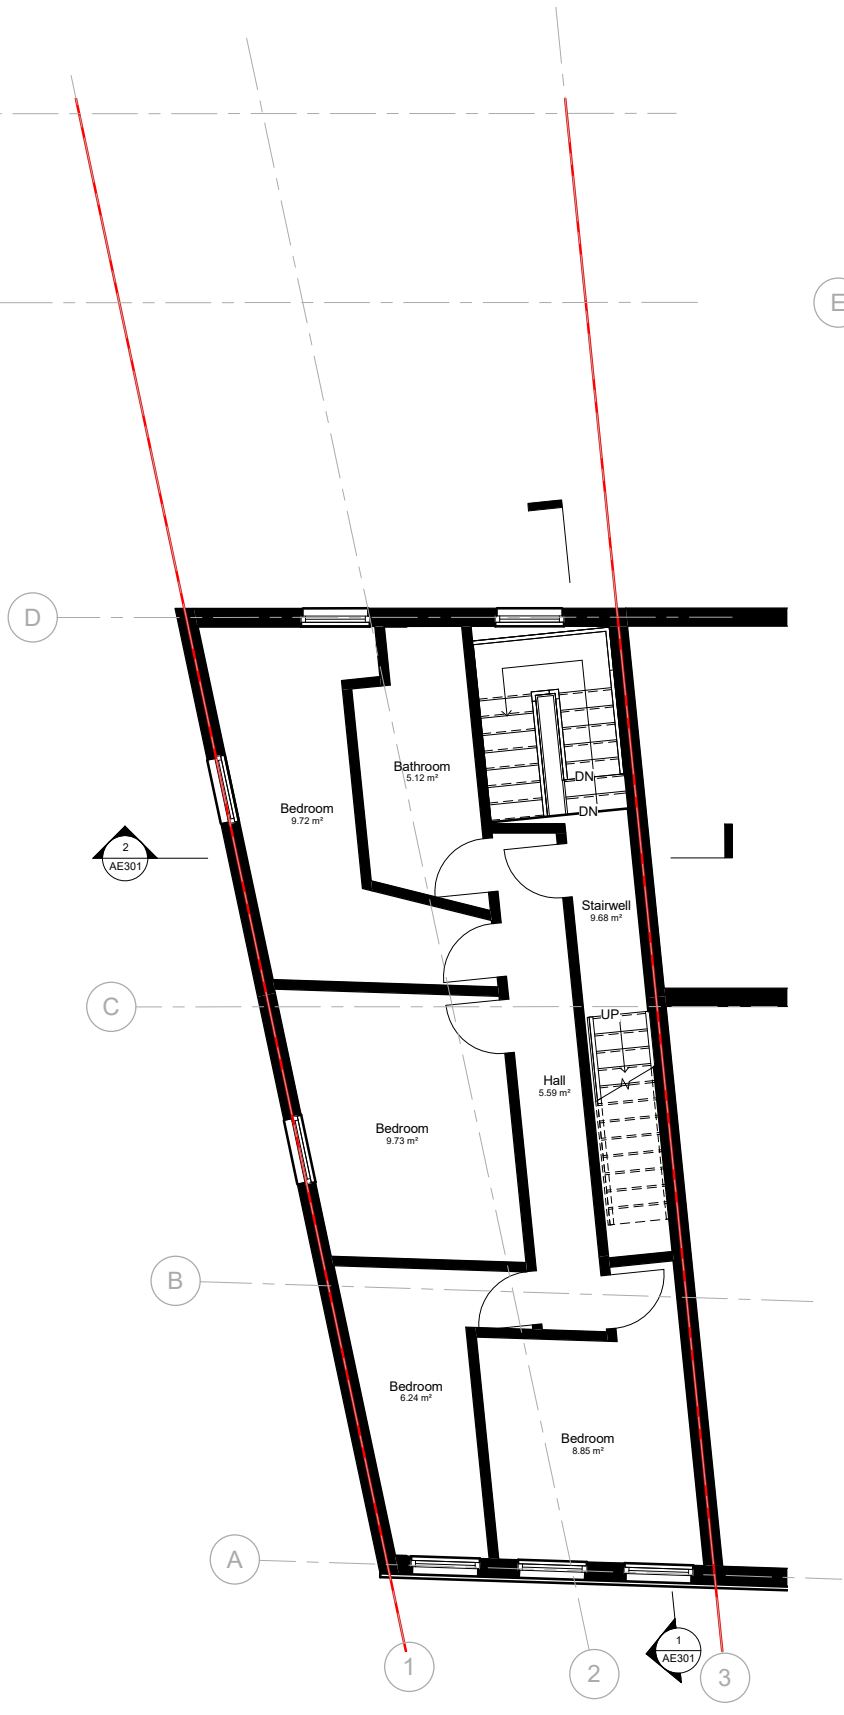


2 03. SF - E
1 : 50

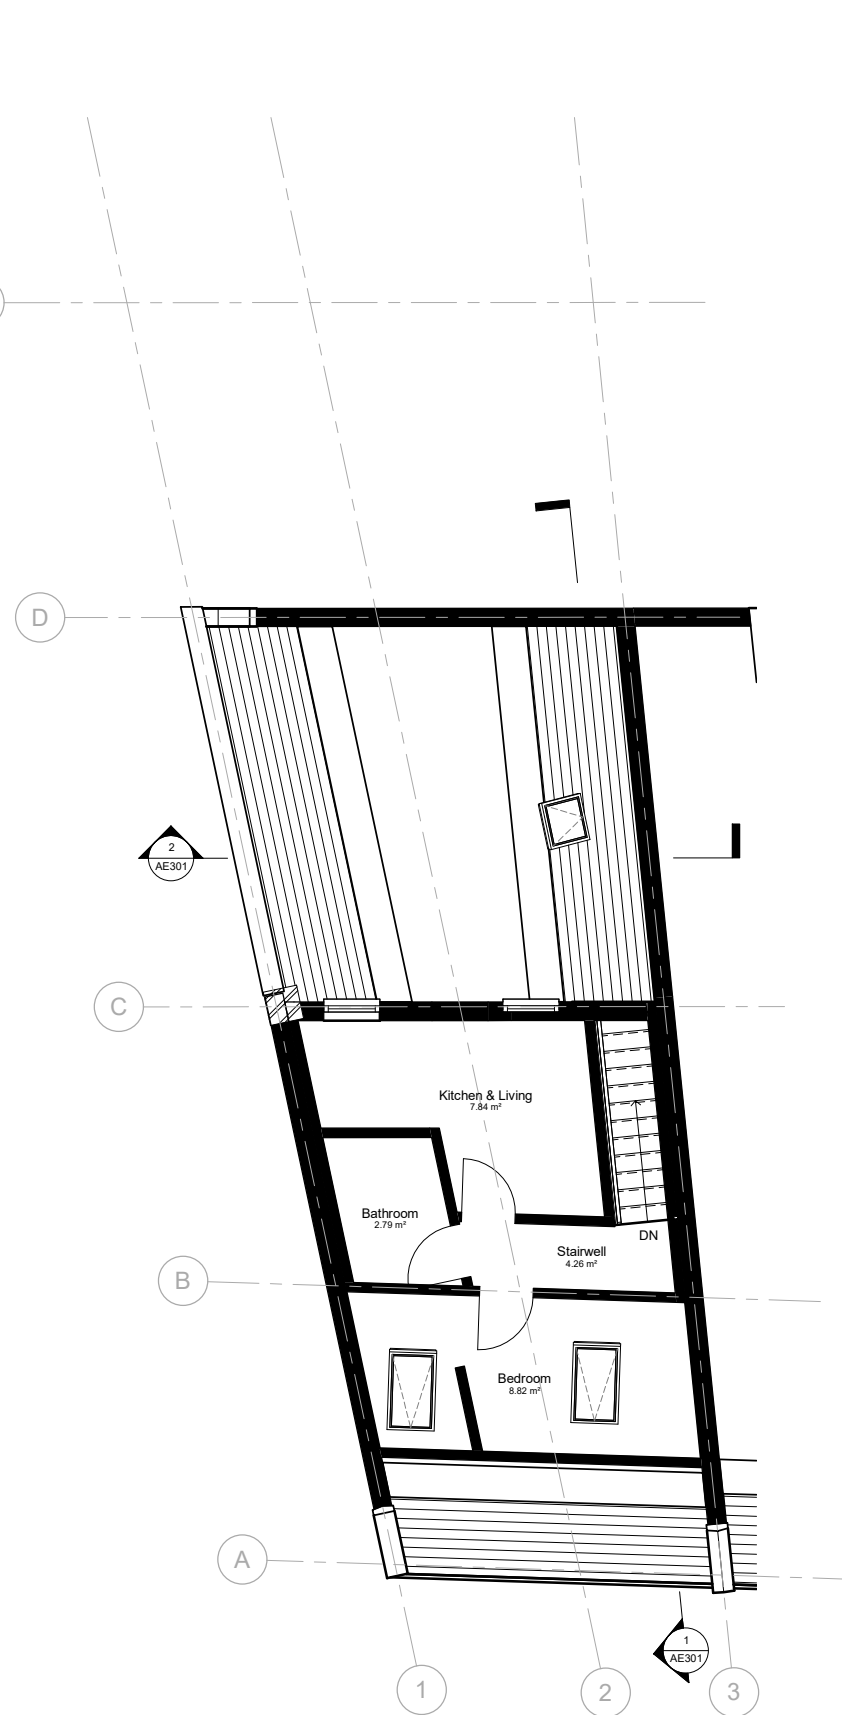


3 04. AL - E
1 : 50

No.	Description	Date

 



1 03. South Elevation - E
1 : 50

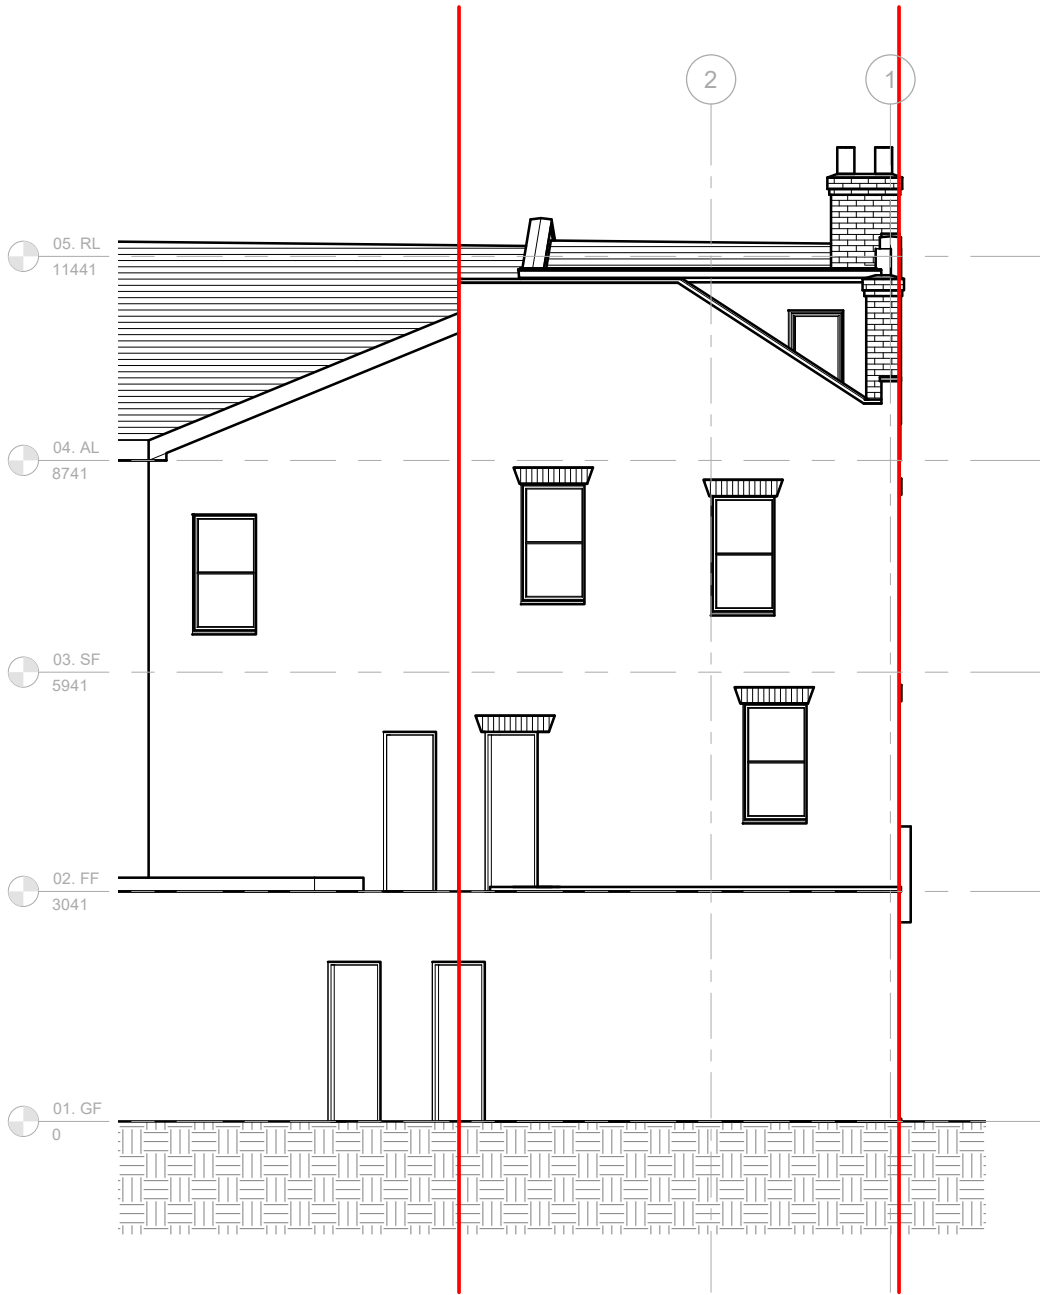

2 02. North Elevation - E
1 : 50

Project Status	
Planning	
CONTRACTORS MUST VERIFY ALL DIMENSIONS ON SITE BEFORE STARTING WORK. THIS DRAWING IS COPYRIGHT.	
Project	
126A West Green Rd N15 5AA	
Client	
Owner	
Drawing Title	
Existing Elevations	
Project Number	Date
210817	Aug ' 21
Drawn by	Checked by
Author	Checker
Scale	Revision
1 : 100 @ A3	1 : 50 @ A1
Drawing No.	
AE201	

No.	Description	Date

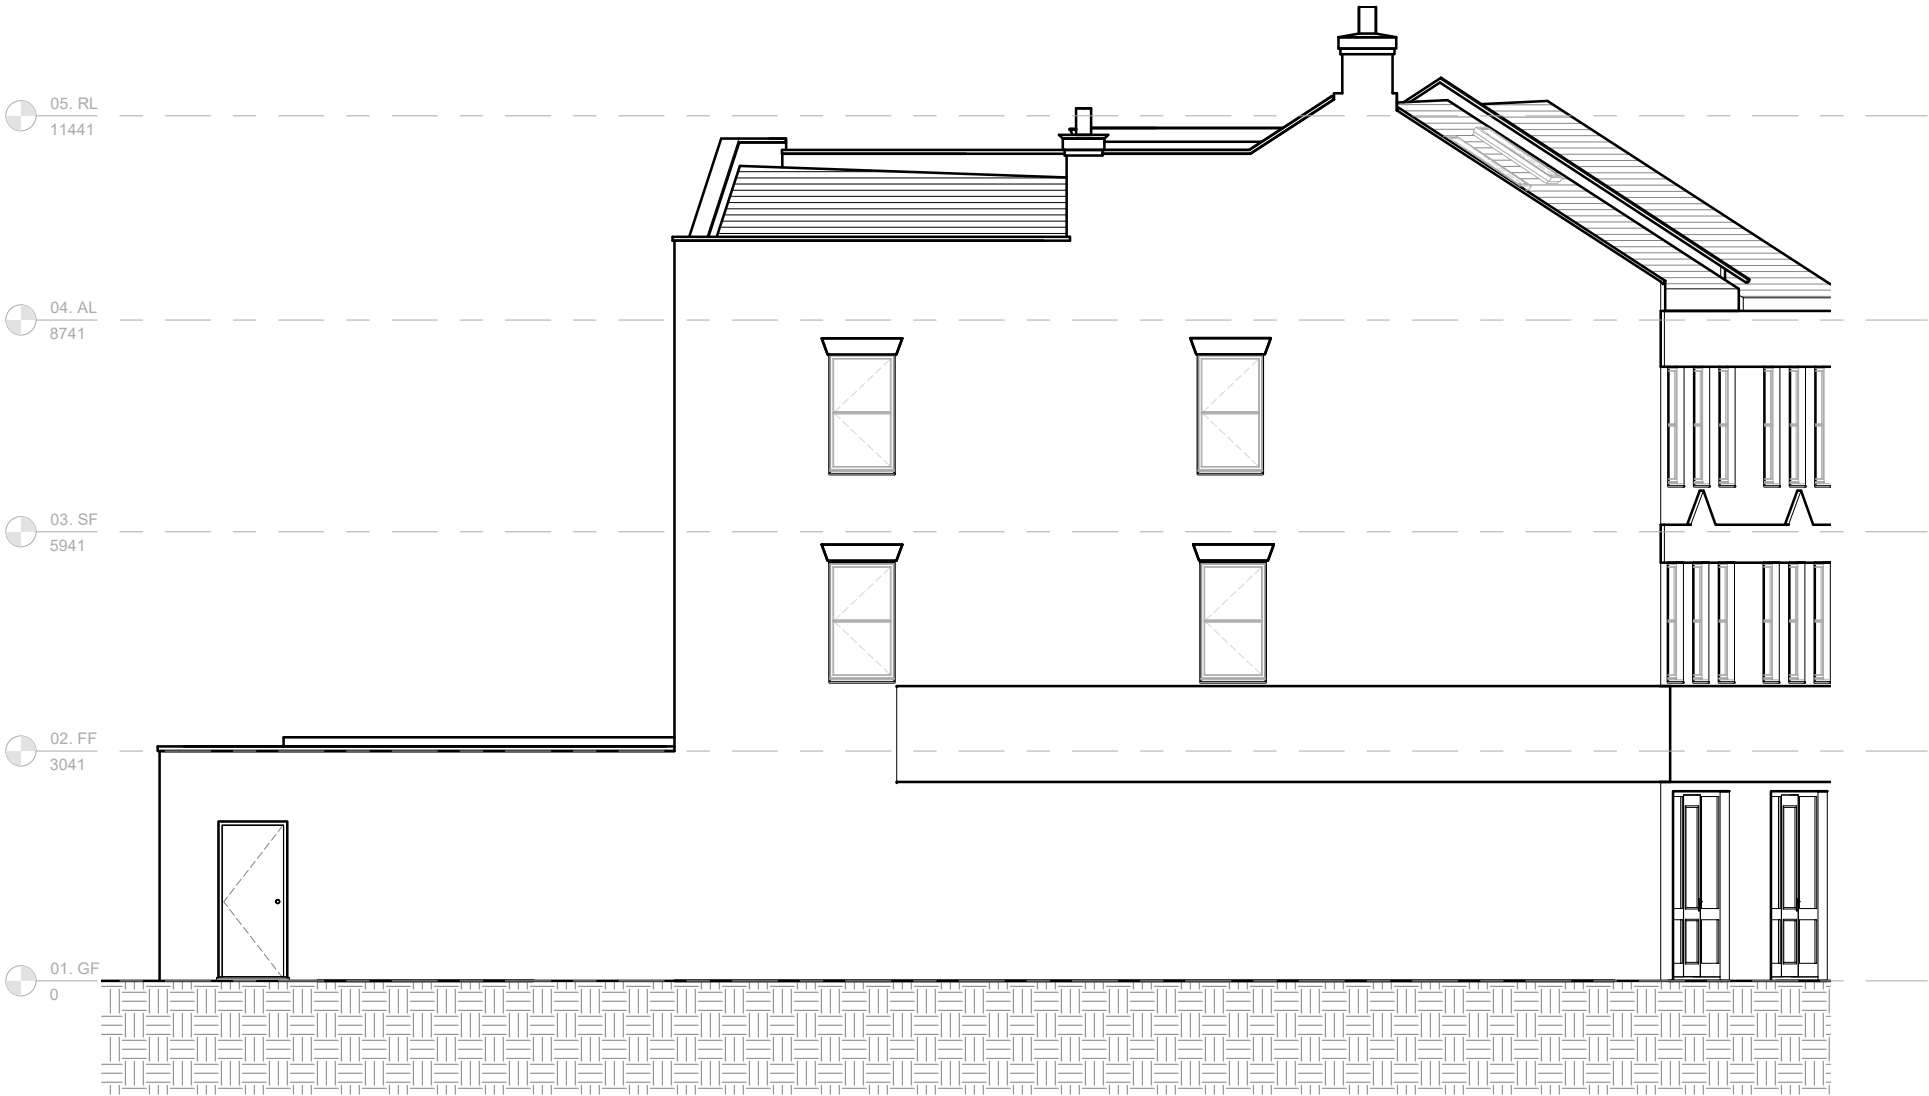 


1


04. West Elevation - E

1 : 50

Project Status	
Planning	
novaDec	
CONTRACTORS MUST VERIFY ALL DIMENSIONS ON SITE BEFORE STARTING WORK. THIS DRAWING IS COPYRIGHT.	
Project	
126A West Green Rd N15 5AA	
Client	
Owner	
Drawing Title	
Existing Elevations	
Project Number	Date
210817	Aug ' 21
Drawn by	Checked by
Author	Checker
Scale	Revision
1 : 100 @ A3	
1 : 50 @ A1	
Drawing No.	
AE202	
27/03/2023 19:15:08	

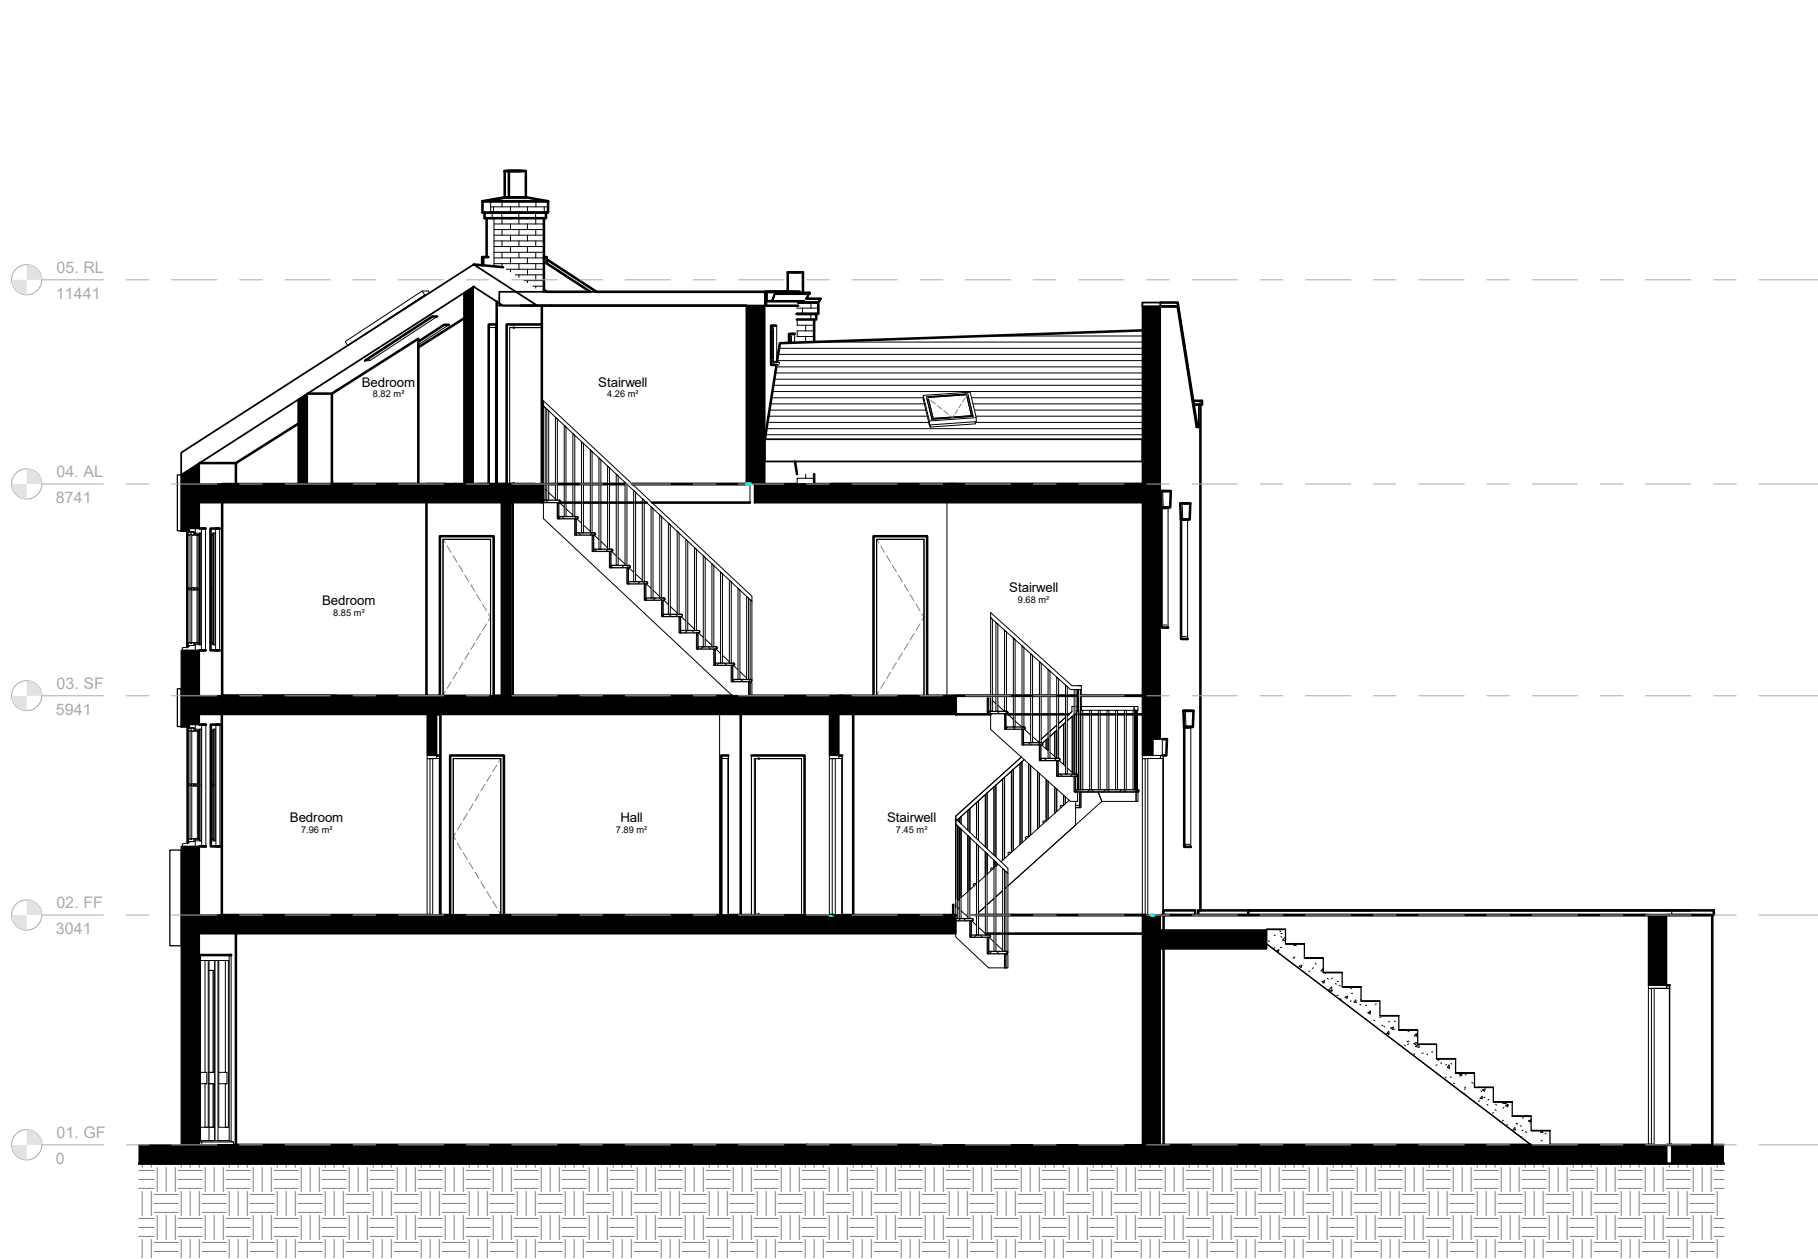


1 01. Longitudinal Section - E
1 : 50

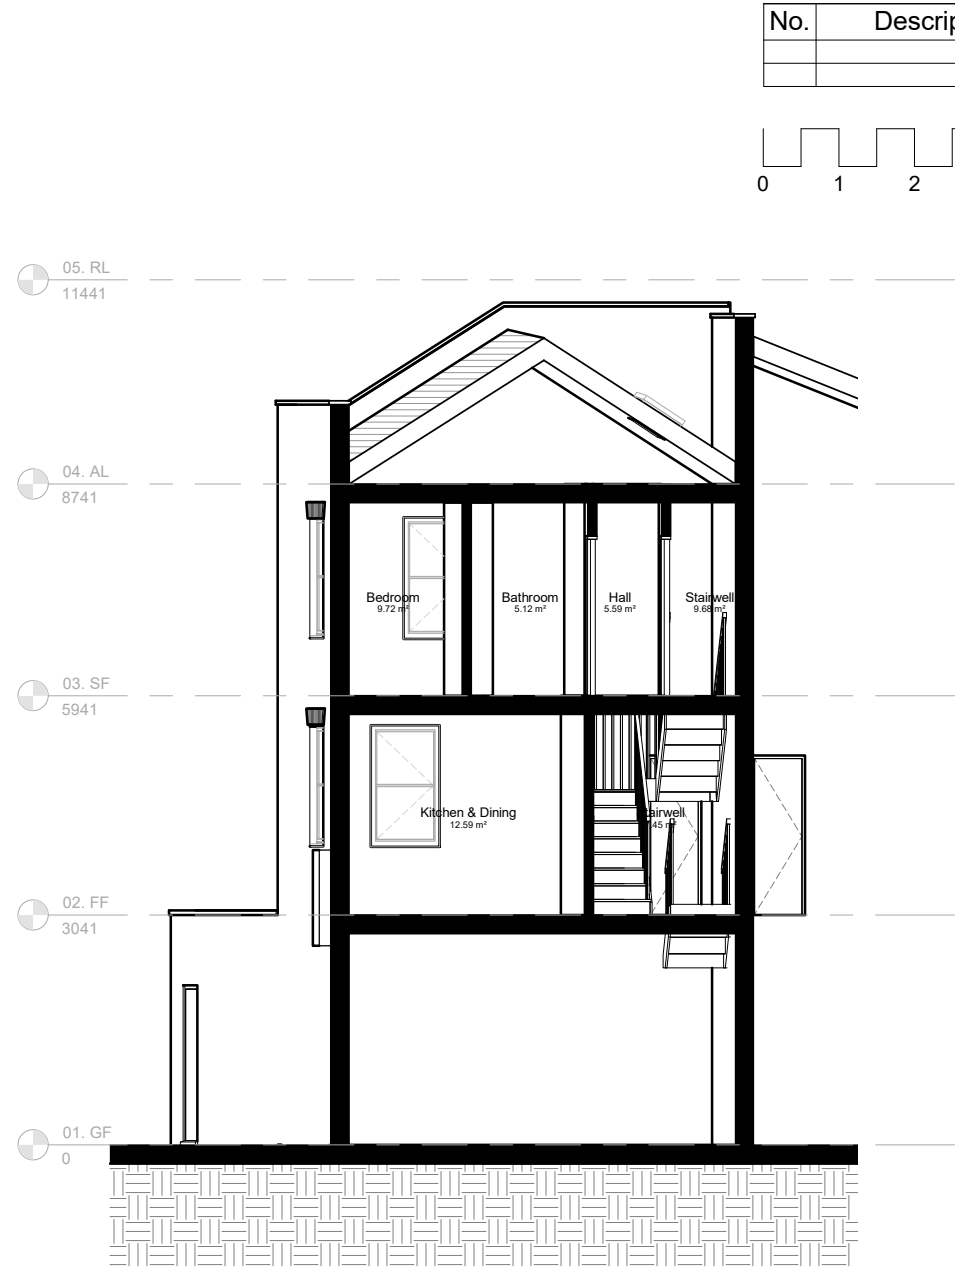


2 02. Cross Section - E
1 : 50

Project Status	
Planning	
novaDec	
CONTRACTORS MUST VERIFY ALL DIMENSIONS ON SITE BEFORE STARTING WORK. THIS DRAWING IS COPYRIGHT.	
Project	
126A West Green Rd N15 5AA	
Client	
Owner	
Drawing Title	
Existing Sections	
Project Number	Date
210817	Aug ' 21
Drawn by	Checked by
Author	Checker
Scale	Revision
1 : 100 @ A3	
1 : 50 @ A1	
Drawing No.	
AE301	

No.	Description	Date

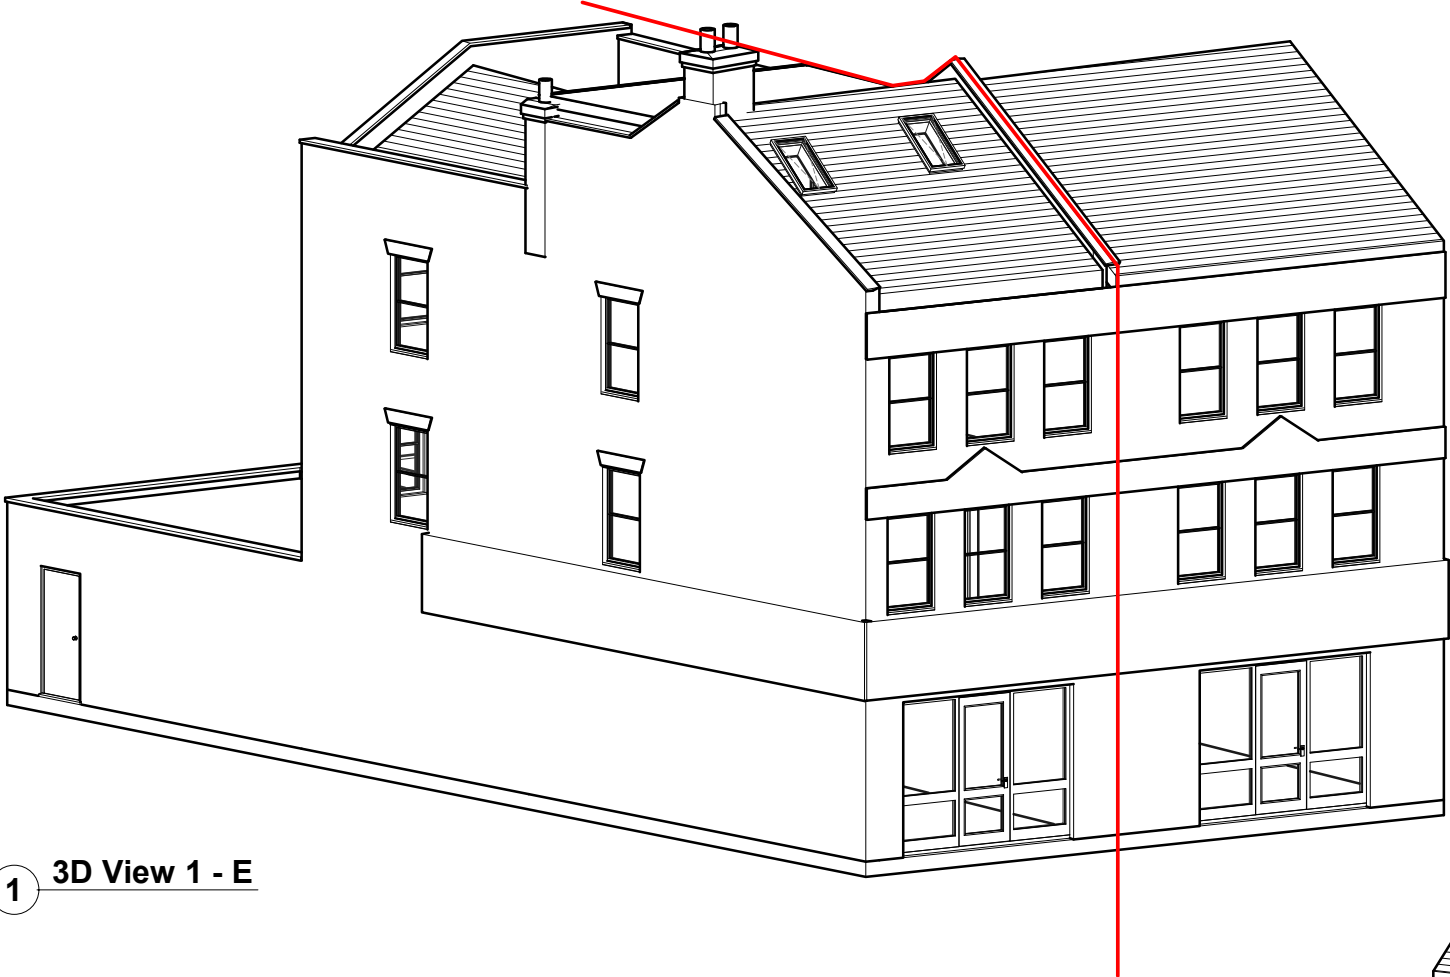


1 3D View 1 - E

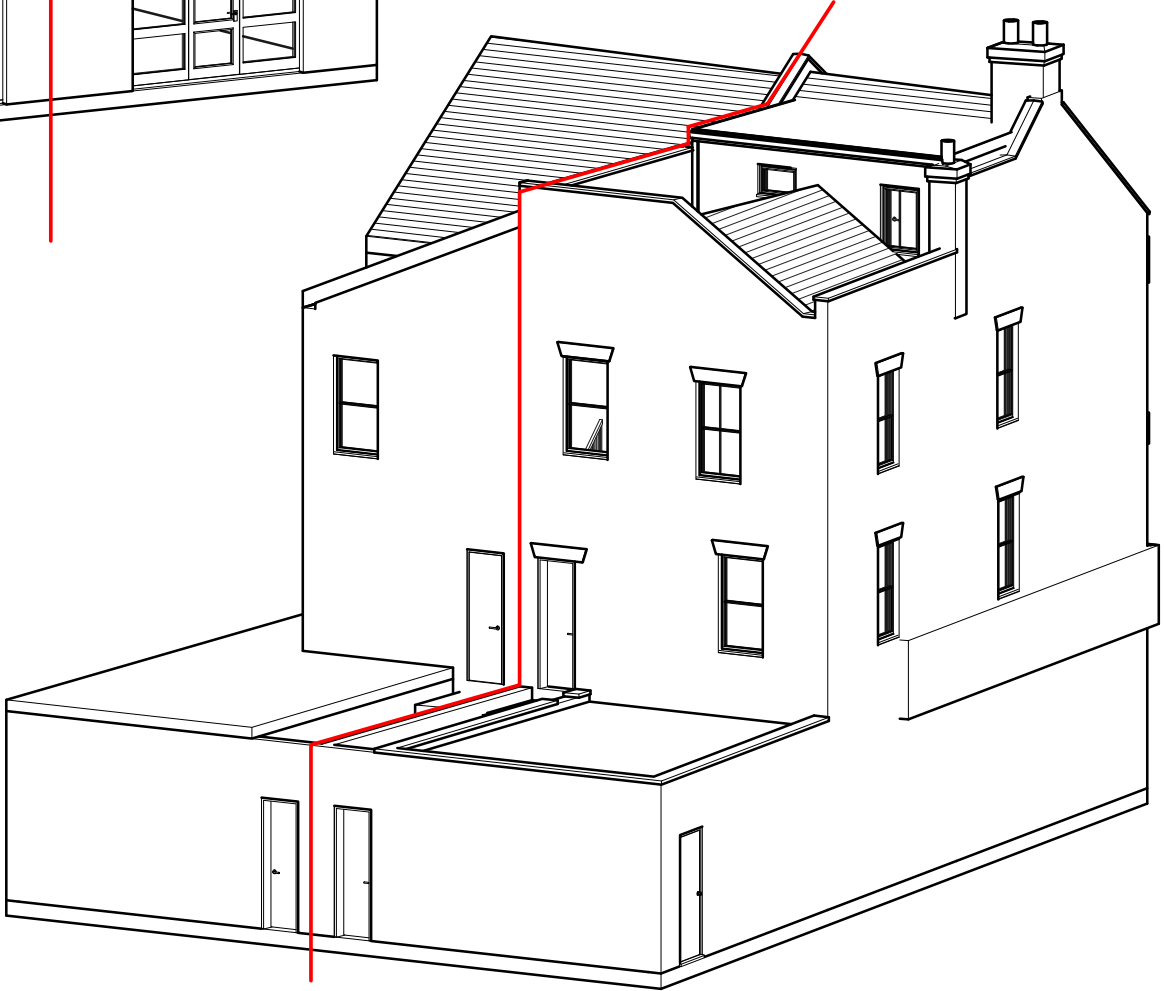

2 3D View 2 - E

Project Status	
Planning	
	
CONTRACTORS MUST VERIFY ALL DIMENSIONS ON SITE BEFORE STARTING WORK. THIS DRAWING IS COPYRIGHT.	
Project	
126A West Green Rd N15 5AA	
Client	
Owner	
Drawing Title	
3D	
Project Number	Date
210817	Aug ' 21
Drawn by	Checked by
Author	Checker
Scale	Revision
Drawing No.	
AE901	


No.	Description	Date

 


Room Schedule - Proposed		
Number	Name	Area

02. FF		
26	Kitchen & Dining	12.59 m²
27	Bathroom	2.82 m²
28	Hall	7.89 m²
29	Staircase	7.45 m²
30	Living Room	9.23 m²
31	Bedroom	7.53 m²
32	Bedroom	7.96 m²
02. FF: 7		55.46 m²
03. SF		
33	Hall	9.53 m²
34	Bedroom	9.73 m²
35	Bedroom	6.24 m²
36	Bedroom	8.85 m²
37	Bedroom	9.49 m²
38	Bathroom	5.06 m²
39	Staircase	6.54 m²
03. SF: 7		55.44 m²
04. AL		
21	Stairwell	5.04 m²
22	Studio	26.05 m²
24	Terrace	8.70 m²
25	Bathroom	3.38 m²
04. AL: 4		43.18 m²
Grand total: 18		154.09 m²


Project Status	
Planning	
CONTRACTORS MUST VERIFY ALL DIMENSIONS ON SITE BEFORE STARTING WORK. THIS DRAWING IS COPYRIGHT.	
Project	
126A West Green Rd N15 5AA	
Client	
Owner	
Drawing Title	
Proposed Floor Plans	
Project Number	Date
210817	Aug '21
Drawn by	Checked by
Author	Checker
Scale	Revision
1 : 100 @ A3	
1 : 50 @ A1	
Drawing No.	
AP101	
27/03/2023 19:15:12	

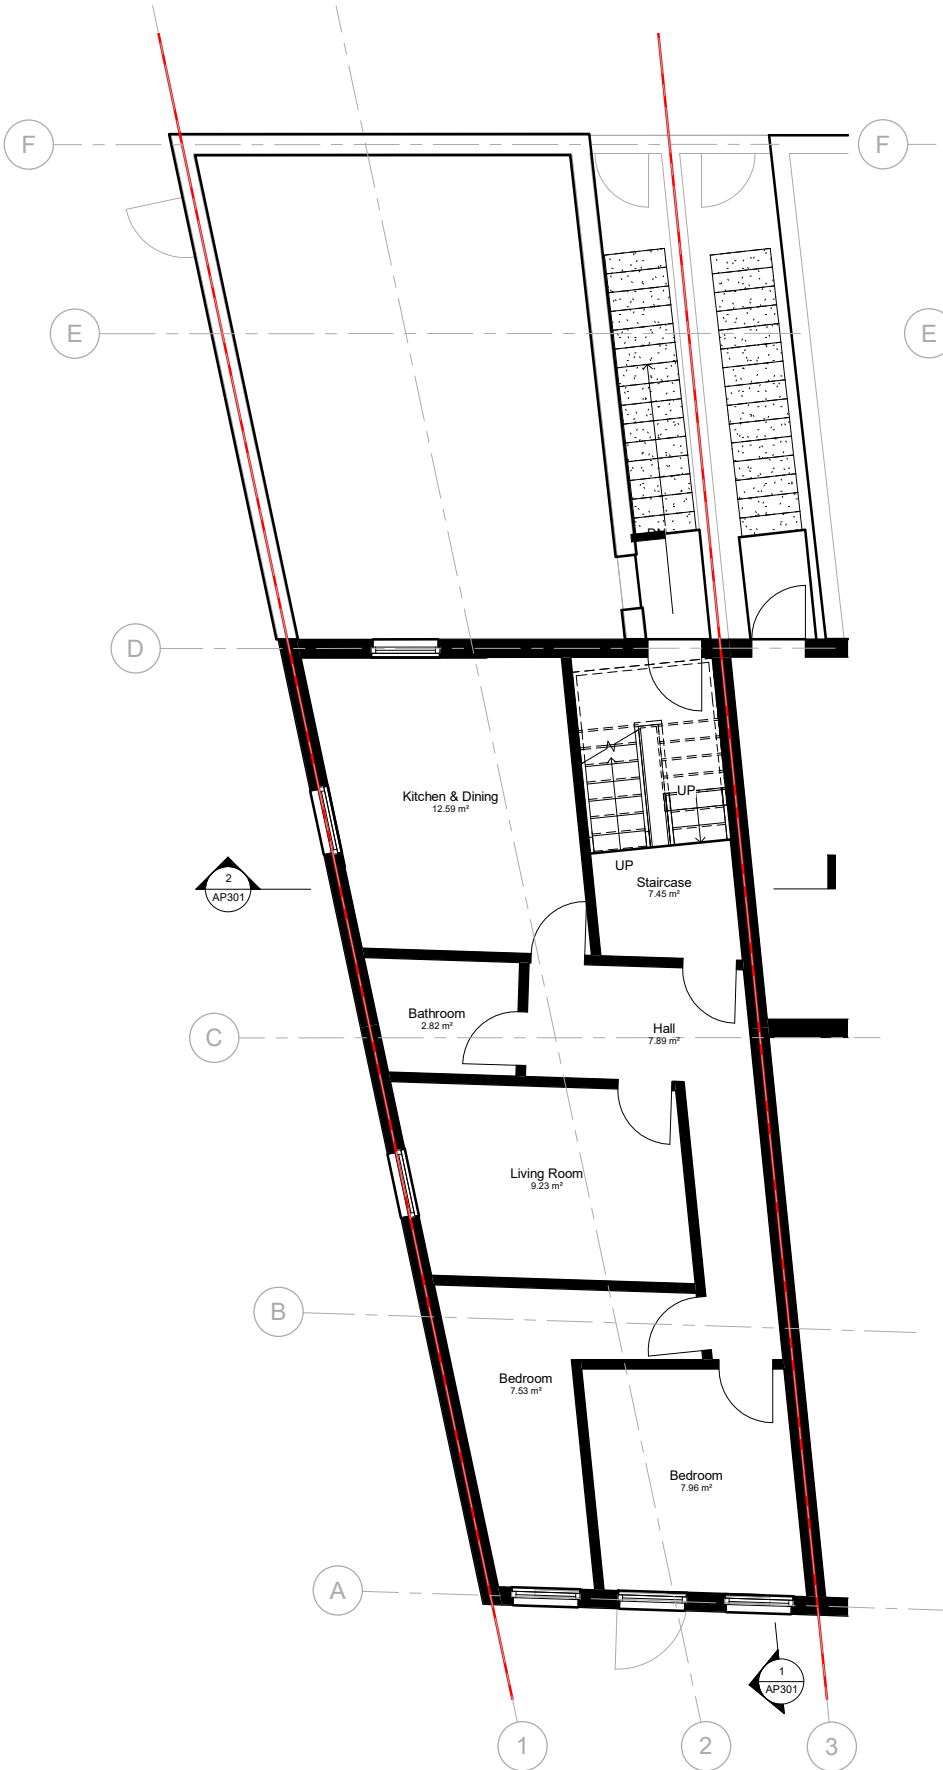

1 02. FF - P
1 : 50

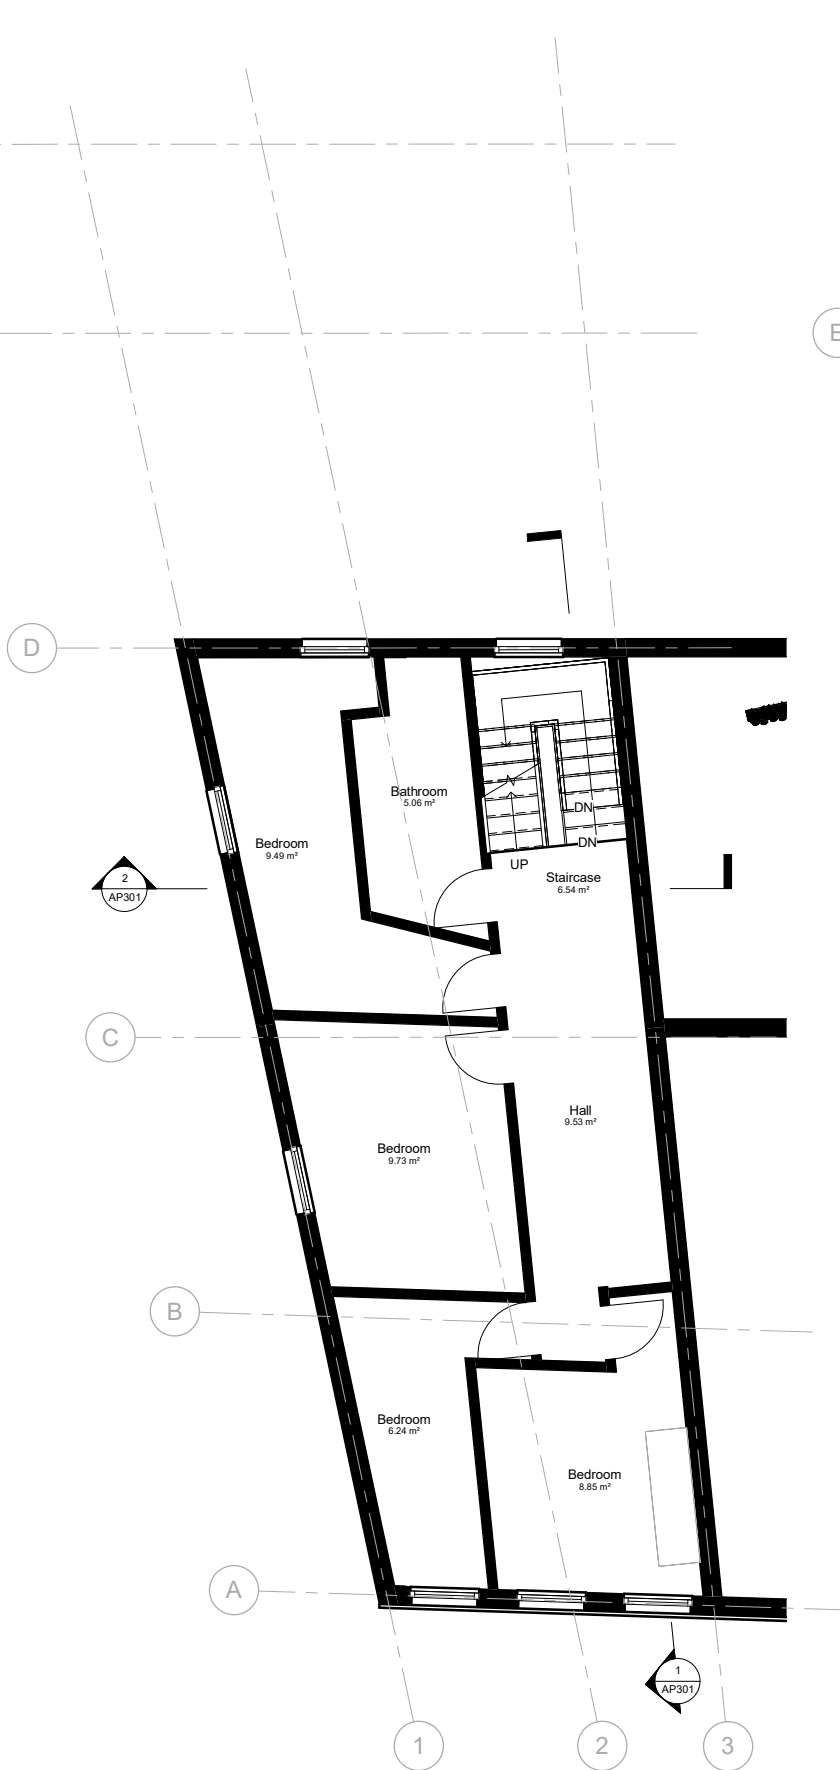


2 03. SF - P
1 : 50

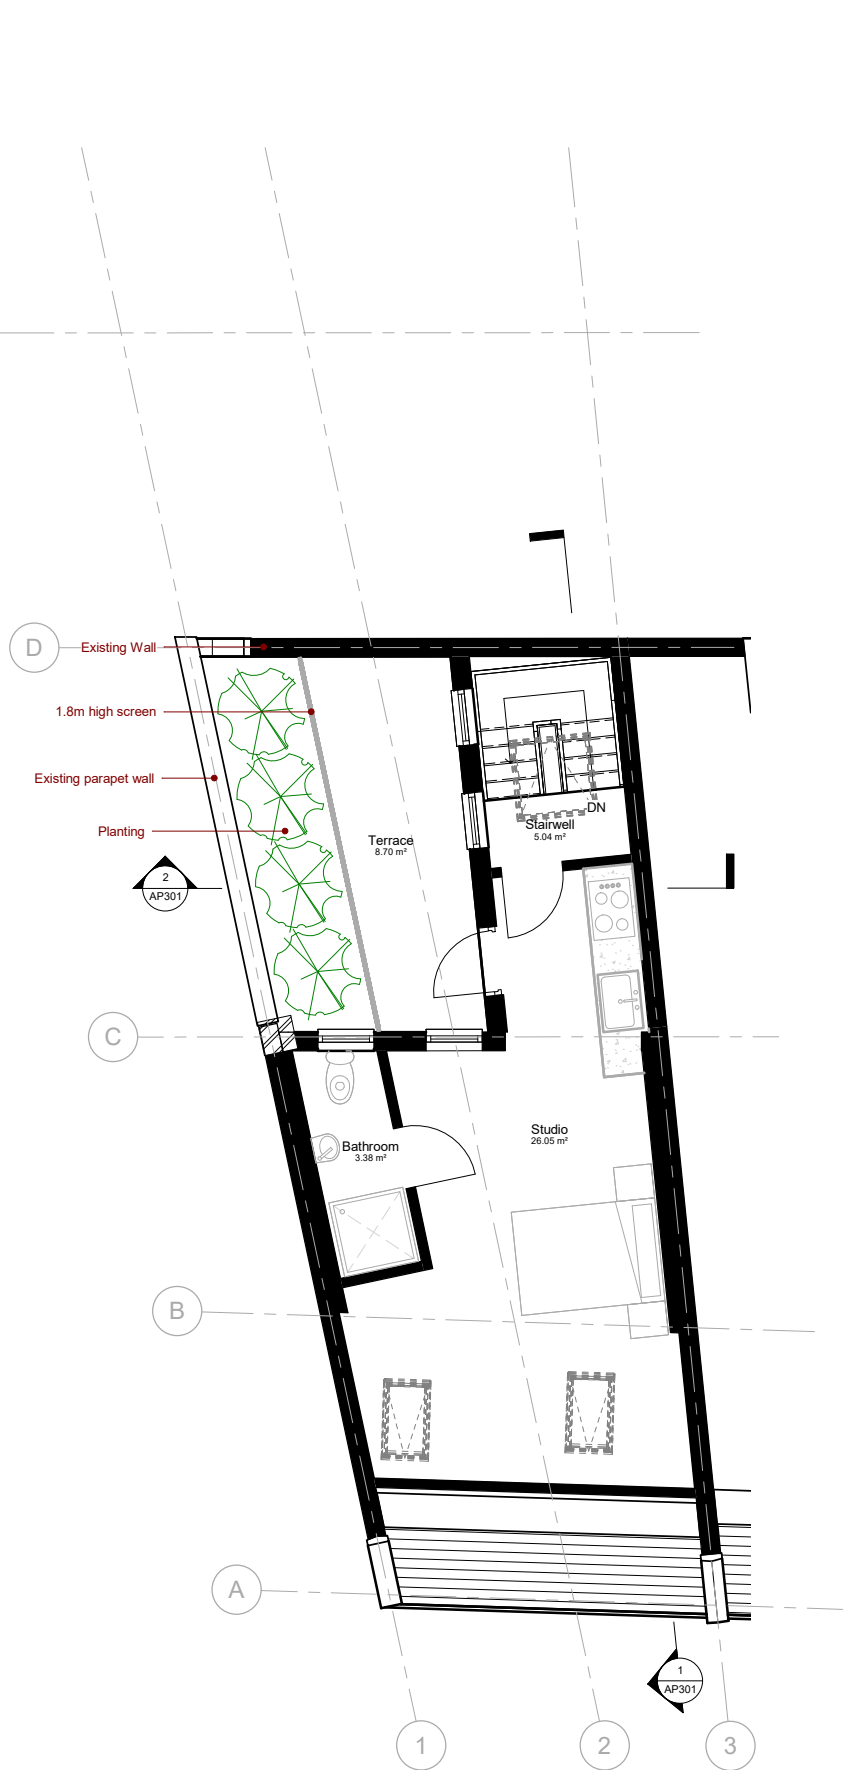


3 04. AL - P
1 : 50

No.	Description	Date

 



1 03. South Elevation -P
1 : 50

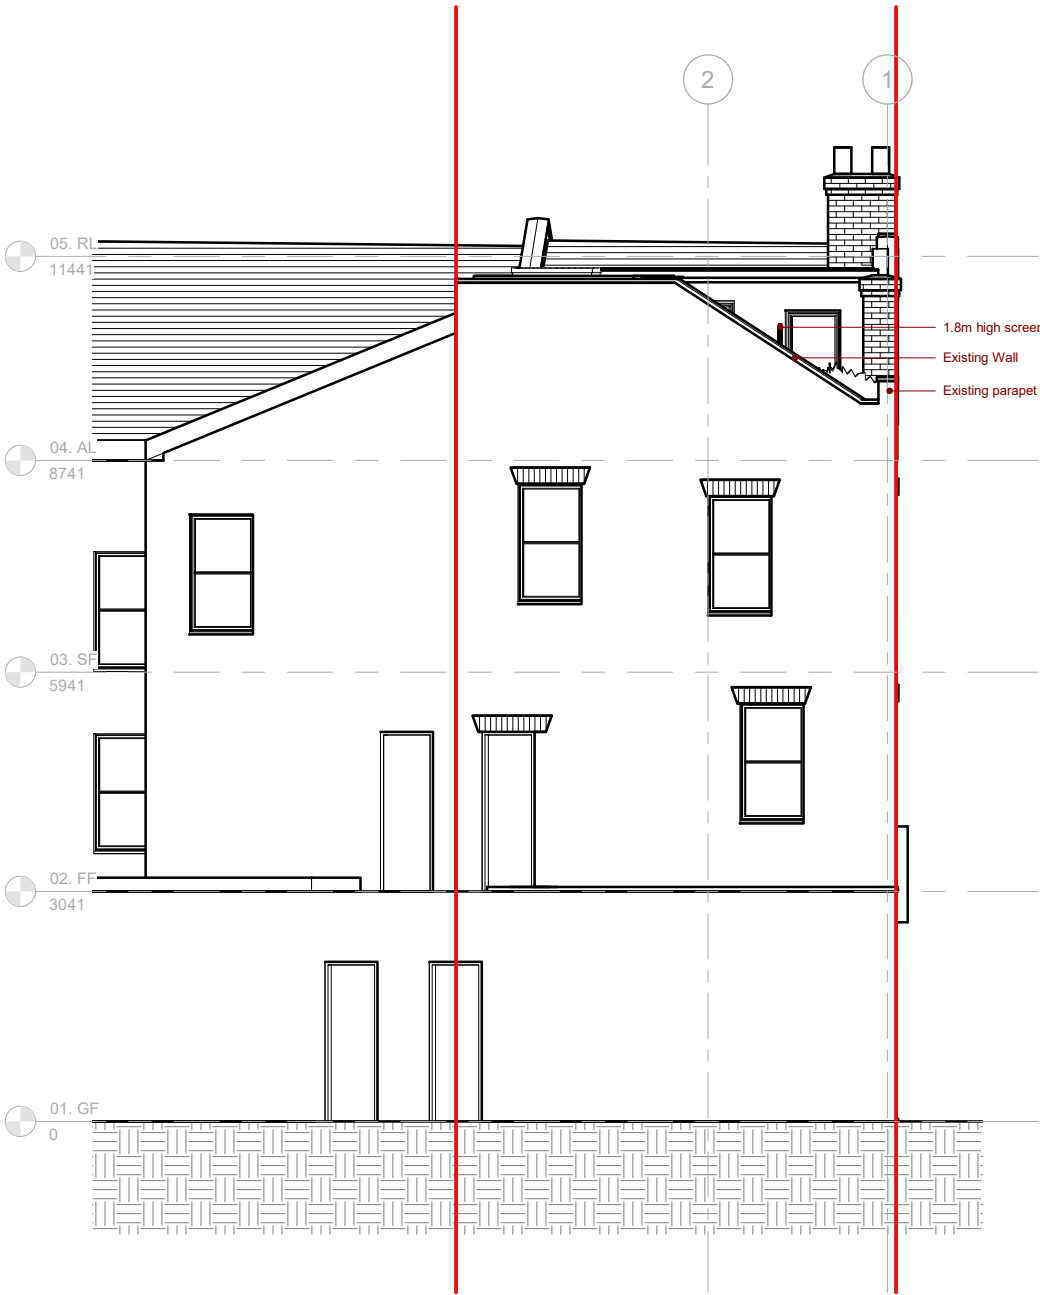

2 02. North Elevation - P
1 : 50

Project Status	
Planning	
novaDec	
CONTRACTORS MUST VERIFY ALL DIMENSIONS ON SITE BEFORE STARTING WORK. THIS DRAWING IS COPYRIGHT.	
Project	
126A West Green Rd N15 5AA	
Client	
Owner	
Drawing Title	
Proposed Elevations	
Project Number	Date
210817	Aug ' 21
Drawn by	Checked by
Author	Checker
Scale	Revision
1 : 100 @ A3	
1 : 50 @ A1	
Drawing No.	
AP201	
27/03/2023 19:15:13	

No.	Description	Date

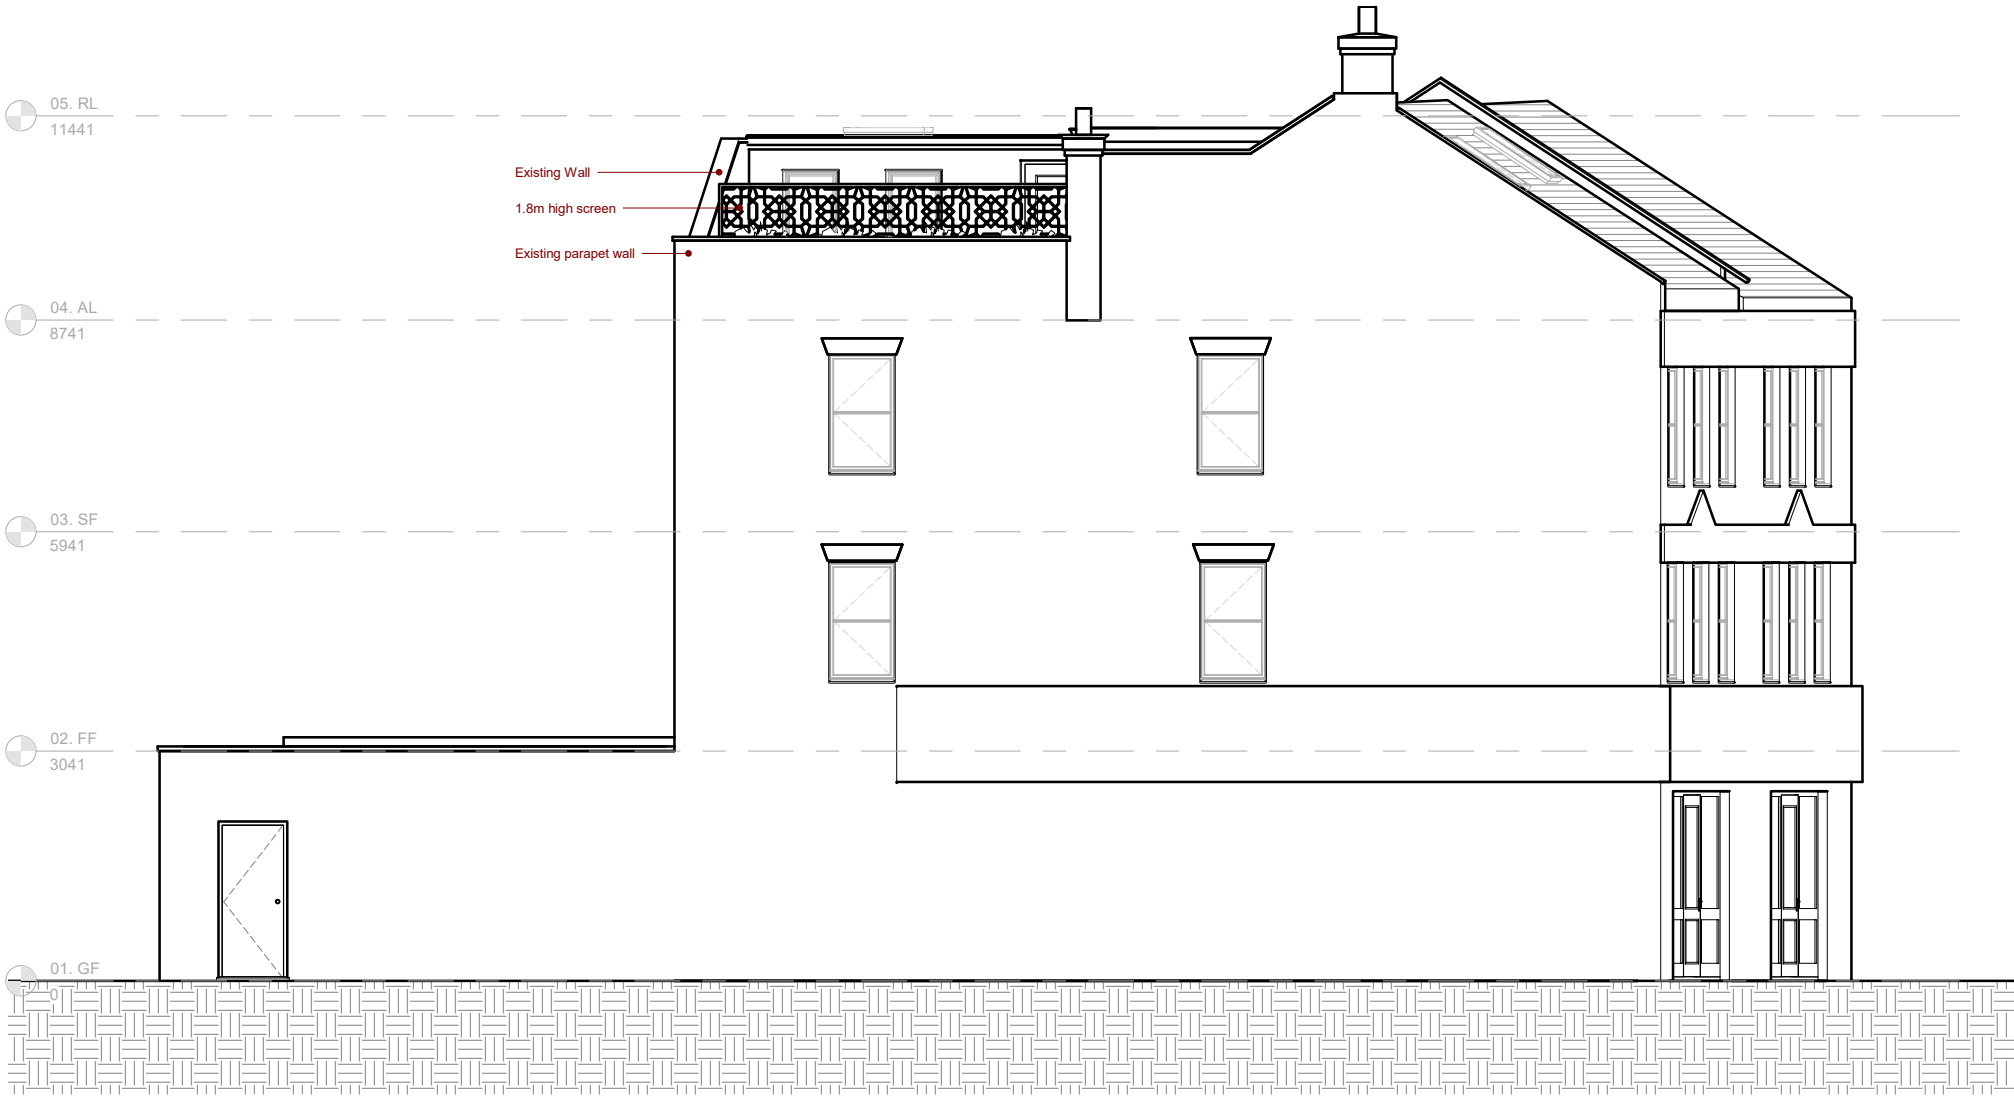 



1

04. West Elevation - P


1 : 50

Project Status	
Planning	
CONTRACTORS MUST VERIFY ALL DIMENSIONS ON SITE BEFORE STARTING WORK. THIS DRAWING IS COPYRIGHT.	
Project	
126A West Green Rd N15 5AA	
Client	
Owner	
Drawing Title	
Proposed Elevations	
Project Number	Date
210817	Aug ' 21
Drawn by	Checked by
Author	Checker
Scale	Revision
1 : 100 @ A3	
1 : 50 @ A1	
Drawing No.	
AP202	
27/03/2023 19:15:14	

No.	Description	Date

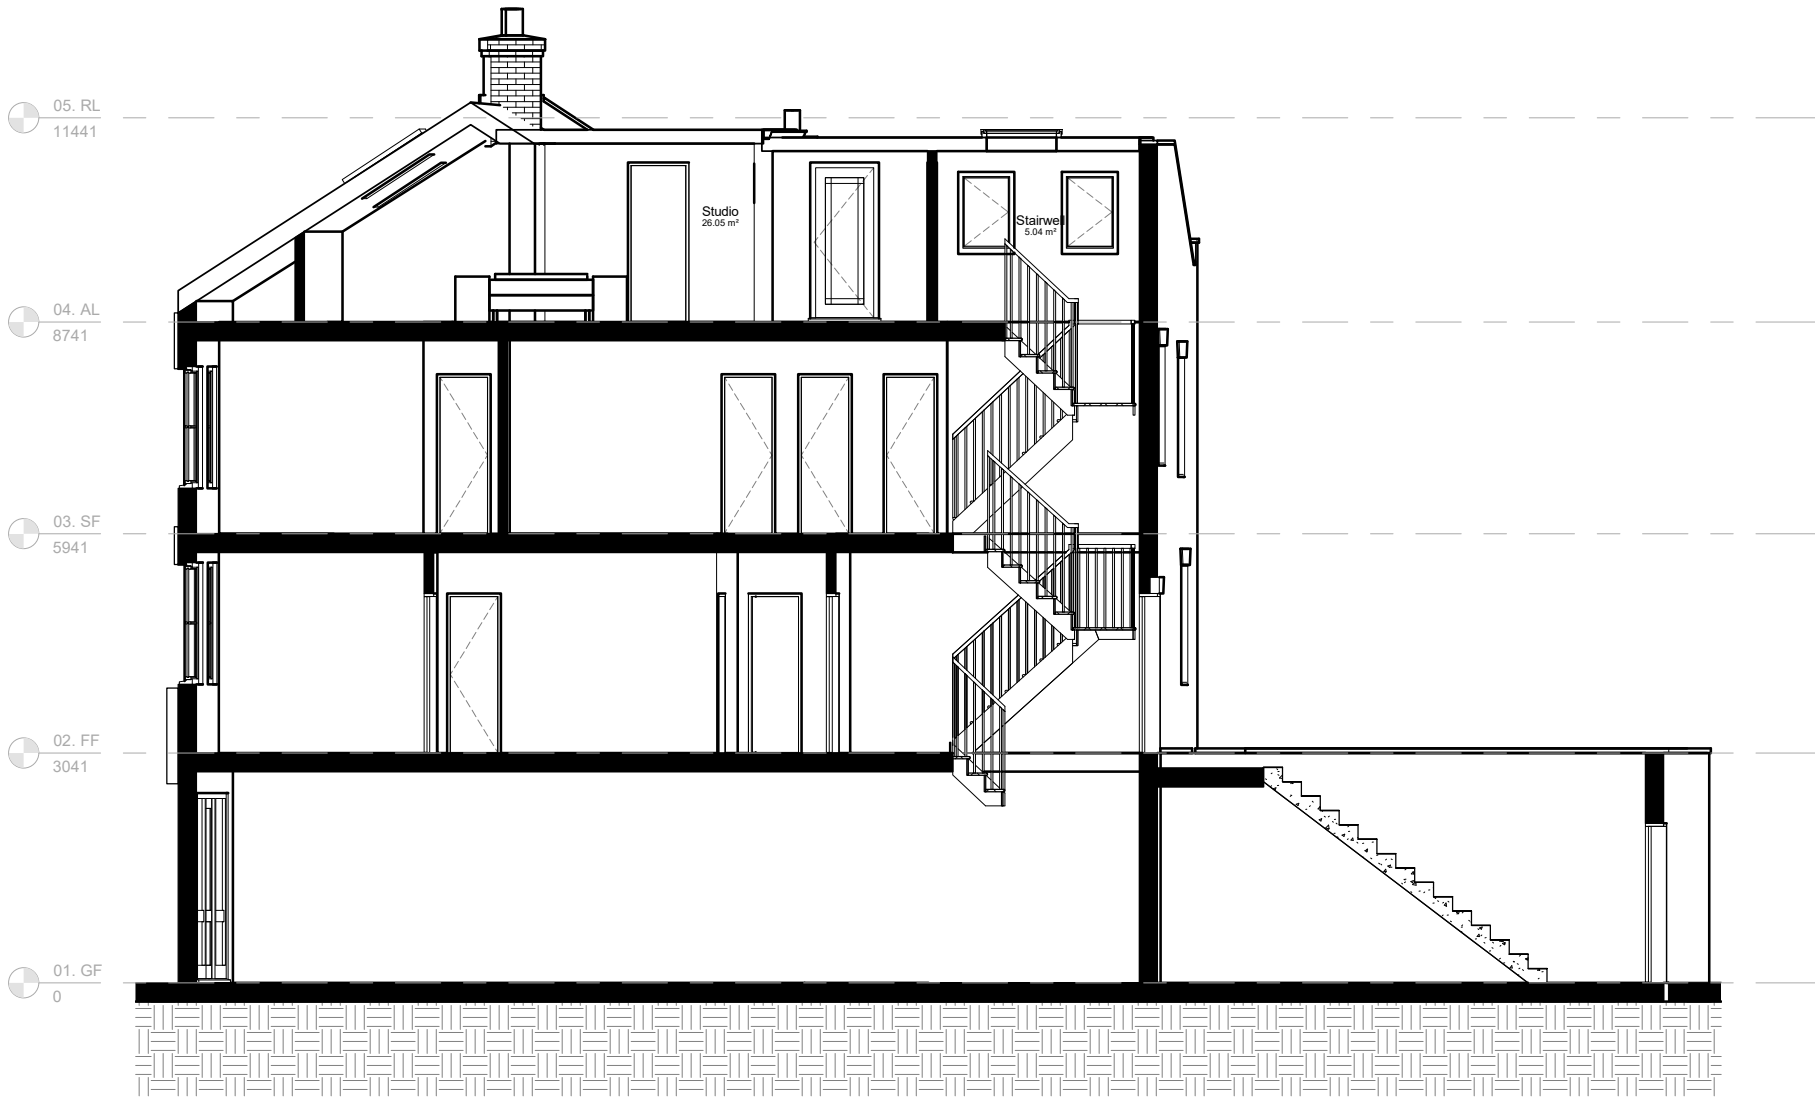 

1 01. Longitudinal Section - P
1 : 50

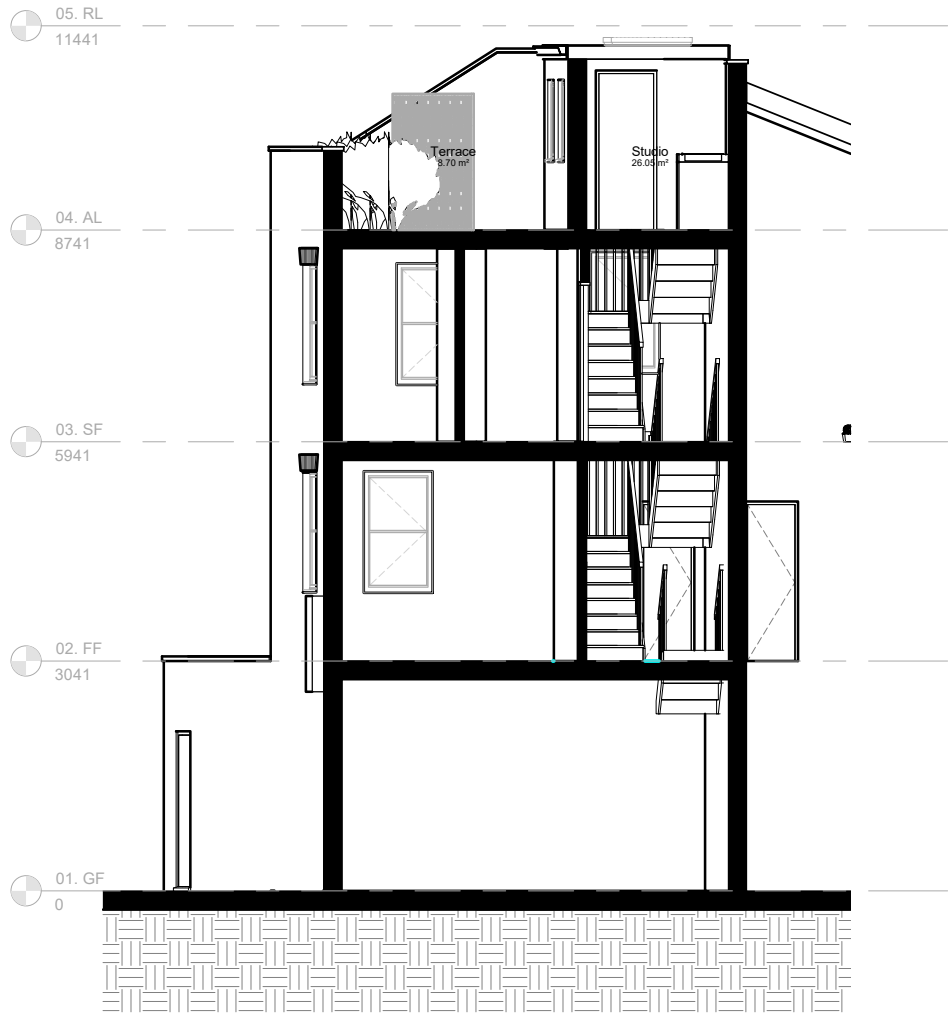


2 02. Cross Section - P
1 : 50

Project Status	
Planning	
CONTRACTORS MUST VERIFY ALL DIMENSIONS ON SITE BEFORE STARTING WORK. THIS DRAWING IS COPYRIGHT.	
Project	
126A West Green Rd N15 5AA	
Client	
Owner	
Drawing Title	
Proposed Sections	
Project Number	Date
210817	Aug ' 21
Drawn by	Checked by
Author	Checker
Scale	Revision
1 : 100 @ A3	1 : 50 @ A1
Drawing No.	
AP301	

No.	Description	Date



1 3D View 1 - P

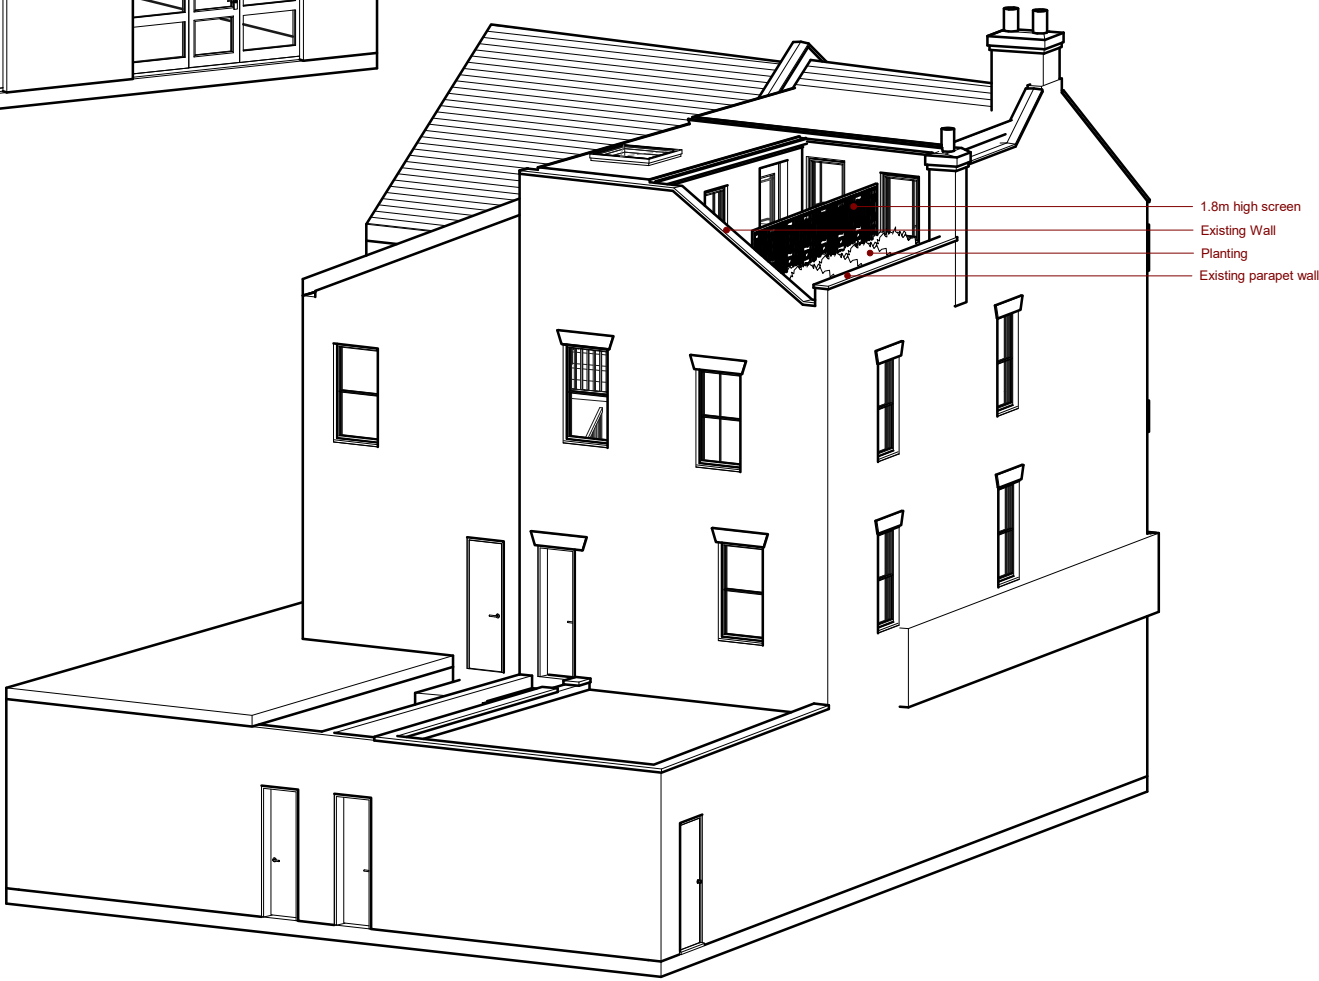

2 3D View 2 - P

Project Status	
Planning	
	
CONTRACTORS MUST VERIFY ALL DIMENSIONS ON SITE BEFORE STARTING WORK. THIS DRAWING IS COPYRIGHT.	
Project	
126A West Green Rd N15 5AA	
Client	
Owner	
Drawing Title	
3D	
Project Number	Date
210817	Aug ' 21
Drawn by	Checked by
Author	Checker
Scale	Revision
Drawing No.	
AP901	
27/03/2023 19:15:18	