



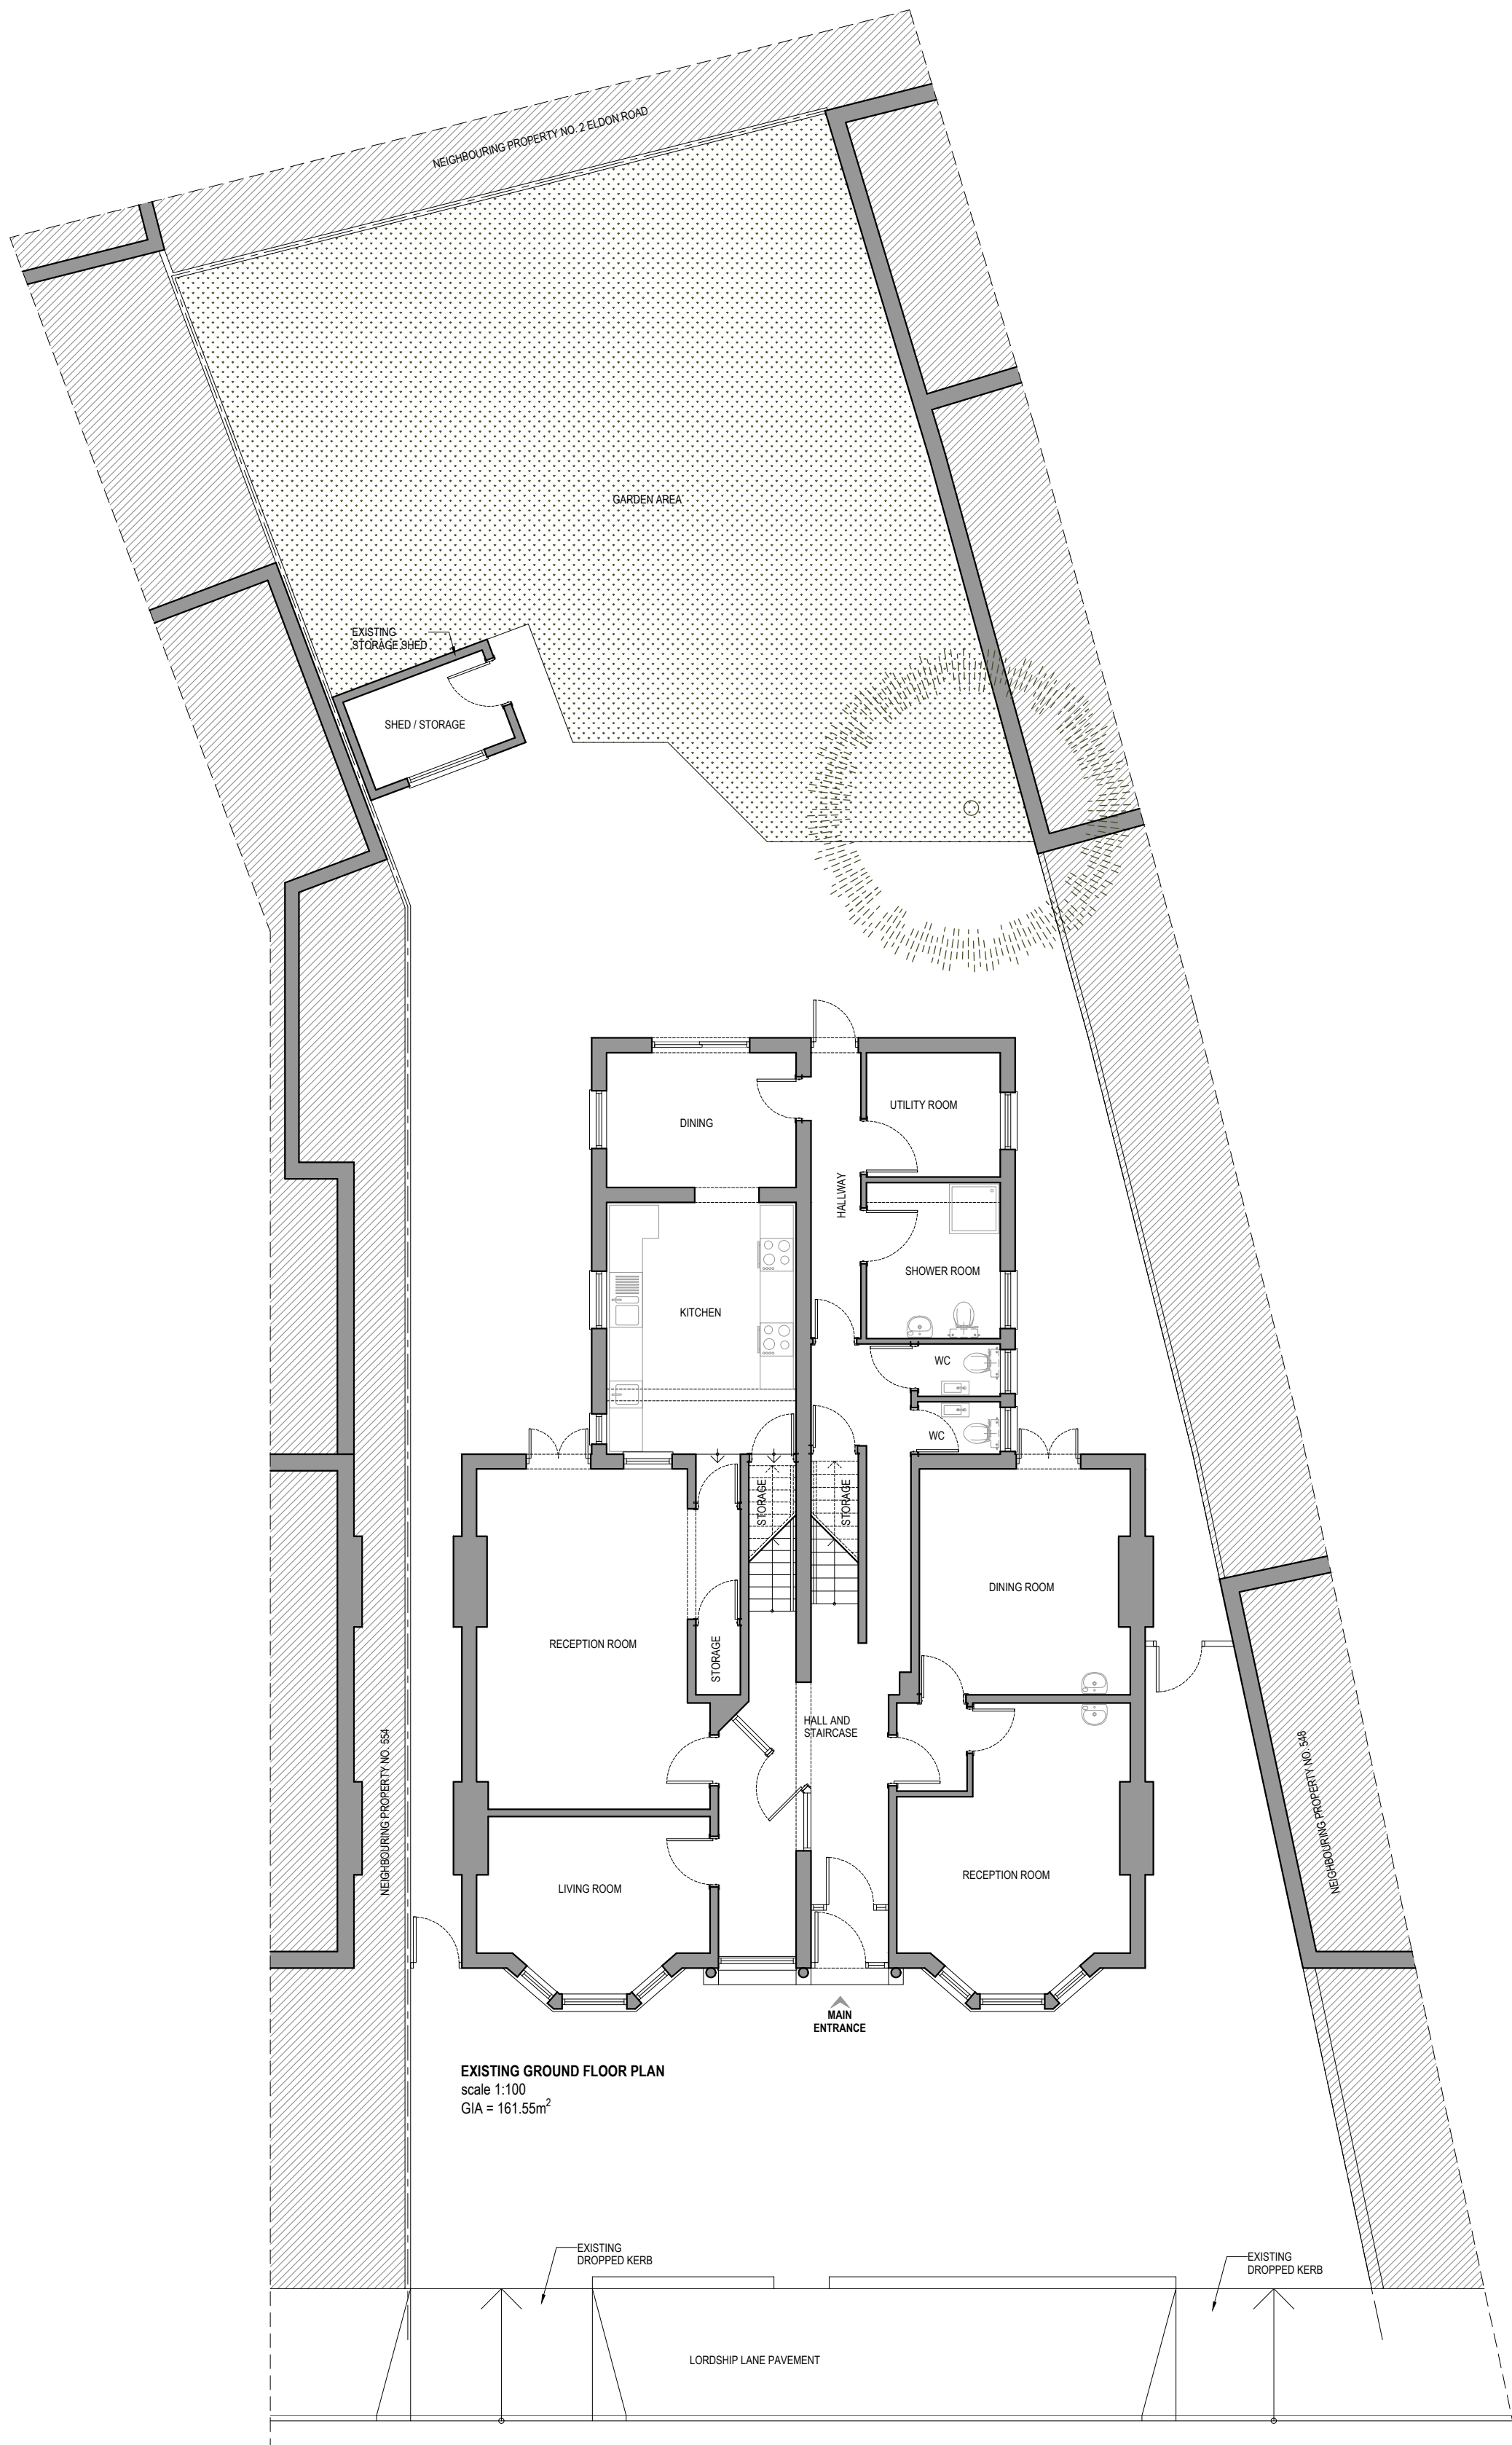

EXISTING GROUND FLOOR PLAN
scale 1:100
GIA = 161.55m²


WALLS / CEILINGS LEGEND:
EXISTING WALLS / CEILINGS
PROPOSED WALLS / CEILINGS
WALLS / PARTITION TO BE REMOVED

LINES / HATCHES LEGEND:
REMOVING INTERVENTIONS
PROPOSED INTERVENTIONS
NEIGHBOURING PROPERTIES

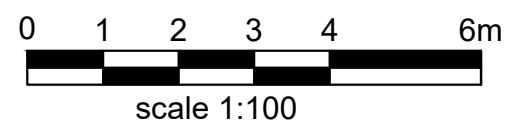

Notes
1- This drawing is prepared solely for design and planning submission purposes. It is not intended or suitable for either Building Regulations or Construction purposes and should not be used for such.
2- All Dimensions are in millimeters.
3- Dimensions are not to be scaled directly from drawings other than for Planning Purposes.
4- All dimensions are to be checked on site and the Architect is to be informed of any discrepancies before construction commences.
5- All references to drawings refer to current revision of that drawing.
6- The Copyright of this drawing belongs to Archptl Ltd.


Rev.	Date	Revisions
PLANNING		
 ARCH ARCHITECTURAL DESIGN STUDIO 400 West Green Road, West Green, London, N15 3PX Tel: 07842410527 Web: www.archptl.co.uk		
Client BIRCHTREE CARE GROUP LTD Project 550-552 Lordship Lane N22 5BY		
Scale 1/100@A2	Date 03/2023	
Drawn By VC	Checked By AEC	
Project No. 23011	Drawing No. A101	Revision -
Drawing title Existing Ground Floor Plan		

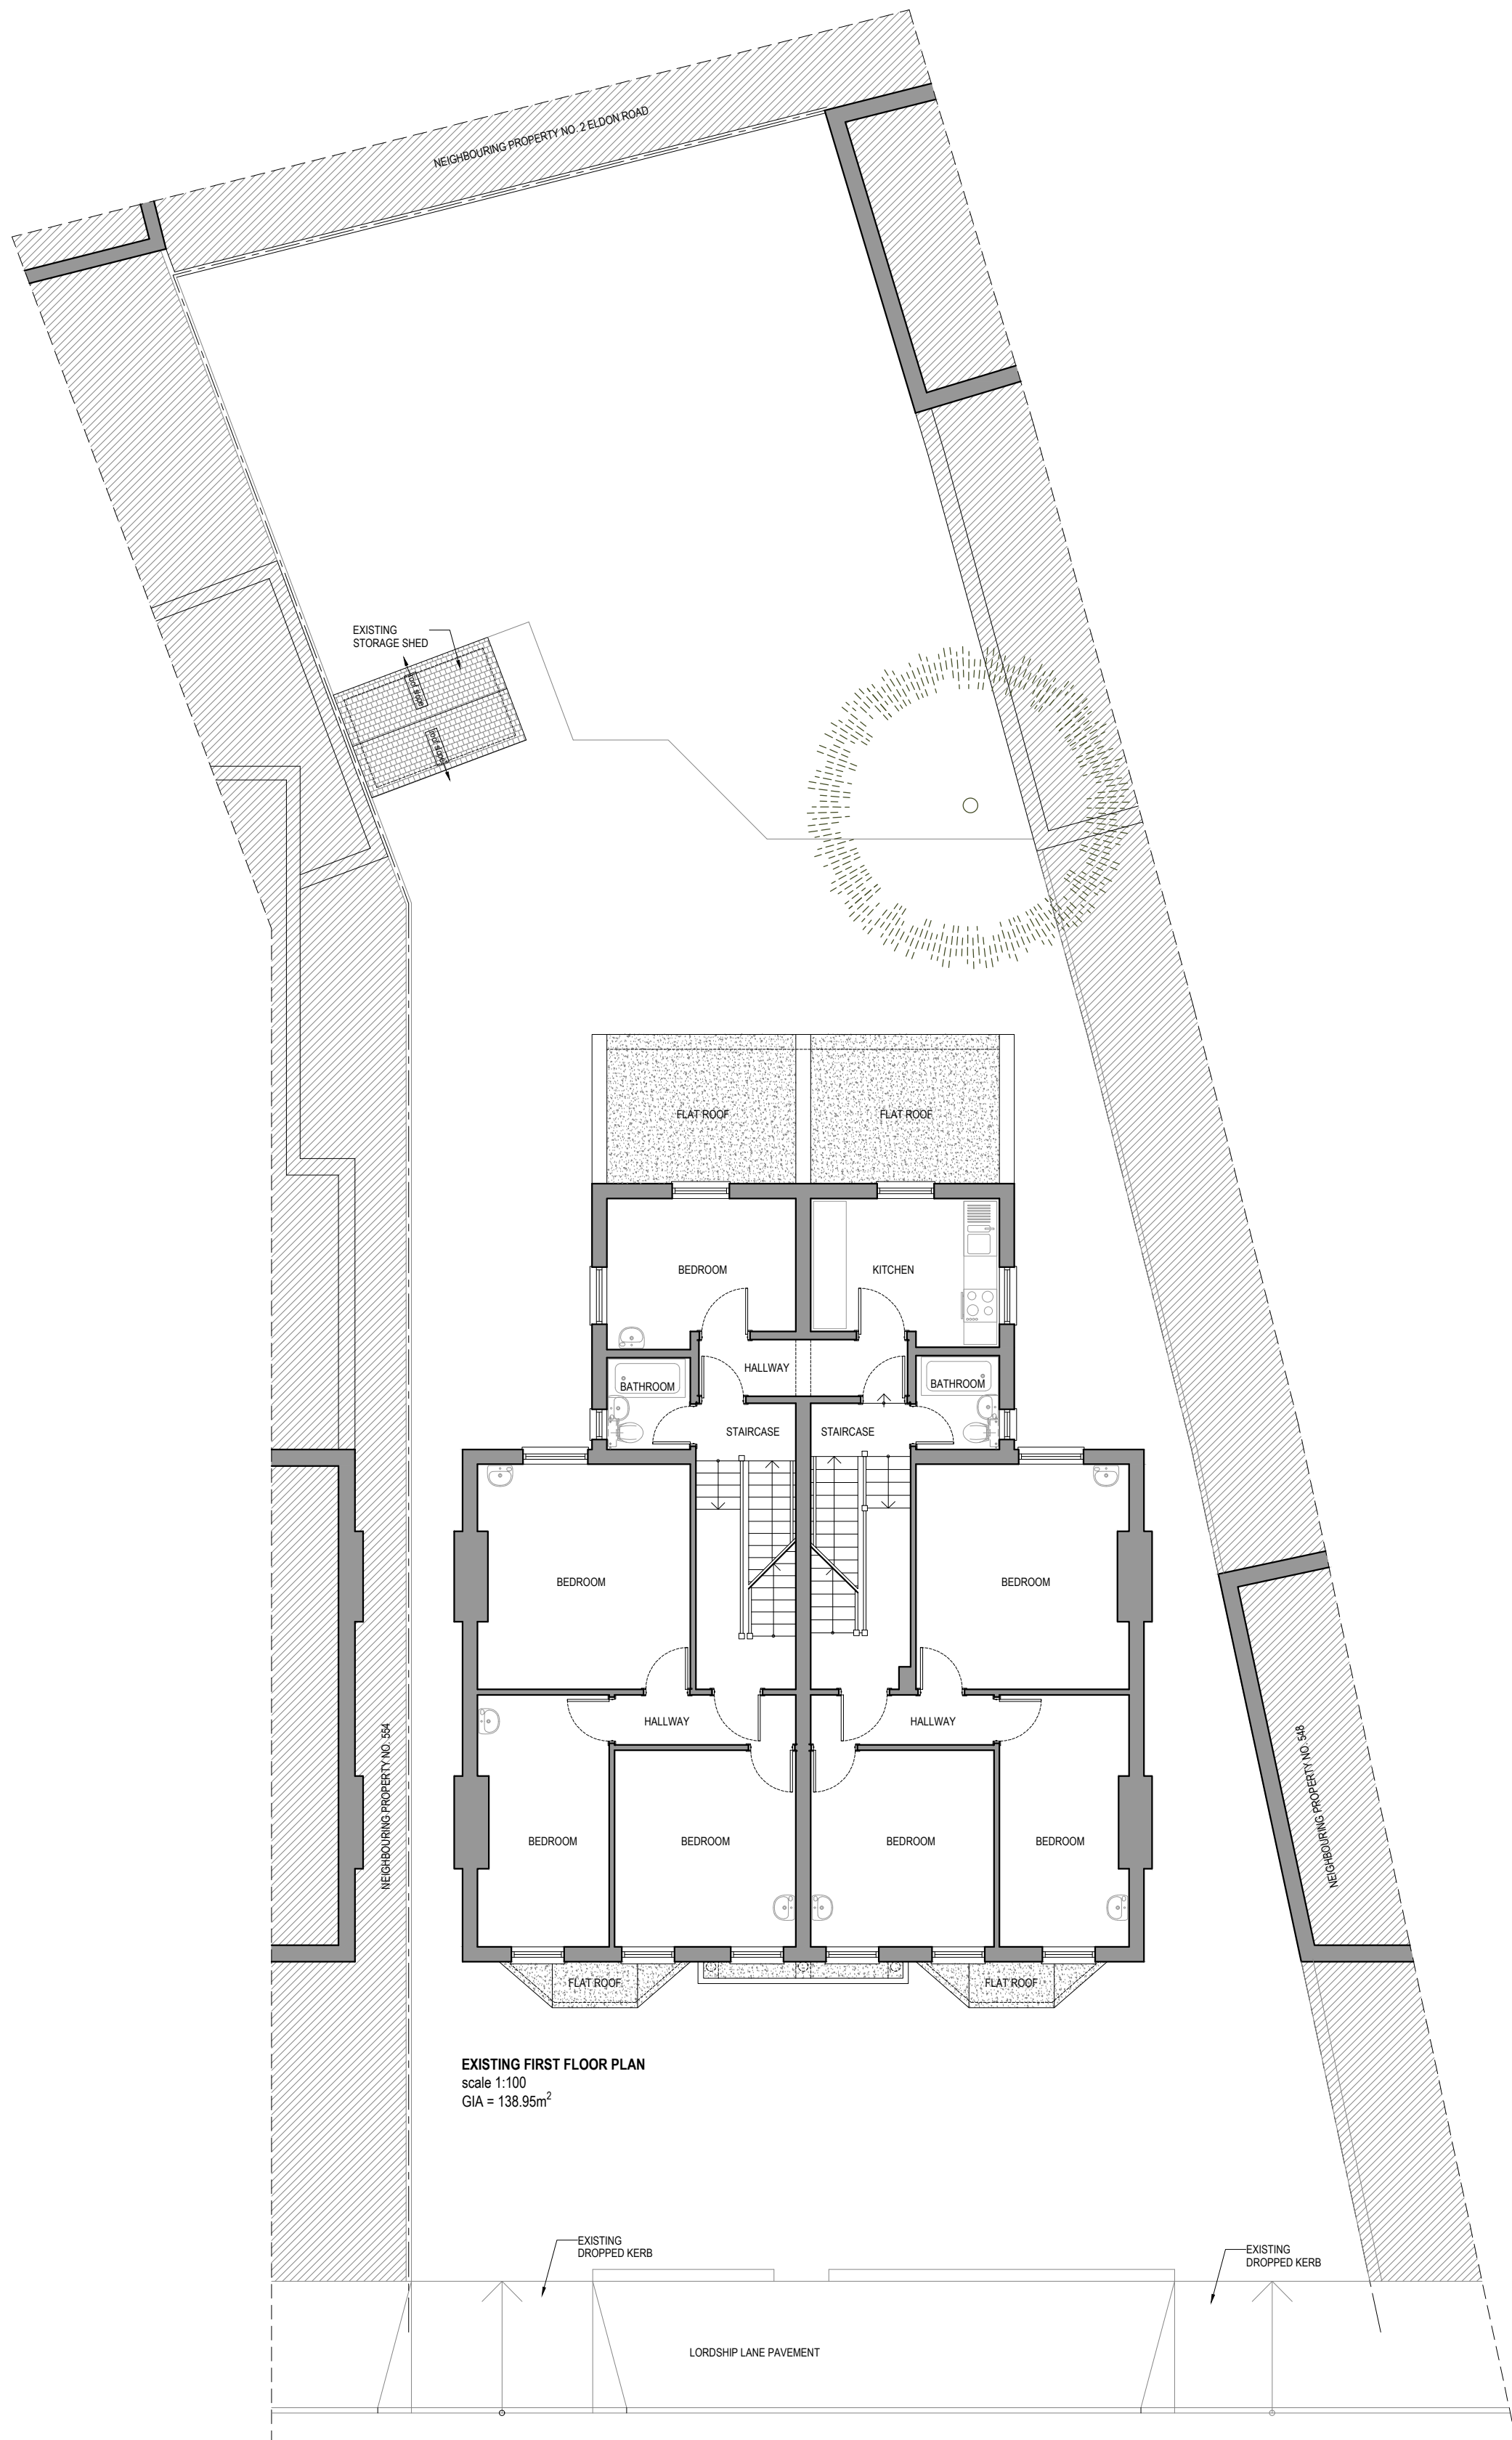

EXISTING FIRST FLOOR PLAN
scale 1:100
GIA = 138.95m²


WALLS / CEILINGS LEGEND:
EXISTING WALLS / CEILINGS
PROPOSED WALLS / CEILINGS
WALLS / PARTITION TO BE REMOVED

LINES / HATCHES LEGEND:
REMOVING INTERVENTIONS
PROPOSED INTERVENTIONS
NEIGHBOURING PROPERTIES

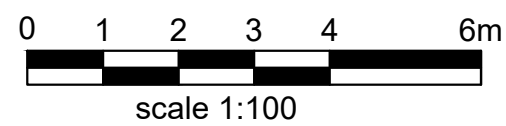


Notes
1- This drawing is prepared solely for design and planning submission purposes. It is not intended or suitable for either Building Regulations or Construction purposes and should not be used for such.
2- All Dimensions are in millimeters.
3- Dimensions are not to be scaled directly from drawings other than for Planning Purposes.
4- All dimensions are to be checked on site and the Architect is to be informed of any discrepancies before construction commences.
5- All references to drawings refer to current revision of that drawing.
6- The Copyright of this drawing belongs to Archpl Ltd.

Rev.	Date	Revisions
PLANNING		
 ARCH ARCHITECTURAL DESIGN STUDIO 400 West Green Road, West Green, London, N15 3PX Tel: 07842410527 Web: www.archpl.co.uk		
Client BIRCHTREE CARE GROUP LTD Project 550-552 Lordship Lane N22 5BY		
Scale 1/100@A2	Date 03/2023	
Drawn By VC	Checked By AEC	
Project No. 23011	Drawing No. A102	Revision -
Drawing title Existing First Floor Plan		

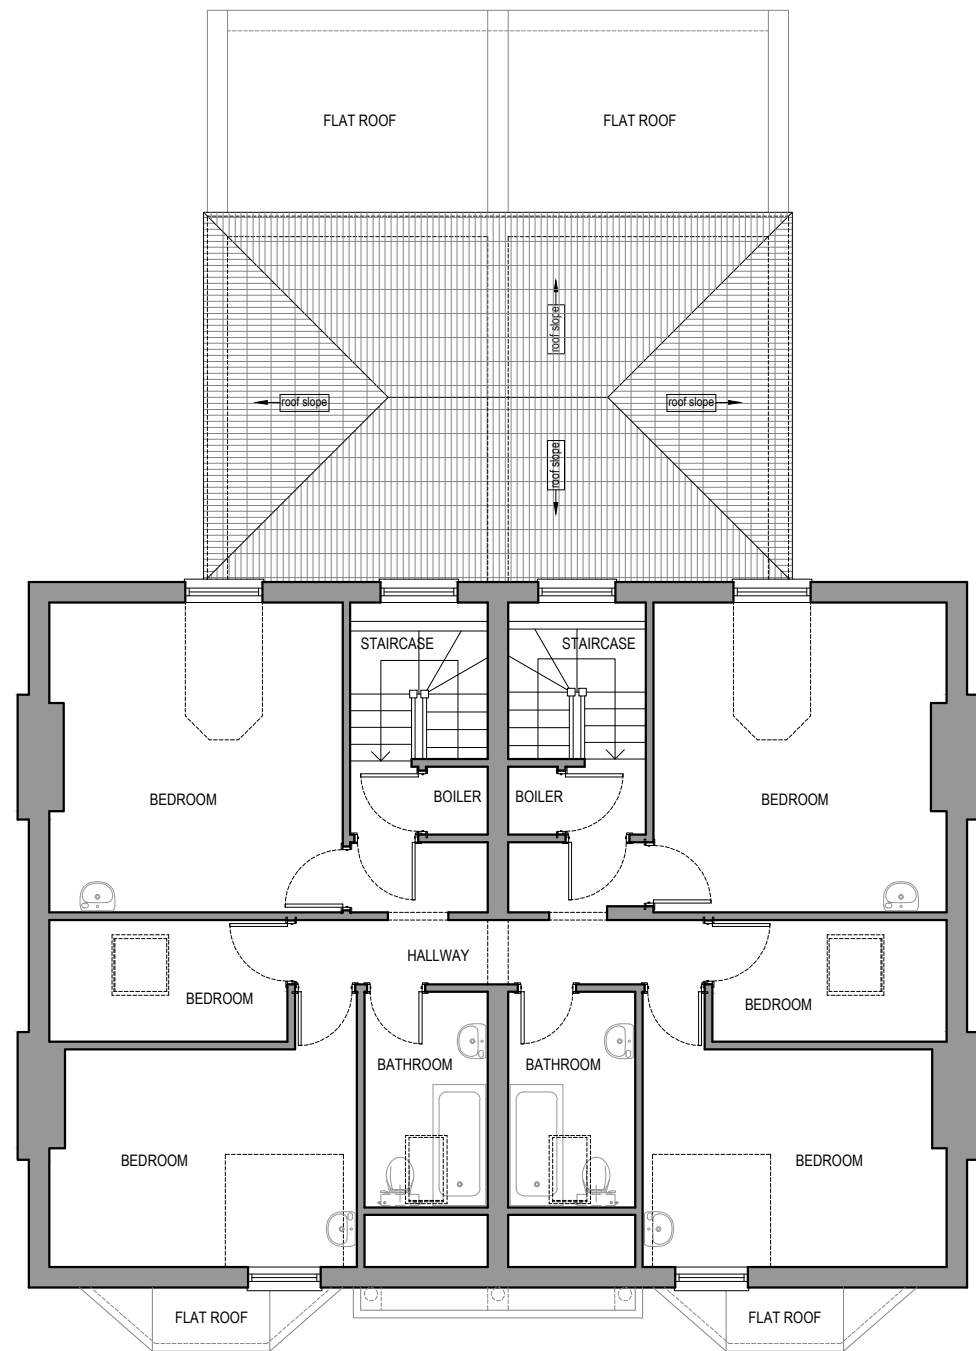


EXISTING LOFT FLOOR PLAN
scale 1:100
GIA = 104.35m²

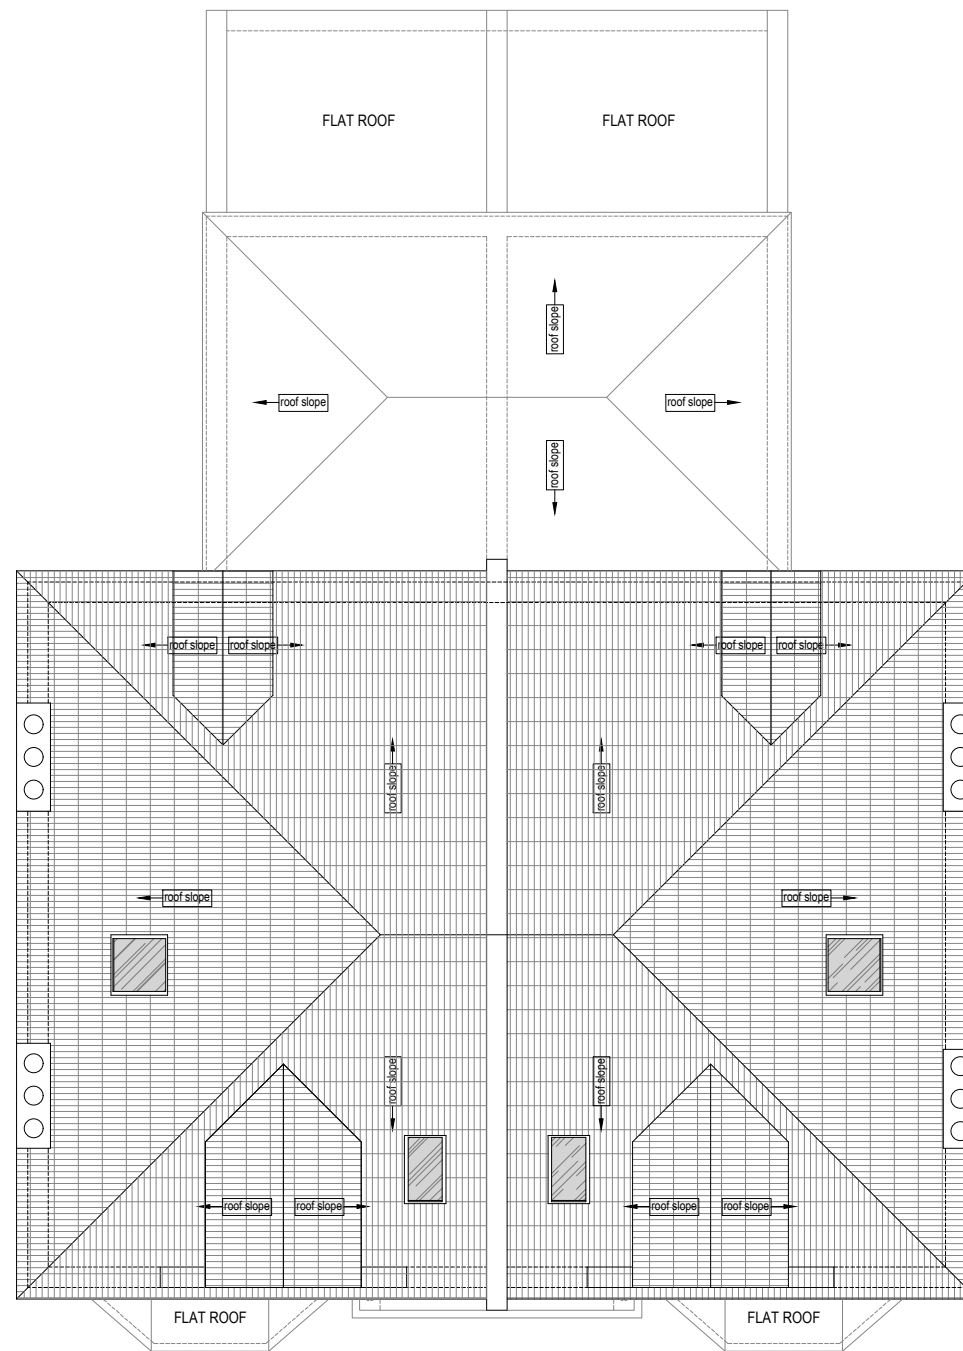

EXISTING ROOF PLAN
scale 1:100


WALLS / CEILINGS LEGEND:
EXISTING WALLS / CEILINGS
PROPOSED WALLS / CEILINGS
WALLS / PARTITION TO BE REMOVED

LINES / HATCHES LEGEND:
REMOVING INTERVENTIONS
PROPOSED INTERVENTIONS
NEIGHBOURING PROPERTIES

 

- Notes
- 1- This drawing is prepared solely for design and planning submission purposes. It is not intended or suitable for either Building Regulations or Construction purposes and should not be used for such.
 - 2- All Dimensions are in millimeters.
 - 3- Dimensions are not to be scaled directly from drawings other than for Planning Purposes.
 - 4- All dimensions are to be checked on site and the Architect is to be informed of any discrepancies before construction commences.
 - 5- All references to drawings refer to current revision of that drawing.
 - 6- The Copyright of this drawing belongs to Archpl Ltd.


Rev.	Date	Revisions
PLANNING		
 ARCH ARCHITECTURAL DESIGN STUDIO 400 West Green Road, West Green, London, N15 3PX Tel: 07842410527 Web: www.archpl.co.uk		
Client BIRCHTREE CARE GROUP LTD		
Project 550-552 Lordship Lane N22 5BY		
Scale	1/100@A3	Date 03/2023
Drawn By	VC	Checked By AEC
Project No.	Drawing No.	Revision
23011	A103	-
Drawing title Existing Loft and Roof Plans		

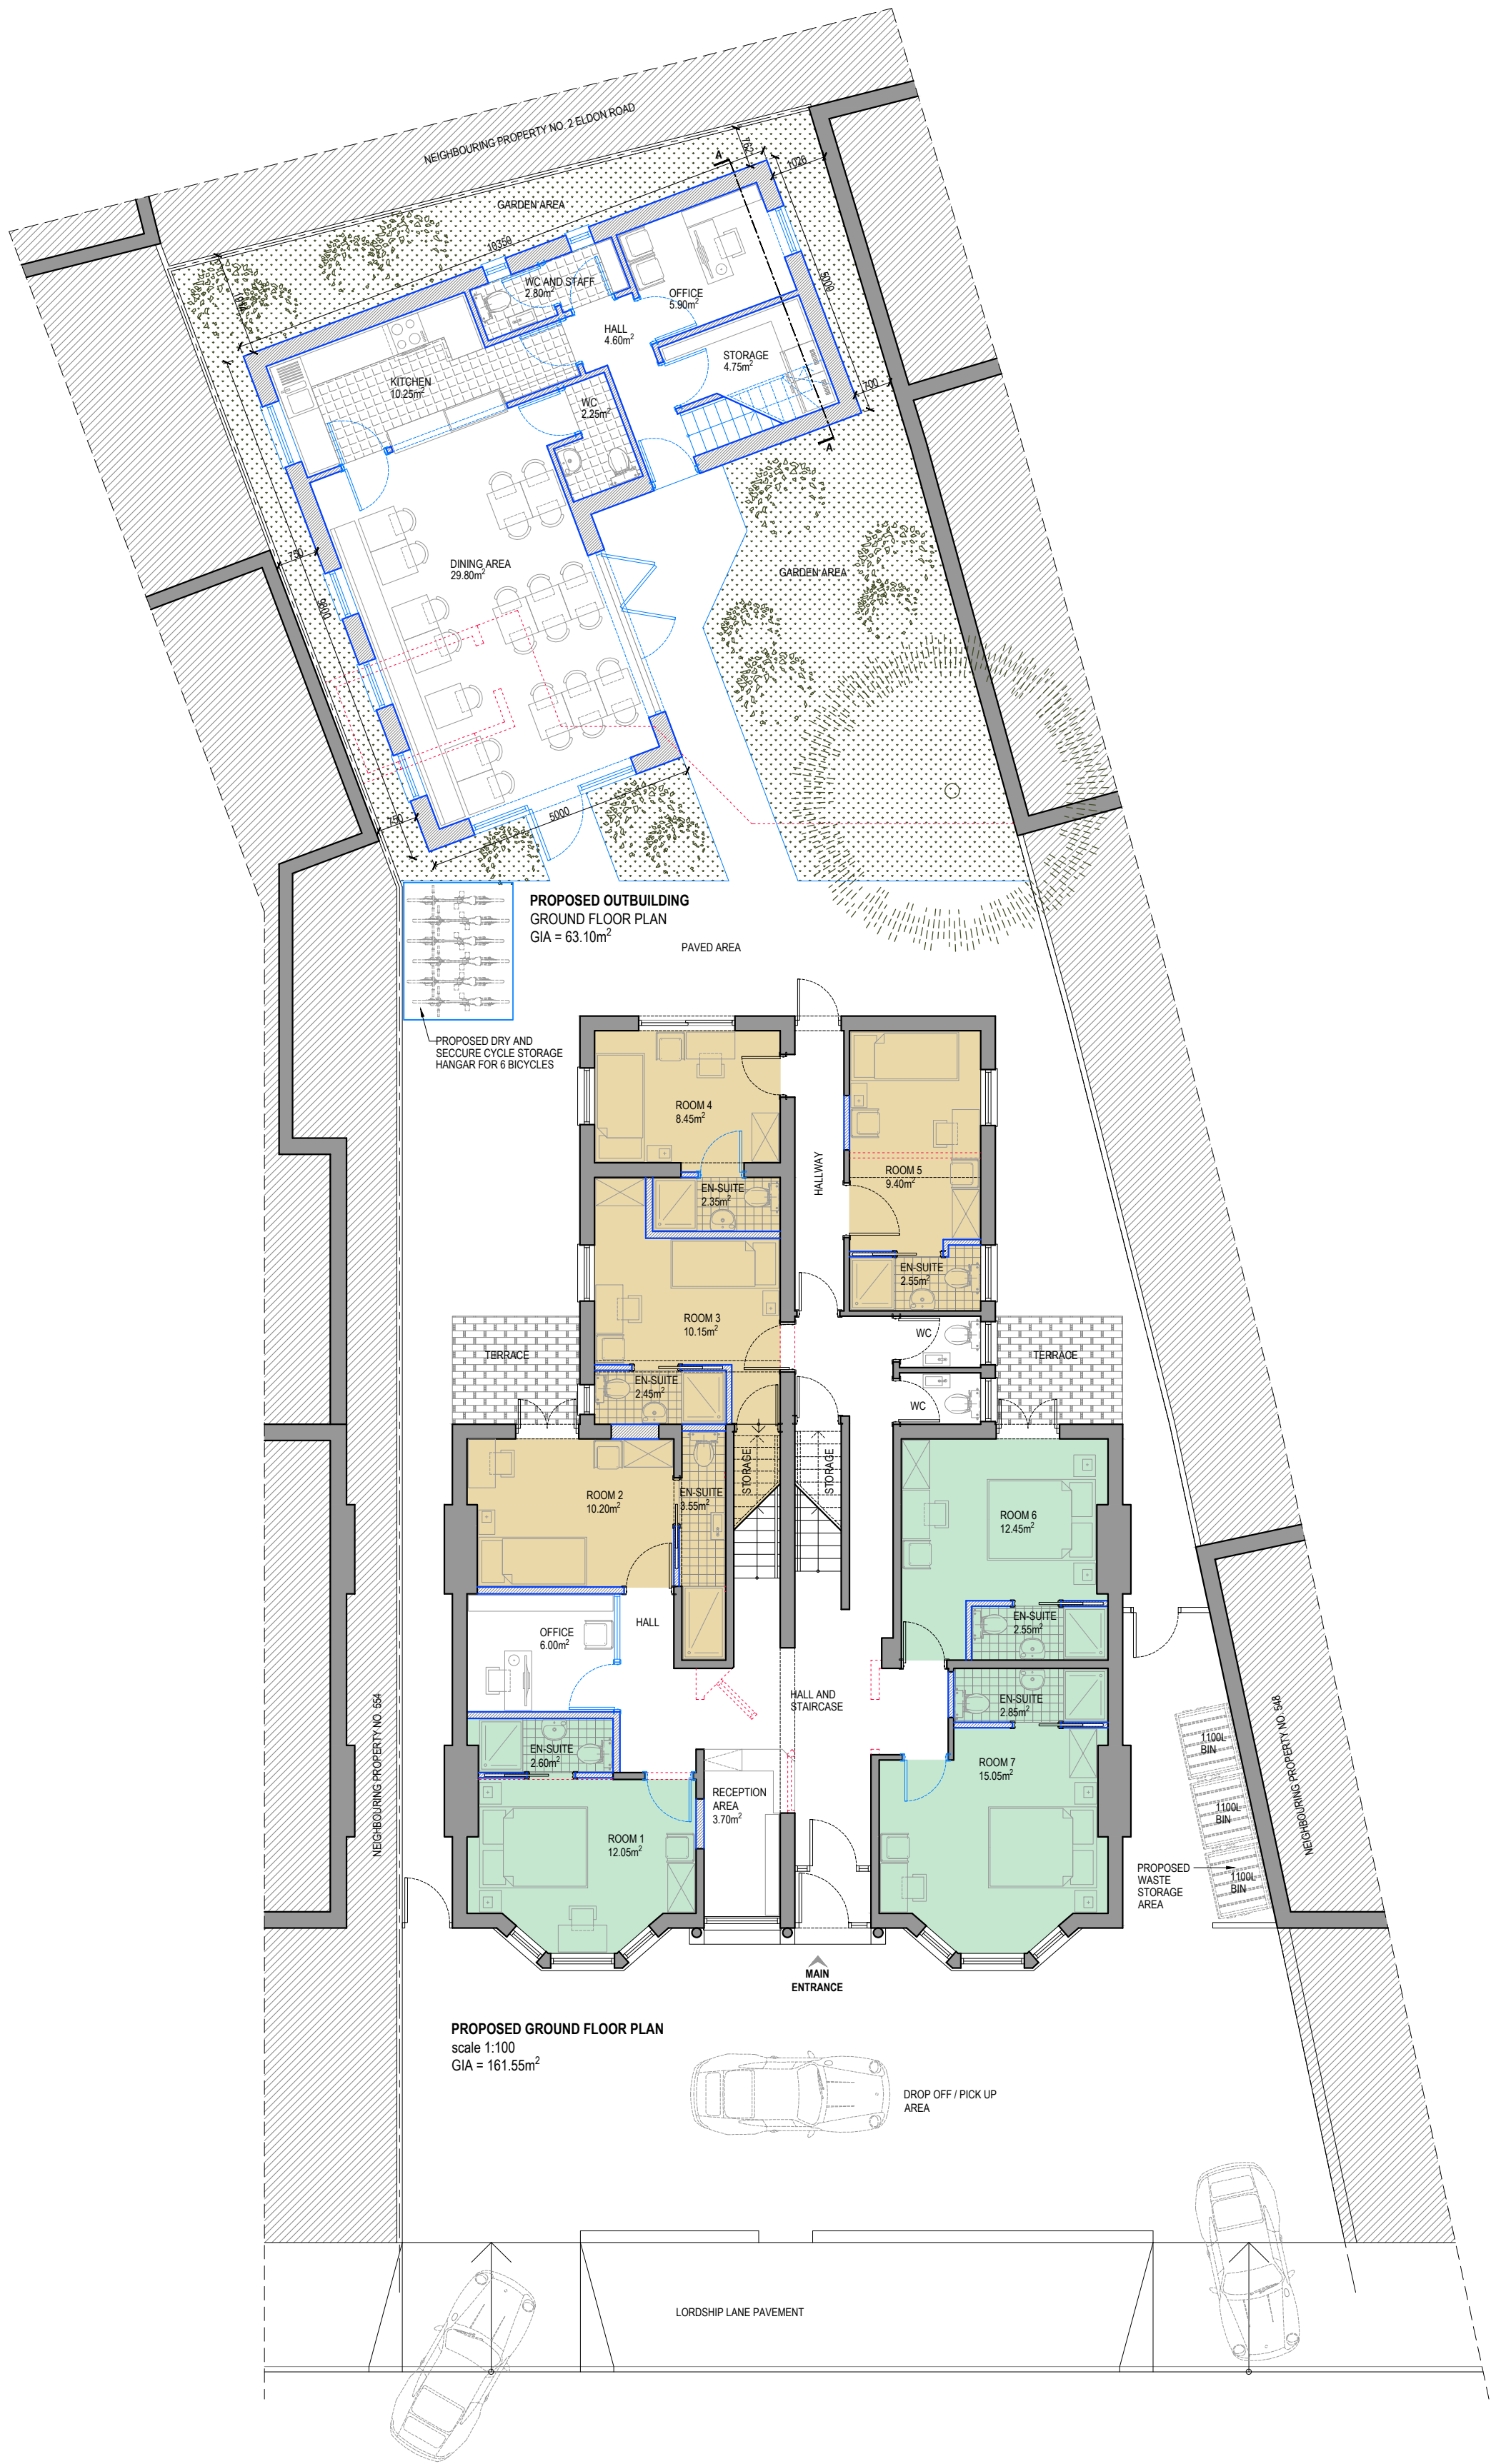

WALLS / CEILINGS LEGEND:
EXISTING WALLS / CEILINGS
PROPOSED WALLS / CEILINGS
WALLS / PARTITION TO BE REMOVED

LINES / HATCHES LEGEND:
REMOVING INTERVENTIONS
PROPOSED INTERVENTIONS
NEIGHBOURING PROPERTIES

ROOMS LEGEND:
SINGLE ROOM
GIA < 12.00m²
DOUBLE ROOM
GIA >= 12.00m²

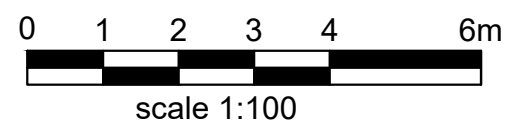

Notes
1- This drawing is prepared solely for design and planning submission purposes. It is not intended or suitable for either Building Regulations or Construction purposes and should not be used for such.
2- All Dimensions are in millimeters.
3- Dimensions are not to be scaled directly from drawings other than for Planning Purposes.
4- All dimensions are to be checked on site and the Architect is to be informed of any discrepancies before construction commences.
5- All references to drawings refer to current revision of that drawing.
6- The Copyright of this drawing belongs to Archpl Ltd.


Rev.	Date	Revisions
PLANNING		
 ARCH ARCHITECTURAL DESIGN STUDIO 400 West Green Road, West Green, London, N15 3PX Tel: 07842410527 Web: www.archpl.co.uk		
Client BIRCHTREE CARE GROUP LTD Project 550-552 Lordship Lane N22 5BY		
Scale 1/100@A2	Date 03/2023	
Drawn By VC	Checked By AEC	
Project No. 23011	Drawing No. A104	Revision -
Drawing title Proposed Ground Floor Plans of Existing Building and Proposed Outbuilding		



WALLS / CEILINGS LEGEND:
EXISTING WALLS / CEILINGS
PROPOSED WALLS / CEILINGS
WALLS / PARTITION TO BE REMOVED


LINES / HATCHES LEGEND:
REMOVING INTERVENTIONS
PROPOSED INTERVENTIONS
NEIGHBOURING PROPERTIES

ROOMS LEGEND:
SINGLE ROOM
GIA < 12.00m²
DOUBLE ROOM
GIA >= 12.00m²

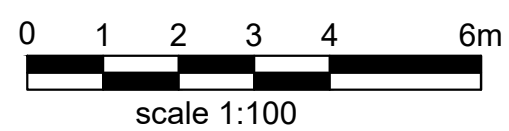


Notes
1- This drawing is prepared solely for design and planning submission purposes. It is not intended or suitable for either Building Regulations or Construction purposes and should not be used for such.
2- All Dimensions are in millimeters.
3- Dimensions are not to be scaled directly from drawings other than for Planning Purposes.
4- All dimensions are to be checked on site and the Architect is to be informed of any discrepancies before construction commences.
5- All references to drawings refer to current revision of that drawing.
6- The Copyright of this drawing belongs to Archpl Ltd.

Rev.	Date	Revisions
PLANNING		
 ARCH ARCHITECTURAL DESIGN STUDIO 400 West Green Road, West Green, London, N15 3PX Tel: 07842410527 Web: www.archpl.co.uk		
Client BIRCHTREE CARE GROUP LTD Project 550-552 Lordship Lane N22 5BY		
Scale 1/100@A2	Date 03/2023	
Drawn By VC	Checked By AEC	
Project No. 23011	Drawing No. A105	Revision -
Drawing title Proposed First Floor Plans of Existing Building and Proposed Outbuilding		

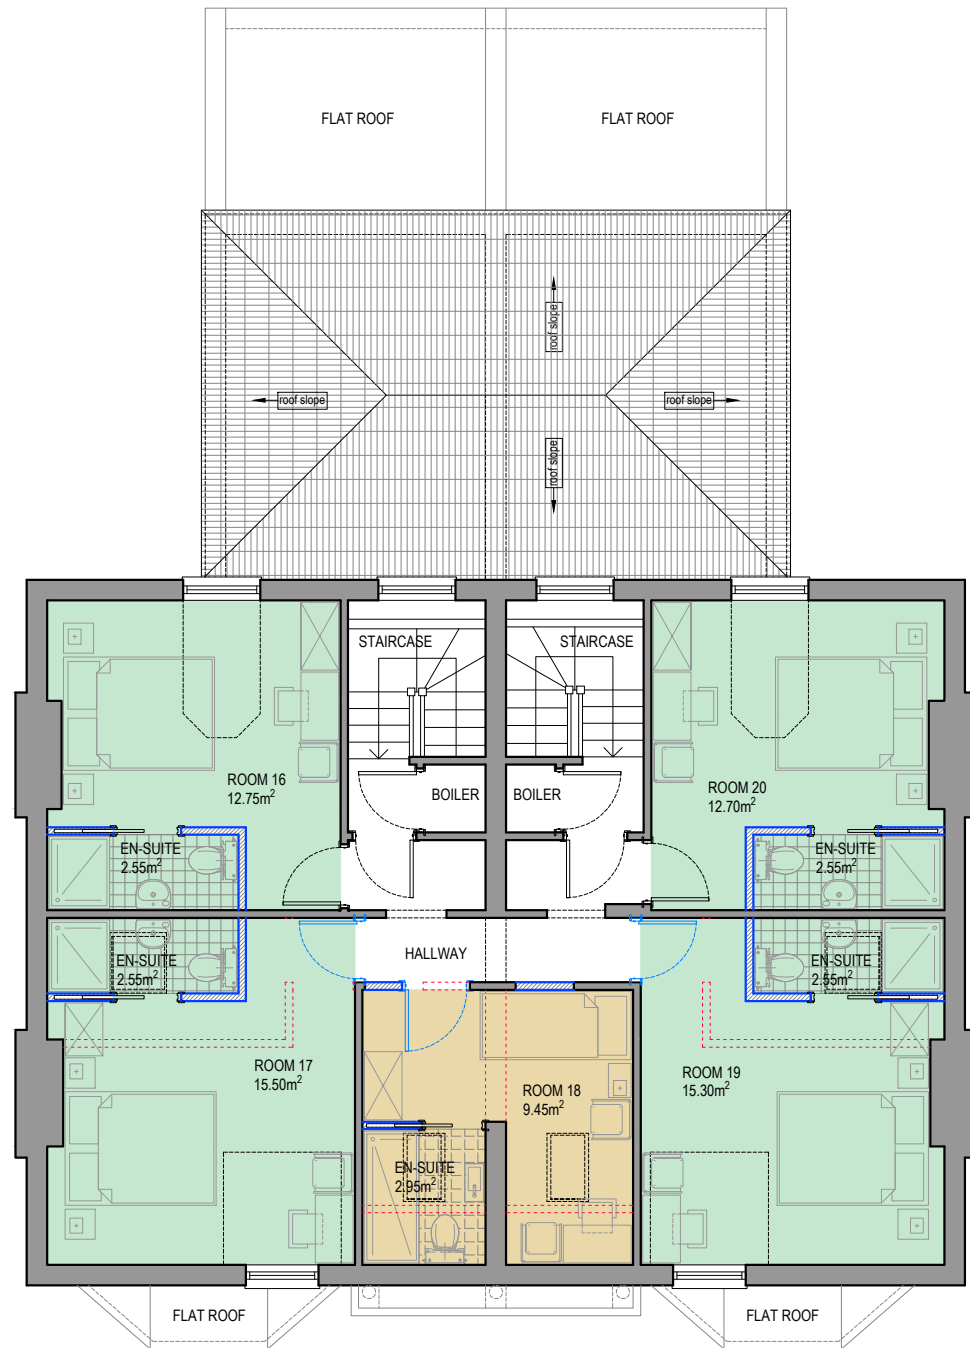

PROPOSED LOFT FLOOR PLAN
scale 1:100
GIA = 104.35m²

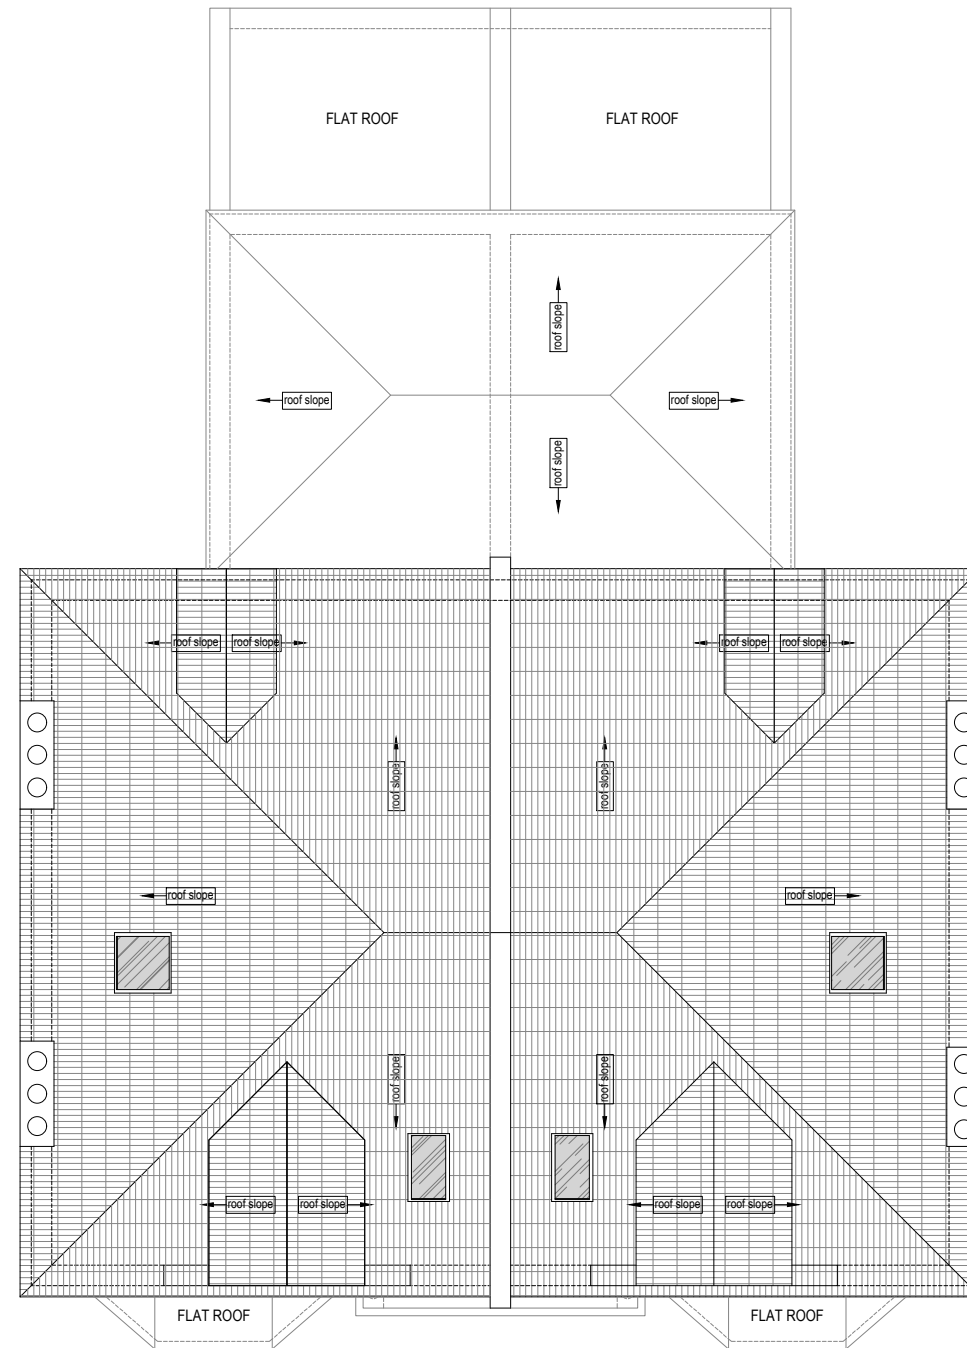

EXISTING / PROPOSED ROOF PLAN
scale 1:100

WALLS / CEILINGS LEGEND:


- EXISTING WALLS / CEILINGS
- PROPOSED WALLS / CEILINGS
- WALLS / PARTITION TO BE REMOVED

LINES / HATCHES LEGEND:

- REMOVING INTERVENTIONS
- PROPOSED INTERVENTIONS
- NEIGHBOURING PROPERTIES

ROOMS LEGEND:


- SINGLE ROOM
GIA < 12.00m²
- DOUBLE ROOM
GIA >= 12.00m²

 


Notes

- This drawing is prepared solely for design and planning submission purposes. It is not intended or suitable for either Building Regulations or Construction purposes and should not be used for such.
- All Dimensions are in millimeters.
- Dimensions are not to be scaled directly from drawings other than for Planning Purposes.
- All dimensions are to be checked on site and the Architect is to be informed of any discrepancies before construction commences.
- All references to drawings refer to current revision of that drawing.
- The Copyright of this drawing belongs to Archpl Ltd.


Rev.	Date	Revisions
PLANNING		
 ARCH ARCHITECTURAL DESIGN STUDIO 400 West Green Road, West Green, London, N15 3PX Tel: 07842410527 Web: www.archpl.co.uk		
Client BIRCHTREE CARE GROUP LTD		
Project 550-552 Lordship Lane N22 5BY		
Scale	1/100@A3	Date 03/2023
Drawn By	VC	Checked By AEC
Project No.	Drawing No.	Revision
23011	A106	-
Drawing title Proposed Loft and Roof Plans - Main Building		

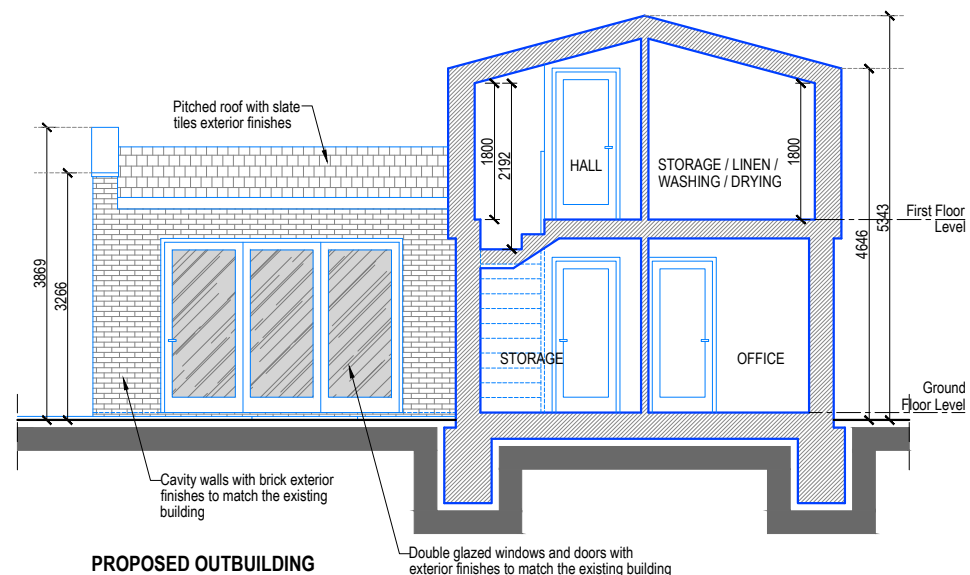


**PROPOSED OUTBUILDING
SECTION A-A**

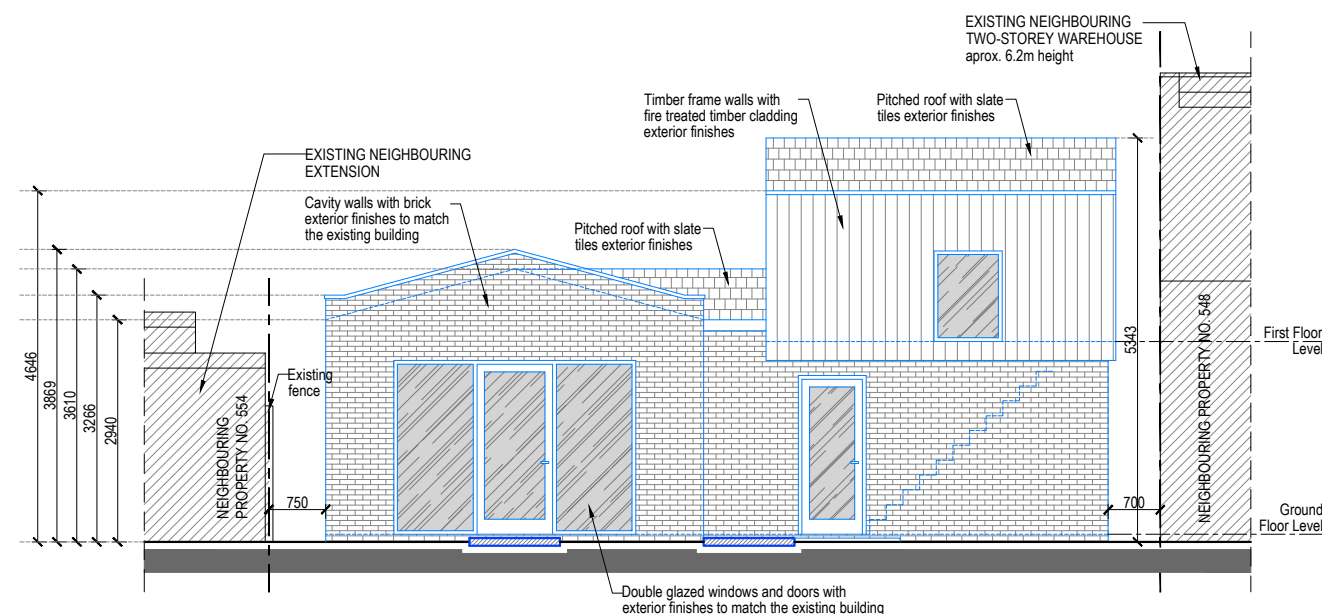


**PROPOSED OUTBUILDING
FRONT ELEVATION**

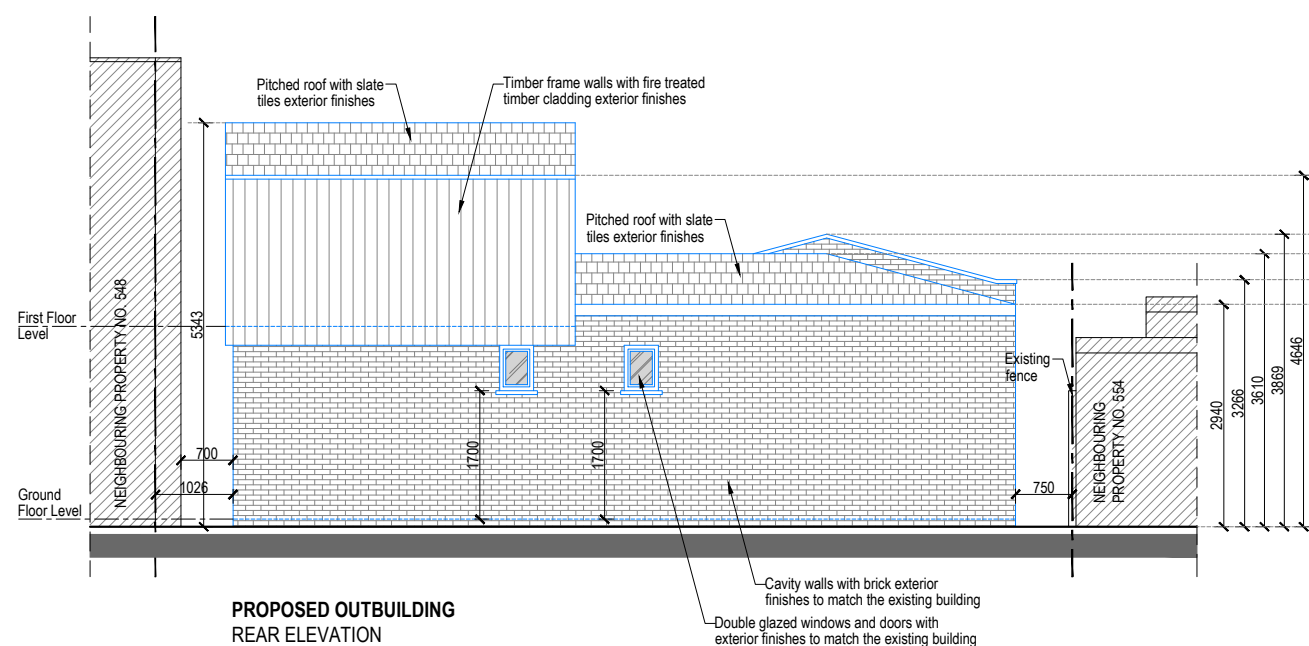

**PROPOSED OUTBUILDING
REAR ELEVATION**

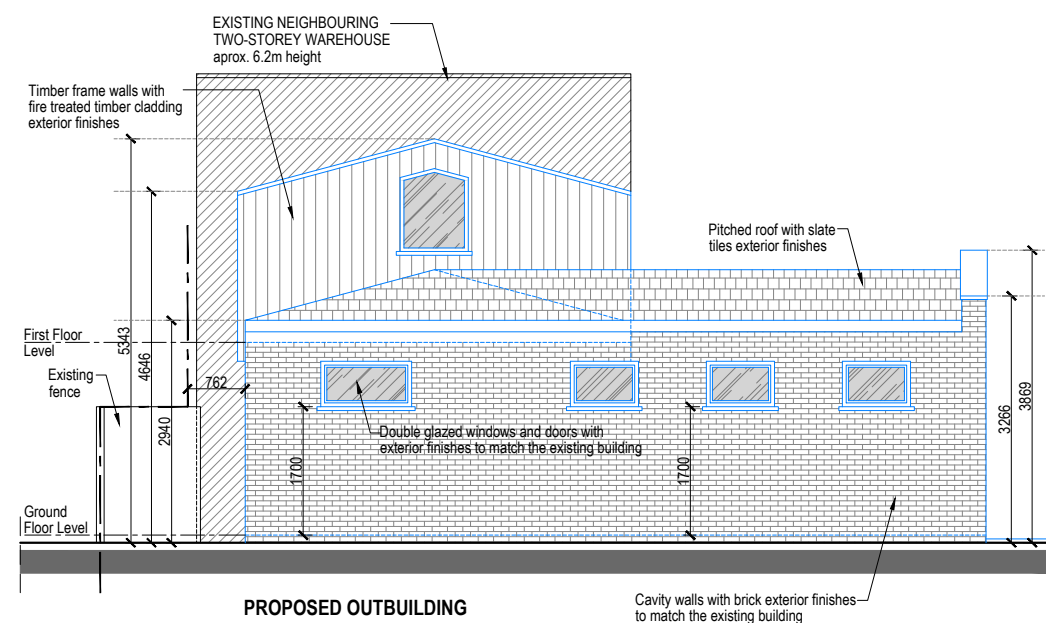

**PROPOSED OUTBUILDING
LEFT SIDE ELEVATION**

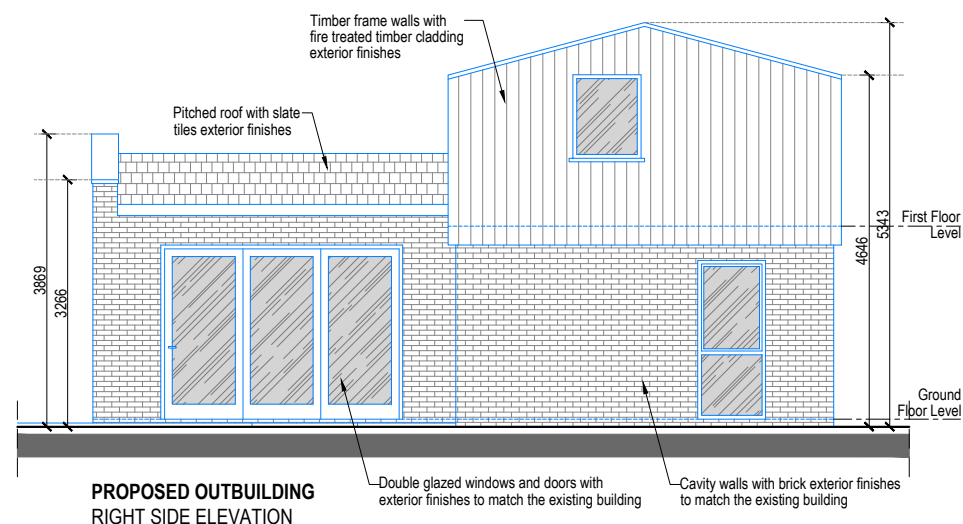

**PROPOSED OUTBUILDING
RIGHT SIDE ELEVATION**


WALLS / CEILINGS LEGEND:
 EXISTING WALLS / CEILINGS
 PROPOSED WALLS / CEILINGS
 WALLS / PARTITION TO BE REMOVED

LINES / HATCHES LEGEND:
 REMOVING INTERVENTIONS
 PROPOSED INTERVENTIONS
 NEIGHBOURING PROPERTIES




Notes
 1- This drawing is prepared solely for design and planning submission purposes. It is not intended or suitable for either Building Regulations or Construction purposes and should not be used for such.
 2- All Dimensions are in millimeters.
 3- Dimensions are not to be scaled directly from drawings other than for Planning Purposes.
 4- All dimensions are to be checked on site and the Architect is to be informed of any discrepancies before construction commences.
 5- All references to drawings refer to current revision of that drawing.
 6- The Copyright of this drawing belongs to Archpl Ltd.


Rev.	Date	Revisions
PLANNING		
 ARCH ARCHITECTURAL DESIGN STUDIO 400 West Green Road, West Green, London, N15 3PX Tel: 07842410527 Web: www.archpl.co.uk		
Client BIRCHTREE CARE GROUP LTD		
Project 550-552 Lordship Lane N22 5BY		
Scale 1/100@A3	Date 03/2023	
Drawn By VC	Checked By AEC	
Project No. 23011	Drawing No. A107	Revision -
Drawing title Proposed Section A-A and Elevations - Outbuilding		

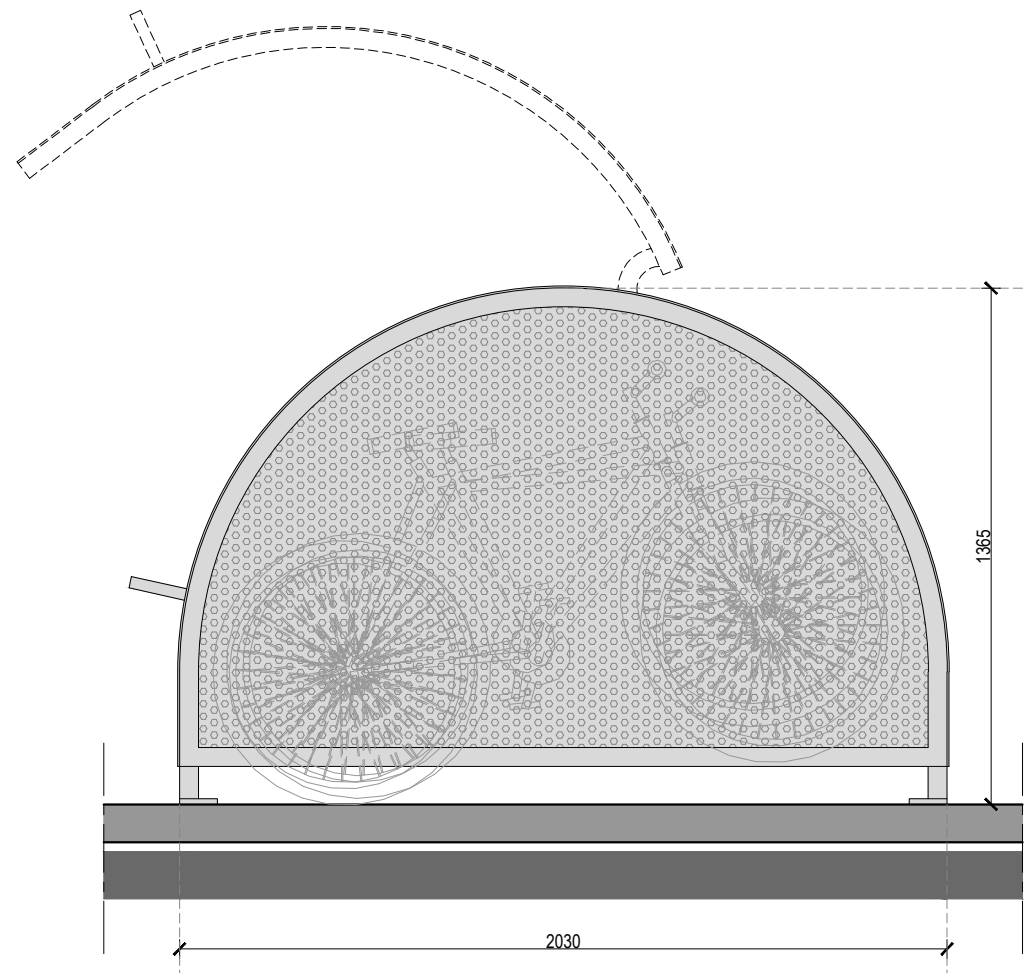

SIDE VIEW - scale 1:20

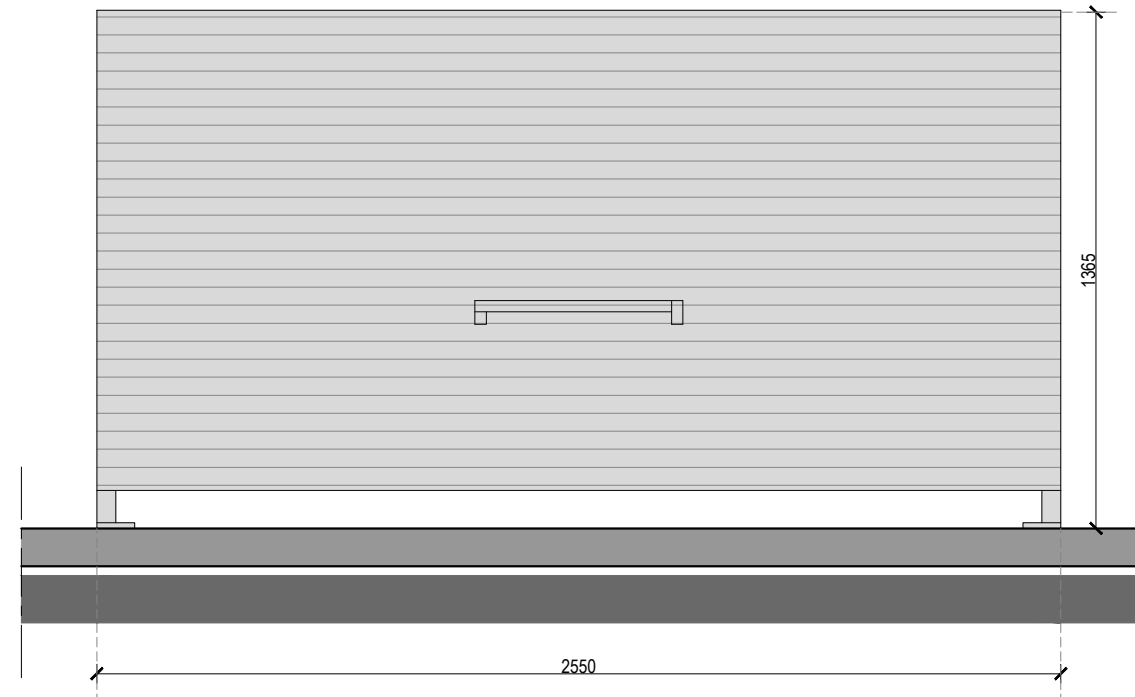

FRONT VIEW - scale 1:20

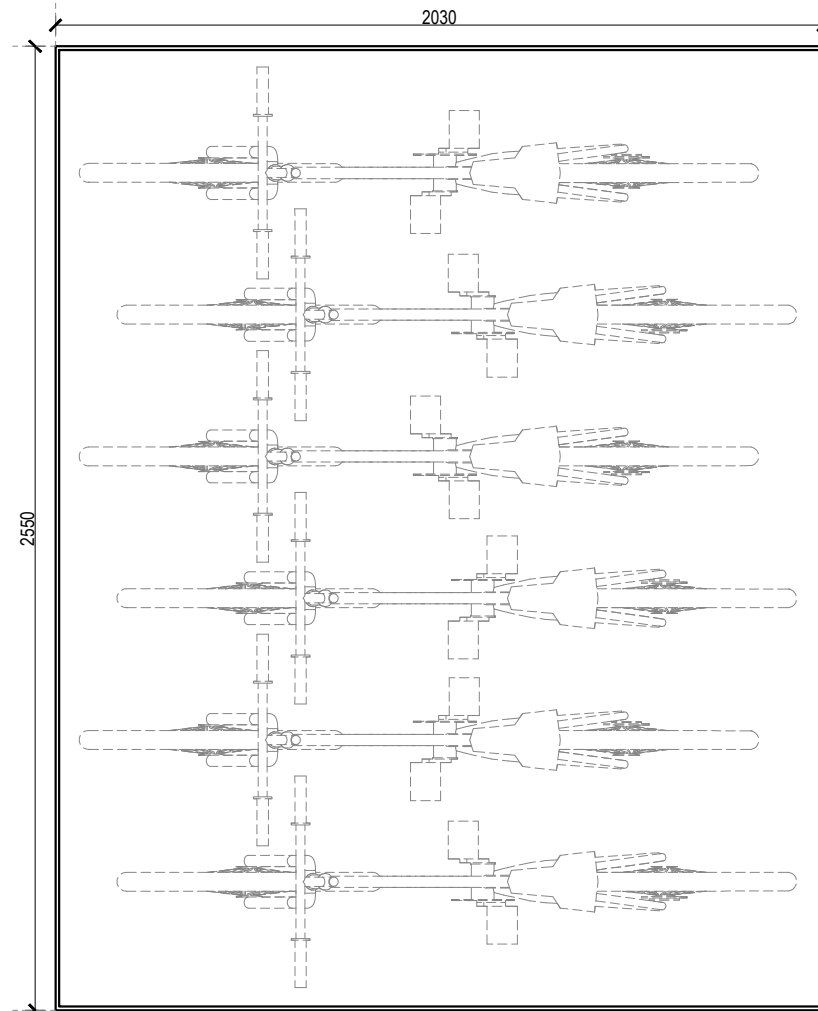

PLAN VIEW - scale 1:20

WALLS / CEILINGS LEGEND:
EXISTING WALLS / CEILINGS
PROPOSED WALLS / CEILINGS
WALLS / PARTITION TO BE REMOVED

LINES / HATCHES LEGEND:
REMOVING INTERVENTIONS
PROPOSED INTERVENTIONS
NEIGHBOURING PROPERTIES

0 20 40 80 120cm
scale 1:20

Notes
1- This drawing is prepared solely for design and planning submission purposes. It is not intended or suitable for either Building Regulations or Construction purposes and should not be used for such.
2- All Dimensions are in millimeters.
3- Dimensions are not to be scaled directly from drawings other than for Planning Purposes.
4- All dimensions are to be checked on site and the Architect is to be informed of any discrepancies before construction commences.
5- All references to drawings refer to current revision of that drawing.
6- The Copyright of this drawing belongs to Archpl Ltd.

Rev.	Date	Revisions
PLANNING		
 ARCH ARCHITECTURAL DESIGN STUDIO 400 West Green Road, West Green, London, N15 3PX Tel: 07842410527 Web: www.archpl.co.uk		
Client BIRCHTREE CARE GROUP LTD		
Project 550-552 Lordship Lane N22 5BY		
Scale	1/20@A3	Date 03/2023
Drawn By	VC	Checked By AEC
Project No.	Drawing No.	Revision
23011	A108	-
Drawing title Cycle Storage Hangar Details		