
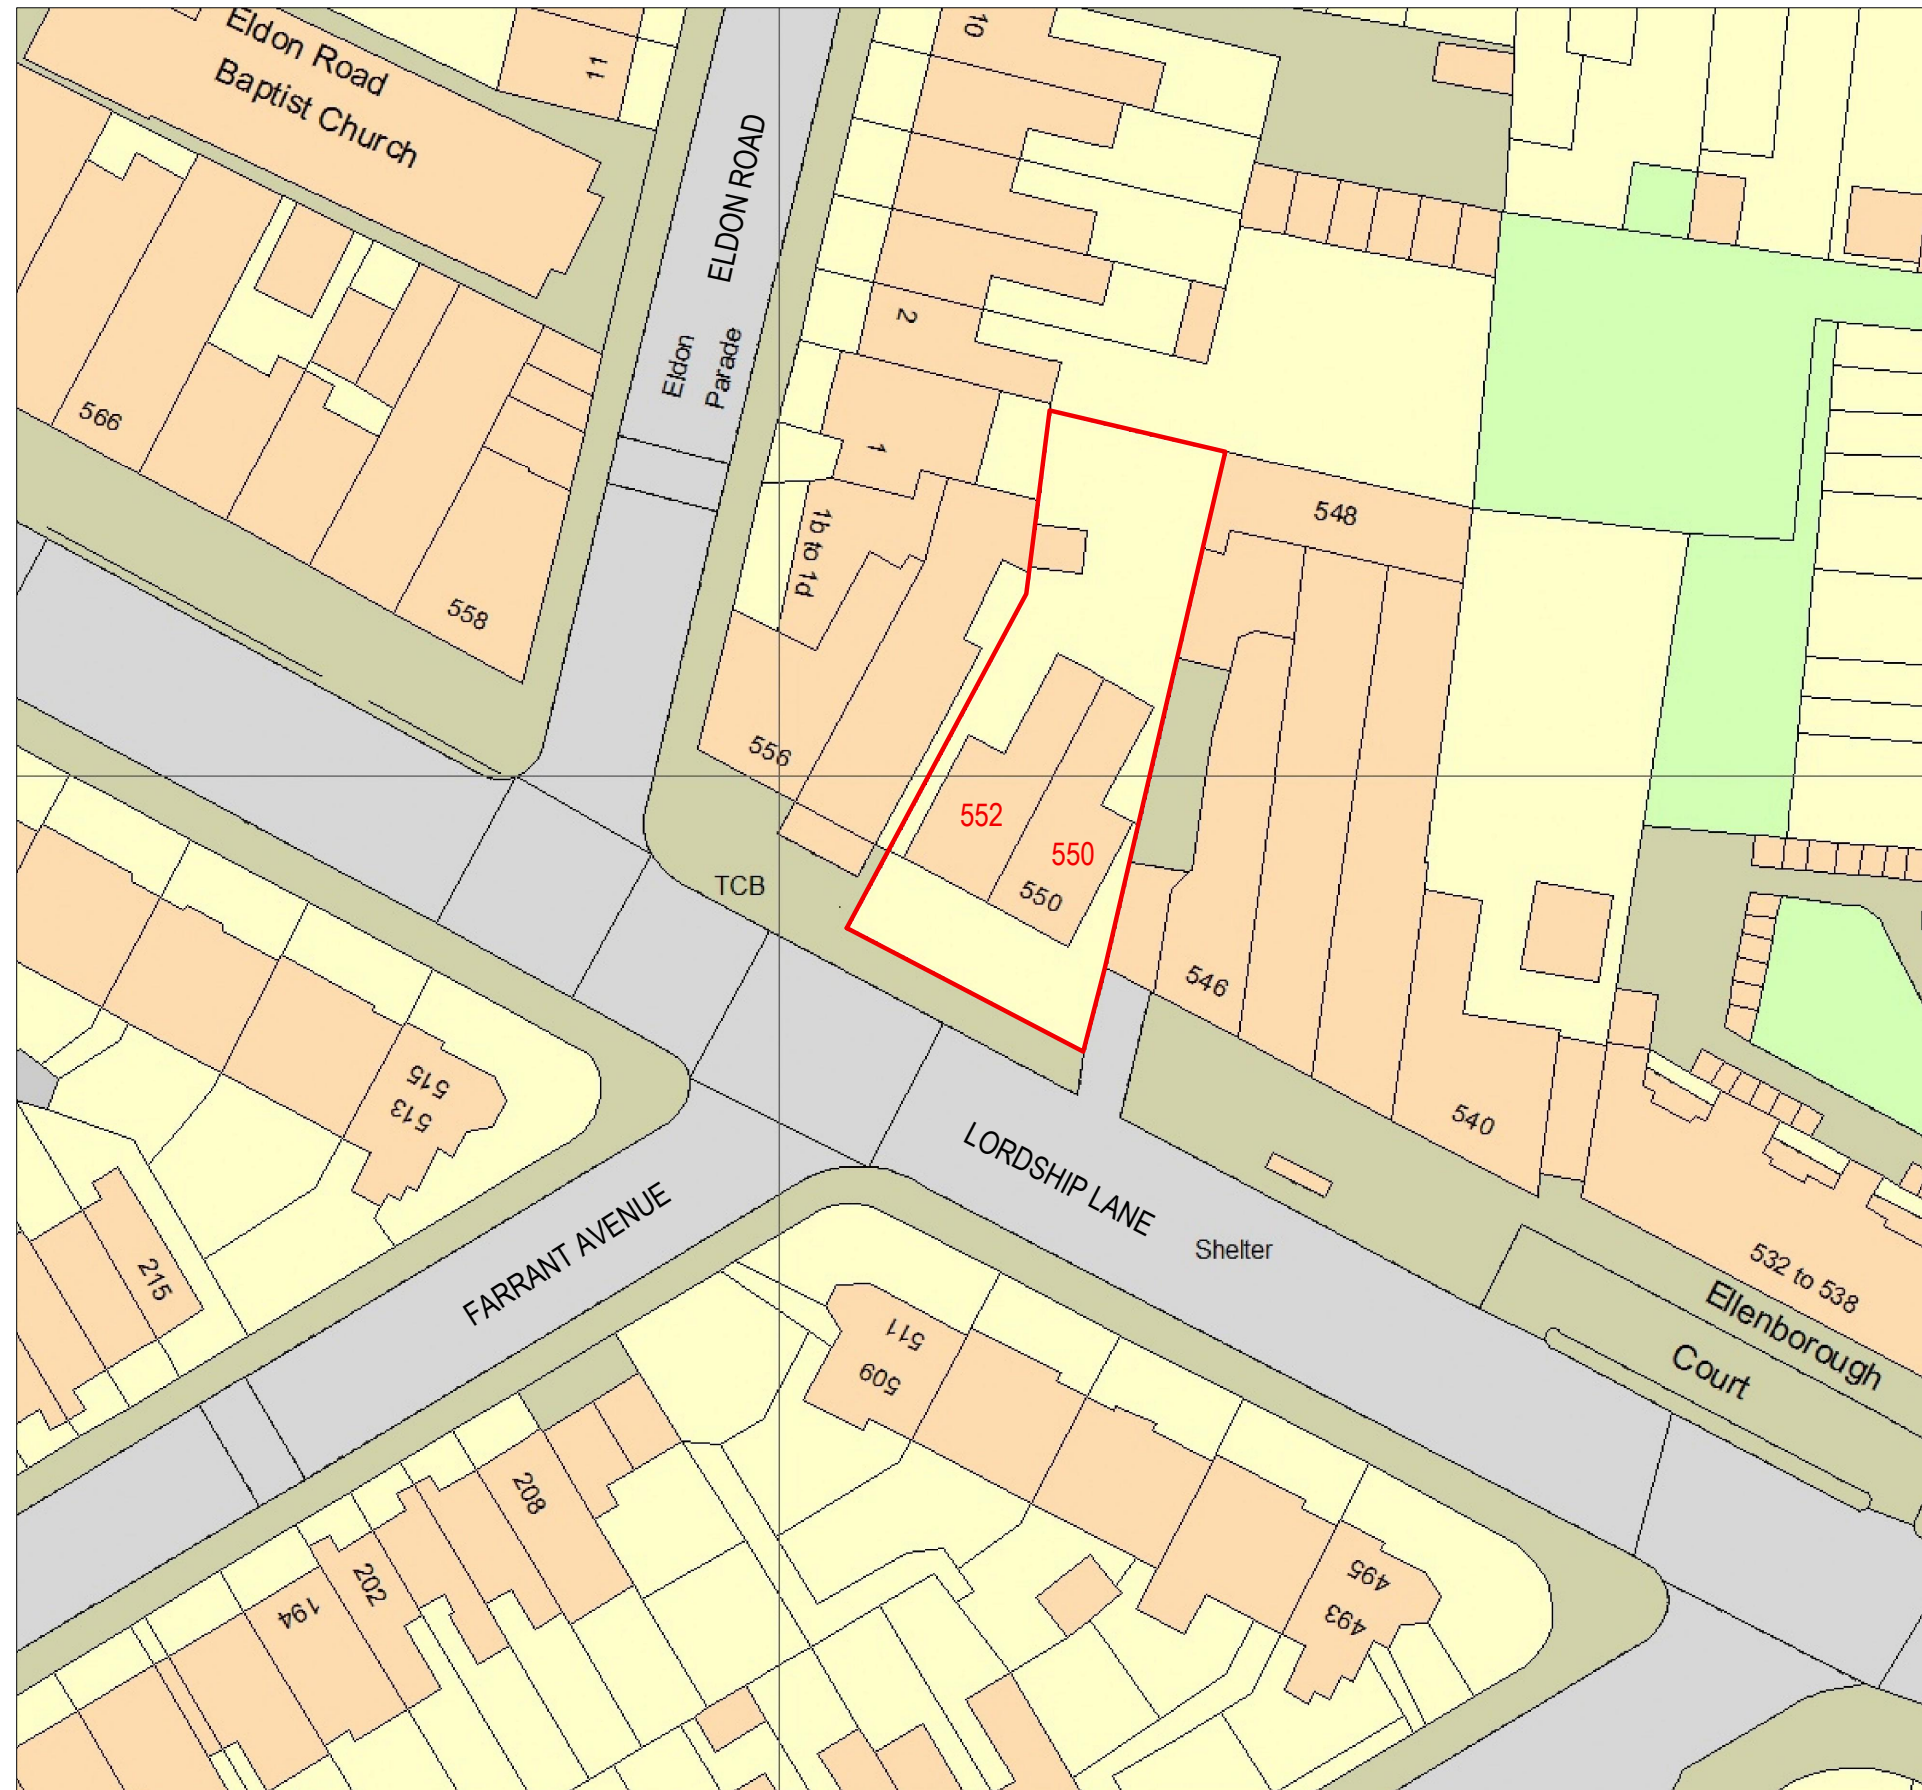


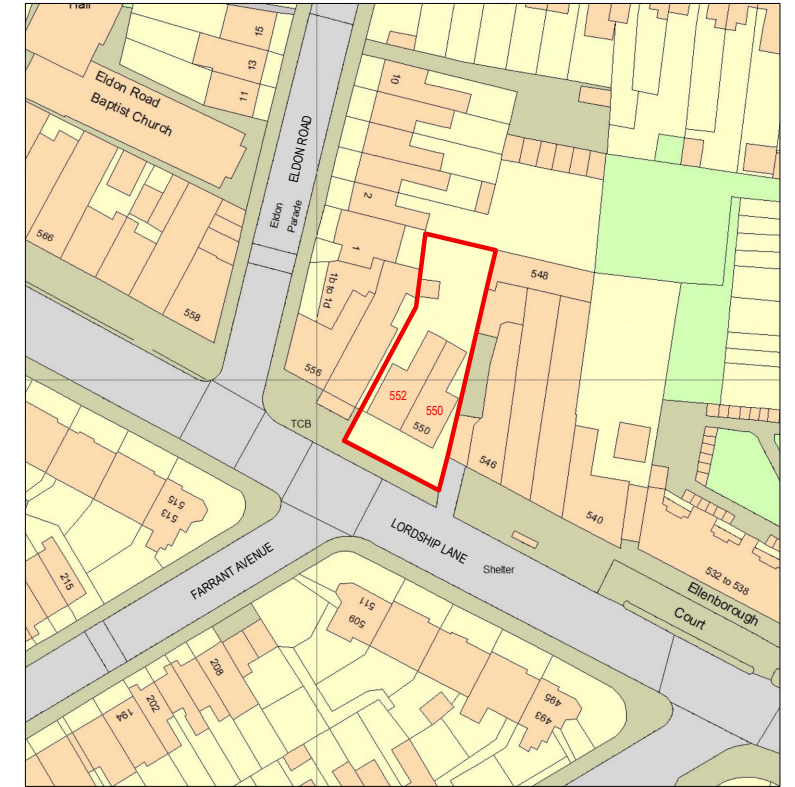

Notes

- 1- This drawing is prepared solely for design and planning submission purposes. It is not intended or suitable for either Building Regulations or Construction purposes and should not be used for such.
- 2- All Dimensions are in millimeters.
- 3- Dimensions are not to be scaled directly from drawings other than for Planning Purposes.
- 4- All dimensions are to be checked on site and the Architect is to be informed of any discrepancies before construction commences.
- 5- All references to drawings refer to current revision of that drawing.
- 6- The Copyright of this drawing belongs to Archpil Ltd.

-	-	-																		
Rev.	Date	Revisions																		
PLANNING																				
 ARCH ARCHITECTURAL DESIGN STUDIO 400 West Green Road, West Green, London, N15 3PX Tel: 07842410527 Web: www.archpl.co.uk																				
<table border="1"> <tr> <td>Client</td> <td colspan="2">BIRCHTREE CARE GROUP LTD</td> </tr> <tr> <td>Project</td> <td colspan="2">550-552 Lordship Lane N22 5BY</td> </tr> <tr> <td>Scale</td> <td>1/1250; 1/500@A3</td> <td>Date 03/2023</td> </tr> <tr> <td>Drawn By</td> <td>VC</td> <td>Checked By AEC</td> </tr> <tr> <td>Project No. 23011</td> <td>Drawing No. A100_1</td> <td>Revision -</td> </tr> <tr> <td colspan="3">Drawing title Location and Site Plans</td> </tr> </table>			Client	BIRCHTREE CARE GROUP LTD		Project	550-552 Lordship Lane N22 5BY		Scale	1/1250; 1/500@A3	Date 03/2023	Drawn By	VC	Checked By AEC	Project No. 23011	Drawing No. A100_1	Revision -	Drawing title Location and Site Plans		
Client	BIRCHTREE CARE GROUP LTD																			
Project	550-552 Lordship Lane N22 5BY																			
Scale	1/1250; 1/500@A3	Date 03/2023																		
Drawn By	VC	Checked By AEC																		
Project No. 23011	Drawing No. A100_1	Revision -																		
Drawing title Location and Site Plans																				