




Existing Elevation 1

SCALE 1:100 @ A3

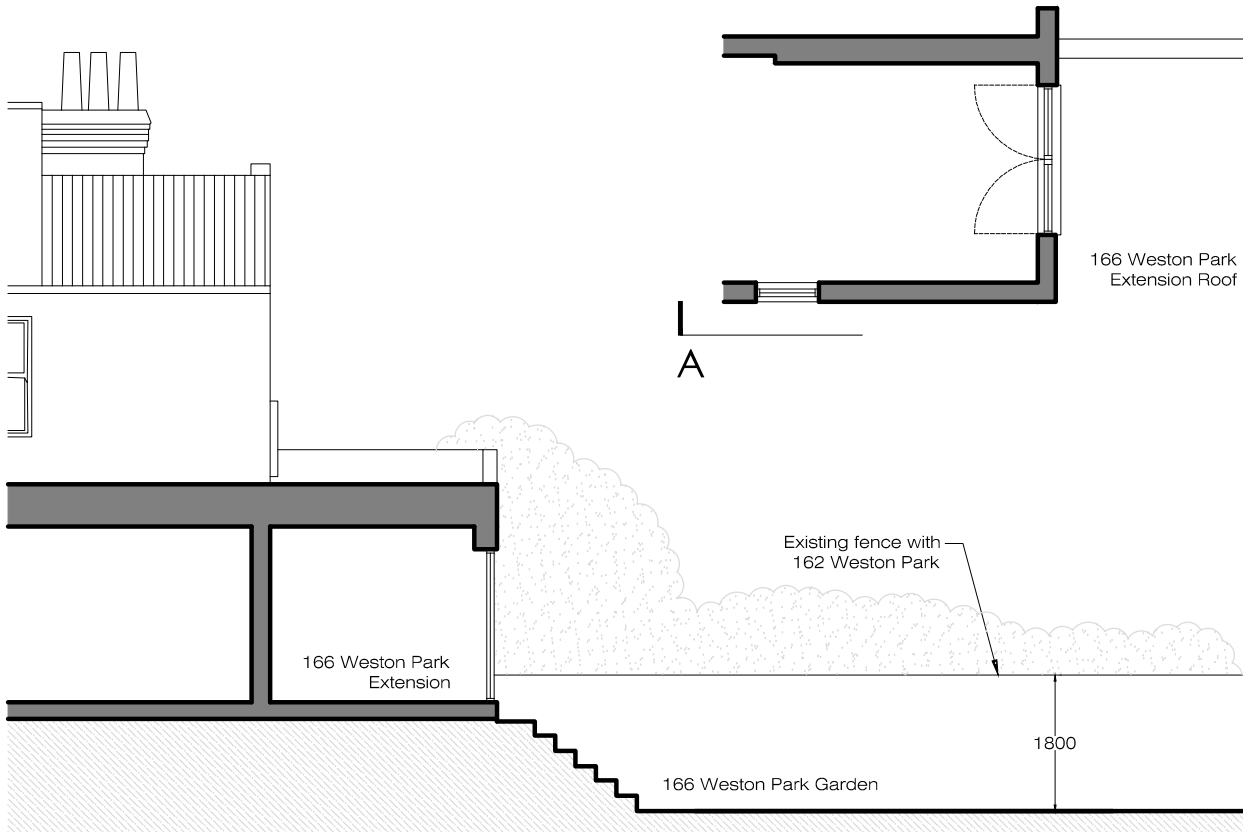


Existing Section A

SCALE 1:100 @ A3




Existing Floor Plan

SCALE 1:100 @ A3

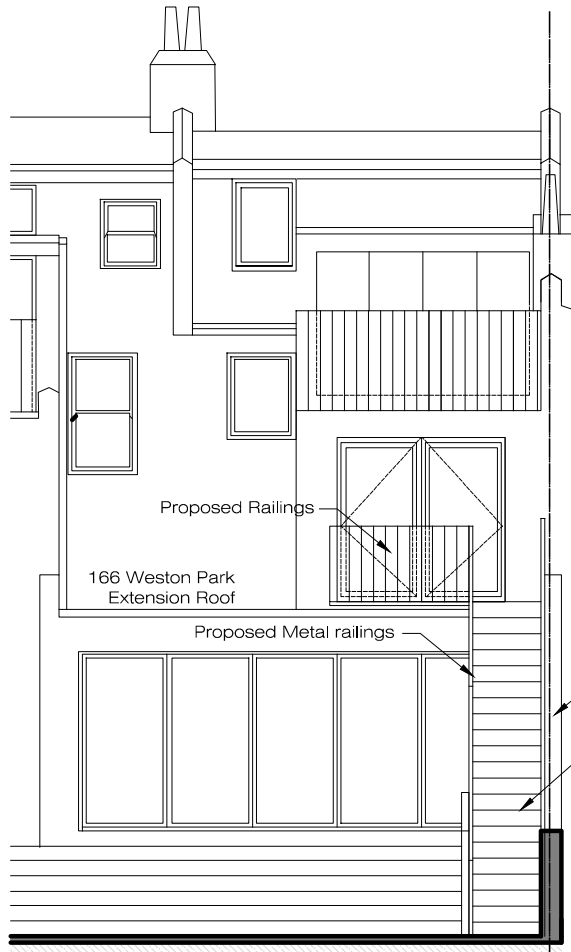

Proposed Elevation 1

SCALE 1:100 @ A3

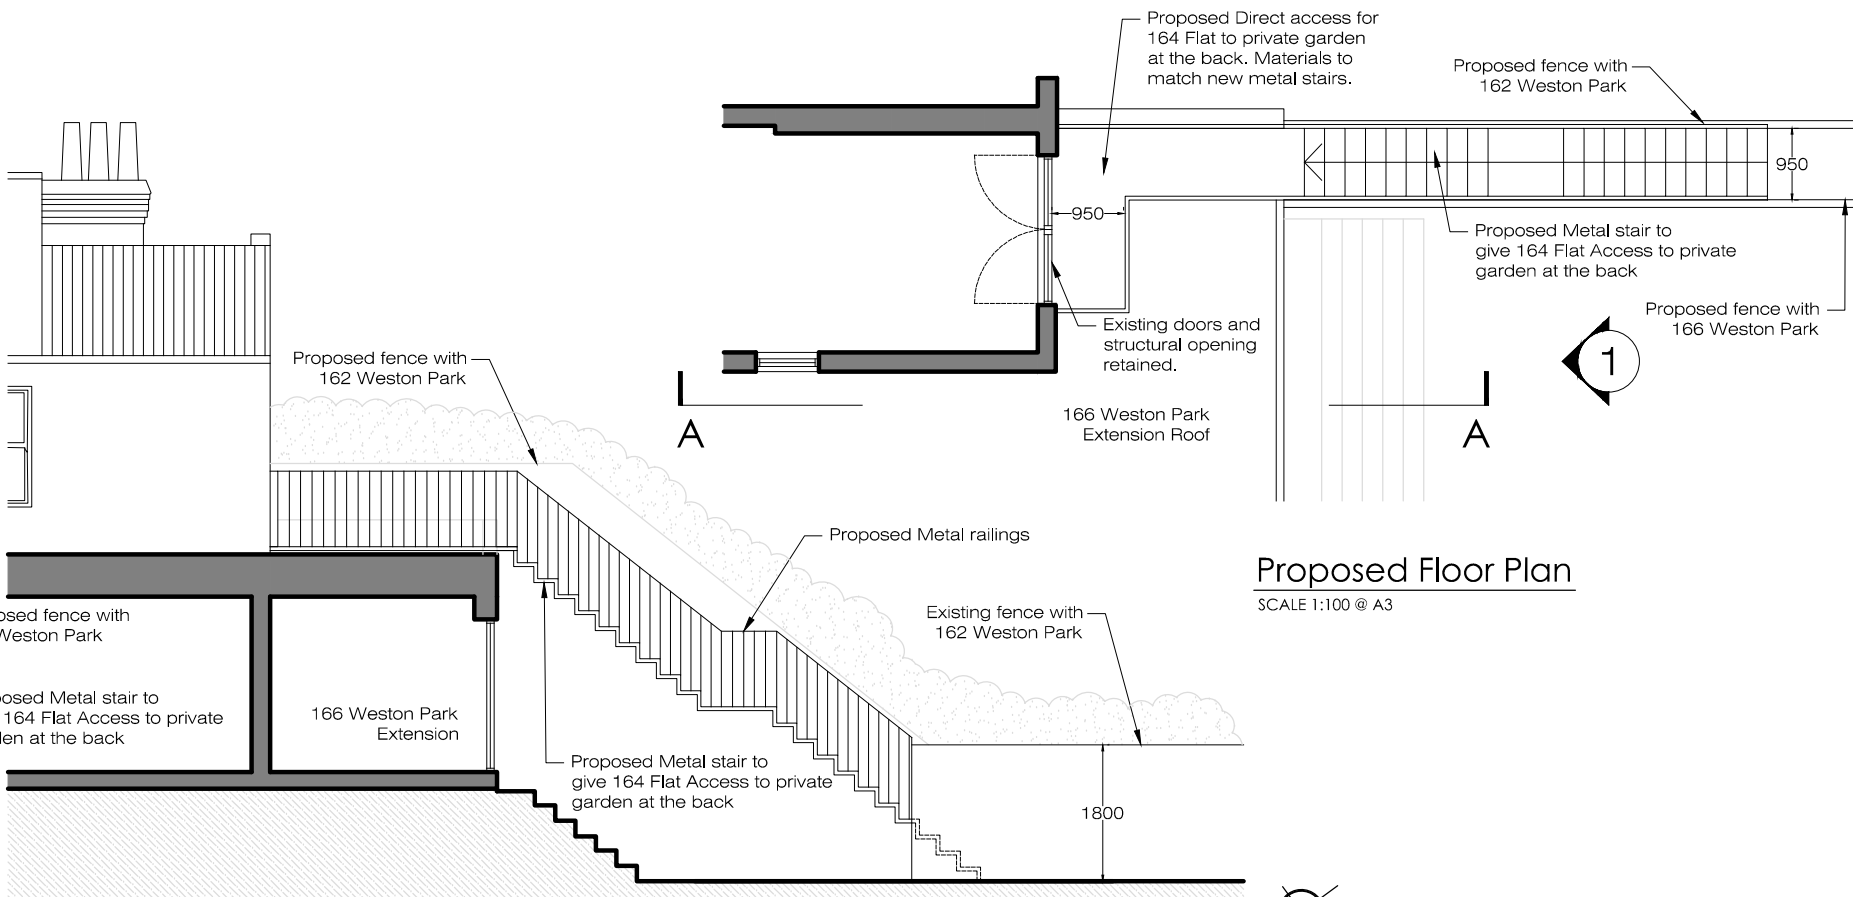

Proposed Floor Plan

SCALE 1:100 @ A3



0 0.5m 1m 2m 3m 4m 5m
Scale 1:100 @ A3

Lucia Pflucker Architecture Ltd

Address: 66A Rathcoole Gardens
London N8 9NB
Office: +44 (0) 7919208639
Mail: mail@luciapflucker.com
Website: www.luciapflucker.com

PLEASE NOTE:

1. ALL DIMENSIONS TO BE CHECKED ON SITE BEFORE FABRICATION. DO NOT SCALE THIS DRAWING BUT USE ONLY FIGURED DIMENSIONS. ANY ERRORS OR OMISSIONS ARE TO BE REPORTED TO THE ARCHITECT IMMEDIATELY.
2. THIS DRAWING IS TO BE READ IN CONJUNCTION WITH ALL THE RELEVANT CONSULTANTS' AND/OR SPECIALISTS' DRAWINGS/DOCUMENTS AND ANY DISCREPANCIES OR VARIATIONS ARE TO BE NOTIFIED TO THE ARCHITECT BEFORE WORK COMMENCES.
3. ALL DRAWINGS AND DESIGNS ARE COVERED BY DESIGN RIGHT (INTELLECTUAL PROPERTY), AND MAY NOT BE DISTRIBUTED, COPIED OR ISSUE WITHOUT WRITTEN PERMISSION OF LUCIA PFLUCKER ARCHITECTURE.
4. ALL DESIGN CONCEPTS ARE THE SOLE PROPERTY OF LUCIA PFLUCKER ARCHITECTURE AND NO ADAPTATIONS, REPRODUCTIONS OR COPIES MAY BE MADE WITHOUT WRITTEN PERMISSION OF LUCIA PFLUCKER ARCHITECTURE.

ADDITIONAL NOTES:

REVISIONS:

No	DATE	DESCRIPTION	BY
00	21.03.2023	FOR PLANNING	LP
01	22.03.2023	FOR PLANNING	LP

Client
John Bramble and Frances Lea

Project
164 Weston Park, London N8 9PN

Title
Existing and Proposed
Floor Plan, Section and Elevation

Scale 1 / 100	Dwg. No. AR-01	Rev. 01
Date 20/03/23		
Drawn LP	Project Number 0073	
Checked LP		