


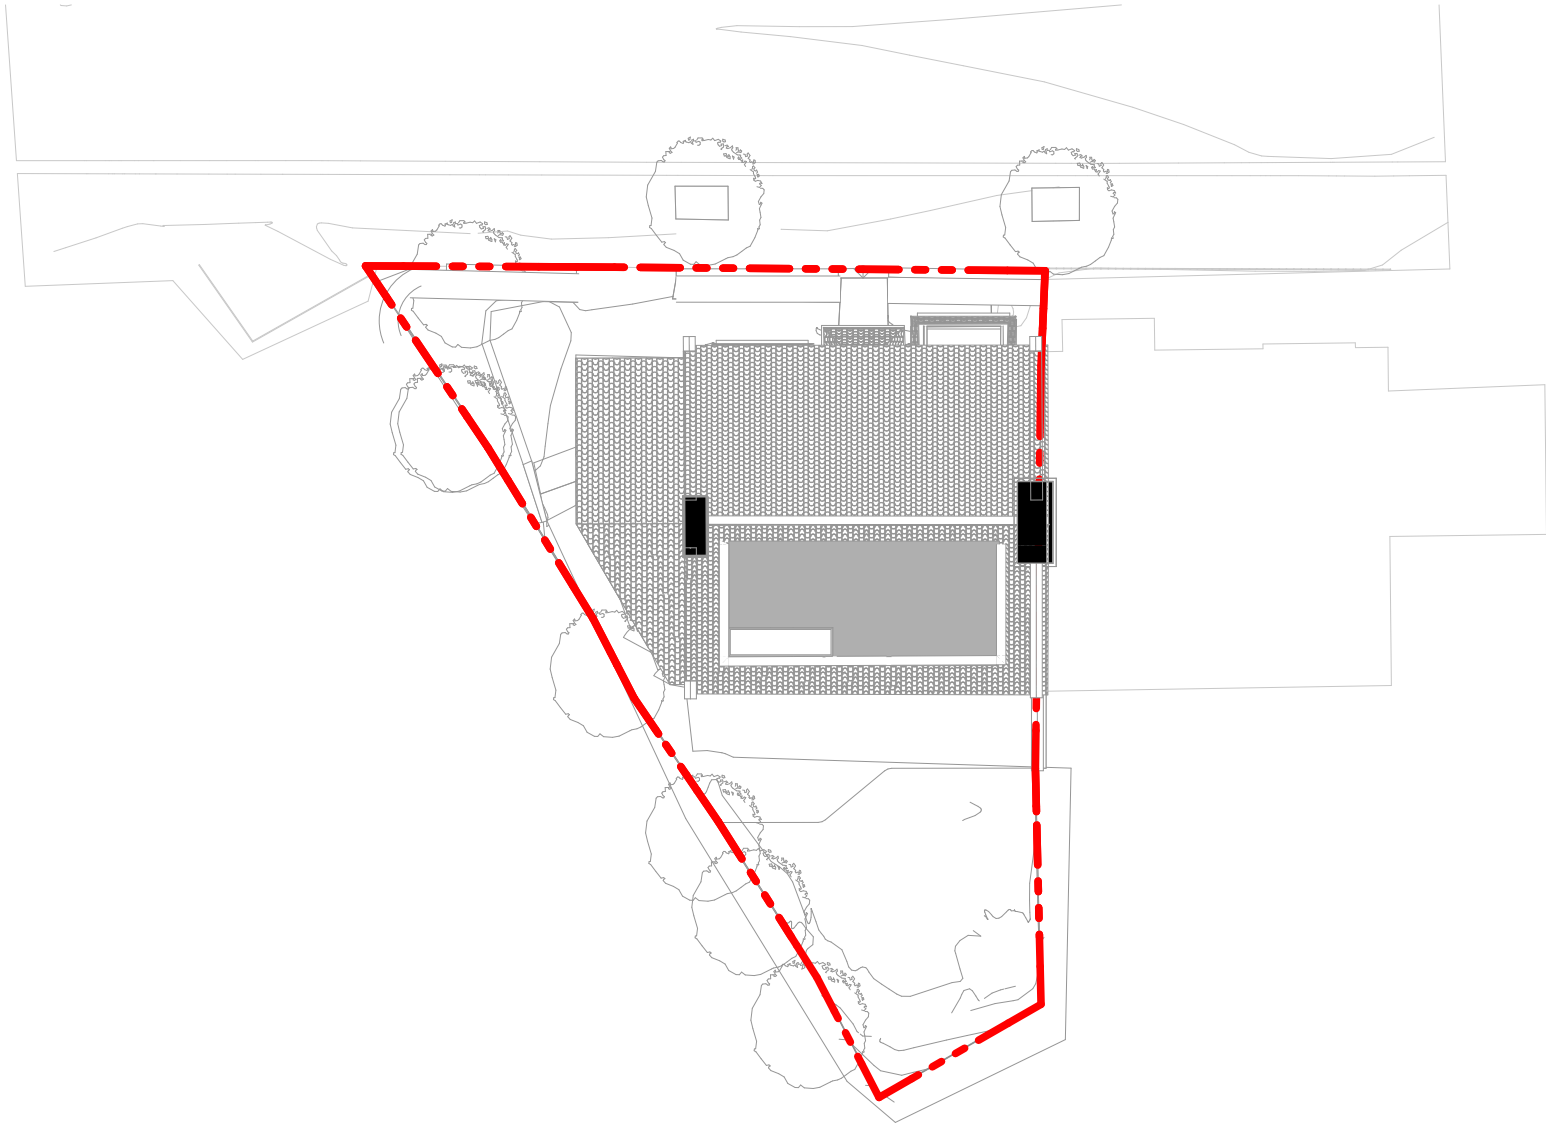

10b Branch Place
London N1 5PH
p: 0207 686 3445
e: info@scenarioarchitecture.com
w: www.scenarioarchitecture.com

Project Name:
172_31 Milton Park

Client:
Matteo Milan & Olga Thompson

Site Location:
**31 Milton Park
London N6 5QB**

Drawing not to be used other than the purpose for which it was prepared. It's supplied without liability for errors or omissions. Do not scale from the drawing. All dimensions are to be checked on site. This drawing is to be read in conjunction with all other drawings. Notes on this drawing will apply to all other drawings where a similar position exists.

Scale @ A3
1:200


Project No.
172


Drawing Name
Site Plan

Drawing Number

Rev

PR-A0.01

 

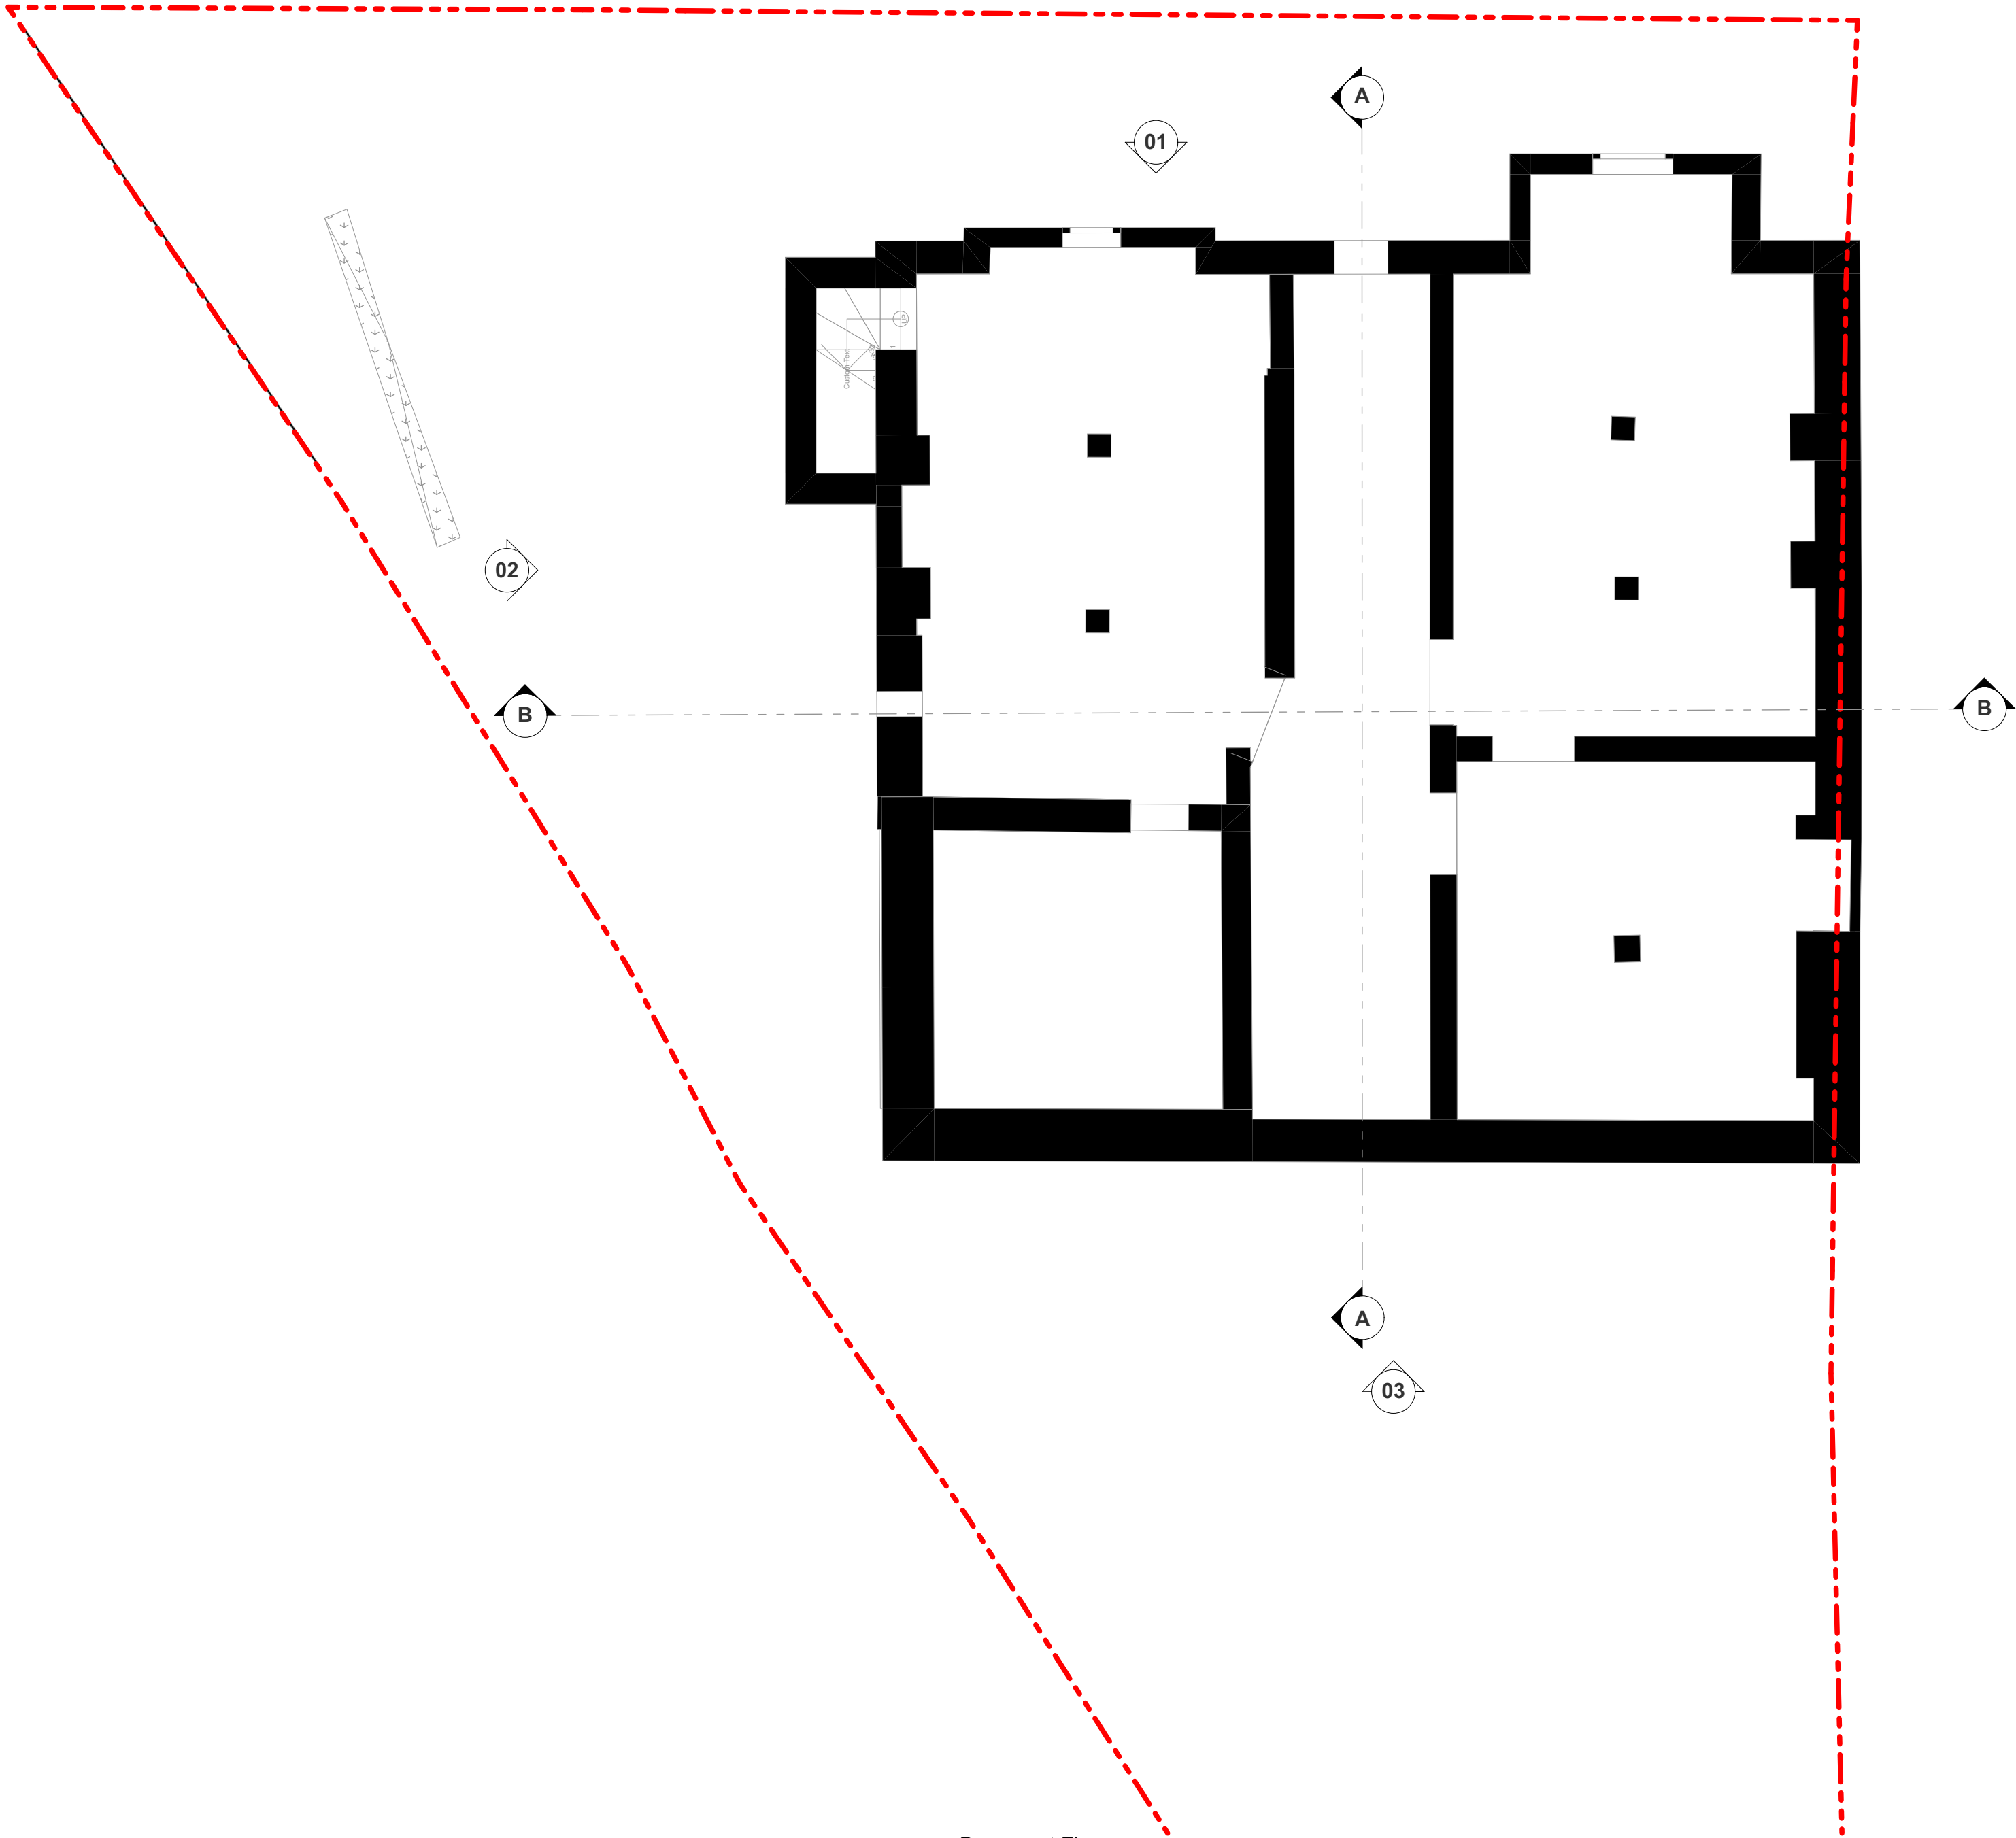

S/A

10b Branch Place
London N1 5PH
p: 0207 686 3445
e: info@scenarioarchitecture.com
w: www.scenarioarchitecture.com

Project Name:
172_31 Milton Park

Client:
Matteo Milan & Olga Thompson

Site Location:
**31 Milton Park
London N6 5QB**

Drawing not to be used other than the purpose for which it was prepared. It's supplied without liability for errors or omissions. Do not scale from the drawing. All dimensions are to be checked on site. This drawing is to be read in conjunction with all other drawings. Notes on this drawing will apply to all other drawings where a similar position exists.


Scale @ A2
1:50

Project No.
172

Drawing Name
Proposed Basement Floor Plan


Drawing Number
PR-A1.01

Rev

 




Ground Floor

1:50

 

First Floor

1:50

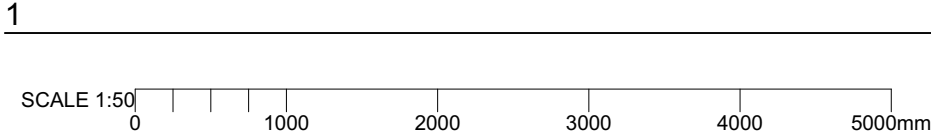 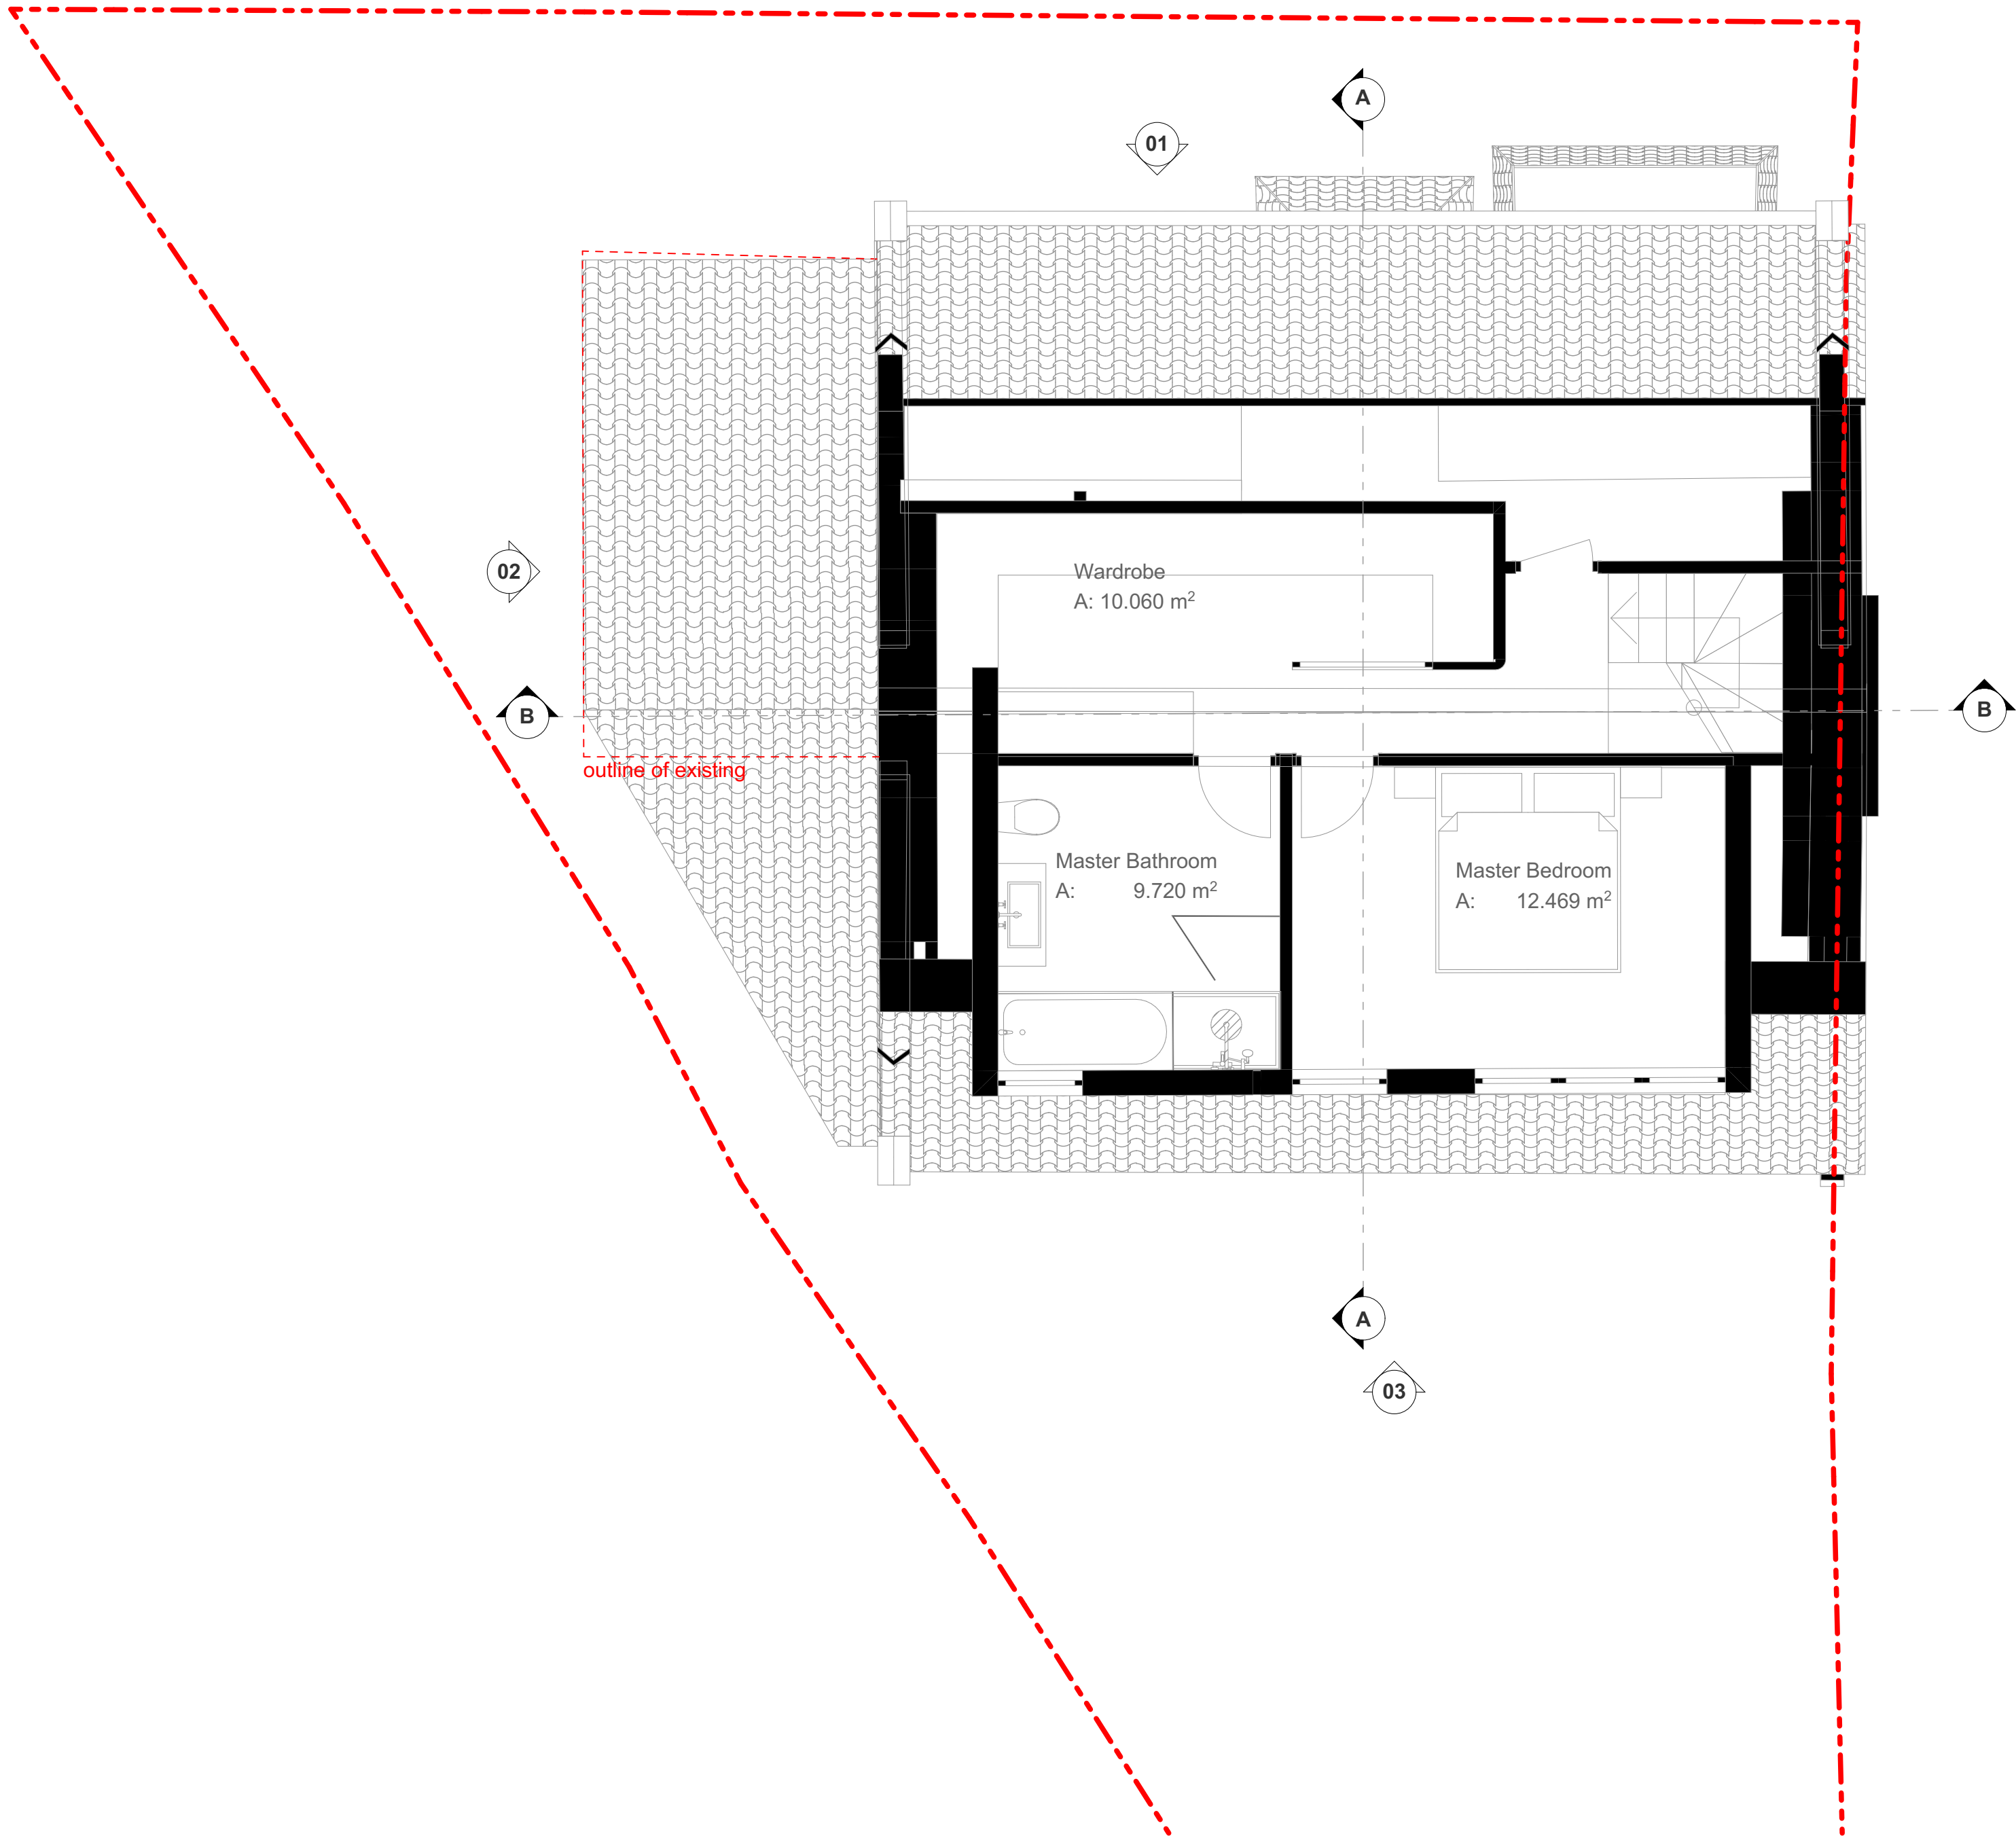

1:50

10b Branch Place
London N1 5PH
p: 0207 686 3445
e: info@scenarioarchitecture.com
w: www.scenarioarchitecture.com

Project Name:
172_31 Milton Park

Client:
Matteo Milan & Olga Thompson

Site Location:
**31 Milton Park
London N6 5QB**

Drawing not to be used other than the purpose for which it was prepared. It's supplied without liability for errors or omissions. Do not scale from the drawing. All dimensions are to be checked on site. This drawing is to be read in conjunction with all other drawings. Notes on this drawing will apply to all other drawings where a similar position exists.

Scale @ A2
1:50



Project No.
172

Drawing Name
Proposed Loft Floor Plan

Drawing Number

Rev

PR-A1.04

  



01

Front Elevation

1:50

SCALE 1:50
0 1000 2000 3000 4000 5000mm



10b Branch Place
London N1 5PH
p: 0207 686 3445
e: info@scenarioarchitecture.com
w: www.scenarioarchitecture.com

Project Name:
172_31 Milton Park

Client:
Matteo Milan & Olga Thompson

Site Location:
**31 Milton Park
London N6 5QB**

Drawing not to be used other than the purpose for which it was prepared. It's supplied without liability for errors or omissions. Do not scale from the drawing. All dimensions are to be checked on site. This drawing is to be read in conjunction with all other drawings. Notes on this drawing will apply to all other drawings where a similar position exists.

Scale @ A2
1:50


Project No.
172

Drawing Name
Proposed Elevations

Drawing Number

Rev

PR-A2.01

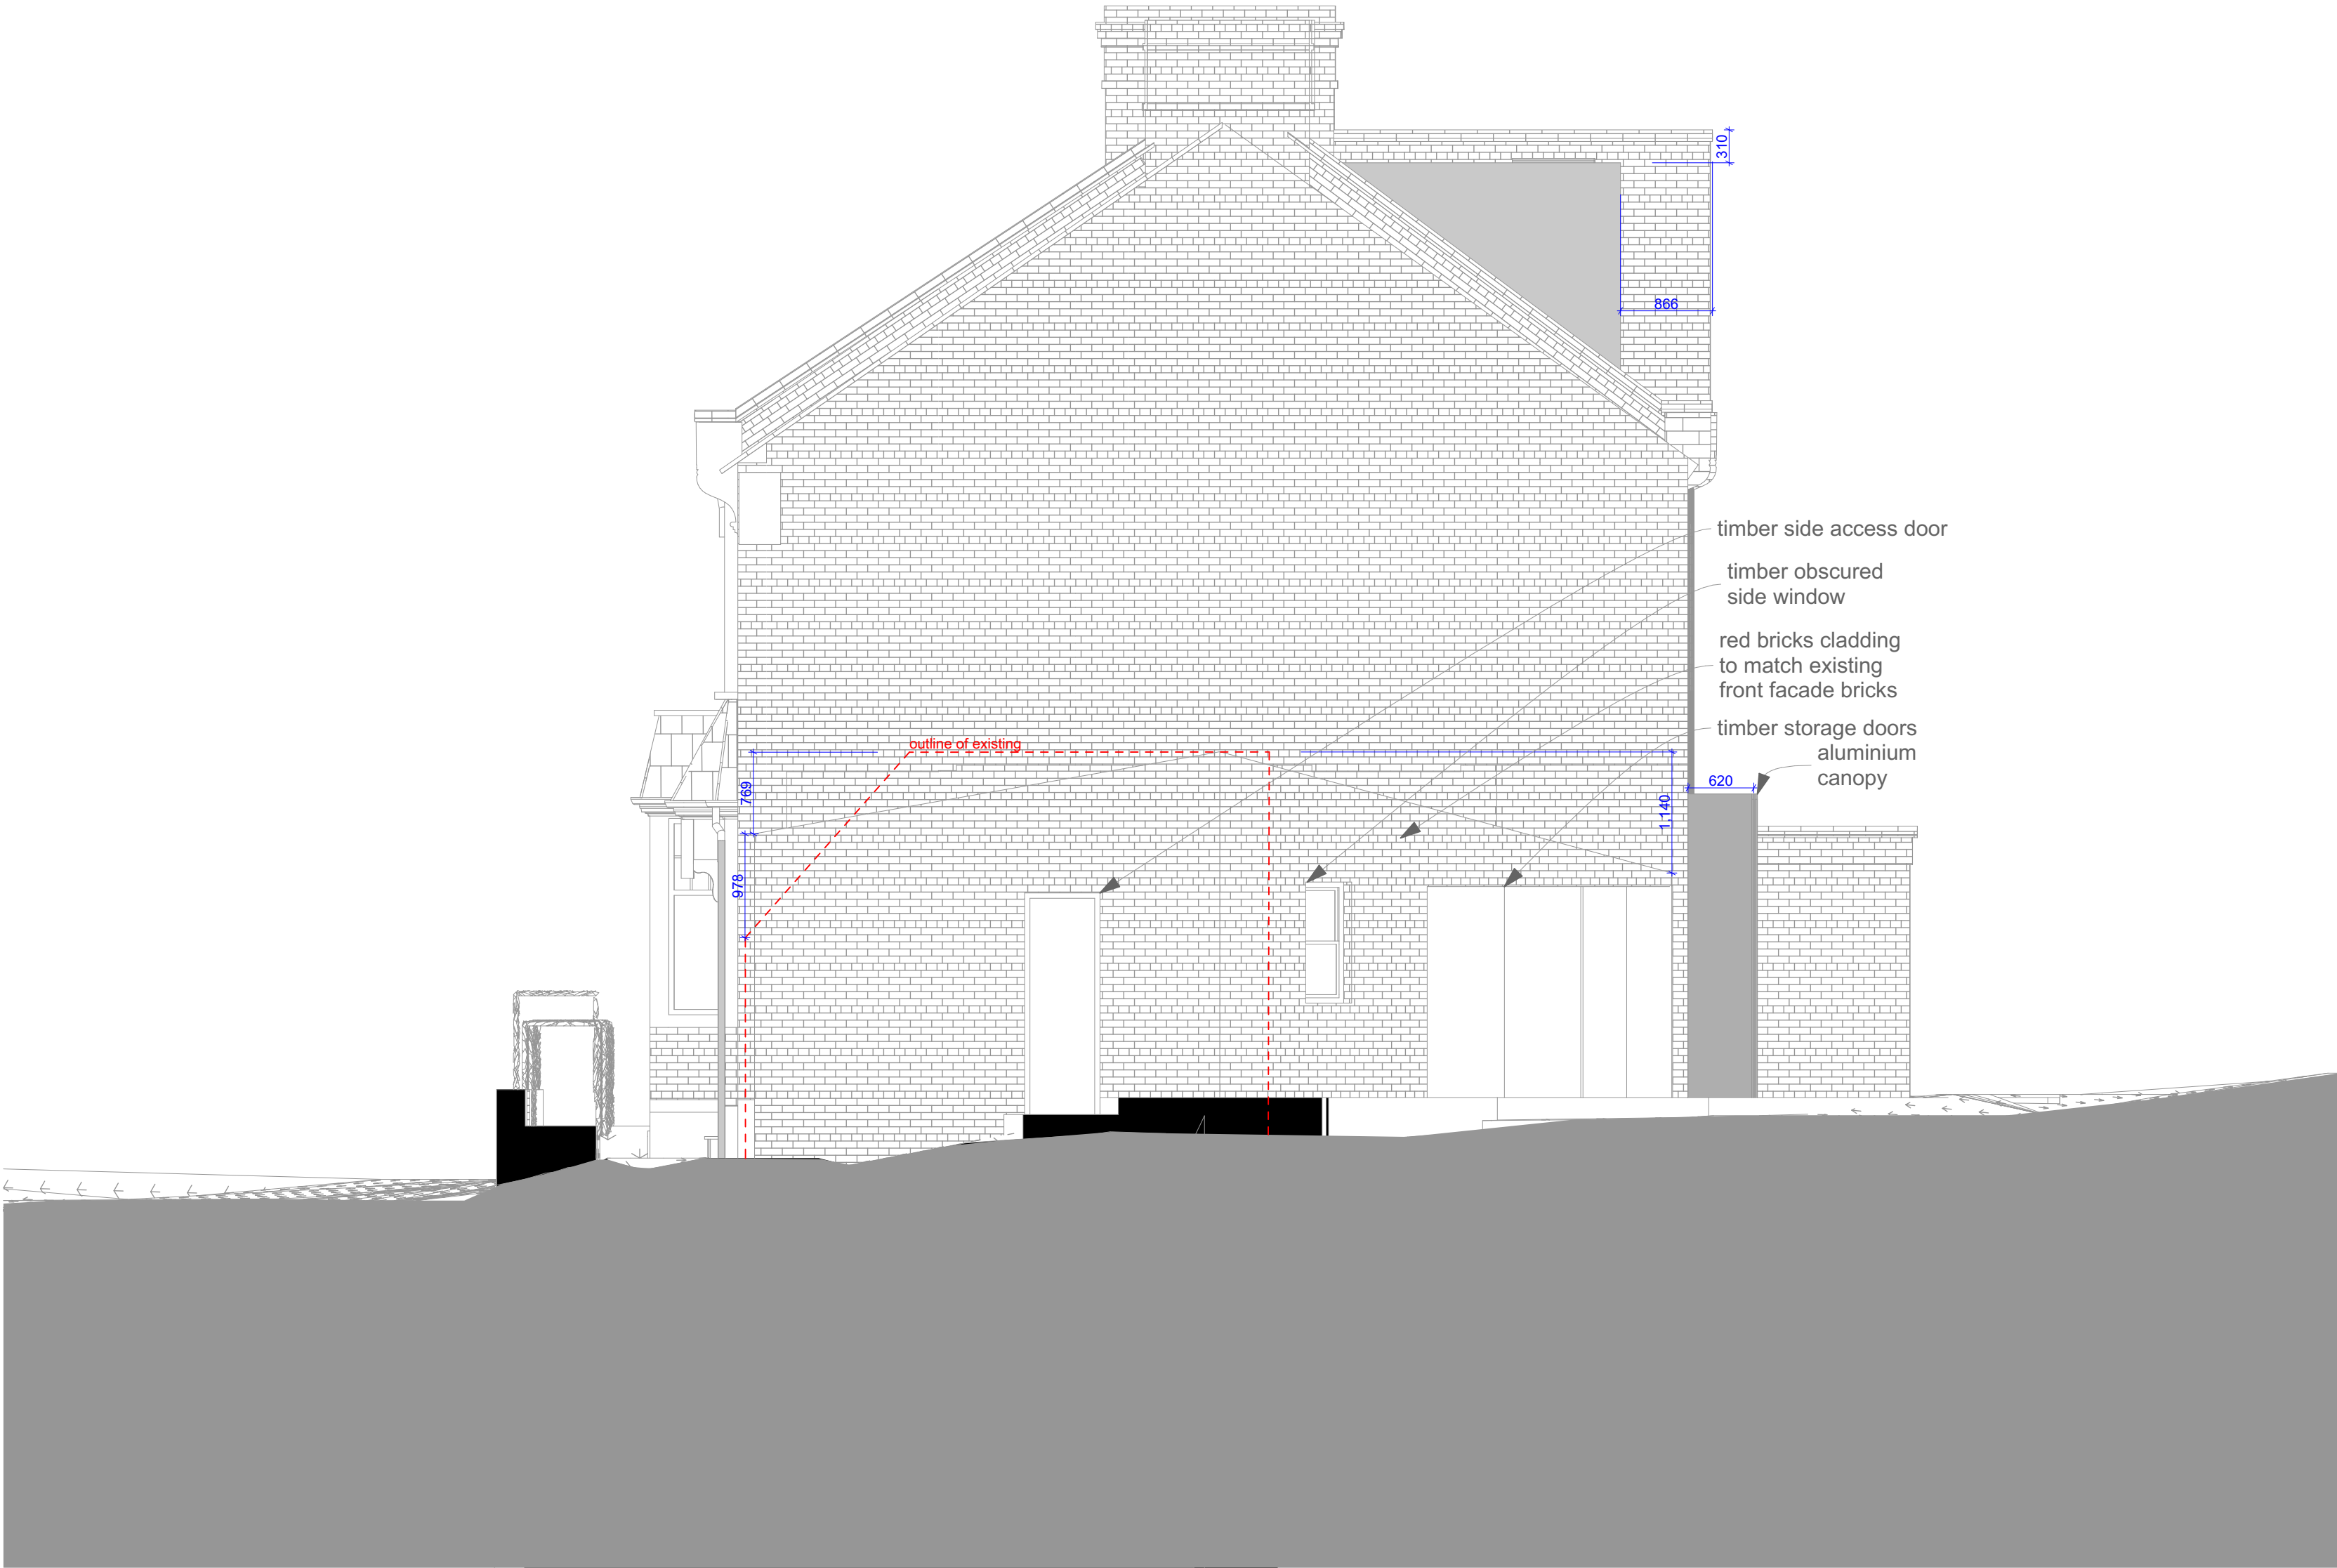

01 Side Elevation 1:50

Without scenarioarchitecture - Scenario Architecture is a service 172_31 Milton Park-related Design 172_31 Milton Park Planning

SCALE 1:50
0 1000 2000 3000 4000 5000mm

S/A

10b Branch Place
London N1 5PH
p: 0207 686 3445
e: info@scenarioarchitecture.com
w: www.scenarioarchitecture.com

Project Name:
172_31 Milton Park

Client:
Matteo Milan & Olga Thompson

Site Location:
**31 Milton Park
London N6 5QB**

Drawing not to be used other than the purpose for which it was prepared. It's supplied without liability for errors or omissions. Do not scale from the drawing. All dimensions are to be checked on site. This drawing is to be read in conjunction with all other drawings. Notes on this drawing will apply to all other drawings where a similar position exists.

Scale @ A2
1:50

Project No.
172

Drawing Name
Proposed Elevations

Drawing Number

Rev

PR-A2.02



01

Rear Elevation

1:50

SCALE 1:50
0 1000 2000 3000 4000 5000mm



10b Branch Place
London N1 5PH
p: 0207 686 3445
e: info@scenarioarchitecture.com
w: www.scenarioarchitecture.com

Project Name:
172_31 Milton Park

Client:
Matteo Milan & Olga Thompson

Site Location:
**31 Milton Park
London N6 5QB**

Drawing not to be used other than the purpose for which it was prepared. It's supplied without liability for errors or omissions. Do not scale from the drawing. All dimensions are to be checked on site. This drawing is to be read in conjunction with all other drawings. Notes on this drawing will apply to all other drawings where a similar position exists.

Scale @ A2
1:50



Project No.
172

Drawing Name
Proposed Elevations

Drawing Number

Rev

PR-A2.03

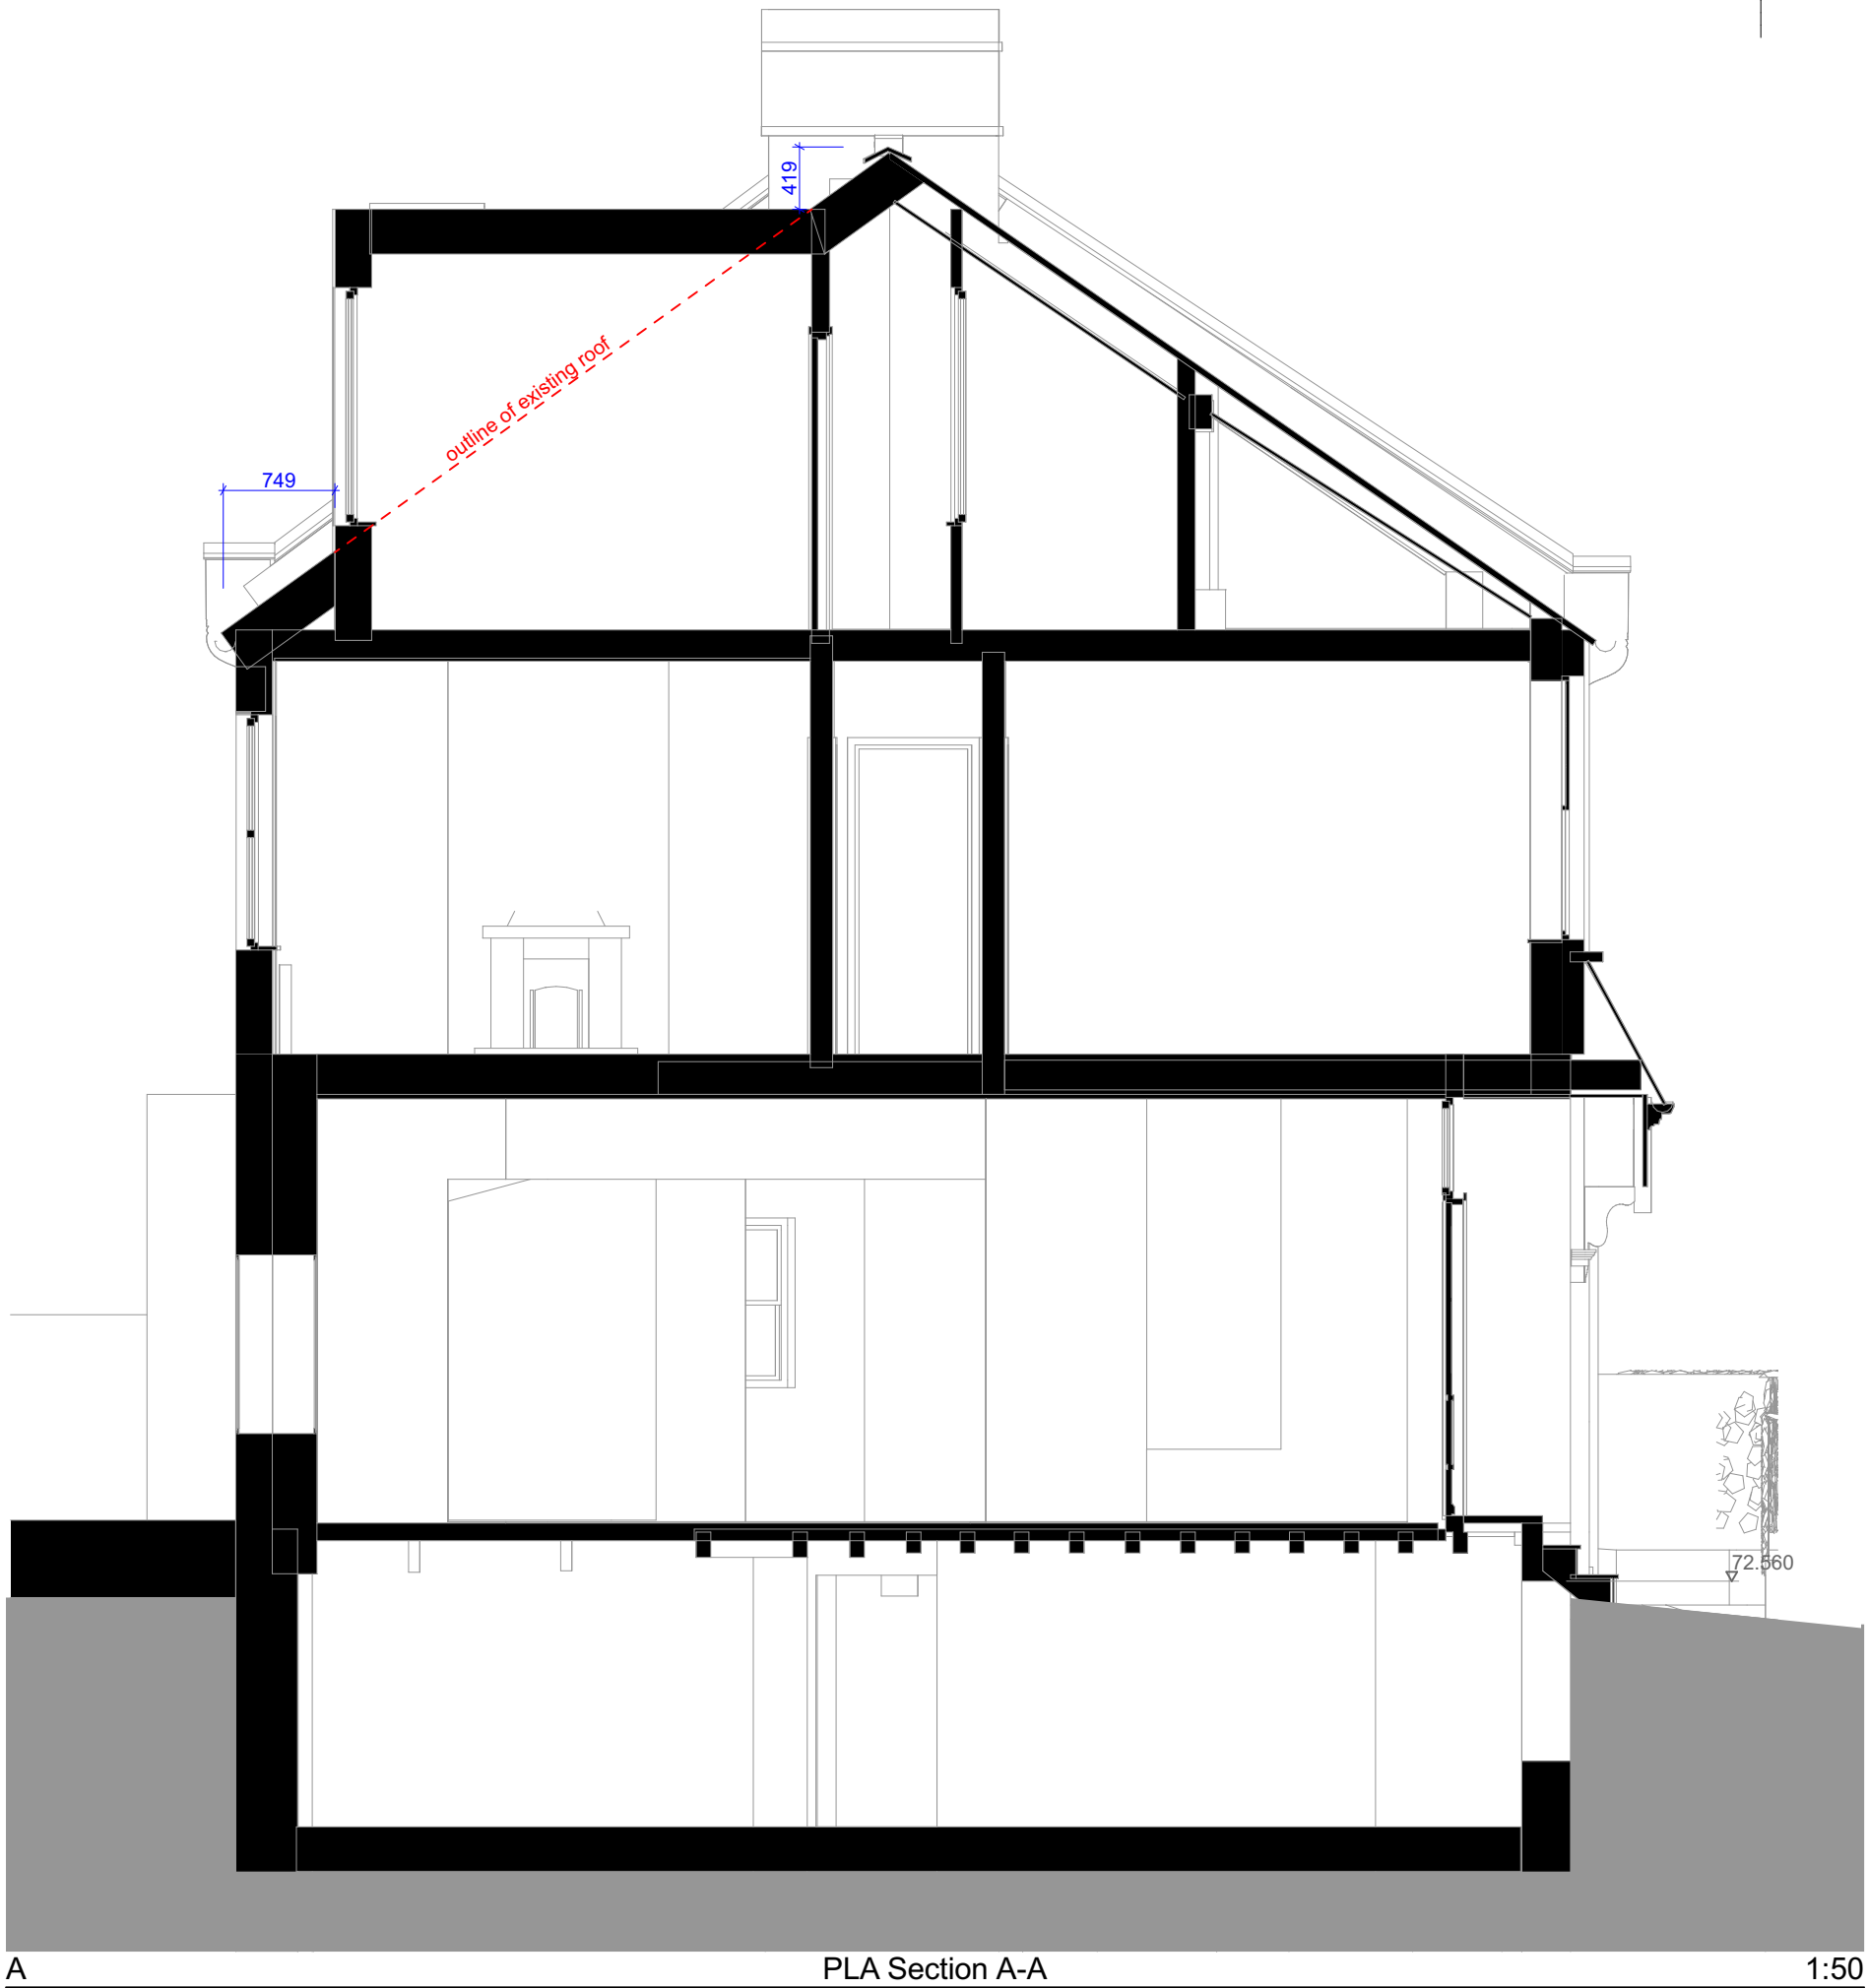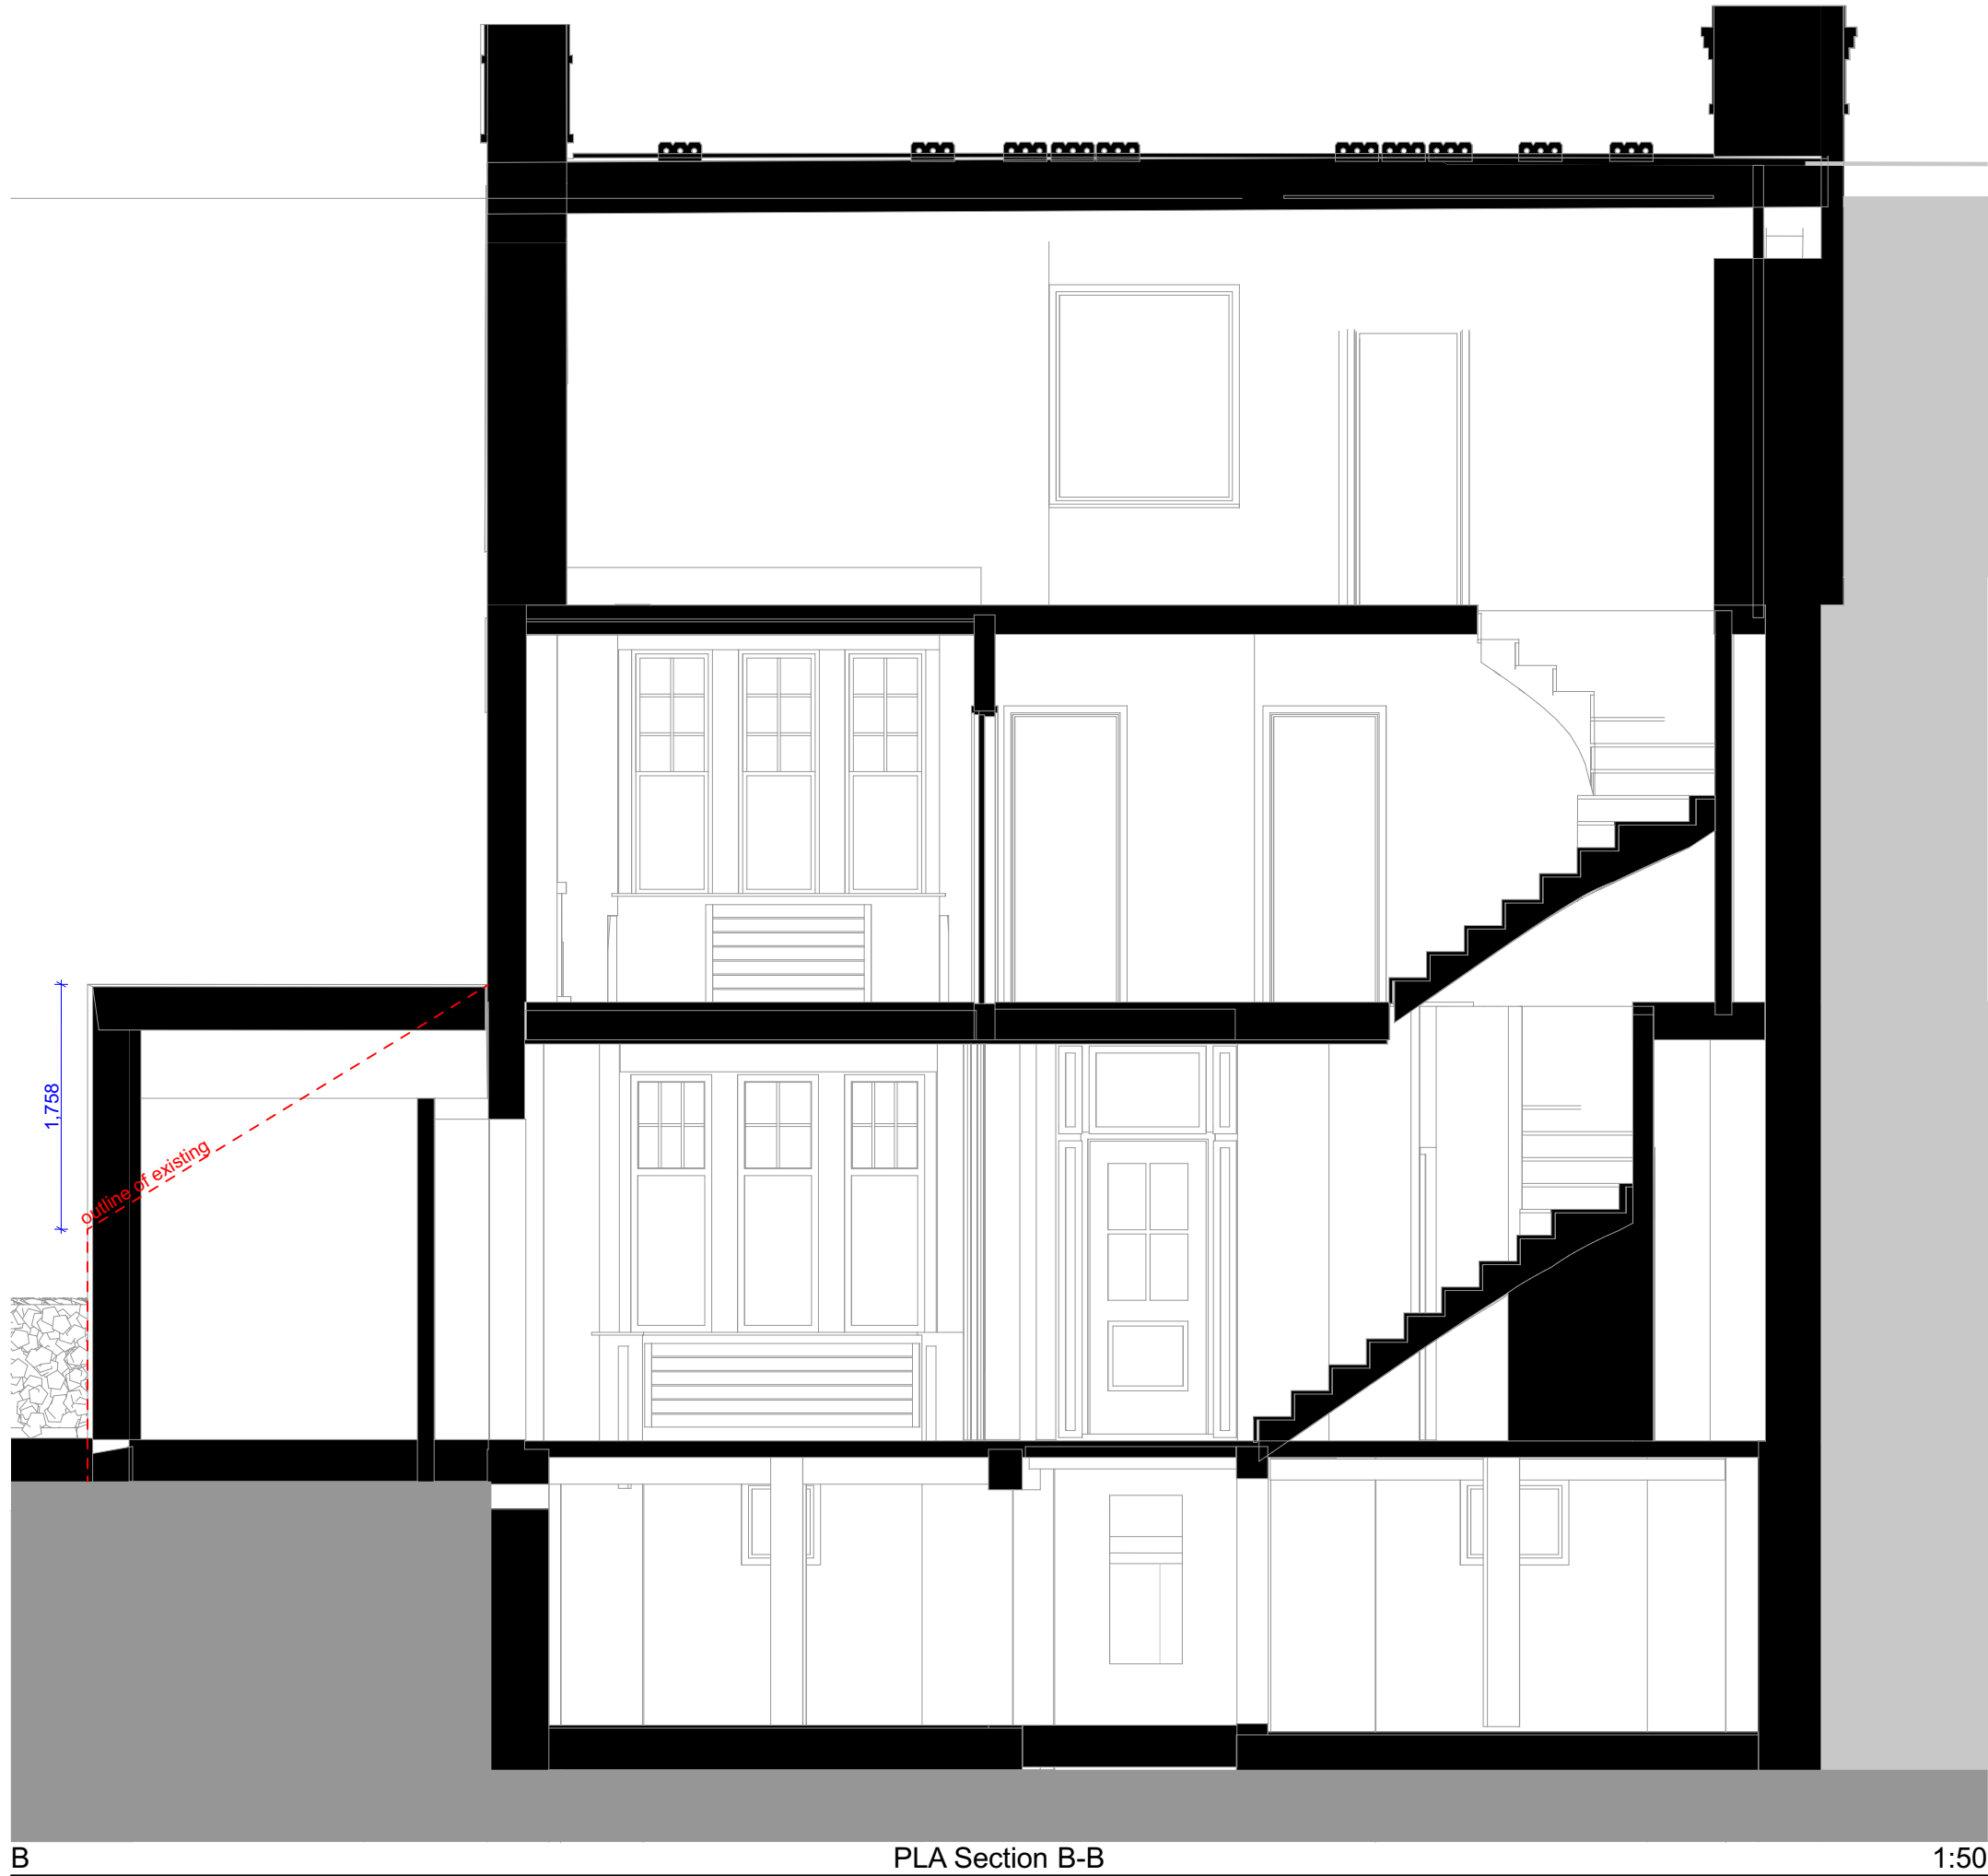

S/A

10b Branch Place
London N1 5PH
p: 0207 686 3445
e: info@scenarioarchitecture.com
w: www.scenarioarchitecture.com

Project Name:
172_31 Milton Park

Client:
Matteo Milan & Olga Thompson

Site Location:
**31 Milton Park
London N6 5QB**

Drawing not to be used other than the purpose for which it was prepared. It's supplied without liability for errors or omissions. Do not scale from the drawing. All dimensions are to be checked on site. This drawing is to be read in conjunction with all other drawings. Notes on this drawing will apply to all other drawings where a similar position exists.

Scale @ A2
1:50

Project No.
172

Drawing Name
Proposed Sections

Drawing Number
PR-A3.01

Rev

SCALE 1:50
0 1000 2000 3000 4000 5000mm