




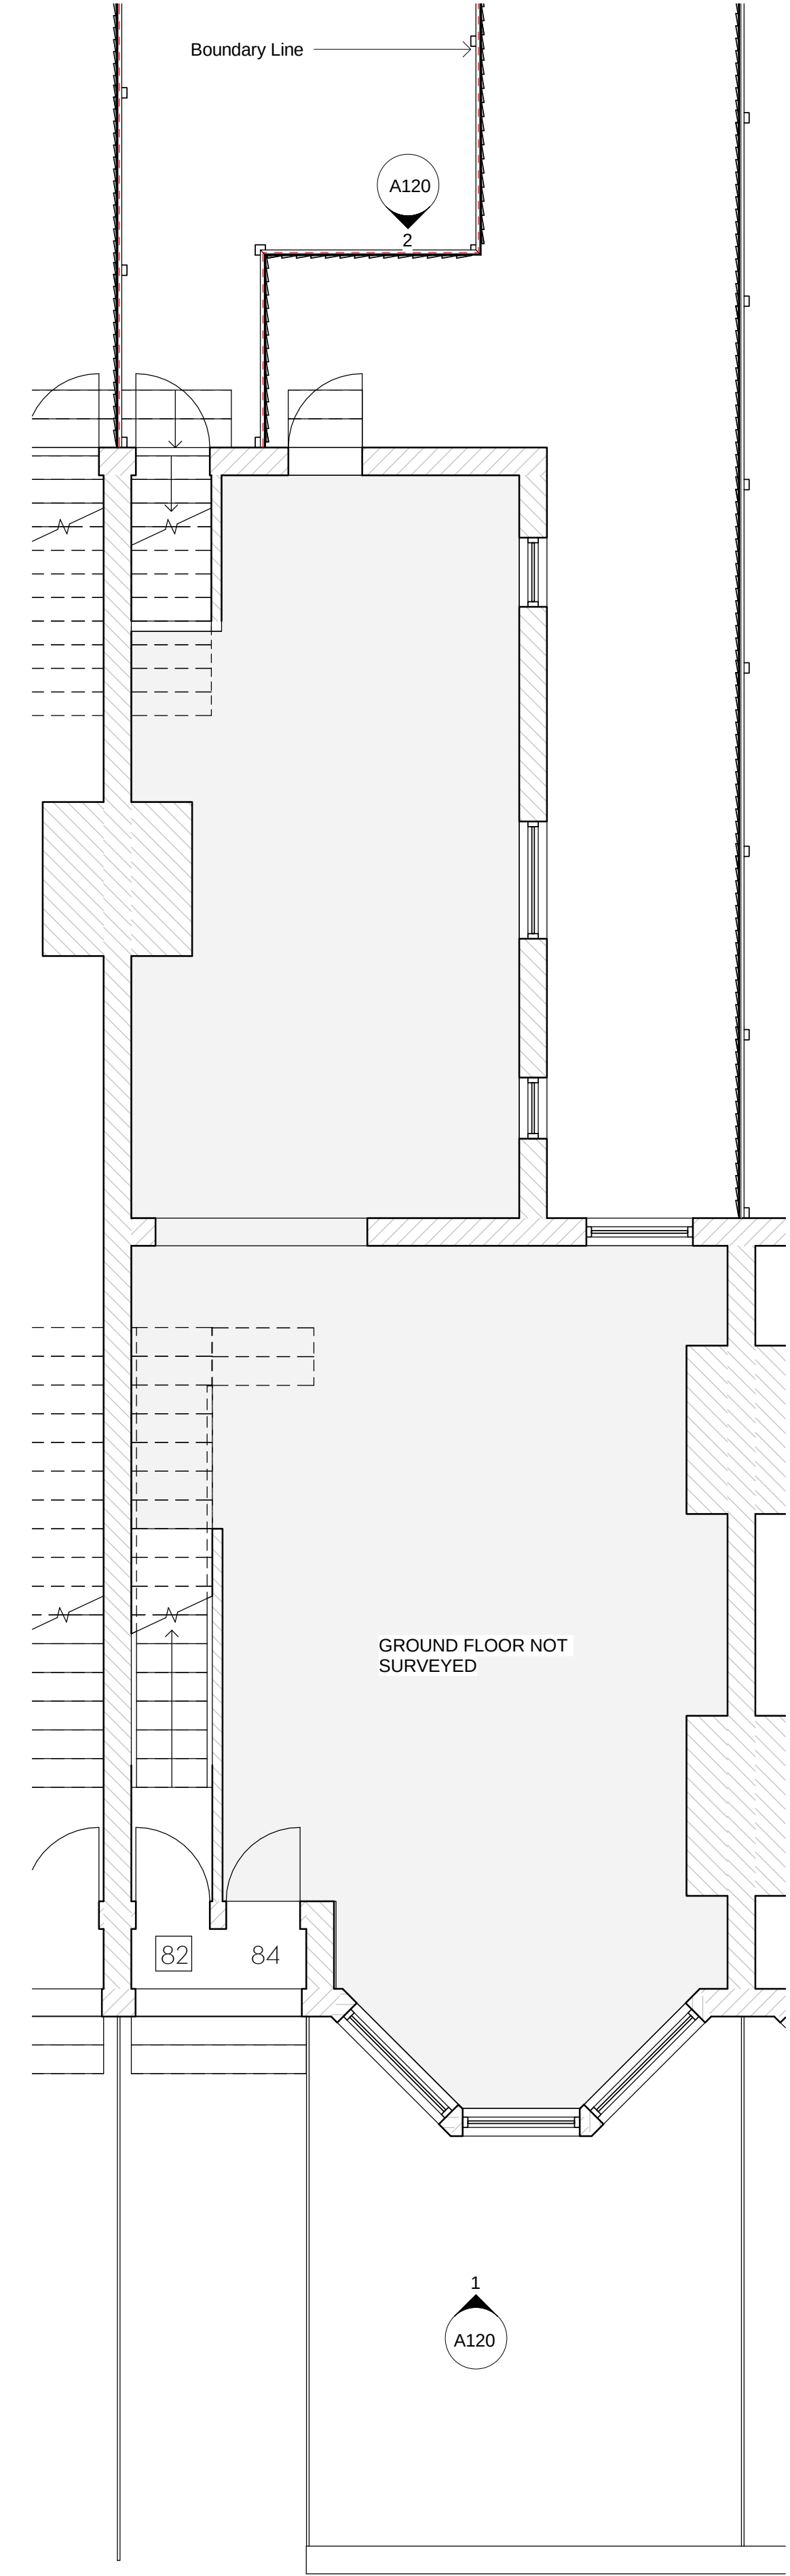



1. EXISTING GROUND FLOOR

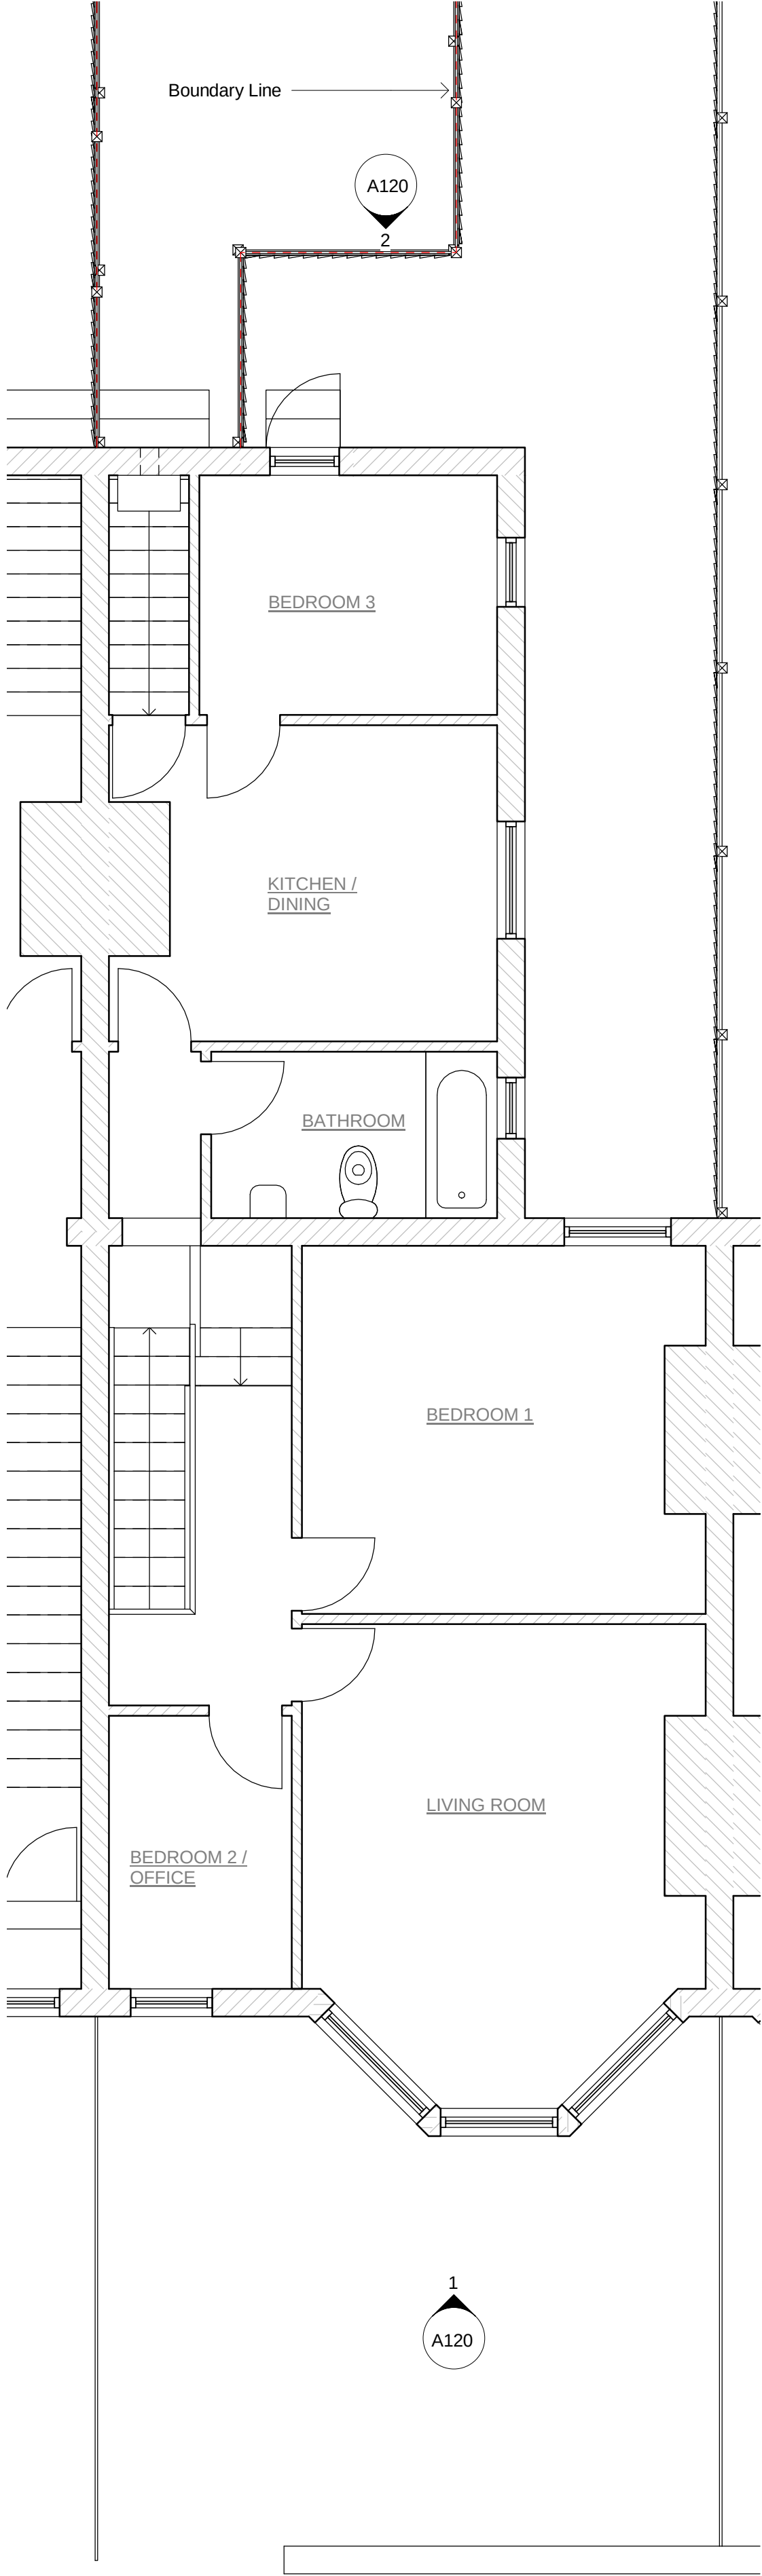

2. EXISTING FIRST FLOOR

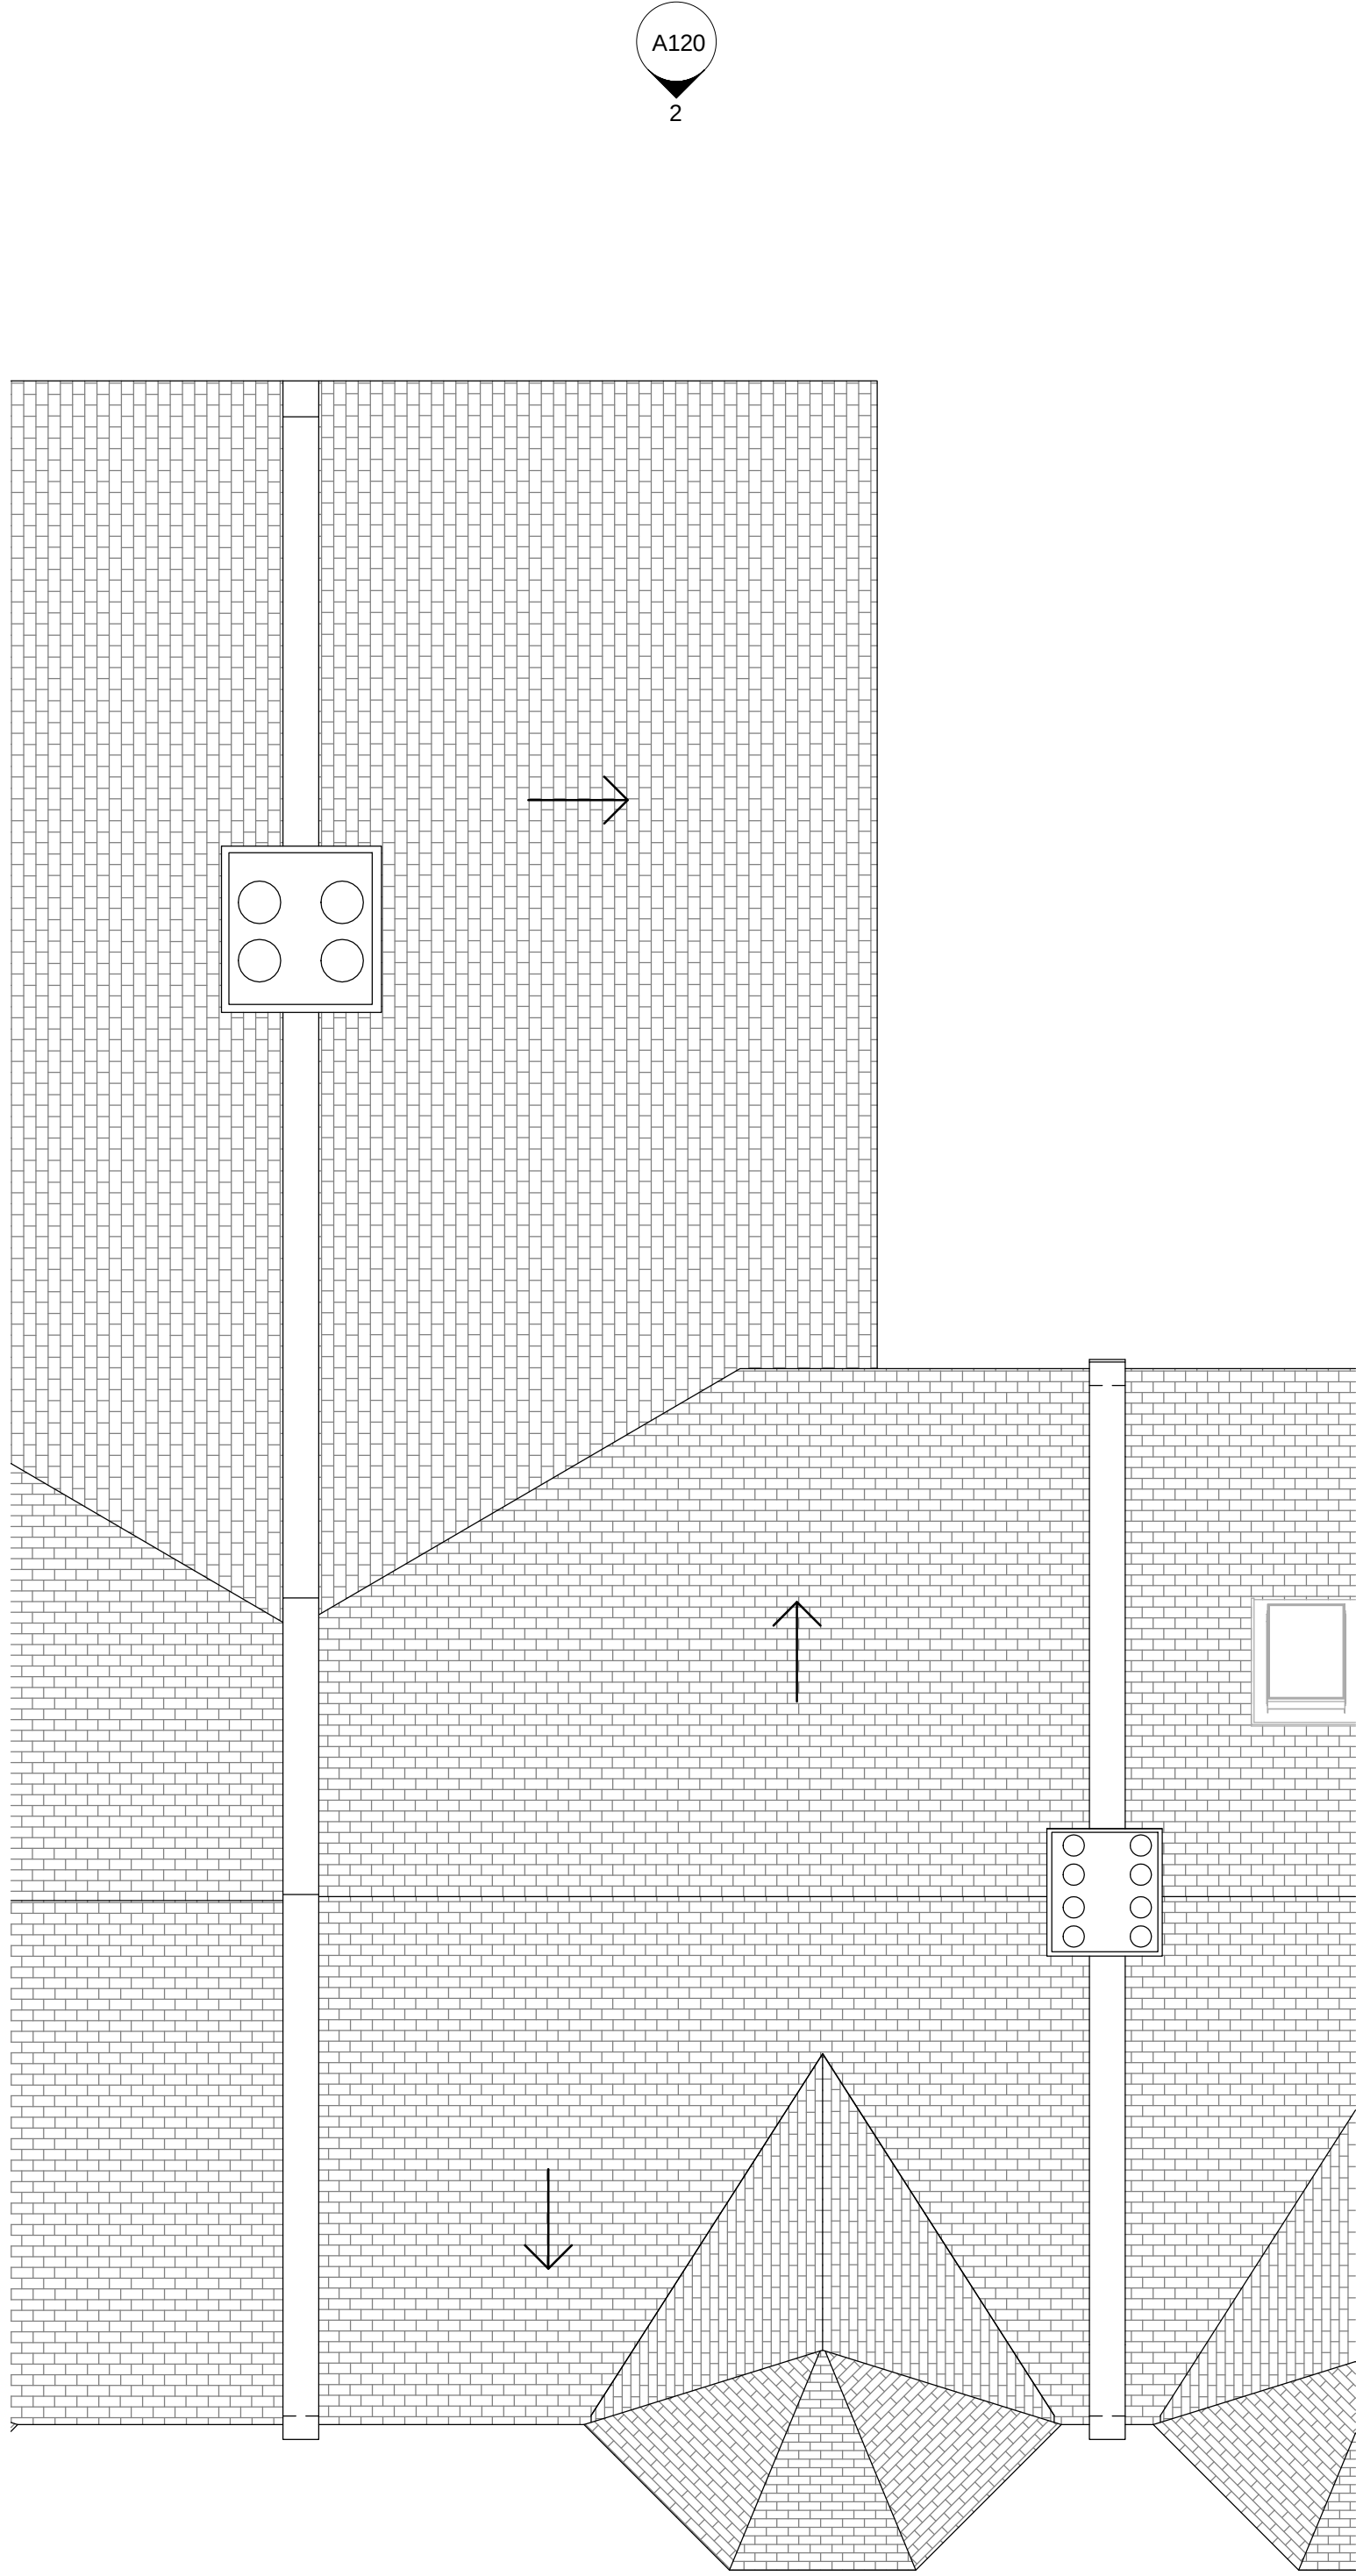

3. EXISTING ROOF

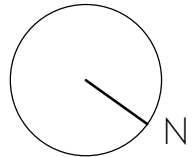 

Date	Issue	Rev
82 CRESCENT ROAD		
Existing Floor Plans		
Project number	22010	
Date	15.07.2022	
Drawn by	CANO	
A110		
Scale @ A1	1 : 50	