

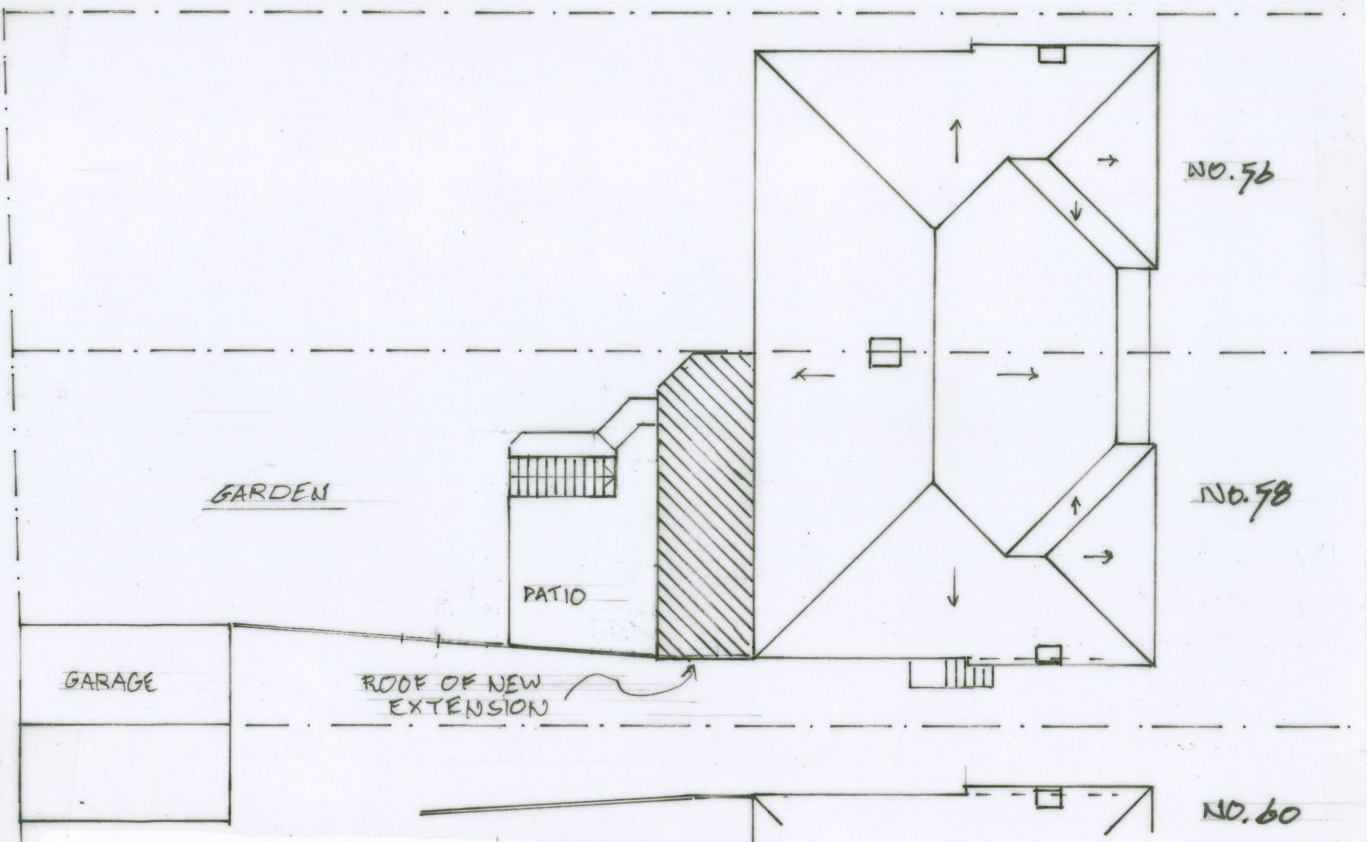


58 VALLANCE ROAD LONDON, N22 7UB
Roof & Site Plan Scale 1:200@A3
Drawing No: 58VR17/3

 

Proposed Roof & Site Plan

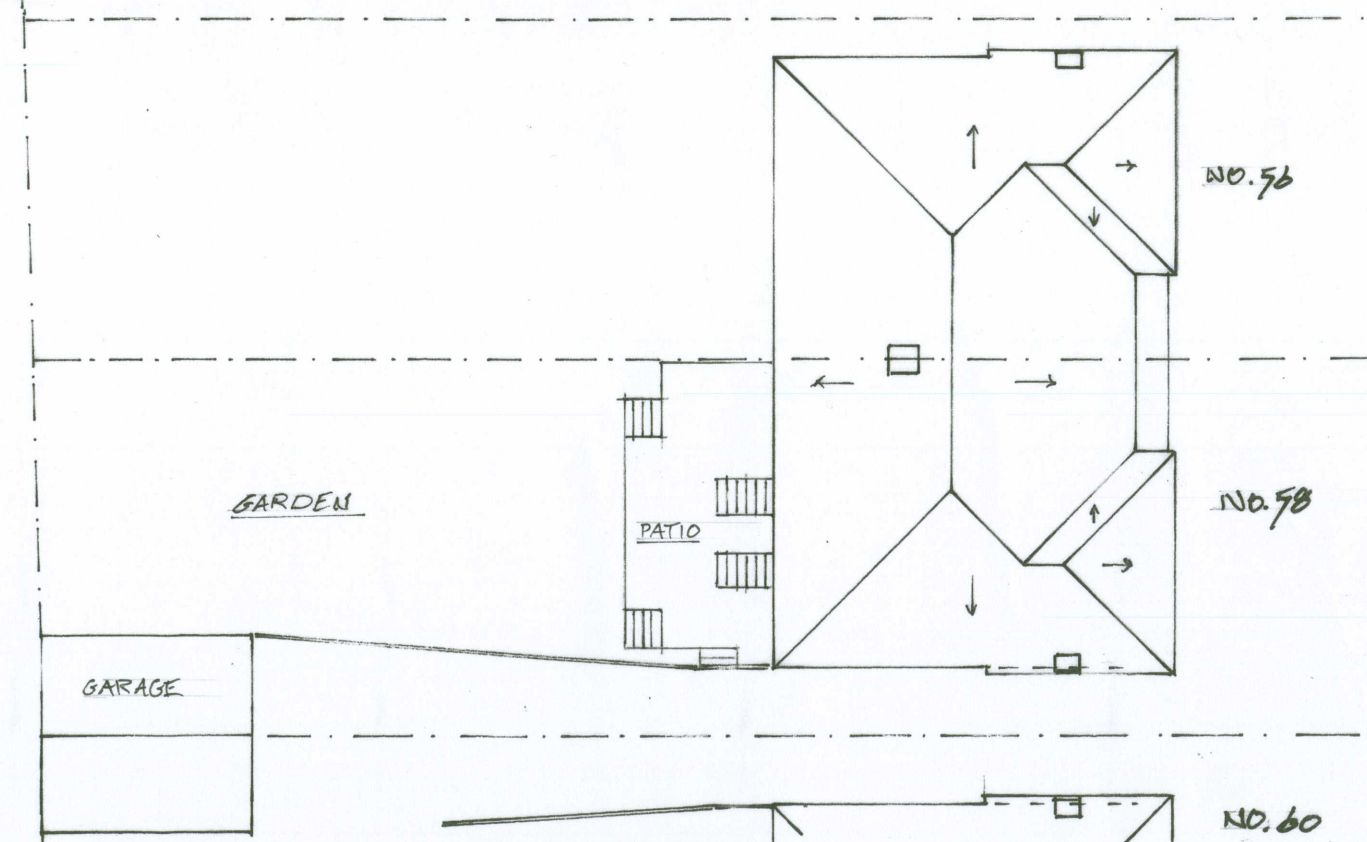

Existing Roof & Site Plan

Location Plan Scale 1:1250

