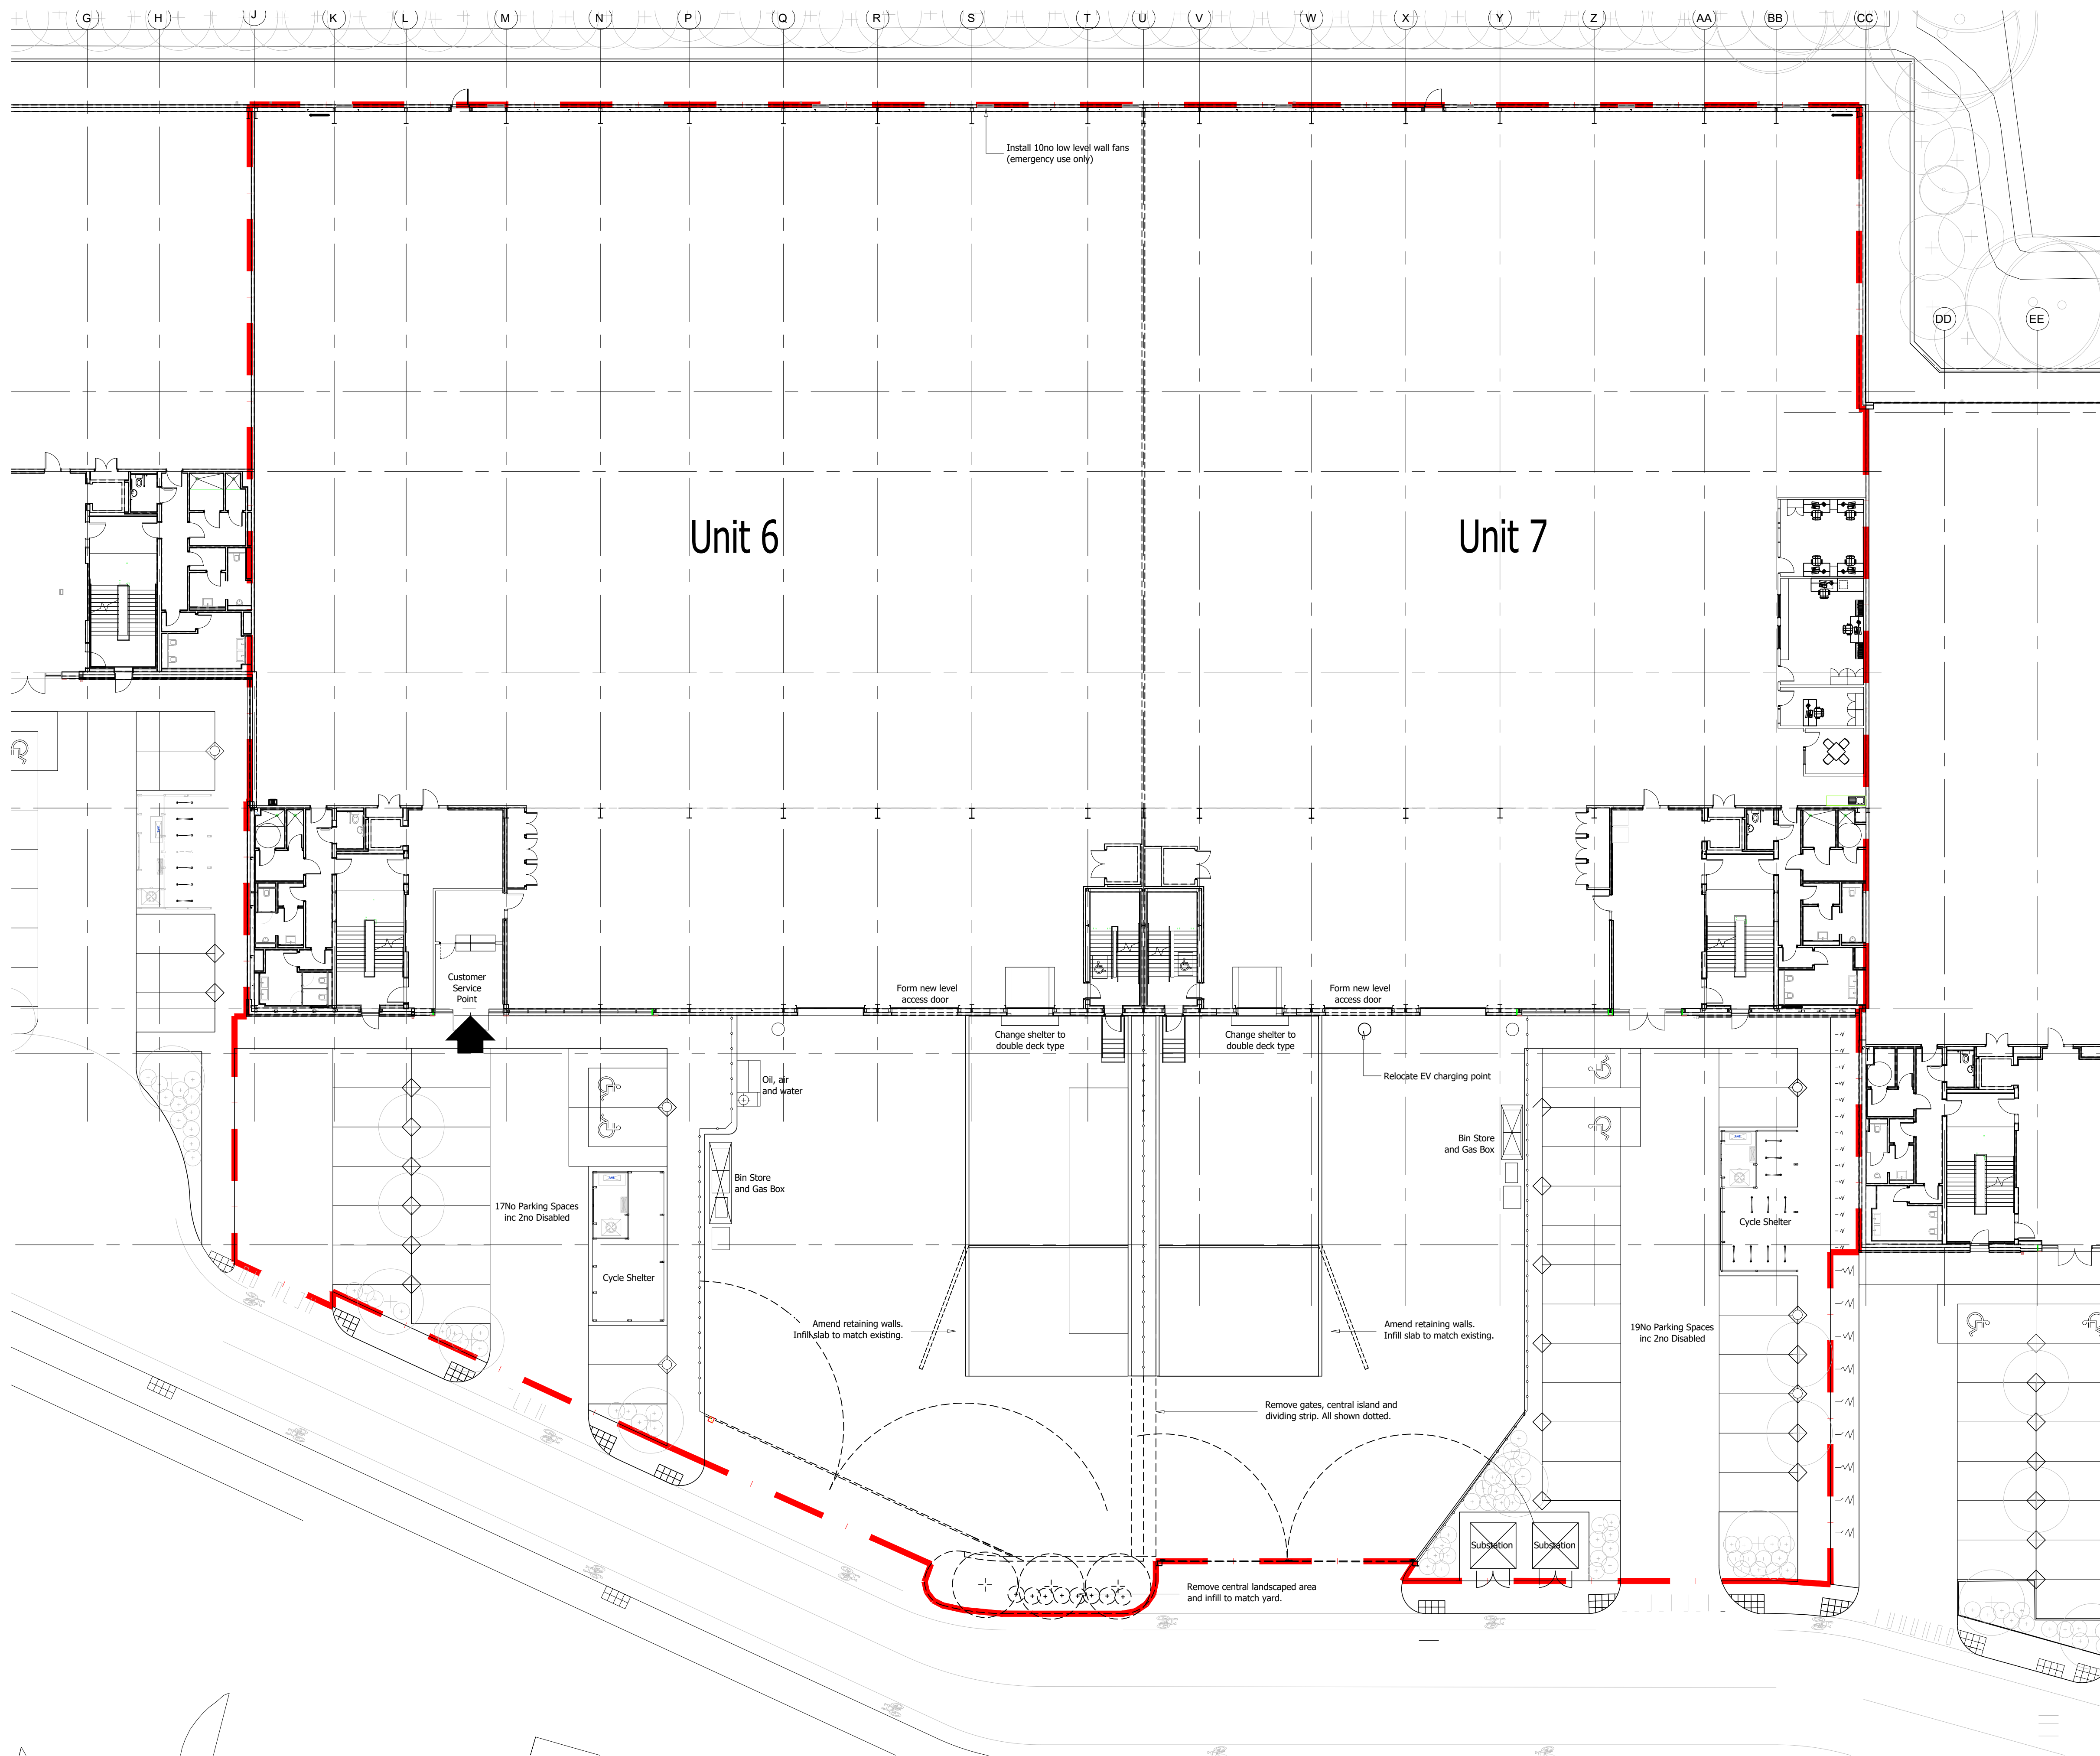
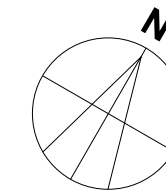


Revision: Date: Drawn: Checked:

PL	Planning
----	----------


Proposed Site Plan

Location:
Units 6 + 7, Segro Park,
Tottenham
N17 7RP
Client:

UPRN Originator Zone Level Type Role Number Revision
SGTOT WBA SI 00 DR A PL-005
Date: 10/03/2023 Drawn: BP Checked: Scale: 1.200@a1 Int Job No: 3500_178
CAD REF:

**NATSON BATTY
ARCHITECTS**

Shires House, Shires Road
Guiseley, Leeds LS20 8EU
Leeds | Loughborough
T: 01943 876 665
E: enquiries@watsonbatty.com
W: www.watsonbatty.com

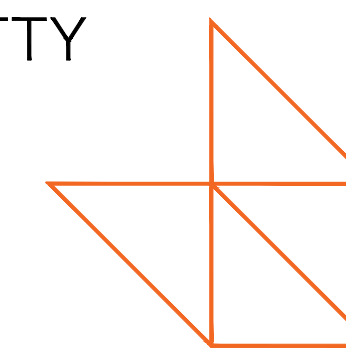

FUTURE BUILT

Note: Do not Scale from this drawing. All dimensions to be checked on site.