



10b Branch Place
London N1 5PH
p: 0207 686 3445
e: info@scenarioarchitecture.com
w: www.scenarioarchitecture.com

Project Name:
172_31 Milton Park

Client:
Matteo Milan & Olga Thompson

Site Location:
**31 Milton Park
London N6 5QB**

Drawing not to be used other than the purpose for which it was prepared. It's supplied without liability for errors or omissions. Do not scale from the drawing. All dimensions are to be checked on site. This drawing is to be read in conjunction with all other drawings. Notes on this drawing will apply to all other drawings where a similar position exists.

Scale @ A3
1:200

Project No.
172

Drawing Name
Existing Site Plan

Drawing Number


Rev

EX-A0.01


1

Site Plan

1:200

 

SCALE 1:200
0 4 8 12 16 20m

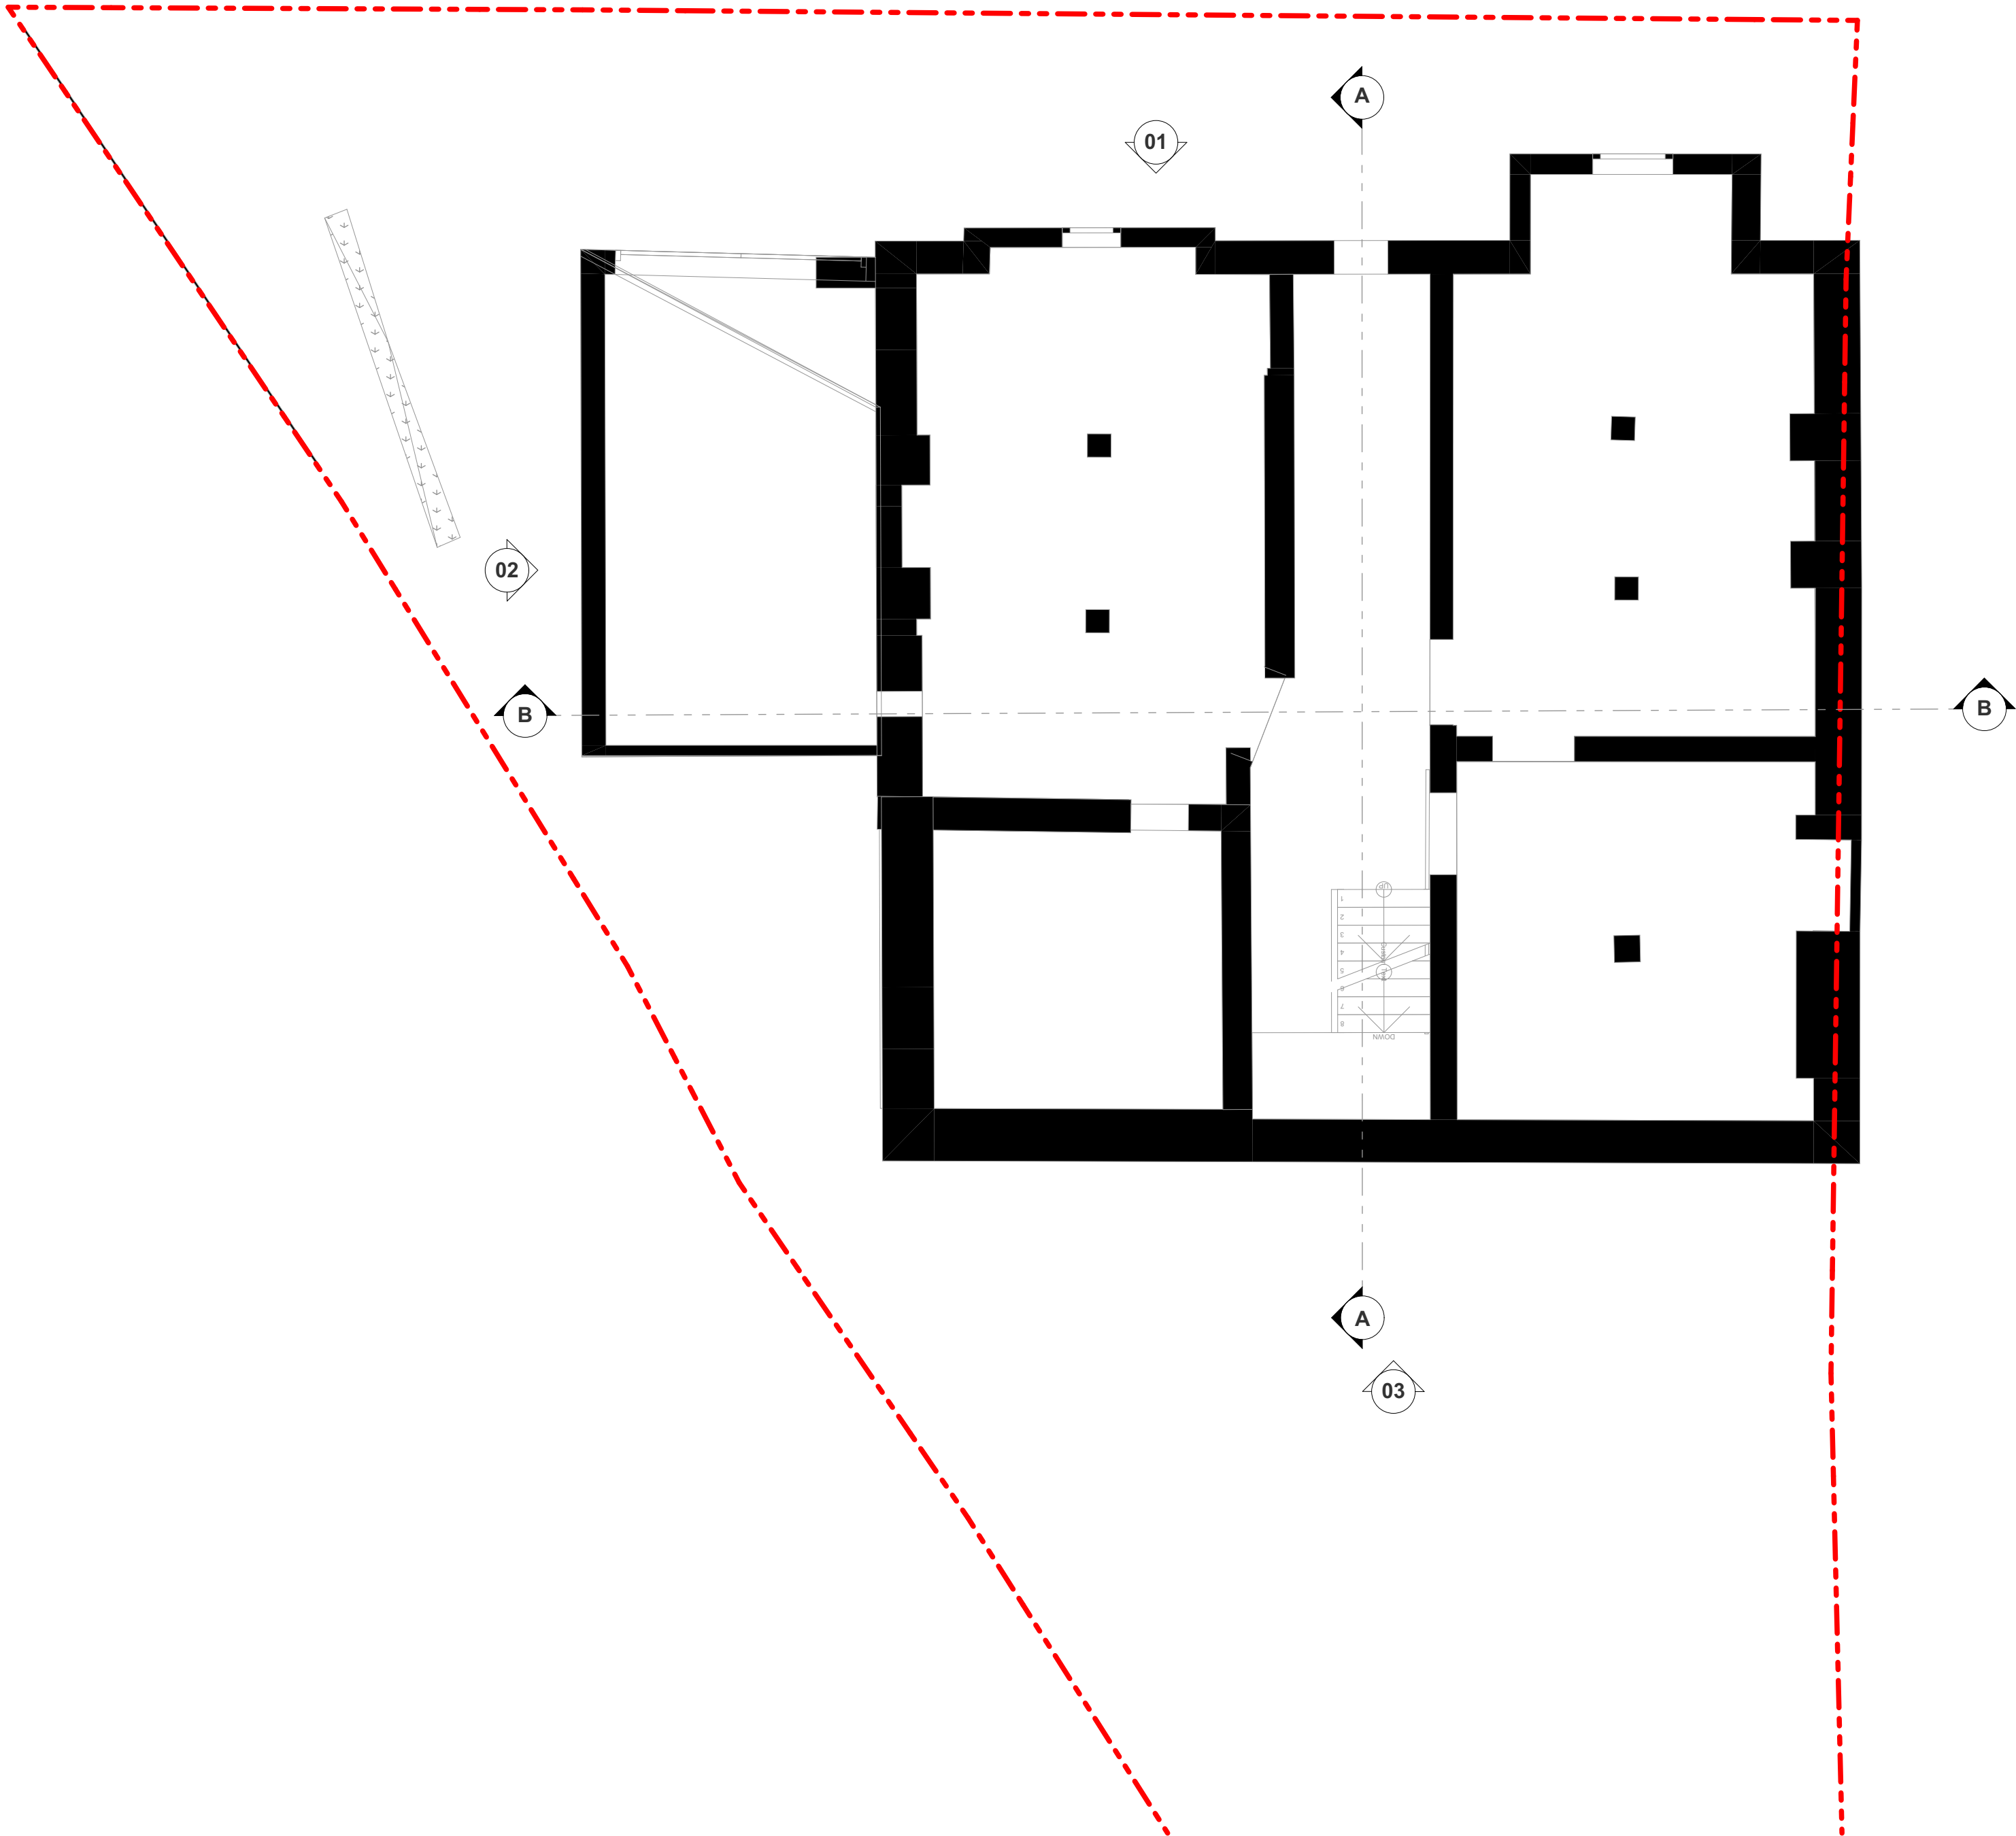

10b Branch Place
London N1 5PH
p: 0207 686 3445
e: info@scenarioarchitecture.com
w: www.scenarioarchitecture.com

Project Name:
172_31 Milton Park

Client:
Matteo Milan & Olga Thompson

Site Location:
**31 Milton Park
London N6 5QB**

Drawing not to be used other than the purpose for which it was prepared. It's supplied without liability for errors or omissions. Do not scale from the drawing. All dimensions are to be checked on site. This drawing is to be read in conjunction with all other drawings. Notes on this drawing will apply to all other drawings where a similar position exists.

Scale @ A2
1:50

Project No.
172

Drawing Name
Existing Basement Floor Plan

Drawing Number
EX-A1.01

Rev




Client:
Matteo Milan & Olga Thompson



Drawing not to be used other than the purpose for which it was prepared. It's supplied without liability for errors or omissions. Do not scale from the drawing. All dimensions are to be checked on site. This drawing is to be read in conjunction with all other drawings. Notes on this drawing will apply to all other drawings where a similar position exists.

Drawing Name
Existing Ground Floor Plan

EX-A1.02

 

1:50

 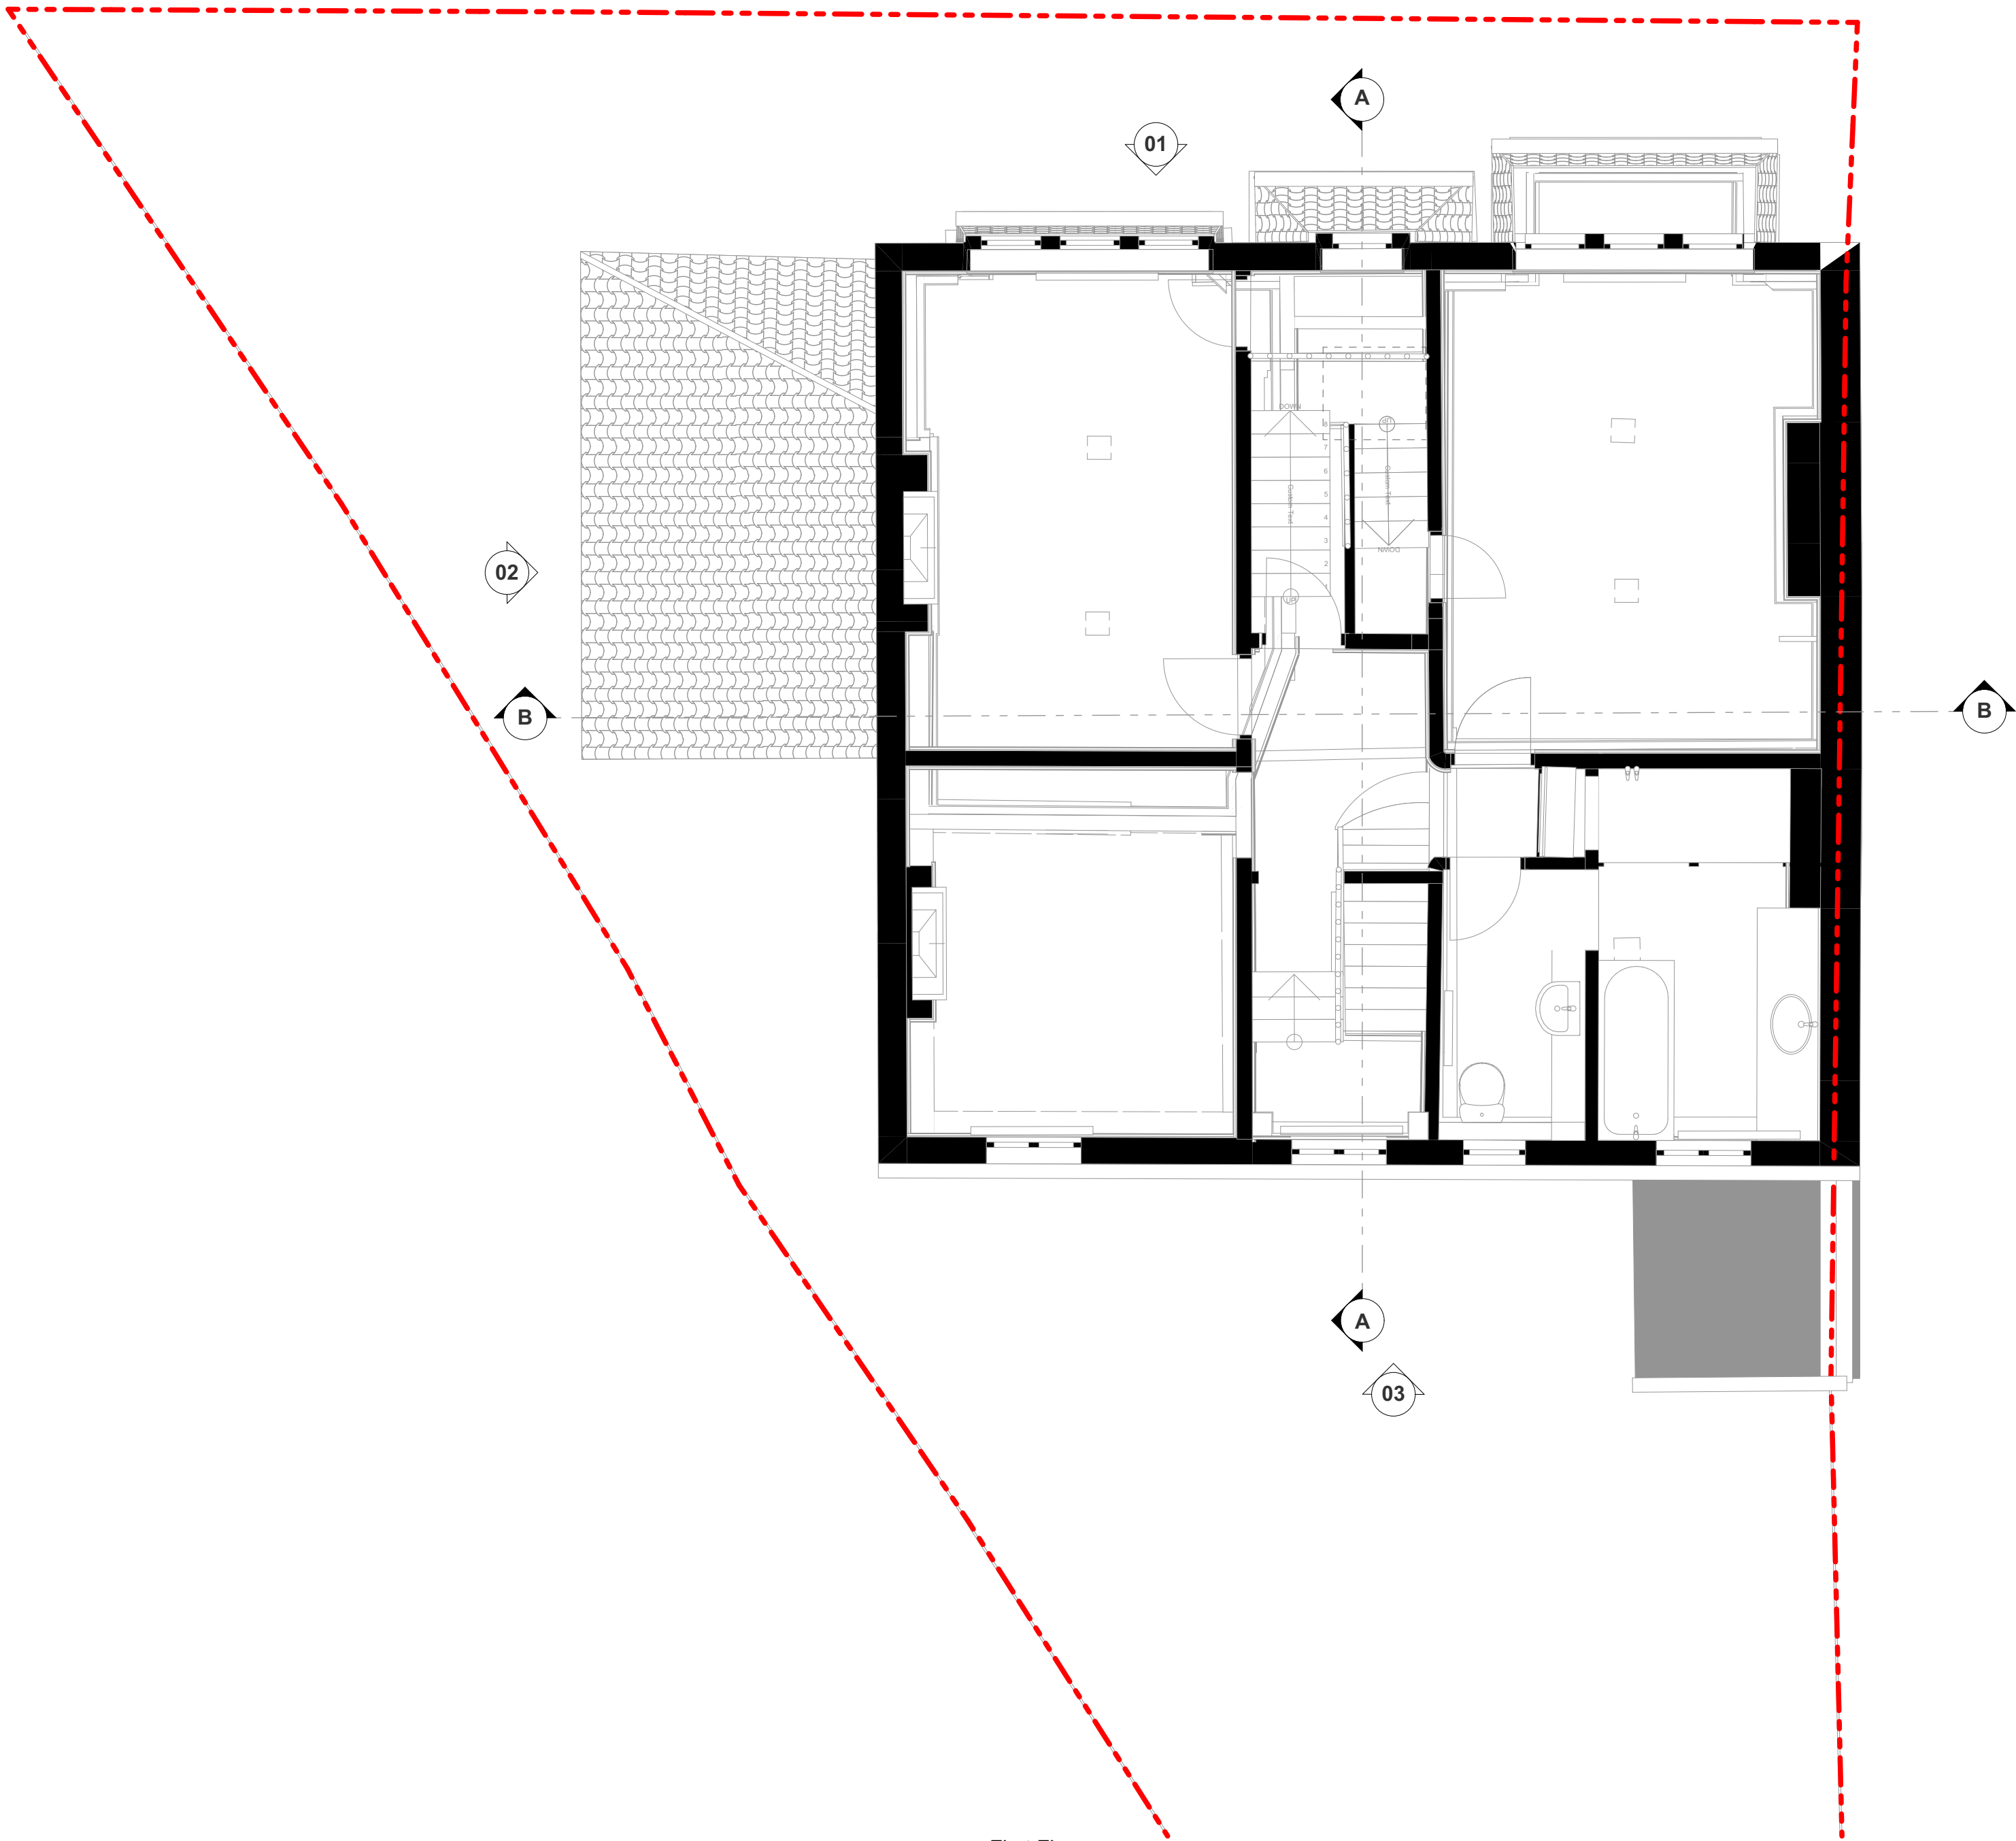

SCALE 1:50
0 1000 2000 3000 4000 5000mm

First Floor

1:50

S/A

10b Branch Place
London N1 5PH
p: 0207 686 3445
e: info@scenarioarchitecture.com
w: www.scenarioarchitecture.com

Project Name:
172_31 Milton Park

Client:
Matteo Milan & Olga Thompson

Site Location:
**31 Milton Park
London N6 5QB**

Drawing not to be used other than the purpose for which it was prepared. It's supplied without liability for errors or omissions. Do not scale from the drawing. All dimensions are to be checked on site. This drawing is to be read in conjunction with all other drawings. Notes on this drawing will apply to all other drawings where a similar position exists.

Scale @ A2
1:50


Project No.
172

Drawing Name
Existing First Floor Plan

Drawing Number

Rev

EX-A1.03

 

SCALE 1:50

0 1000 2000 3000 4000 5000mm

1:50



10b Branch Place
London N1 5PH
p: 0207 686 3445
e: info@scenarioarchitecture.com
w: www.scenarioarchitecture.com

Project Name:
172_31 Milton Park

Client:
Matteo Milan & Olga Thompson

Site Location:
**31 Milton Park
London N6 5QB**

Drawing not to be used other than the purpose for which it was prepared. It's supplied without liability for errors or omissions. Do not scale from the drawing. All dimensions are to be checked on site. This drawing is to be read in conjunction with all other drawings. Notes on this drawing will apply to all other drawings where a similar position exists.

Scale @ A2
1:50

Project No.
172

Drawing Name
Existing Elevations

Drawing Number

Rev

EX-A2.01



01

SCALE 1:50
0 1000 2000 3000 4000 5000mm

1:50



10b Branch Place
London N1 5PH
p: 0207 686 3445
e: info@scenarioarchitecture.com
w: www.scenarioarchitecture.com

Project Name:
172_31 Milton Park

Client:
Matteo Milan & Olga Thompson

Site Location:
**31 Milton Park
London N6 5QB**

Drawing not to be used other than the purpose for which it was prepared. It's supplied without liability for errors or omissions. Do not scale from the drawing. All dimensions are to be checked on site. This drawing is to be read in conjunction with all other drawings. Notes on this drawing will apply to all other drawings where a similar position exists.

Scale @ A2
1:50

Project No.
172

Drawing Name
Existing Elevations

Drawing Number

Rev

EX-A2.02



10b Branch Place
London N1 5PH
p: 0207 686 3445
e: info@scenarioarchitecture.com
w: www.scenarioarchitecture.com

Project Name:
172_31 Milton Park

Client:
Matteo Milan & Olga Thompson

Site Location:
**31 Milton Park
London N6 5QB**

Drawing not to be used other than the purpose for which it was prepared. It's supplied without liability for errors or omissions. Do not scale from the drawing. All dimensions are to be checked on site. This drawing is to be read in conjunction with all other drawings. Notes on this drawing will apply to all other drawings where a similar position exists.

Scale @ A2
1:50

Project No.
172

Drawing Name
Existing Elevations

Drawing Number
EX-A2.03

Rev



10b Branch Place
London N1 5PH
p: 0207 686 3445
e: info@scenarioarchitecture.com
w: www.scenarioarchitecture.com

Project Name:
172_31 Milton Park

Client:
Matteo Milan & Olga Thompson

Site Location:
31 Milton Park
London N6 5QB

Drawing not to be used other than the purpose for which it was prepared. It's supplied without liability for errors or omissions. Do not scale from the drawing. All dimensions are to be checked on site. This drawing is to be read in conjunction with all other drawings. Notes on this drawing will apply to all other drawings where a similar position exists.

Scale @ A2

Project No.
172

Drawing Name
Existing Sections

Drawing Number

Rev

EX-A3.01

