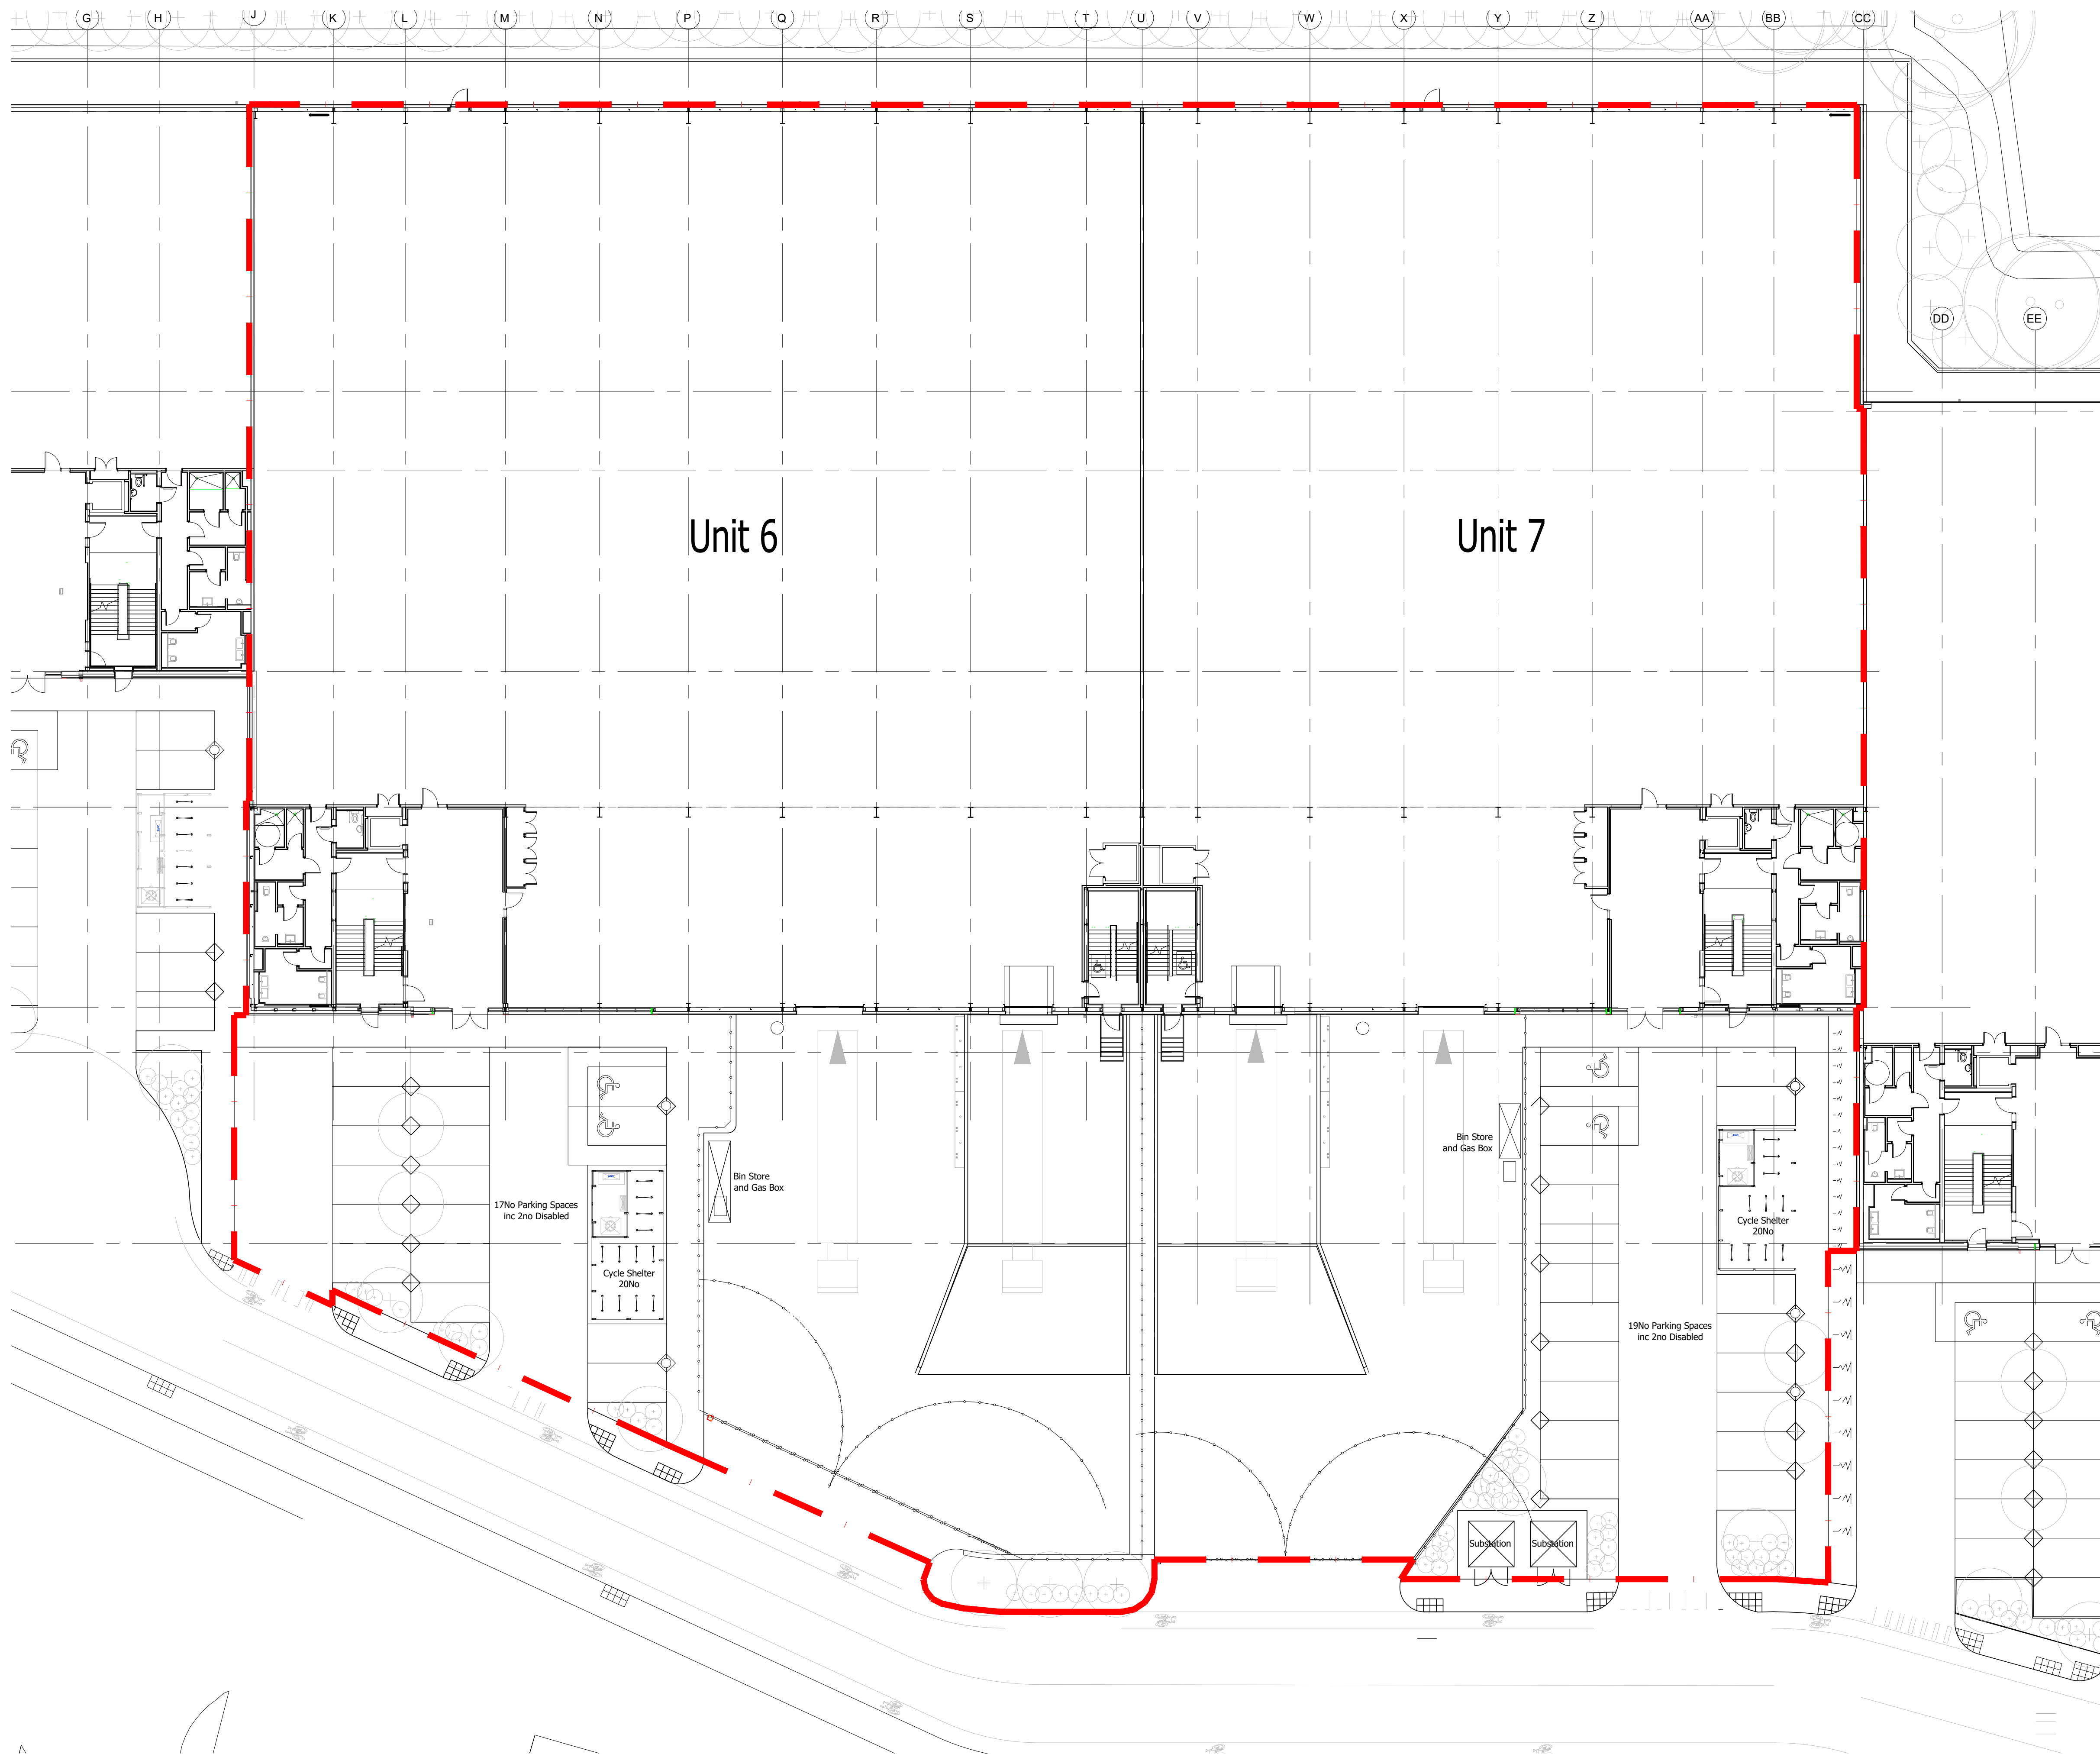
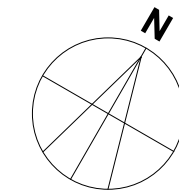


Revision: Date: Drawn: Checked:

PL	Planning
----	----------


Existing Site Plan

Location:
Units 6 + 7, Segro Park,
Tottenham
N17 7RP
Client:

UPRN	Originator	Zone	Level	Type	Role	Number	Revision
SGTOT	WBA	SI	00	DR	A	PL-002	
Date:	10/03/2023	Drawn:	BP	Checked:		Scale: 1.200@a1	Int Job No: 3500_178
CAD REF:							

NATSON BATTY ARCHITECTS

Shires House, Shires Road
Guiseley, Leeds LS20 8EU
Leeds | Loughborough
T: 01943 876 665
E: enquiries@watsonbatty.com
W: www.watsonbatty.com

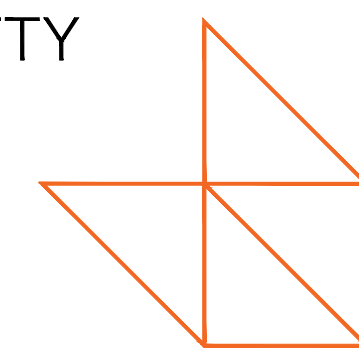

FUTURE BUILT

Note: Do not Scale from this drawing. All dimensions to be checked on site.