


58 VALLANCE ROAD, LONDON, N22 7UB

Proposed Elevations


Scale 1:100@A3

Drawing No: 58VR18/C


REINSTATED
CHIMNEY

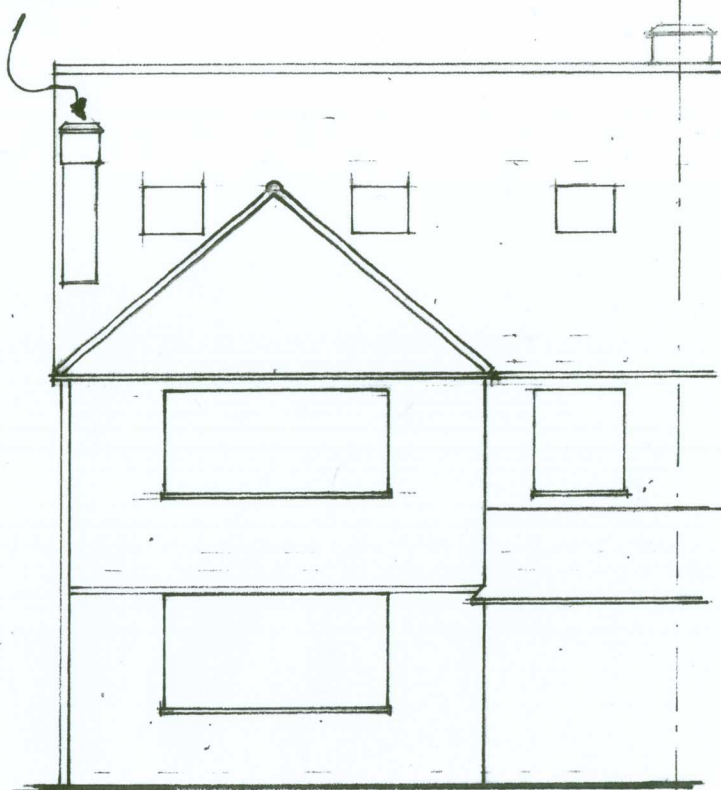

Front Elevation

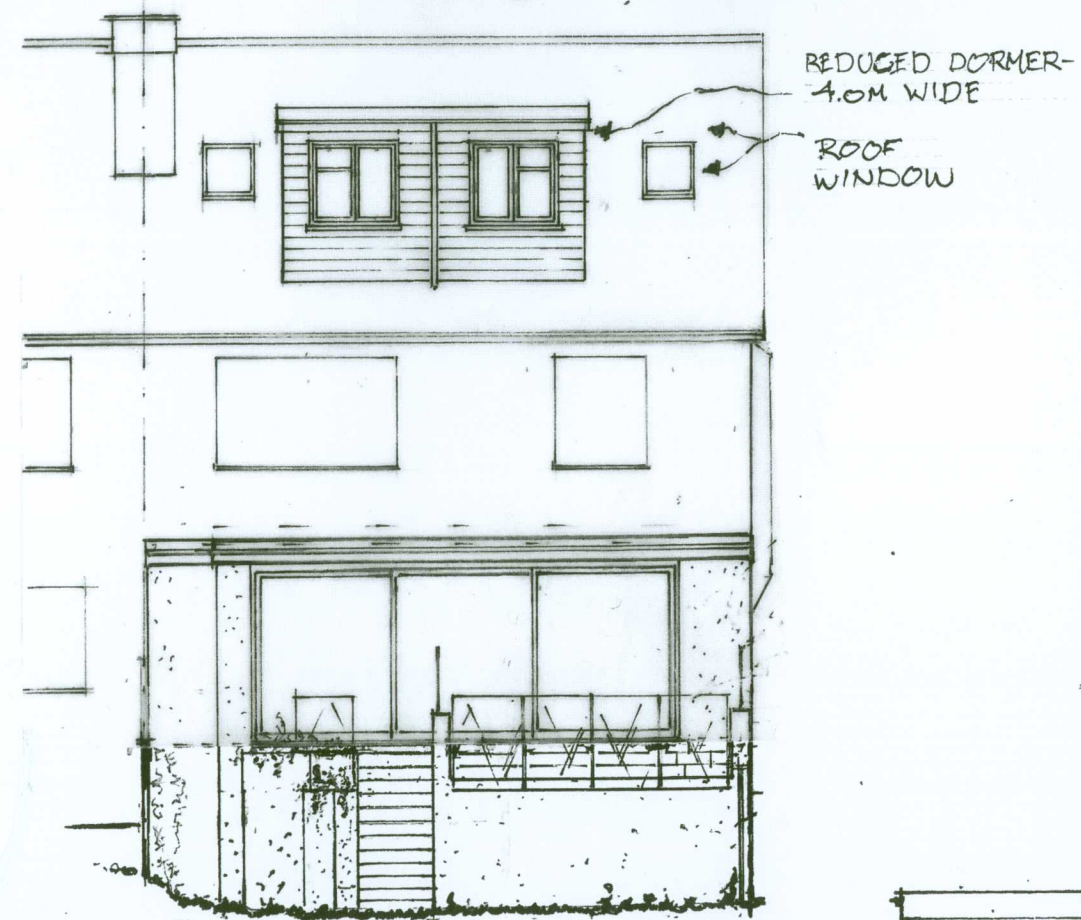

Rear Elevation

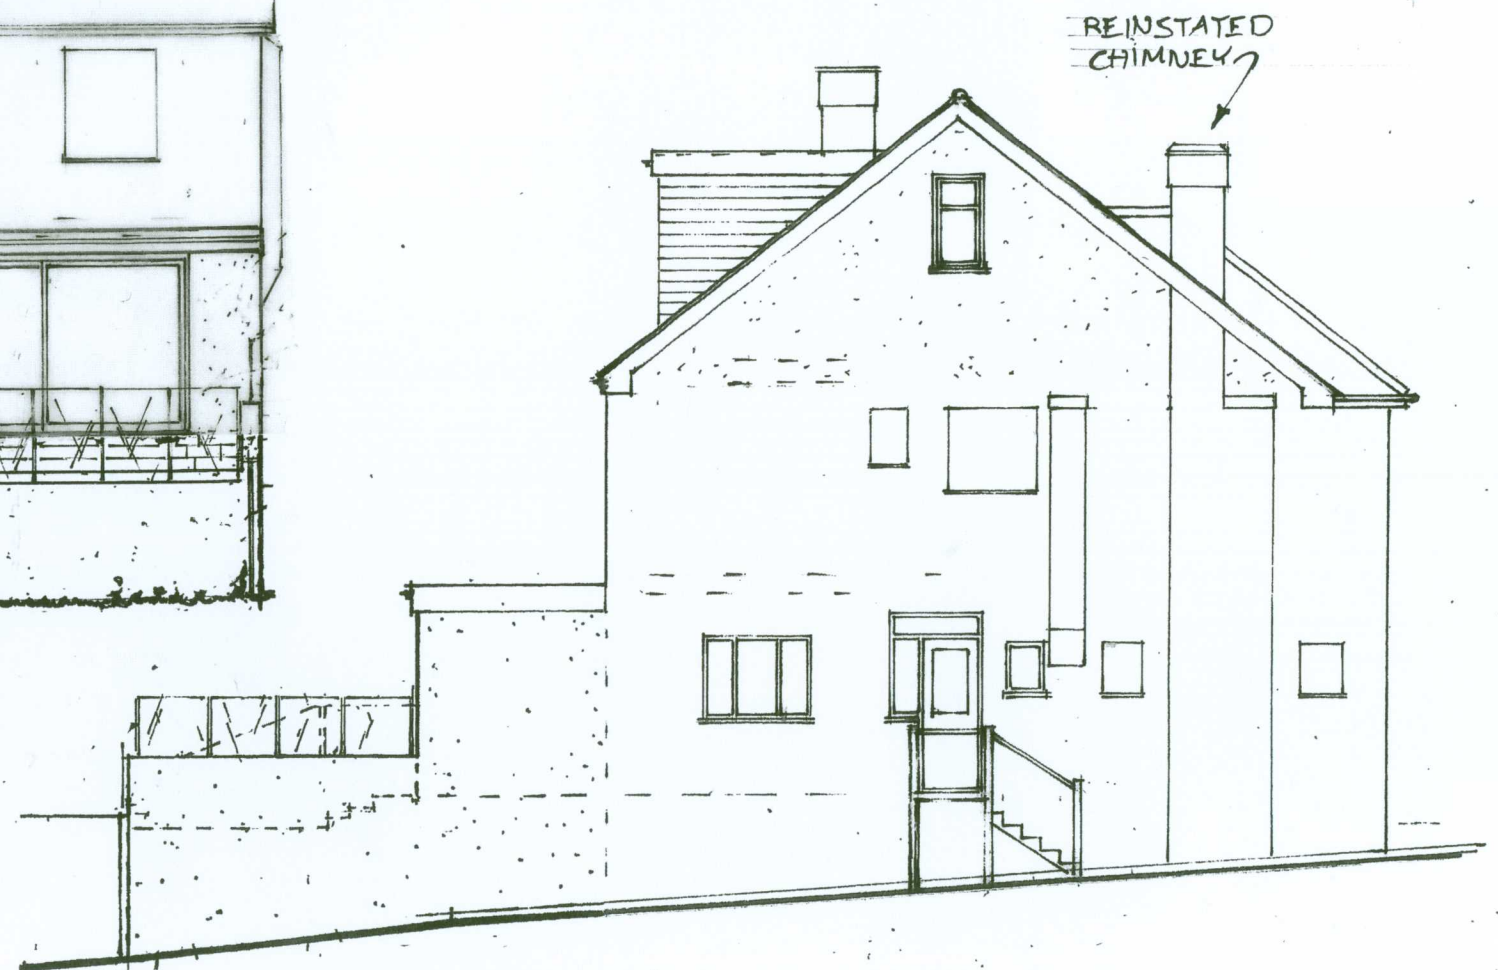

Side Elevation