




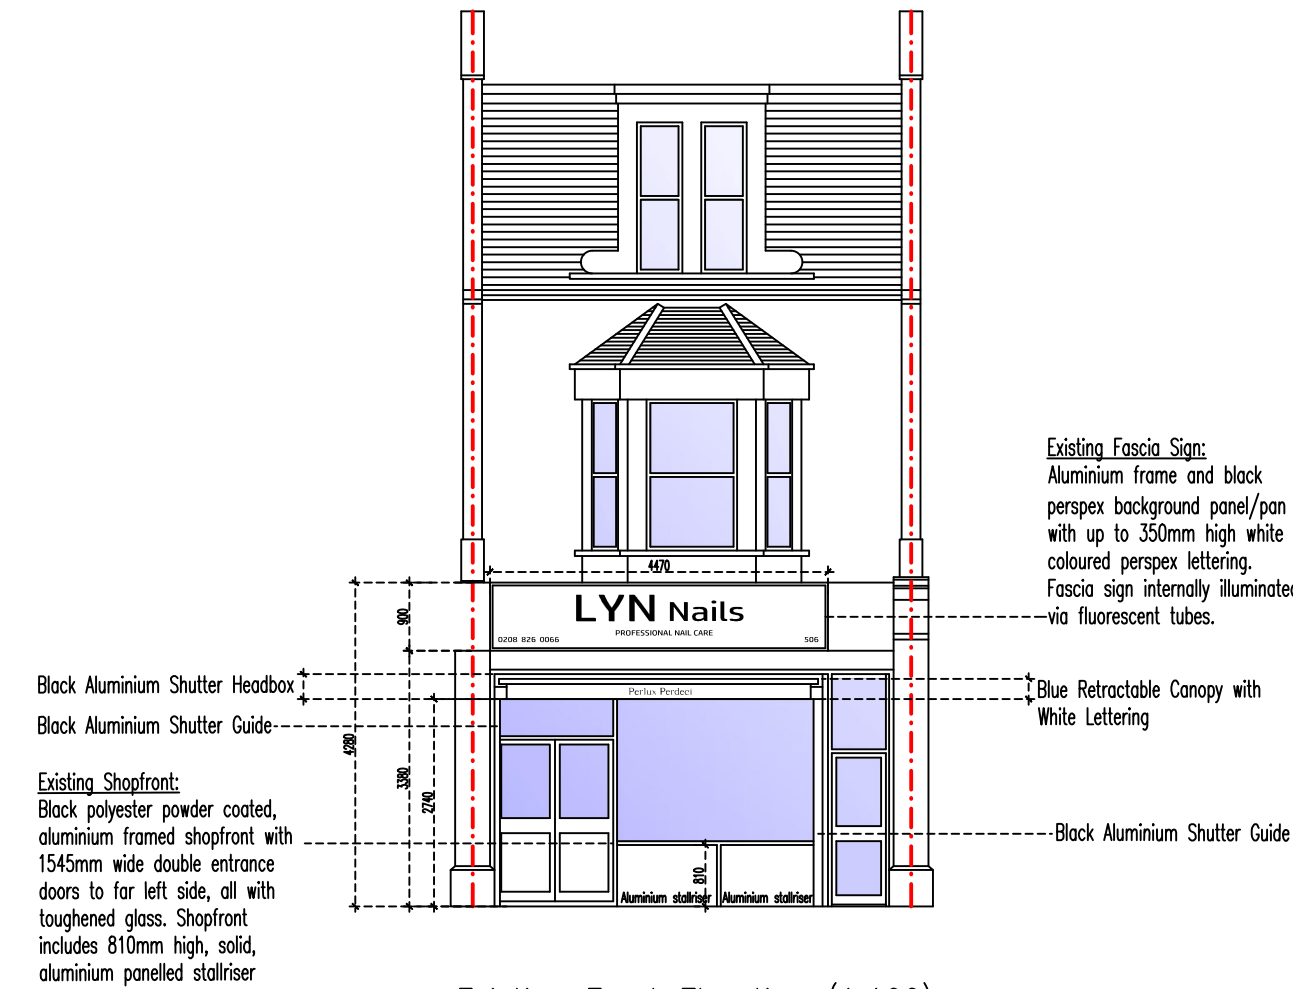


Existing Front Elevation (1:100)
(WHEN CANOPY IS RETRACTED)

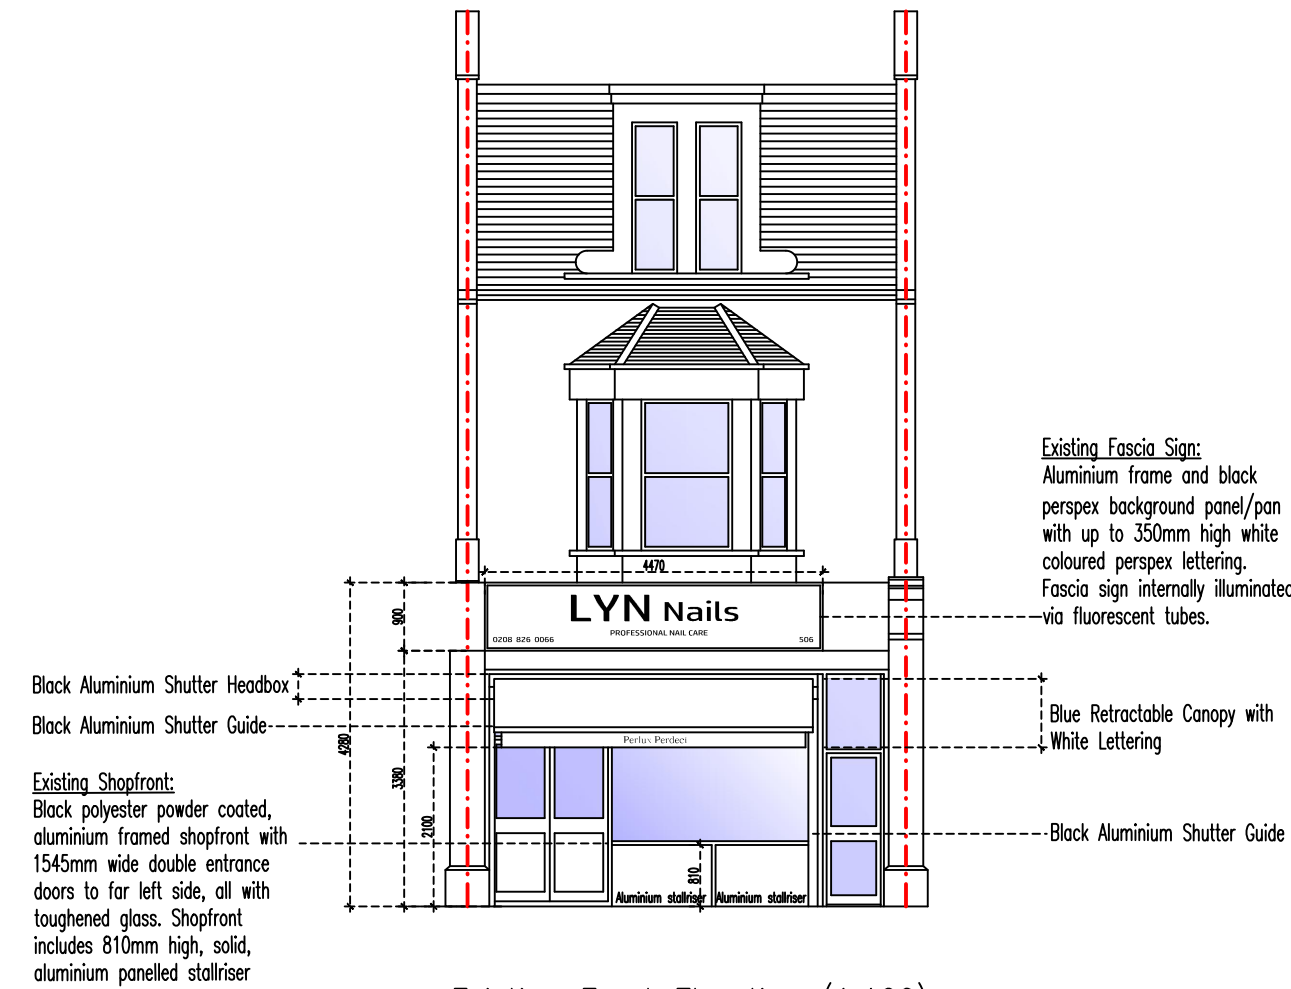


Existing Front Elevation (1:100)
(WHEN CANOPY IS OPEN)

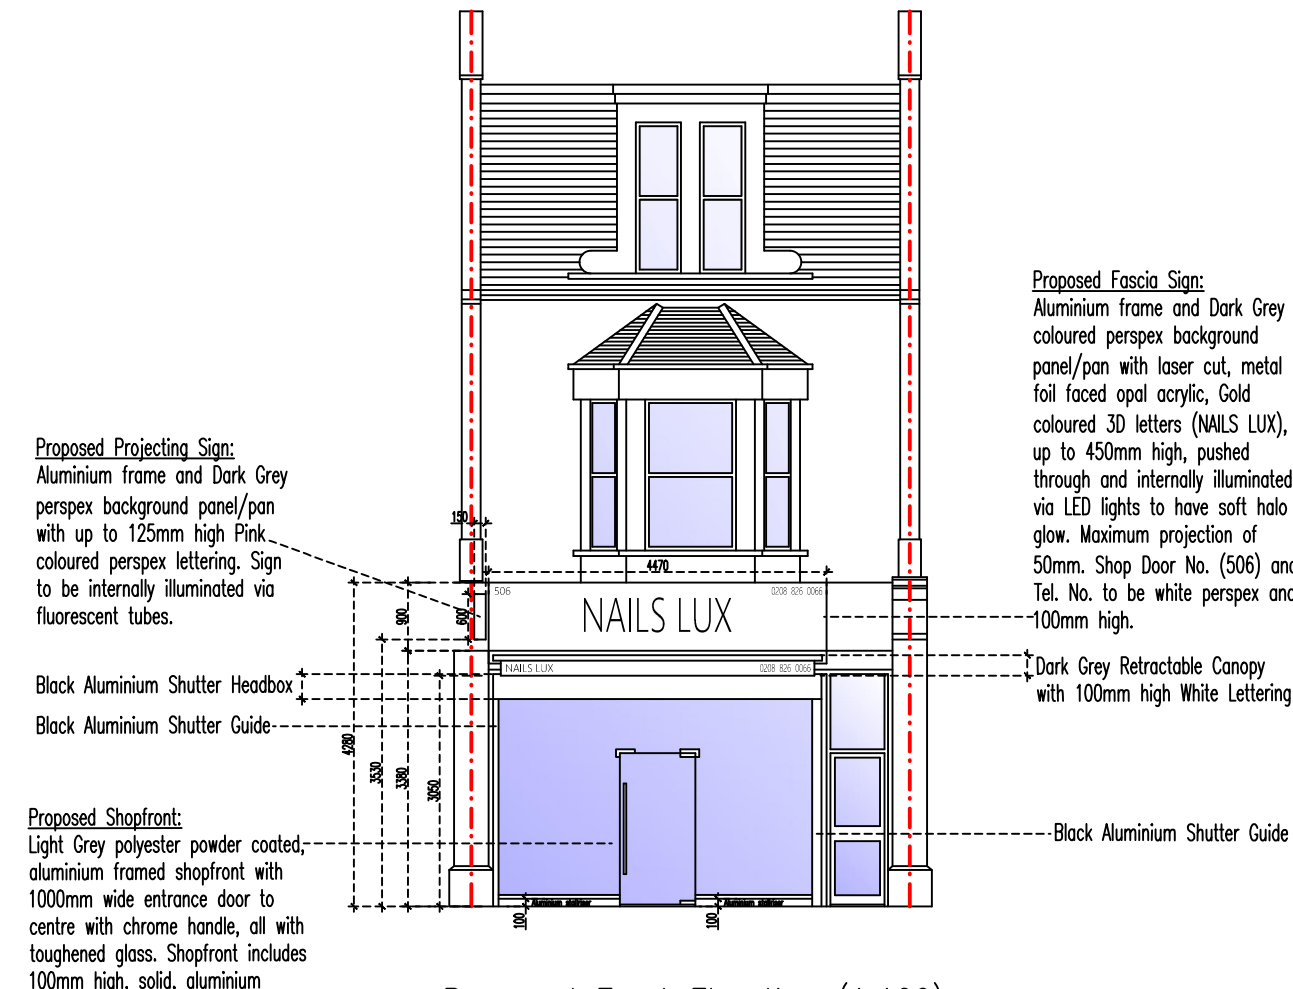


Proposed Front Elevation (1:100)
(WHEN CANOPY IS RETRACTED)

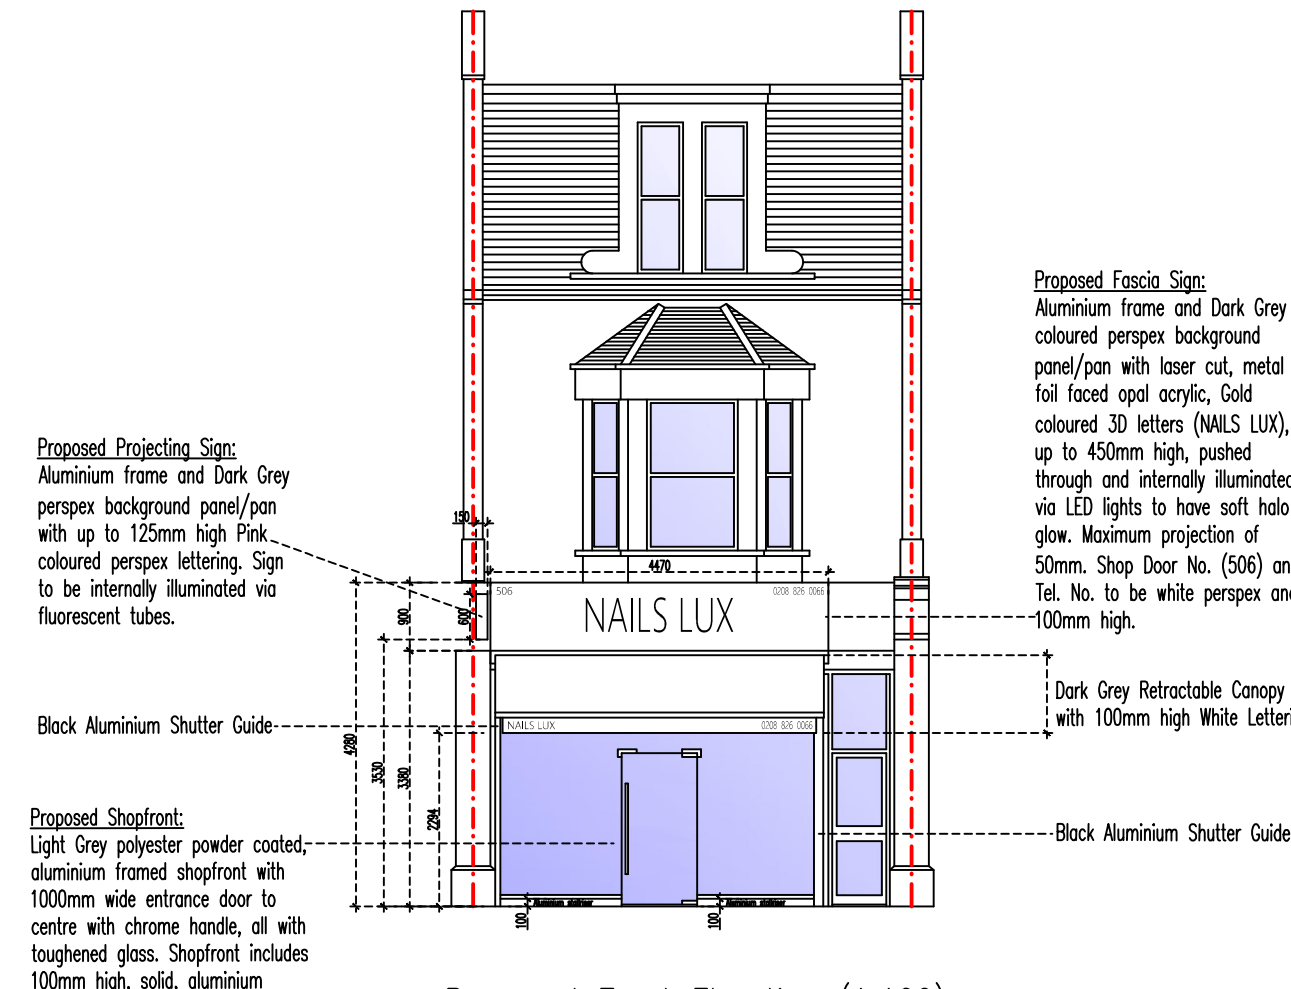


Proposed Front Elevation (1:100)
(WHEN CANOPY IS OPEN)

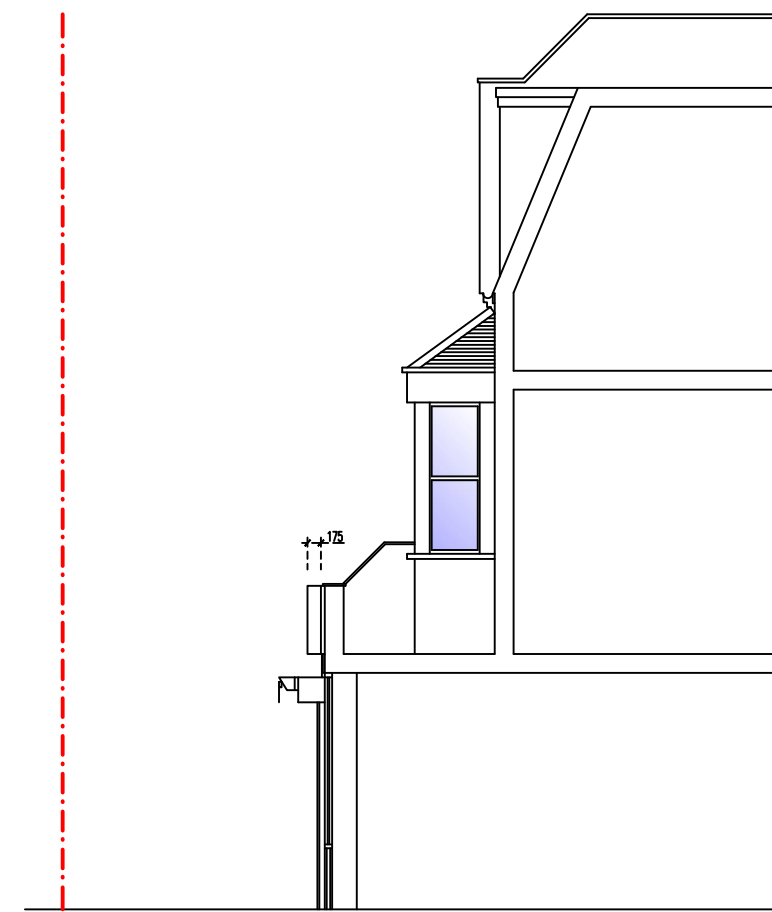


Existing Side Elevation/Section a-a (1:100)
(WHEN CANOPY IS RETRACTED)

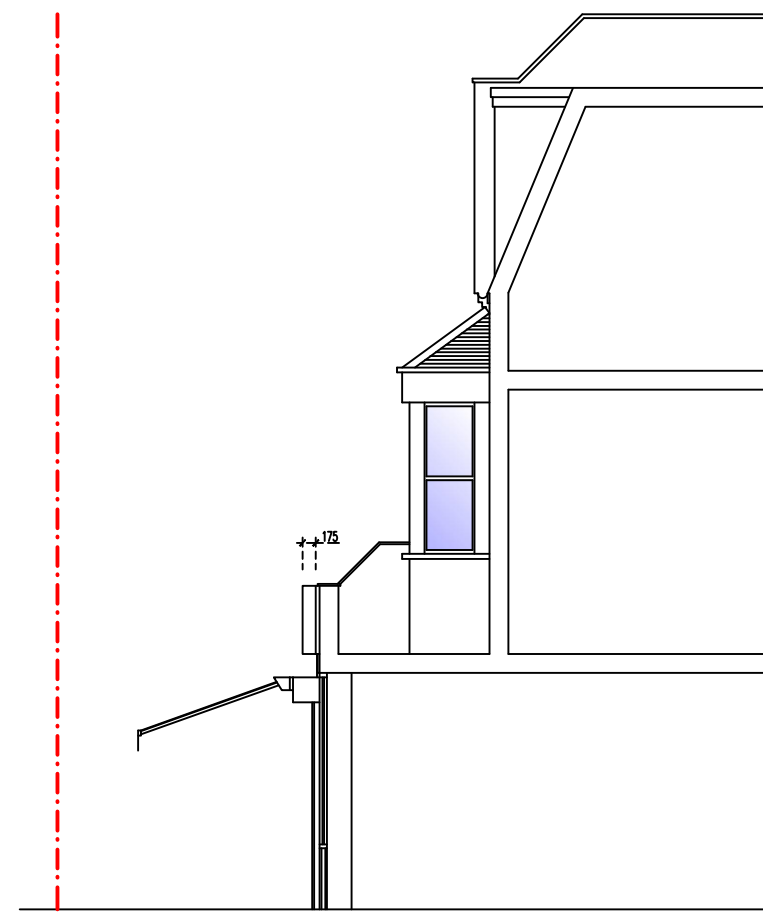


Existing Side Elevation/Section a-a (1:100)
(WHEN CANOPY IS OPEN)

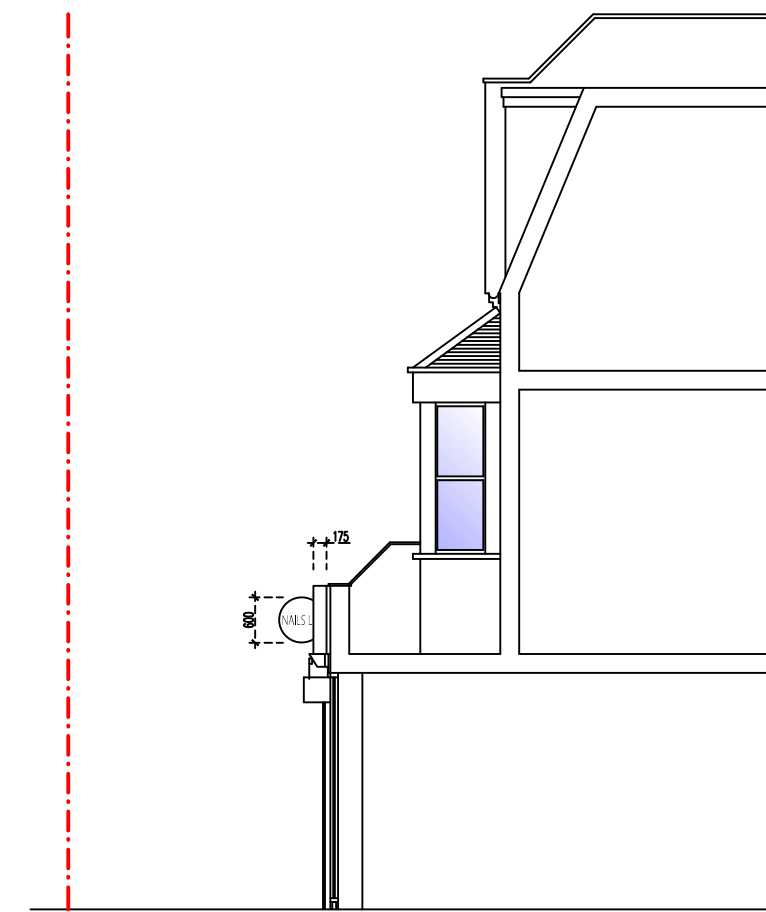

Proposed Side Elevation/Section a-a (1:100)
(WHEN CANOPY IS RETRACTED)

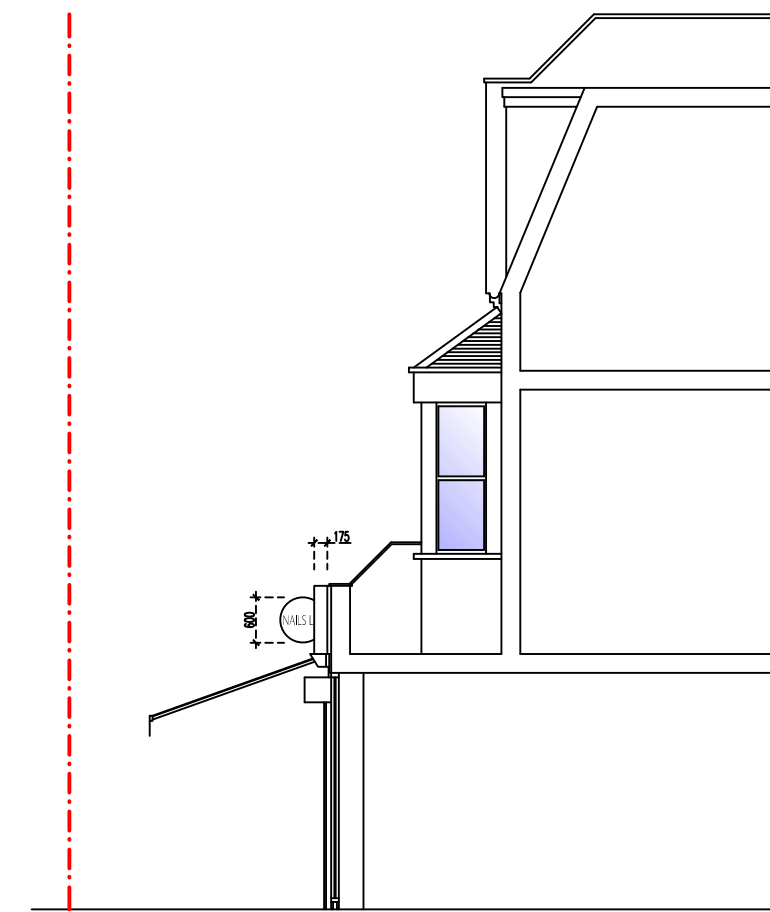

Proposed Side Elevation/Section a-a (1:100)
(WHEN CANOPY IS OPEN)

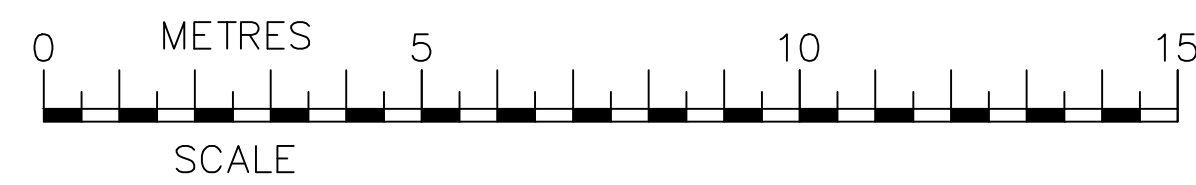

DEVELOPMENT PROPOSAL:
INSTALLATION OF REPLACEMENT SHOPFRONT, RETRACTABLE
CANOPY AND FASCIA AND PROJECTING SIGNS

This drawing is for planning purposes only

REVISION DESCRIPTION DATE

CLIENT
H Le

JOB
506 Lordship Lane, Wood Green, London N22 5DE


TITLE
Existing and Proposed Plans and Elevations

FNH Property Services



Hillside
London Road
West Kingsdown
Sevenoaks
TN15 6EX
Tel: 07949 928 170
Email: fethi.huseyin@outlook.com

SCALE: 1:100 @ A1 D: FH C: FH DATE: March 2023

JOB NO.: 230323 DRAWING NO.: 01 REVISION:

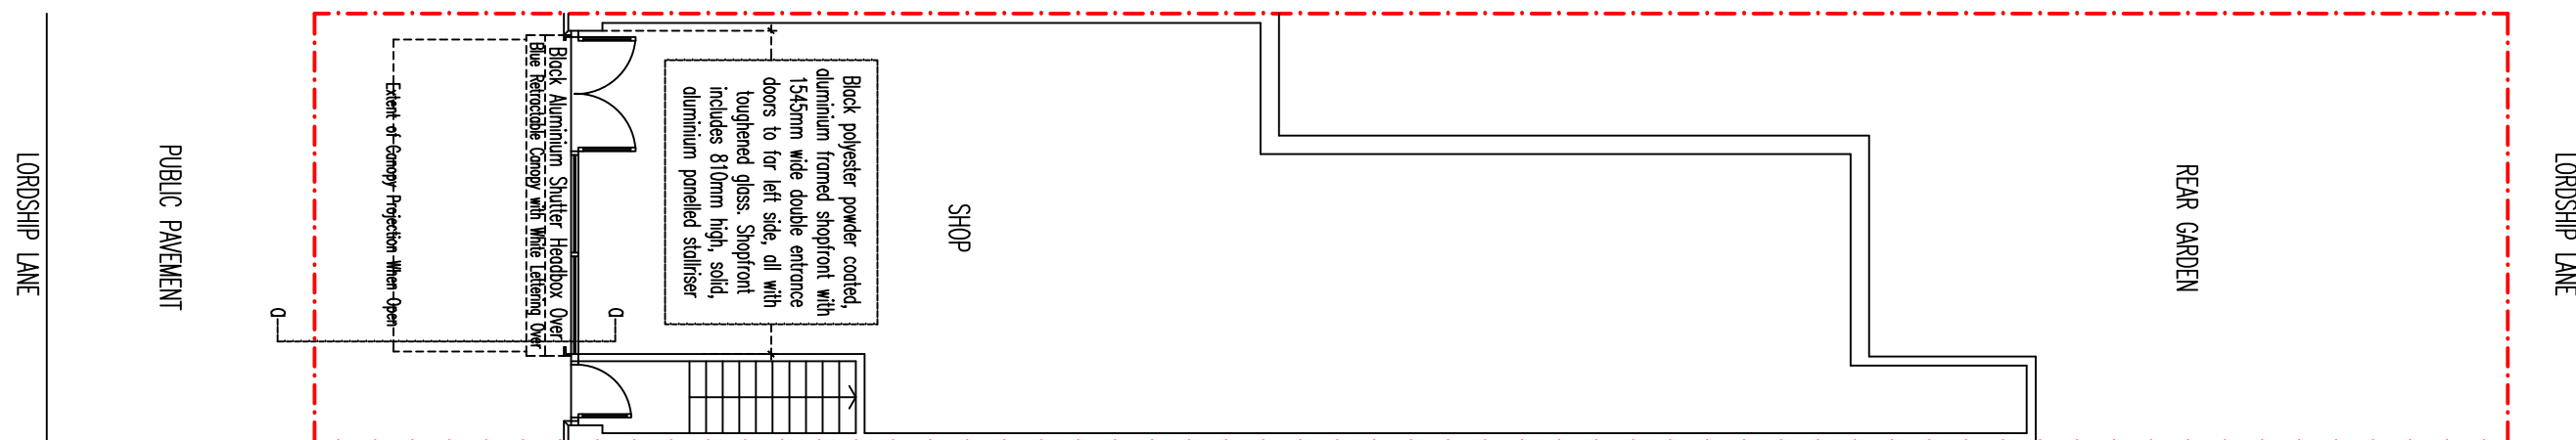

Existing Ground Floor/Site Block Plan (1:100)

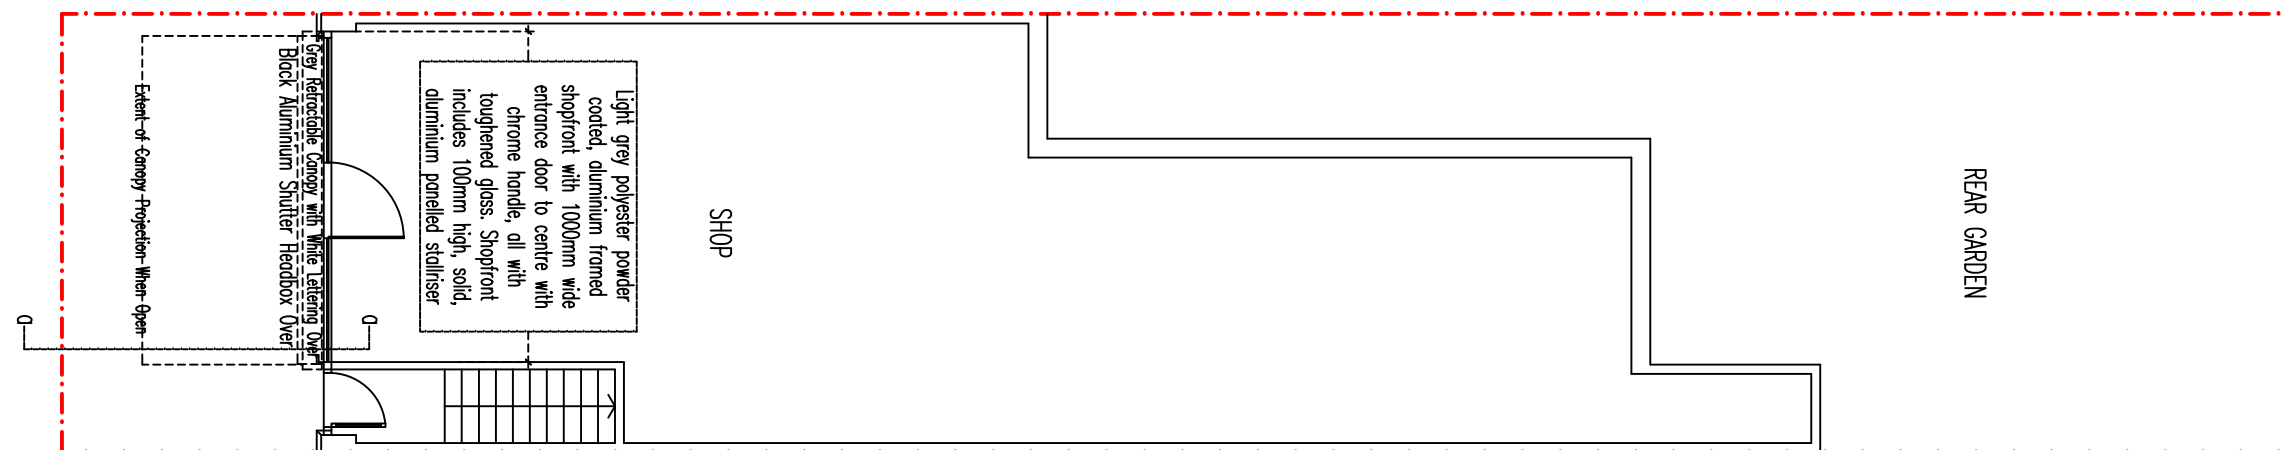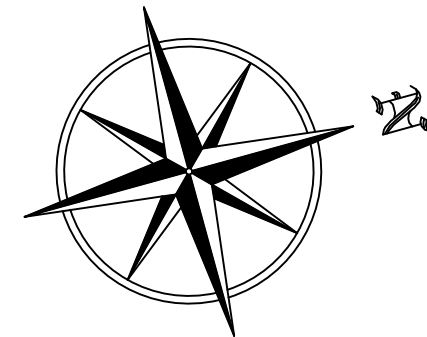

Proposed Ground Floor/Site Block Plan (1:100)

